

ARCHITECTURAL
DRAWINGS FOR WEST SITE
(595 W GEORGIA STREET)

HOLBORN

Copyright reserved. The documents and design as an instrument of service are and at all times remain the exclusive property of HENRIQUEZ PARTNERS ARCHITECTS and may not be reproduced without the express written consent of HENRIQUEZ PARTNERS ARCHITECTS. All designs and related information in whole or in part shown on these documents are for the express use for the specified project only and shall not be used otherwise without the express written consent of HENRIQUEZ PARTNERS ARCHITECTS.

The Contractor shall verify and be responsible for all dimensions on site and shall inform HENRIQUEZ PARTNERS ARCHITECTS of any variations from the dimensions and conditions shown on the documents. Shop drawings shall be submitted to HENRIQUEZ PARTNERS ARCHITECTS for review and approval prior to fabrication.

HENRIQUEZ PARTNERS ARCHITECTS do not warrant that the drawings are produced to scale. Dimensions may not be scaled from the documents.

NOT FOR
CONSTRUCTION

ISSUED FOR REZONING AMENDMENT 23 MARCH 2026



HENRIQUEZ
PARTNERS
ARCHITECTS
598 W Georgia Street
Vancouver BC Canada V6B 2A3
T 604 687 5681

JOB TITLE

501 + 595 W GEORGIA
VANCOUVER, BC.

CONSULTANT

DRAWING TITLE

ARCHITECTURAL
COVER SHEET
FOR W SITE DRAWINGS

DATE	23 MAR 2026	DRAWN	MB
SCALE	N/A	CHECKED	BM
JOB NO.	2303		

W-A0.00

PROJECT DATA

PROJECT DATA SUMMARY				
STREET ADDRESS		595 W GEORGIA STREET, VANCOUVER BC		
LEGAL DESCRIPTION		LOTS 4-20, BLOCK 44, PLAN 210, DISTRICT LOT 541, NEW WESTMINSTER DISTRICT		
ZONING	CURRENT	PROPOSED		
	DD	CD-1		
SITE AREA		m2	ft2	
		N/A	N/A	
FSR PERMITTED	RATIO	m2	ft2	
	N/A	N/A	N/A	
FSR PROPOSED	RATIO	m2	ft2	
	N/A	119,401.37	1,285,226	
FSR AREA SUMMARY (INCLUDING SHARED)	RATIO	m2	ft2	
HOTEL		111,134.67	1,196,244	
OBSERVATION DECK (RETAIL)		6,346.53	68,313	
RESTAURANT (RETAIL)		1,333.01	14,348	
TOTAL INTERIOR FSR AREA	N/A	118,814.21	1,278,905	
BALCONY FSR AREA		0.00	0	
EXTERIOR FSR AREA		587.16	6,320	
TOTAL EXTERIOR FSR AREA		587.16	6,320	
TOTAL FSR AREA	N/A	119,401.37	1,285,226	
FSR EXCLUSION SUMMARY		m2	ft2	
AMENITY		0.00	0	
RESIDENTIAL STORAGE		0.00	0	
TOTAL FSR EXCLUSIONS		0.00	0	
GROSS FLOOR AREA SUMMARY		m2	ft2	
TOTAL GROSS FLOOR AREA		118,814.21	1,278,905	
EXCLUDED BELOW GRADE AREA		26,224.60	282,279	
TOTAL GROSS CONSTRUCTIBLE AREA		145,038.81	1,561,185	
BALCONY AREA		m2	ft2	
PERMITTED (12% of RESIDENTIAL FSR)		0.00	0	
PROPOSED		0.00	0	
BUILDING HEIGHT	PERMITTED	PROPOSED	GEODETIC ELEV	STOREYS
	91.40 m	314.889 m	346.000 m	68
	300 ft	1,033 ft		

FSR AREA SUMMARY				
	HOTEL	OBSERVATION DECK	RESTAURANT (RETAIL)	SUBTOTAL
FSR AREA (EXCLUDING SHARED FSR) [A]	107,987.76	6,166.82	1,295.26	115,449.84
% OF USE RATIO	93.54%	5.34%	1.12%	100.00%
SHARED AREA	3,146.91	179.71	37.75	3,364.37
TOTAL INTERIOR FSR AREA	111,134.67	6,346.53	1,333.01	118,814.21
BALCONY [F]				0.00
TOTAL EXTERIOR FSR [G]				587.16
TOTAL FSR AREA [K]				119,401.37
SITE AREA				N/A
FSR				N/A

BALCONY AREA SUMMARY		
	AREA (m2)	%
TOTAL RESIDENTIAL FSR AREA	0.00	N/A
PERMITTED BALCONY AREA	0.00	N/A
PROPOSED BALCONY AREA	0.00	N/A
EXTERIOR BALCONY FSR AREA	0.00	N/A

HOLBORN

Copyright reserved. The documents and design as an instrument of service are and at all times remain the exclusive property of HENRIQUEZ PARTNERS ARCHITECTS and may not be reproduced without the express written consent of HENRIQUEZ PARTNERS ARCHITECTS. All designs and related information in whole or in part shown on these documents are for the express use for the specified project only and shall not be used otherwise without the express written consent of HENRIQUEZ PARTNERS ARCHITECTS.

The Contractor shall verify and be responsible for all dimensions on site and shall inform HENRIQUEZ PARTNERS ARCHITECTS of any variations from the dimensions and conditions shown on the documents. Shop drawings shall be submitted to HENRIQUEZ PARTNERS ARCHITECTS for review and approval prior to fabrication.

HENRIQUEZ PARTNERS ARCHITECTS do not warrant that the drawings are produced to scale. Dimensions may not be scaled from the documents.

NOT FOR
CONSTRUCTION

ISSUED FOR REZONING AMENDMENT 23 MARCH 2026

ISSUED FOR REZONING 2 MAY 2025



HENRIQUEZ

HENRIQUEZ PARTNERS ARCHITECTS
598 W Georgia Street
Vancouver BC Canada V6B 2A3
T 604 687 5681

595 W GEORGIA
VANCOUVER, BC.

CONSULTANT

PROJECT DATA SUMMARY			
DATE	21 APR 2025	DRAWN	MB
SCALE	N/A	CHECKED	BM
JOB NO	2303		

W-A0.10

AREA SUMMARY

BUILDING AREAS														
	[A]							[B]			[C]	[A] + [B] + [C] = [D]	[E]	[D] + [E] = [F]
	FSR BUILDING AREA (m2) (EXCLUDING SHARED)							FSR BUILDING EXCLUSIONS (m2)						
	HOTEL				OBSERVATION DECK (RETAIL)	RESTAURANT (RETAIL)	TOTAL FSR AREA [A]	AMENITY	RESIDENTIAL STORAGE	TOTAL EXCLUSIONS [B]	SHARED [C]	TOTAL GROSS FLOOR AREA (m2) [D]	EXCLUDED BELOW GRADE AREA (m2)	TOTAL GROSS CONSTRUCTIBLE AREA (m2) [F]
LEVEL	LONG TERM HOTEL	SHORT TERM HOTEL	SHARED HOTEL	TOTAL HOTEL										
ROOF	0.00	0.00	0.00	0.00	0.00	0.00	0.00	0.00	0.00	0.00	0.00	0.00	0.00	0.00
LEVEL 68	0.00	35.14	0.00	35.14	662.22	0.00	697.36	0.00	0.00	0.00	0.00	697.36	0.00	697.36
LEVEL 67	0.00	79.52	0.00	79.52	1,296.44	0.00	1,375.96	0.00	0.00	0.00	0.00	1,375.96	0.00	1,375.96
LEVEL 66	0.00	61.60	0.00	61.60	36.07	1,295.26	1,392.93	0.00	0.00	0.00	0.00	1,392.93	0.00	1,392.93
LEVEL 65	0.00	61.60	68.65	130.25	26.33	0.00	156.58	0.00	0.00	0.00	1,250.89	1,407.47	0.00	1,407.47
LEVEL 64	0.00	1,304.76	86.74	1,391.50	26.33	0.00	1,417.83	0.00	0.00	0.00	0.00	1,417.83	0.00	1,417.83
LEVEL 63	0.00	1,315.10	86.74	1,401.84	26.33	0.00	1,428.17	0.00	0.00	0.00	0.00	1,428.17	0.00	1,428.17
LEVEL 62	0.00	1,324.67	86.74	1,411.41	26.33	0.00	1,437.74	0.00	0.00	0.00	0.00	1,437.74	0.00	1,437.74
LEVEL 61	0.00	1,334.26	86.74	1,421.00	26.33	0.00	1,447.33	0.00	0.00	0.00	0.00	1,447.33	0.00	1,447.33
LEVEL 60	0.00	1,343.79	86.74	1,430.53	26.33	0.00	1,456.86	0.00	0.00	0.00	0.00	1,456.86	0.00	1,456.86
LEVEL 59	0.00	1,353.28	86.74	1,440.02	26.33	0.00	1,466.35	0.00	0.00	0.00	0.00	1,466.35	0.00	1,466.35
LEVEL 58	0.00	1,362.85	86.74	1,449.59	26.33	0.00	1,475.92	0.00	0.00	0.00	0.00	1,475.92	0.00	1,475.92
LEVEL 57	0.00	1,372.31	86.74	1,459.05	26.33	0.00	1,485.38	0.00	0.00	0.00	0.00	1,485.38	0.00	1,485.38
LEVEL 56	0.00	1,381.74	86.74	1,468.48	26.33	0.00	1,494.81	0.00	0.00	0.00	0.00	1,494.81	0.00	1,494.81
LEVEL 55	0.00	1,391.15	86.74	1,477.89	26.33	0.00	1,504.22	0.00	0.00	0.00	0.00	1,504.22	0.00	1,504.22
LEVEL 54	0.00	1,400.53	86.74	1,487.27	26.33	0.00	1,513.60	0.00	0.00	0.00	0.00	1,513.60	0.00	1,513.60
LEVEL 53	0.00	1,409.89	86.74	1,496.63	26.33	0.00	1,522.96	0.00	0.00	0.00	0.00	1,522.96	0.00	1,522.96
LEVEL 52	0.00	1,419.16	86.74	1,505.90	26.33	0.00	1,532.23	0.00	0.00	0.00	0.00	1,532.23	0.00	1,532.23
LEVEL 51	0.00	1,428.45	86.74	1,515.19	26.33	0.00	1,541.52	0.00	0.00	0.00	0.00	1,541.52	0.00	1,541.52
LEVEL 50	0.00	1,437.71	86.74	1,524.45	26.33	0.00	1,550.78	0.00	0.00	0.00	0.00	1,550.78	0.00	1,550.78
LEVEL 49	0.00	1,446.91	86.74	1,533.65	26.33	0.00	1,559.98	0.00	0.00	0.00	0.00	1,559.98	0.00	1,559.98
LEVEL 48	0.00	1,456.04	86.74	1,542.78	26.33	0.00	1,569.11	0.00	0.00	0.00	0.00	1,569.11	0.00	1,569.11
LEVEL 47	0.00	1,465.13	86.74	1,551.87	26.33	0.00	1,578.20	0.00	0.00	0.00	0.00	1,578.20	0.00	1,578.20
LEVEL 46	0.00	1,474.22	86.74	1,560.96	26.33	0.00	1,587.29	0.00	0.00	0.00	0.00	1,587.29	0.00	1,587.29
LEVEL 45	0.00	1,483.23	86.74	1,569.97	26.33	0.00	1,596.30	0.00	0.00	0.00	0.00	1,596.30	0.00	1,596.30
LEVEL 44	0.00	1,492.14	86.74	1,578.88	26.33	0.00	1,605.21	0.00	0.00	0.00	0.00	1,605.21	0.00	1,605.21
LEVEL 43	0.00	1,501.04	86.74	1,587.78	26.33	0.00	1,614.11	0.00	0.00	0.00	0.00	1,614.11	0.00	1,614.11
LEVEL 42	0.00	1,509.81	86.74	1,596.55	26.33	0.00	1,622.88	0.00	0.00	0.00	0.00	1,622.88	0.00	1,622.88
LEVEL 41	0.00	1,518.70	86.74	1,605.44	26.33	0.00	1,631.77	0.00	0.00	0.00	0.00	1,631.77	0.00	1,631.77
LEVEL 40	0.00	1,527.21	86.74	1,613.95	26.33	0.00	1,640.28	0.00	0.00	0.00	0.00	1,640.28	0.00	1,640.28
LEVEL 39	0.00	1,535.75	86.74	1,622.49	26.33	0.00	1,648.82	0.00	0.00	0.00	0.00	1,648.82	0.00	1,648.82
LEVEL 38	0.00	1,544.15	86.74	1,630.89	26.33	0.00	1,657.22	0.00	0.00	0.00	0.00	1,657.22	0.00	1,657.22
LEVEL 37	0.00	1,552.48	86.74	1,639.22	26.33	0.00	1,665.55	0.00	0.00	0.00	0.00	1,665.55	0.00	1,665.55
LEVEL 36	0.00	1,560.64	86.74	1,647.38	26.33	0.00	1,673.71	0.00	0.00	0.00	0.00	1,673.71	0.00	1,673.71
LEVEL 35	0.00	1,568.57	86.74	1,655.31	26.33	0.00	1,681.64	0.00	0.00	0.00	0.00	1,681.64	0.00	1,681.64
LEVEL 34	0.00	1,576.60	86.74	1,663.34	26.33	0.00	1,689.67	0.00	0.00	0.00	0.00	1,689.67	0.00	1,689.67
LEVEL 33	0.00	1,584.24	86.74	1,670.98	26.33	0.00	1,697.31	0.00	0.00	0.00	0.00	1,697.31	0.00	1,697.31
LEVEL 32	0.00	1,591.53	86.74	1,678.27	26.33	0.00	1,704.60	0.00	0.00	0.00	0.00	1,704.60	0.00	1,704.60
LEVEL 31	0.00	1,595.74	119.72	1,685.46	26.33	0.00	1,711.79	0.00	0.00	0.00	0.00	1,711.79	0.00	1,711.79
LEVEL 30	0.00	61.60	1,632.74	1,694.34	26.33	0.00	1,720.67	0.00	0.00	0.00	0.00	1,720.67	0.00	1,720.67
LEVEL 29	0.00	130.15	17.28	147.43	26.33	0.00	173.76	0.00	0.00	0.00	1,556.58	1,730.34	0.00	1,730.34
LEVEL 28	0.00	1,694.69	17.28	1,711.97	26.33	0.00	1,738.30	0.00	0.00	0.00	0.00	1,738.30	0.00	1,738.30
LEVEL 27	54.30	41.27	1,621.43	1,717.00	26.33	0.00	1,743.33	0.00	0.00	0.00	0.00	1,743.33	0.00	1,743.33
LEVEL 26	1,659.89	41.27	17.28	1,718.44	26.33	0.00	1,744.77	0.00	0.00	0.00	0.00	1,744.77	0.00	1,744.77
LEVEL 25	1,659.83	41.27	17.28	1,718.38	26.33	0.00	1,744.71	0.00	0.00	0.00	0.00	1,744.71	0.00	1,744.71
LEVEL 24	1,659.03	41.27	17.28	1,717.58	26.33	0.00	1,743.91	0.00	0.00	0.00	0.00	1,743.91	0.00	1,743.91
LEVEL 23	1,656.81	41.27	17.28	1,715.36	26.33	0.00	1,741.69	0.00	0.00	0.00	0.00	1,741.69	0.00	1,741.69
LEVEL 22	1,652.87	41.27	17.28	1,711.42	26.33	0.00	1,737.75	0.00	0.00	0.00	0.00	1,737.75	0.00	1,737.75
LEVEL 21	1,647.35	41.27	17.28	1,705.90	26.33	0.00	1,732.23	0.00	0.00	0.00	0.00	1,732.23	0.00	1,732.23
LEVEL 20	1,640.58	41.27	17.28	1,699.13	26.33	0.00	1,725.46	0.00	0.00	0.00	0.00	1,725.46	0.00	1,725.46
LEVEL 19	1,632.45	41.27	17.28	1,691.00	26.33	0.00	1,717.33	0.00	0.00	0.00	0.00	1,717.33	0.00	1,717.33
LEVEL 18	1,623.54	41.27	17.28	1,682.09	26.33	0.00	1,708.42	0.00	0.00	0.00	0.00	1,708.42	0.00	1,708.42
LEVEL 17	1,613.68	41.27	17.28	1,672.23	26.33	0.00	1,698.56	0.00	0.00	0.00	0.00	1,698.56	0.00	1,698.56
LEVEL 16	1,603.20	41.27	17.28	1,661.75	26.33	0.00	1,688.08	0.00	0.00	0.00	0.00	1,688.08	0.00	1,688.08
LEVEL 15	1,592.17	41.27	17.28	1,650.72	26.33	0.00	1,677.05	0.00	0.00	0.00	0.00	1,677.05	0.00	1,677.05
LEVEL 14	1,580.98	41.27	17.28	1,639.53	26.33	0.00	1,665.86	0.00	0.00	0.00	0.00	1,665.86	0.00	1,665.86
LEVEL 13	1,568.81	41.27	17.28	1,627.36	26.33	0.00	1,653.69	0.00	0.00	0.00	0.00	1,653.69	0.00	1,653.69
LEVEL 12	1,556.49	41.27	17.28	1,615.04	26.33	0.00	1,641.37	0.00	0.00	0.00	0.00	1,641.37	0.00	1,641.37
LEVEL 11	1,543.70	41.27	17.28	1,602.25	26.33	0.00	1,628.58	0.00	0.00	0.00	0.00	1,628.58	0.00	1,628.58
LEVEL 10	23.51	41.27	1,524.52	1,589.30	26.33	0.00	1,615.63	0.00	0.00	0.00	0.00	1,615.63	0.00	1,615.63
LEVEL 9	23.51	41.27	1,503.09	1,567.87	26.33	0.00	1,594.20	0.00	0.00	0.00	0.00	1,594.20	0.00	1,594.20
LEVEL 8														

HOTEL UNIT COUNT & UNIT AREA SUMMARY

UNIT COUNTS			
	UNIT COUNT		
LEVEL	LONG TERM HOTEL	SHORT TERM HOTEL	TOTAL UNITS
ROOF			
LEVEL 68			
LEVEL 67			
LEVEL 66			
LEVEL 65			
LEVEL 64	0	20	20
LEVEL 63	0	20	20
LEVEL 62	0	20	20
LEVEL 61	0	20	20
LEVEL 60	0	20	20
LEVEL 59	0	20	20
LEVEL 58	0	20	20
LEVEL 57	0	20	20
LEVEL 56	0	20	20
LEVEL 55	0	20	20
LEVEL 54	0	20	20
LEVEL 53	0	20	20
LEVEL 52	0	20	20
LEVEL 51	0	20	20
LEVEL 50	0	20	20
LEVEL 49	0	20	20
LEVEL 48	0	20	20
LEVEL 47	0	20	20
LEVEL 46	0	20	20
LEVEL 45	0	20	20
LEVEL 44	0	20	20
LEVEL 43	0	20	20
LEVEL 42	0	20	20
LEVEL 41	0	20	20
LEVEL 40	0	20	20
LEVEL 39	0	20	20
LEVEL 38	0	20	20
LEVEL 37	0	20	20
LEVEL 36	0	20	20
LEVEL 35	0	20	20
LEVEL 34	0	20	20
LEVEL 33	0	20	20
LEVEL 32	0	20	20
LEVEL 31	0	20	20
LEVEL 30			
LEVEL 29			
LEVEL 28			
LEVEL 27			
LEVEL 26			
LEVEL 25	16	0	16
LEVEL 24	16	0	16
LEVEL 23	16	0	16
LEVEL 22	16	0	16
LEVEL 21	16	0	16
LEVEL 20	16	0	16
LEVEL 19	16	0	16
LEVEL 18	16	0	16
LEVEL 17	16	0	16
LEVEL 16	16	0	16
LEVEL 15	16	0	16
LEVEL 14	16	0	16
LEVEL 13	16	0	16
LEVEL 12	16	0	16
LEVEL 11	16	0	16
LEVEL 10			
LEVEL 9			
LEVEL 8			
LEVEL 7			
LEVEL 6			
LEVEL 5			
LEVEL 4			
LEVEL 3M			
LEVEL 3			
LEVEL 2			
LEVEL 1M			
LEVEL 1			
LEVEL P1			
LEVEL P2			
LEVEL P3			
LEVEL P4			
LEVEL P5			
LEVEL P6			
LEVEL P7			
TOTAL	240	680	920
UNIT MIX (%)	26%	74%	100%

UNIT AREAS			
	UNIT AREA		
LEVEL	LONG TERM HOTEL	SHORT TERM HOTEL	TOTAL
ROOF			
LEVEL 68			
LEVEL 67			
LEVEL 66			
LEVEL 65			
LEVEL 64	0.00	862.27	862.27
LEVEL 63	0.00	872.61	872.61
LEVEL 62	0.00	882.18	882.18
LEVEL 61	0.00	891.77	891.77
LEVEL 60	0.00	901.30	901.30
LEVEL 59	0.00	910.79	910.79
LEVEL 58	0.00	920.36	920.36
LEVEL 57	0.00	929.82	929.82
LEVEL 56	0.00	939.25	939.25
LEVEL 55	0.00	948.66	948.66
LEVEL 54	0.00	958.04	958.04
LEVEL 53	0.00	967.40	967.40
LEVEL 52	0.00	976.67	976.67
LEVEL 51	0.00	985.96	985.96
LEVEL 50	0.00	995.22	995.22
LEVEL 49	0.00	1,004.42	1,004.42
LEVEL 48	0.00	1,013.55	1,013.55
LEVEL 47	0.00	1,022.64	1,022.64
LEVEL 46	0.00	1,031.73	1,031.73
LEVEL 45	0.00	1,040.74	1,040.74
LEVEL 44	0.00	1,049.65	1,049.65
LEVEL 43	0.00	1,058.55	1,058.55
LEVEL 42	0.00	1,067.32	1,067.32
LEVEL 41	0.00	1,076.21	1,076.21
LEVEL 40	0.00	1,084.72	1,084.72
LEVEL 39	0.00	1,093.26	1,093.26
LEVEL 38	0.00	1,101.66	1,101.66
LEVEL 37	0.00	1,109.99	1,109.99
LEVEL 36	0.00	1,118.15	1,118.15
LEVEL 35	0.00	1,126.08	1,126.08
LEVEL 34	0.00	1,134.11	1,134.11
LEVEL 33	0.00	1,141.75	1,141.75
LEVEL 32	0.00	1,149.04	1,149.04
LEVEL 31	0.00	1,123.25	1,123.25
LEVEL 30			
LEVEL 29			
LEVEL 28			
LEVEL 27			
LEVEL 26			
LEVEL 25	1,196.34	0.00	1,196.34
LEVEL 24	1,195.54	0.00	1,195.54
LEVEL 23	1,193.32	0.00	1,193.32
LEVEL 22	1,189.38	0.00	1,189.38
LEVEL 21	1,183.86	0.00	1,183.86
LEVEL 20	1,177.09	0.00	1,177.09
LEVEL 19	1,168.96	0.00	1,168.96
LEVEL 18	1,160.05	0.00	1,160.05
LEVEL 17	1,150.19	0.00	1,150.19
LEVEL 16	1,139.71	0.00	1,139.71
LEVEL 15	1,128.68	0.00	1,128.68
LEVEL 14	1,117.49	0.00	1,117.49
LEVEL 13	1,105.32	0.00	1,105.32
LEVEL 12	1,093.00	0.00	1,093.00
LEVEL 11	1,080.21	0.00	1,080.21
LEVEL 10			
LEVEL 9			
LEVEL 8			
LEVEL 7			
LEVEL 6			
LEVEL 5			
LEVEL 4			
LEVEL 3M			
LEVEL 3			
LEVEL 2			
LEVEL 1M			
LEVEL 1			
LEVEL P1			
LEVEL P2			
LEVEL P3			
LEVEL P4			
LEVEL P5			
LEVEL P6			
LEVEL P7			
TOTAL	17,279.14	34,489.12	51,768.26
TOTAL UNITS	240	680	920
AVG. AREA (m2)	72.00	50.72	56.27
AVG. AREA (f2)	774.96	545.94	605.68

NON LEASABLE AREA (PER HOTEL UNIT FLOOR)	463.49	442.49
--	--------	--------

HOLBORN

Copyright reserved. The documents and design as an instrument of service are and at all times remain the exclusive property of HENRIQUEZ PARTNERS ARCHITECTS and may not be reproduced without the express written consent of HENRIQUEZ PARTNERS ARCHITECTS. All designs and related information in whole or in part shown on these documents are for the express use for the specified project only and shall not be used otherwise without the express written consent of HENRIQUEZ PARTNERS ARCHITECTS.

The Contractor shall verify and be responsible for all dimensions on site and shall inform HENRIQUEZ PARTNERS ARCHITECTS of any variations from the dimensions and conditions shown on the documents. Shop drawings shall be submitted to HENRIQUEZ PARTNERS ARCHITECTS for review and approval prior to fabrication.

HENRIQUEZ PARTNERS ARCHITECTS do not warrant that the drawings are produced to scale. Dimensions may not be scaled from the documents.

NOT FOR CONSTRUCTION

ISSUED FOR REZONING AMENDMENT 23 MARCH 2026

ISSUED FOR REZONING 2 MAY 2025



HENRIQUEZ

HENRIQUEZ PARTNERS ARCHITECTS

598 W Georgia Street
Vancouver BC Canada V6B 2A3
T 604 687 5681

595 W GEORGIA
VANCOUVER, BC.

CONSULTANT

HOTEL UNIT COUNT & UNIT AREA SUMMARY

DATE	21 APR 2025	DRAWN	MB
SCALE	N/A	CHECKED	BM
JOB NO	2303		

W-A0.12

NOT FOR
CONSTRUCTION

ISSUED FOR REZONING AMENDMENT 23 MARCH 2026



HENRIQUEZ
PARTNERS
ARCHITECTS
598 W Georgia Street
Vancouver BC Canada V6B 2A3
T 604 687 5681

595 W GEORGIA
VANCOUVER, BC.


CONSULTANT

DRAWING TITLE


**LEVEL P8 & P7
FSR AREA PLAN**

DATE	21 APR 2025	DRAWN	MB
SCALE		CHECKED	BM
JOB NO	2303		

W-AREA.P8

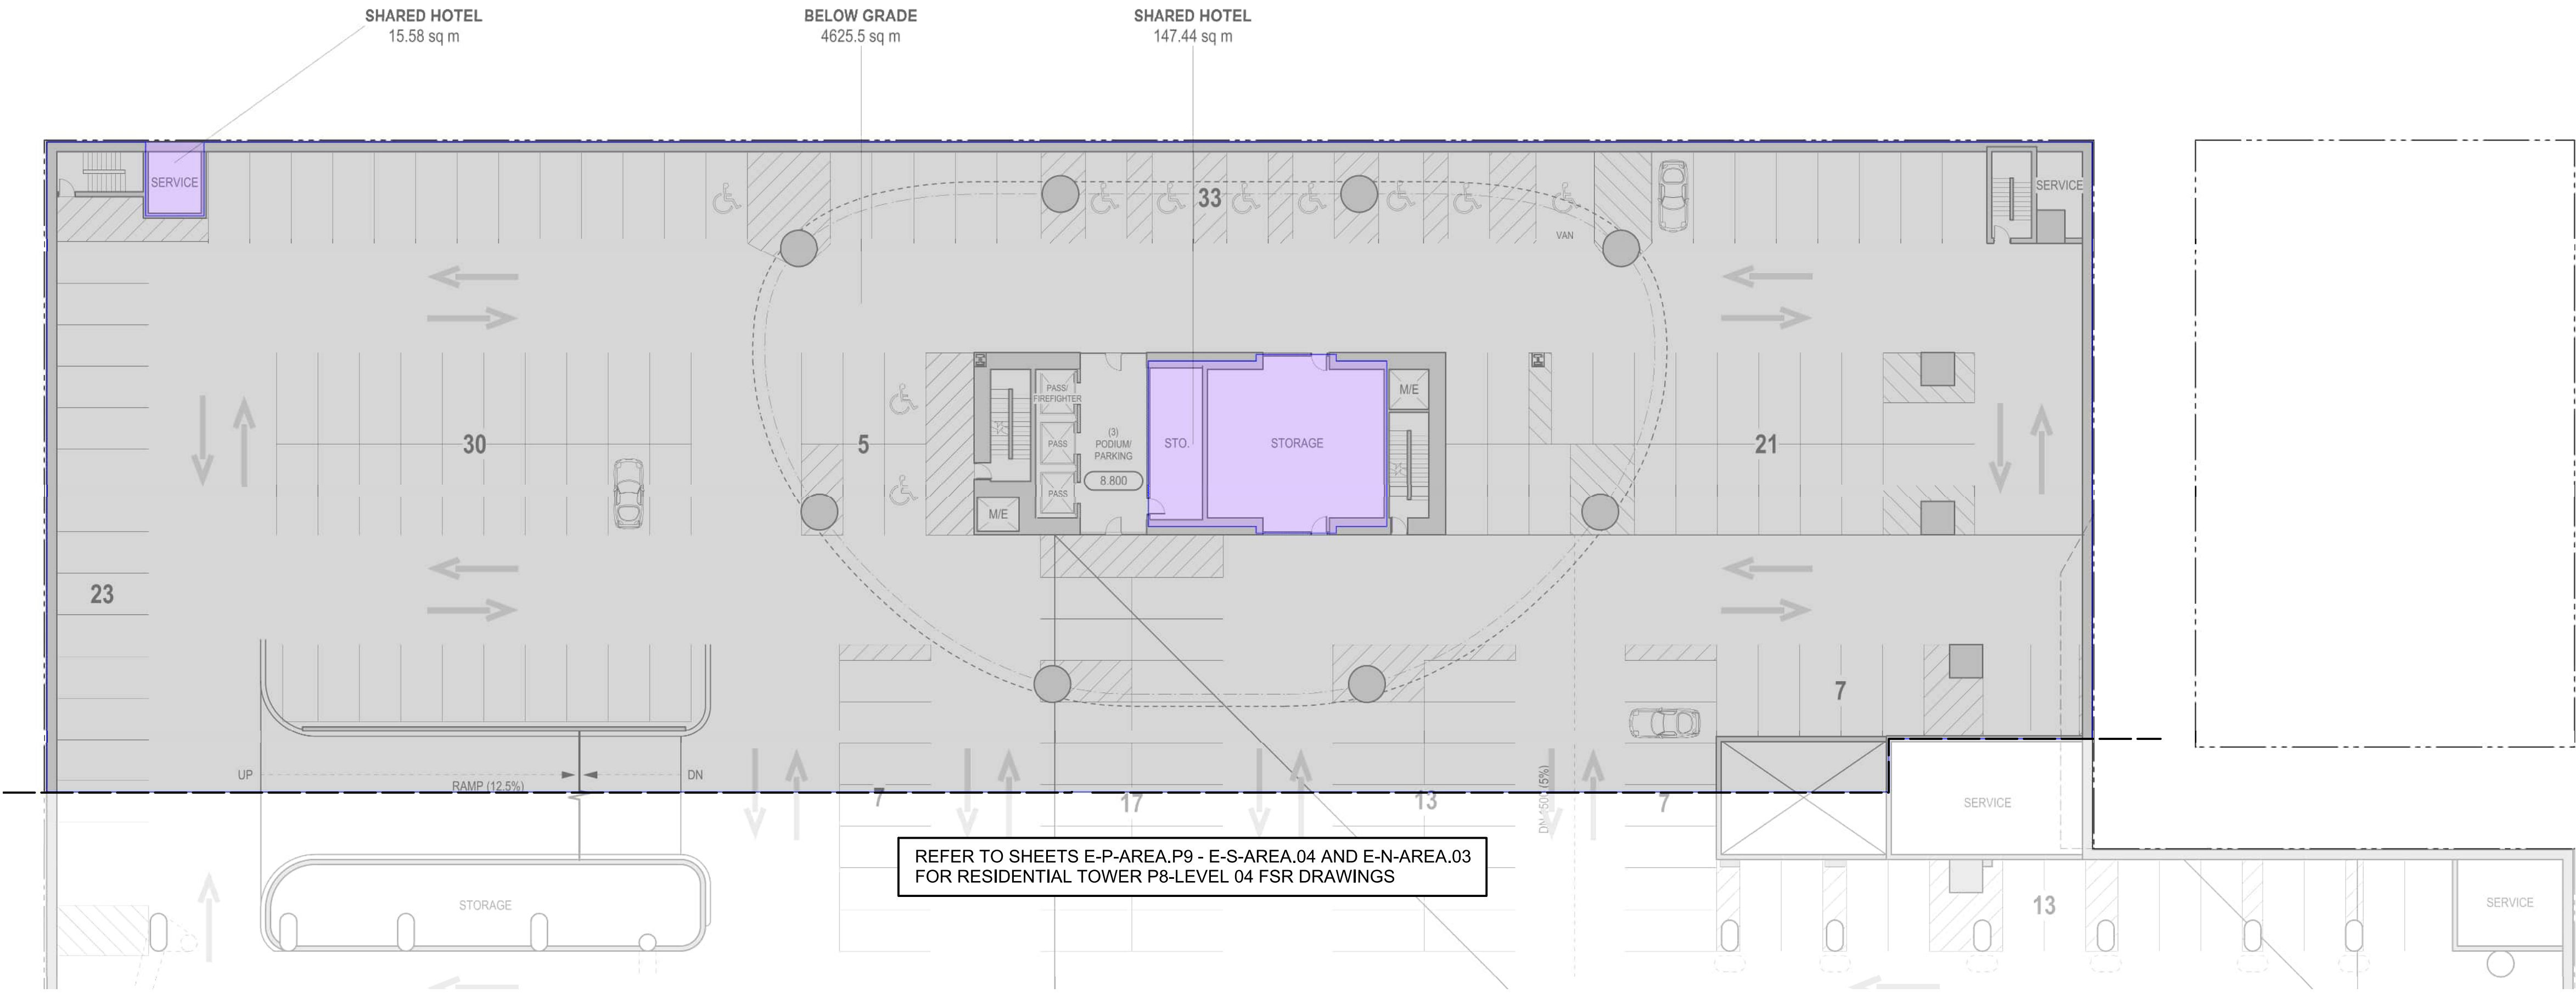

2 LEVEL P7 FLOOR PLAN
Scale 1:250

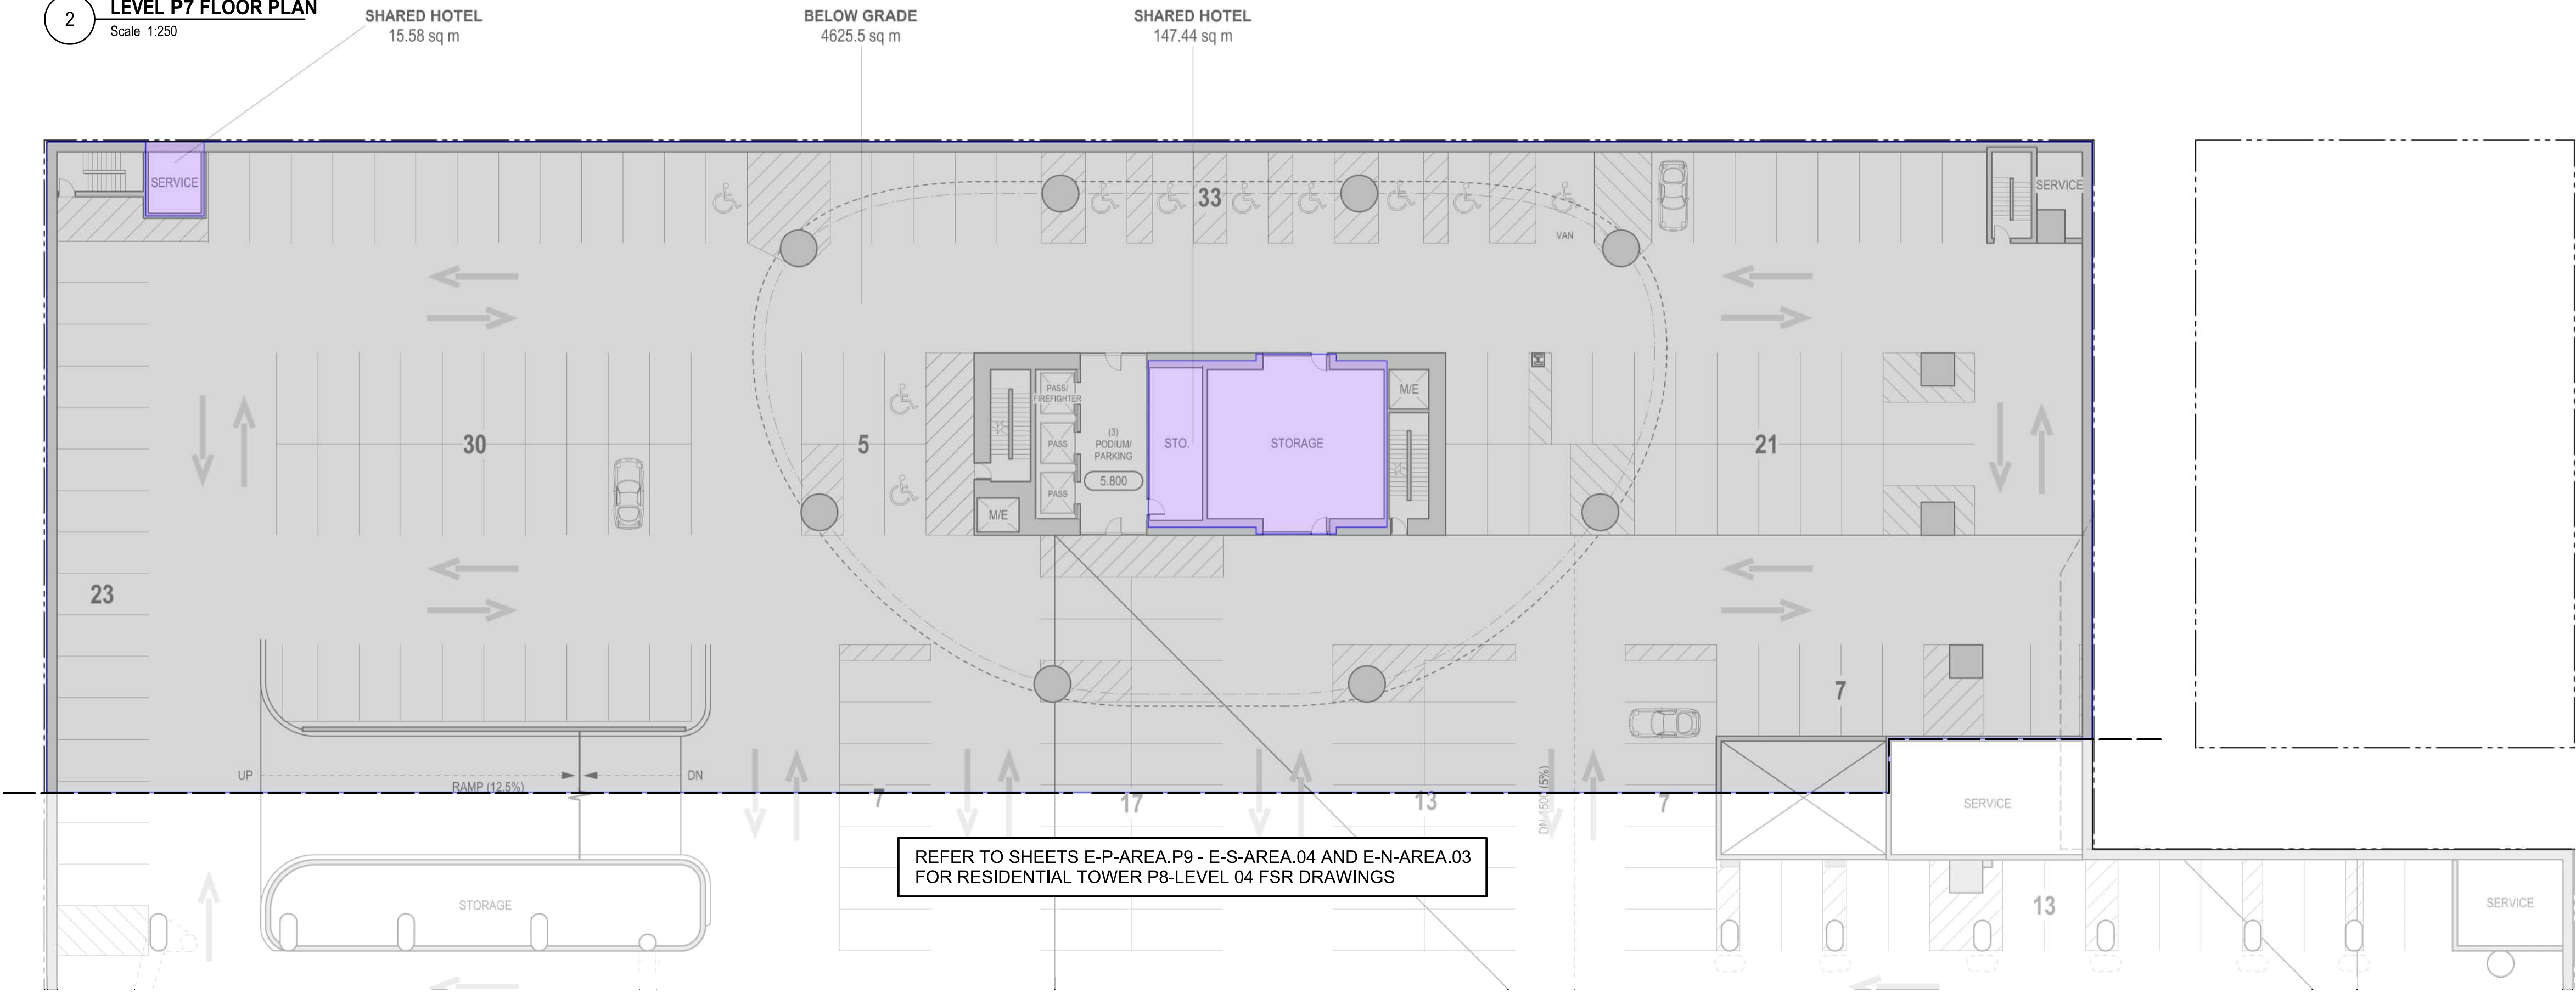

1 LEVEL P8 FLOOR PLAN
Scale 1:250

LEGEND

- RETAIL
- SHARED HOTEL
- LONG-TERM HOTEL
- SHORT-TERM HOTEL
- OBSERVATION DECK
- BELOW GRADE
- SHARED
- EXTERIOR FSR
- EXCLUDED EXTERIOR
- OUTDOOR AMENITY

NOT FOR
CONSTRUCTION

ISSUED FOR REZONING AMENDMENT 23 MARCH 2026



HENRIQUEZ
PARTNERS
ARCHITECTS
598 W Georgia Street
Vancouver BC Canada V6B 2A3
T 604 687 5681

595 W GEORGIA
VANCOUVER, BC.


CONSULTANT

DRAWING TITLE


**LEVEL P6 & P5
FSR AREA PLAN**

DATE	21 APR 2025	DRAWN	MB
SCALE		CHECKED	BM
JOB NO	2303		

W-AREA.P6

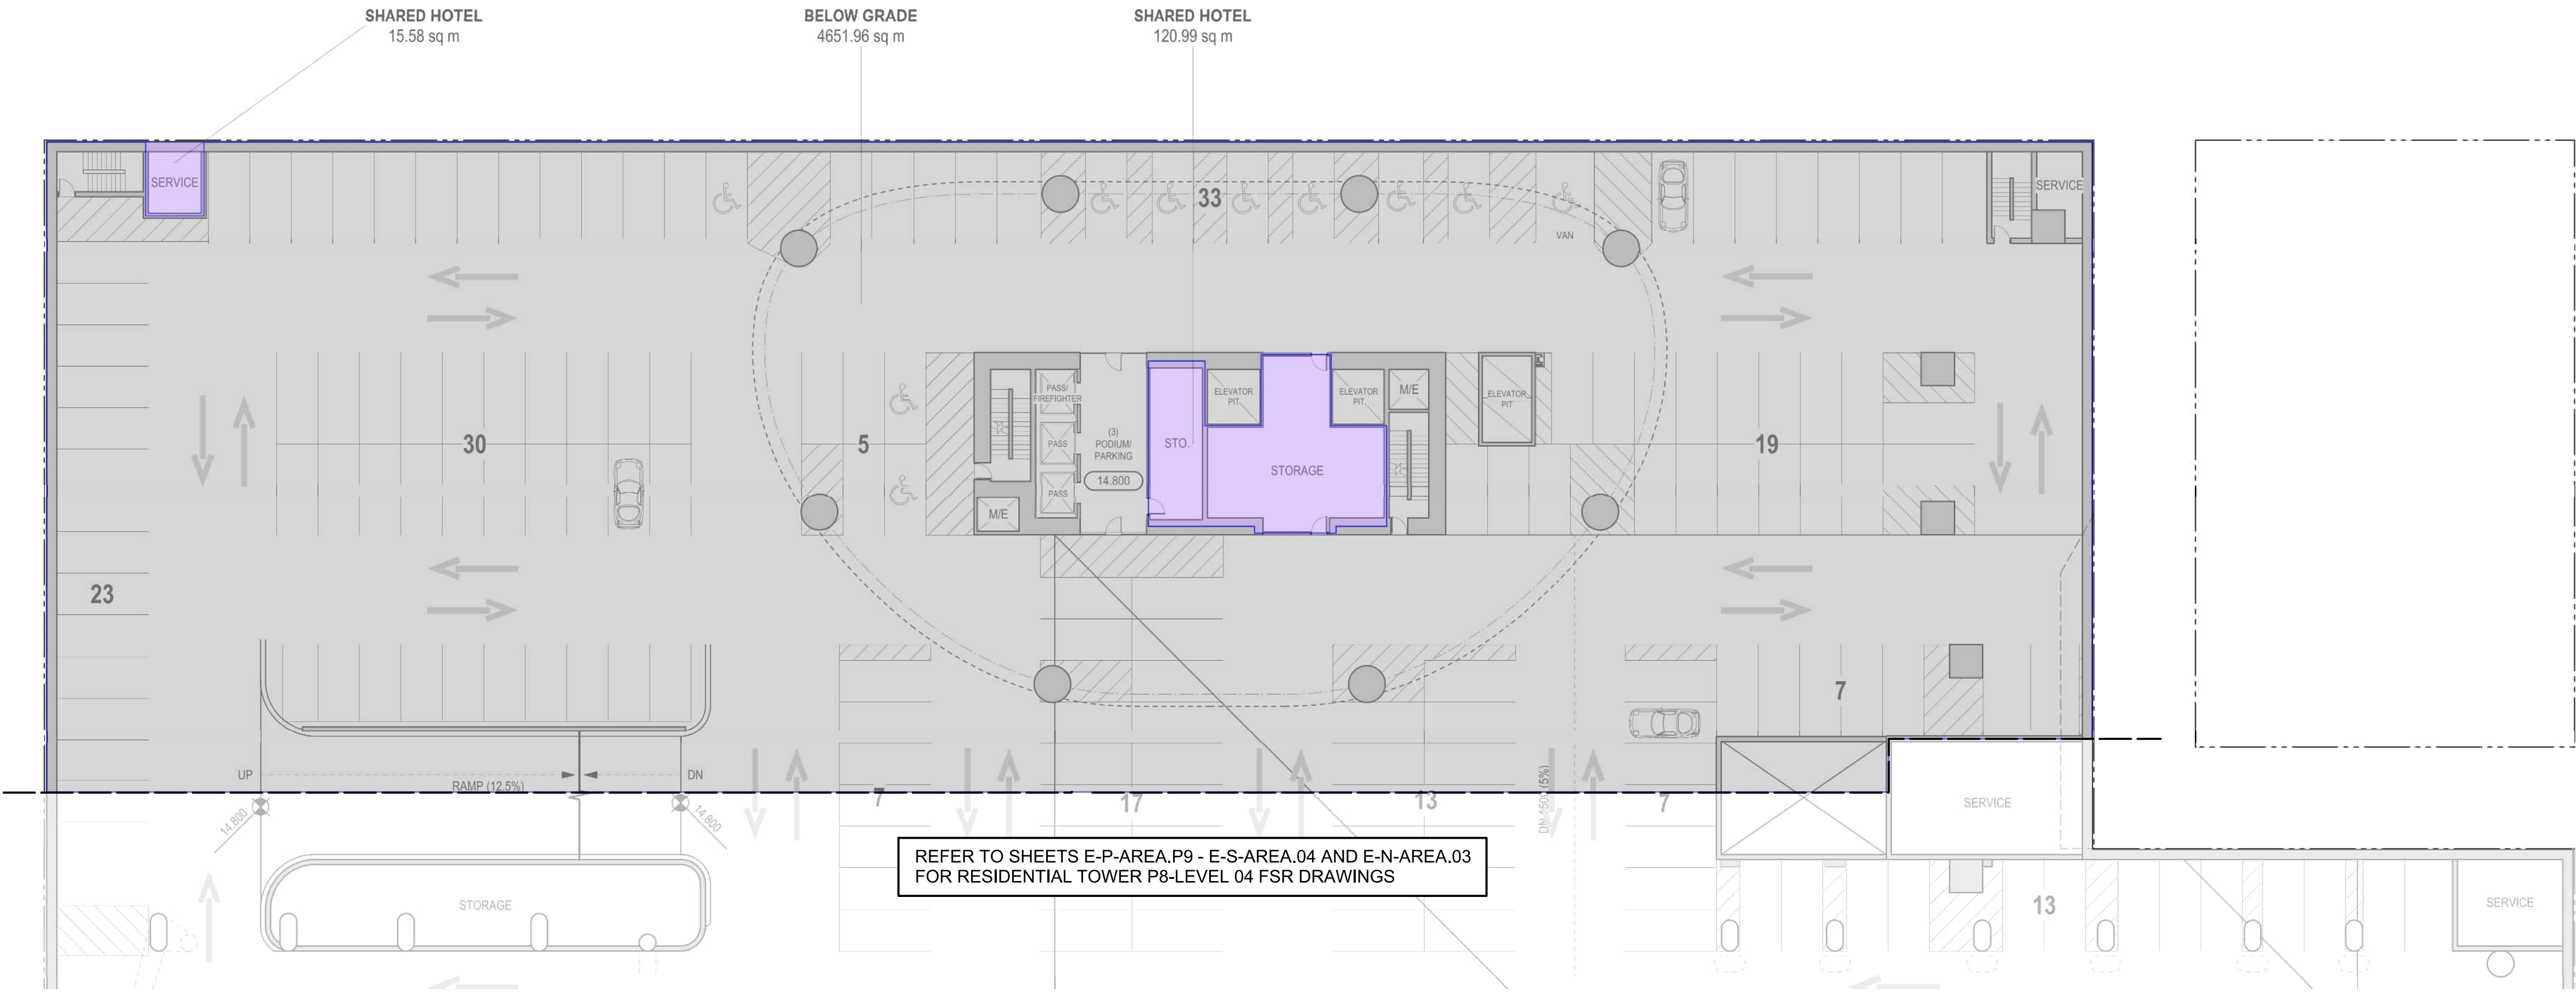

2 LEVEL P5 FLOOR PLAN
Scale 1:250

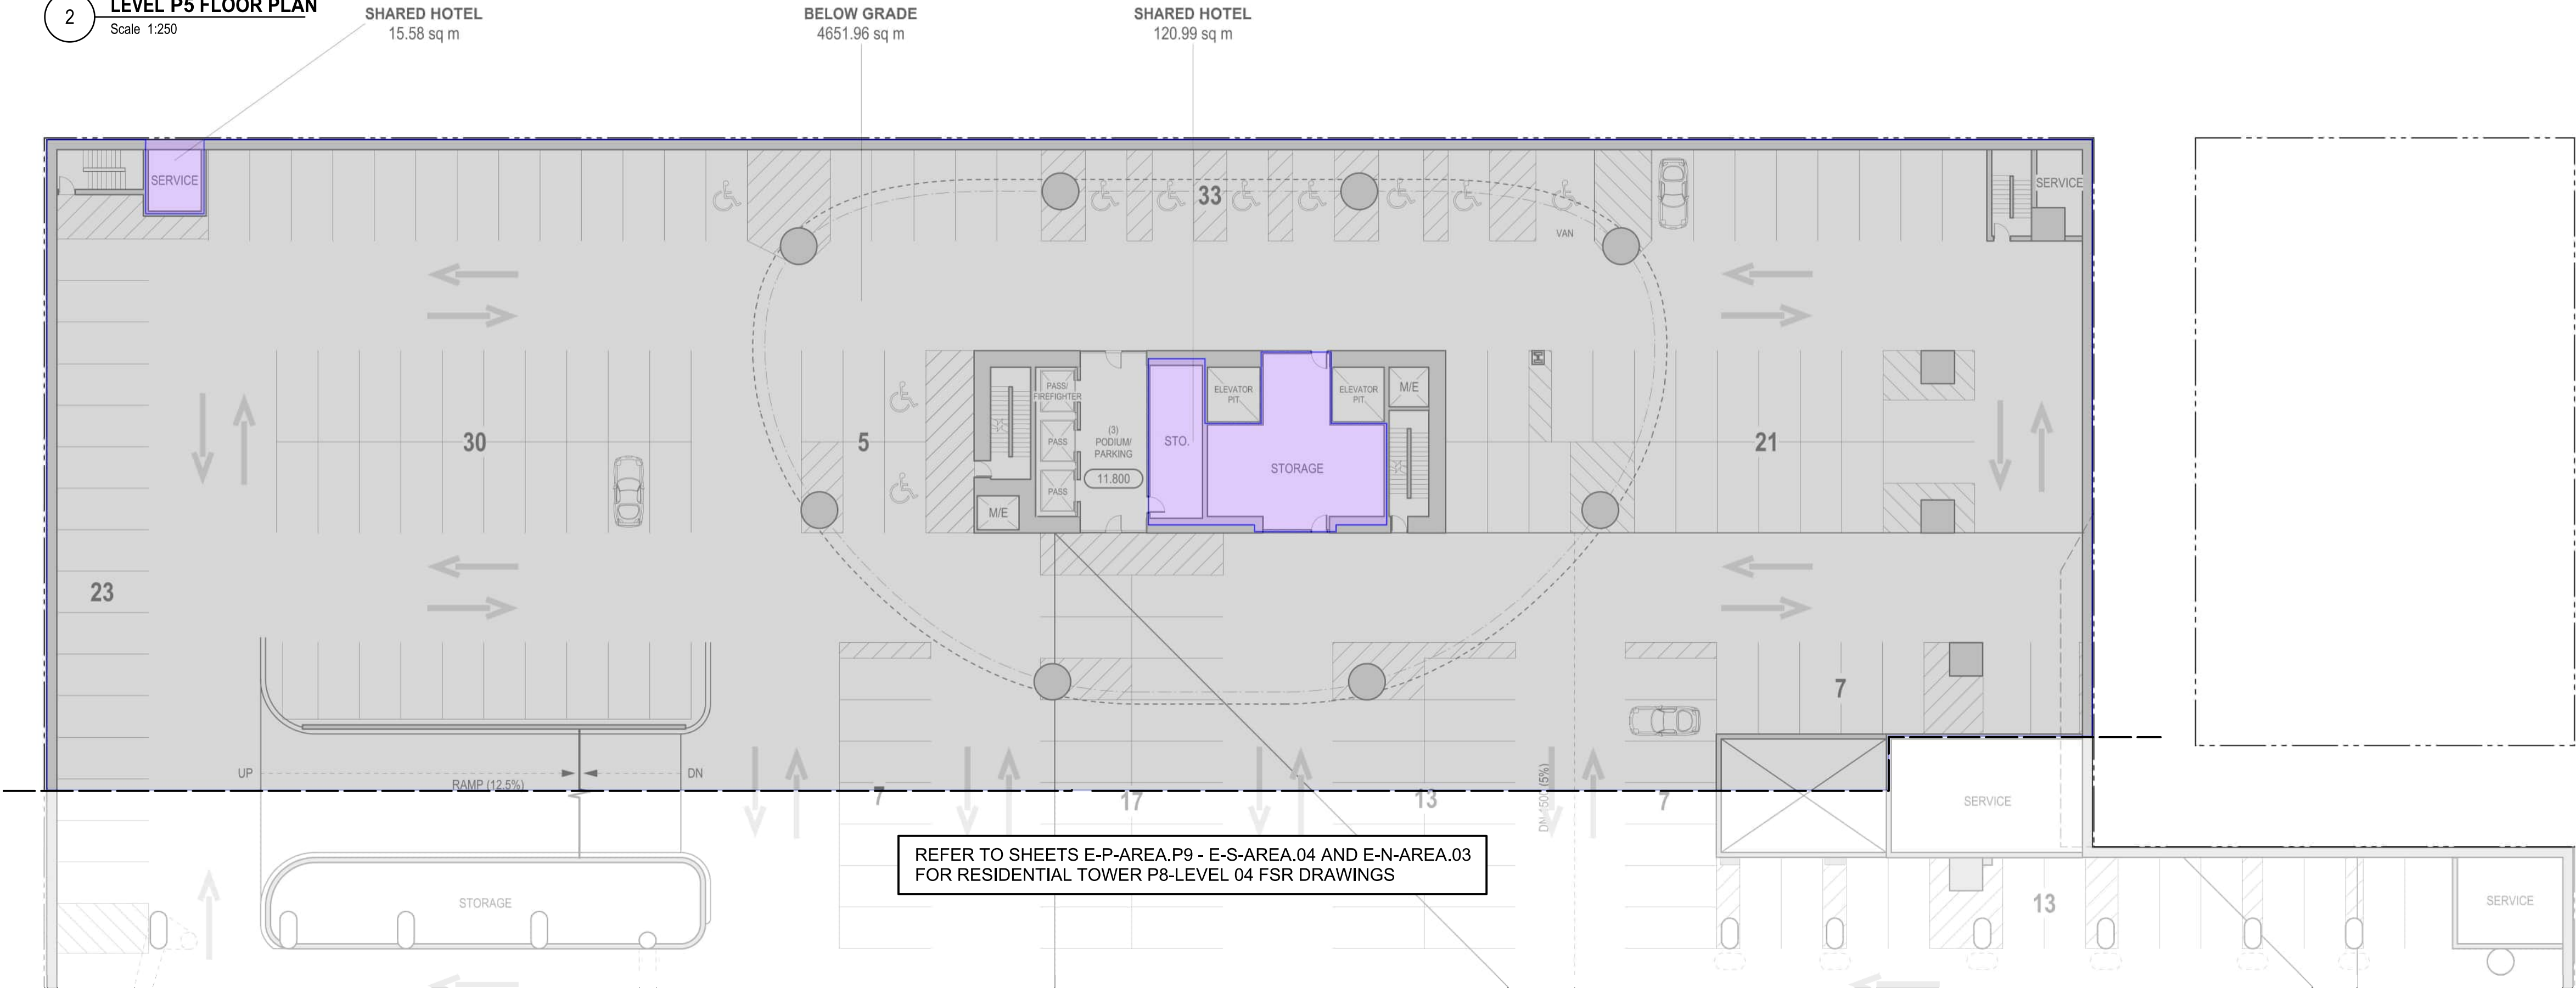

1 LEVEL P6 FLOOR PLAN
Scale 1:250

LEGEND

- RETAIL
- SHARED HOTEL
- LONG-TERM HOTEL
- SHORT-TERM HOTEL
- OBSERVATION DECK
- BELOW GRADE
- SHARED
- EXTERIOR FSR
- EXCLUDED EXTERIOR
- OUTDOOR AMENITY

NOT FOR
CONSTRUCTION

ISSUED FOR REZONING AMENDMENT 23 MARCH 2026



HENRIQUEZ PARTNERS ARCHITECTS
598 W Georgia Street
Vancouver BC Canada V6B 2A3
T 604 687 5681

595 W GEORGIA
VANCOUVER, BC.


CONSULTANT

DRAWING TITLE


**LEVEL P4 & P3
FSR AREA PLAN**

DATE	21 APR 2025	DRAWN	MB
SCALE		CHECKED	BM
JOB NO	2303		

W-AREA.P4

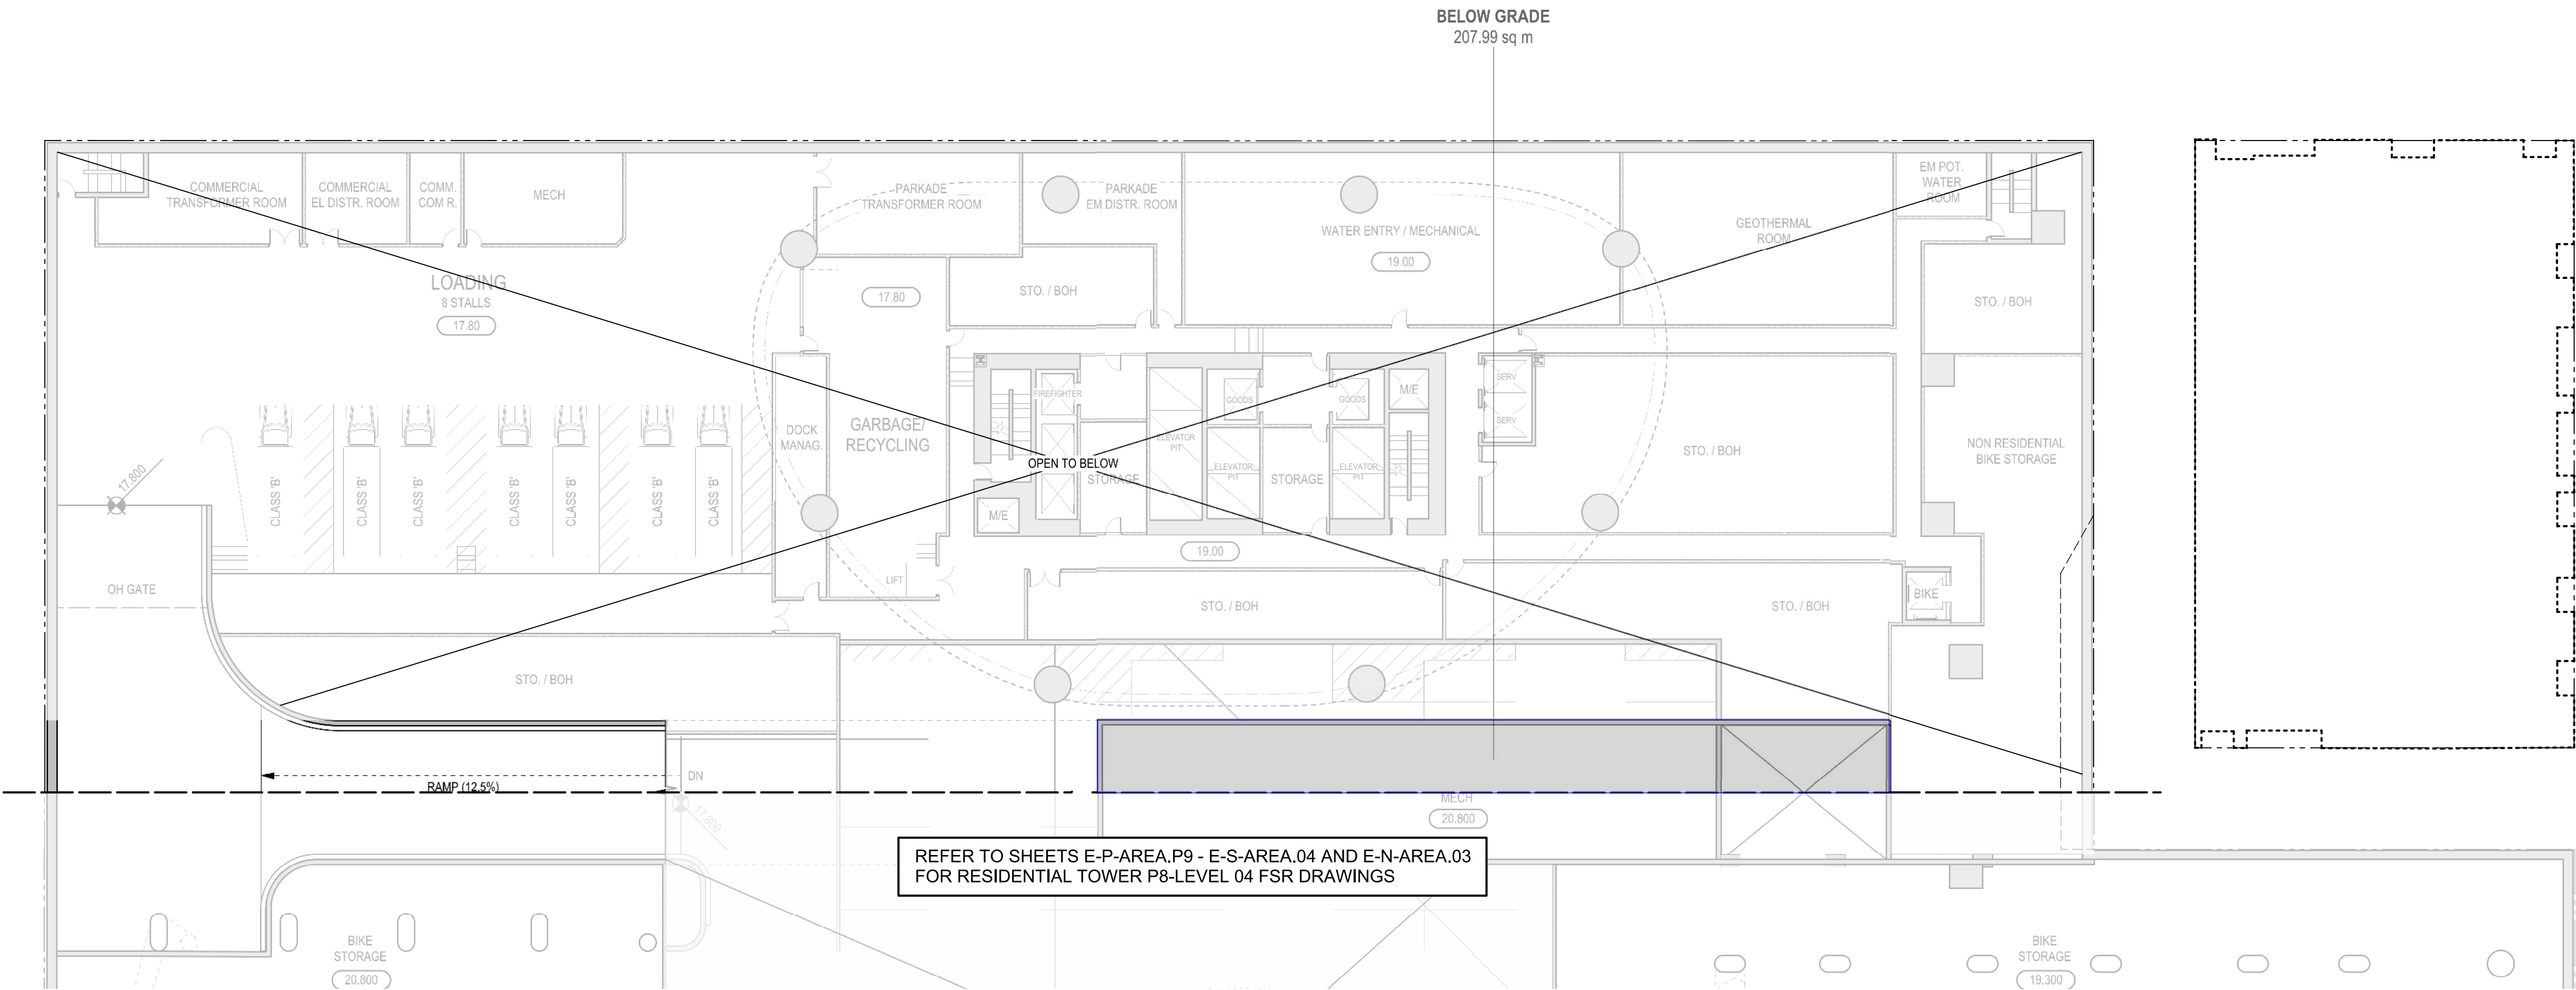

2 LEVEL P3 FLOOR PLAN
Scale 1:250

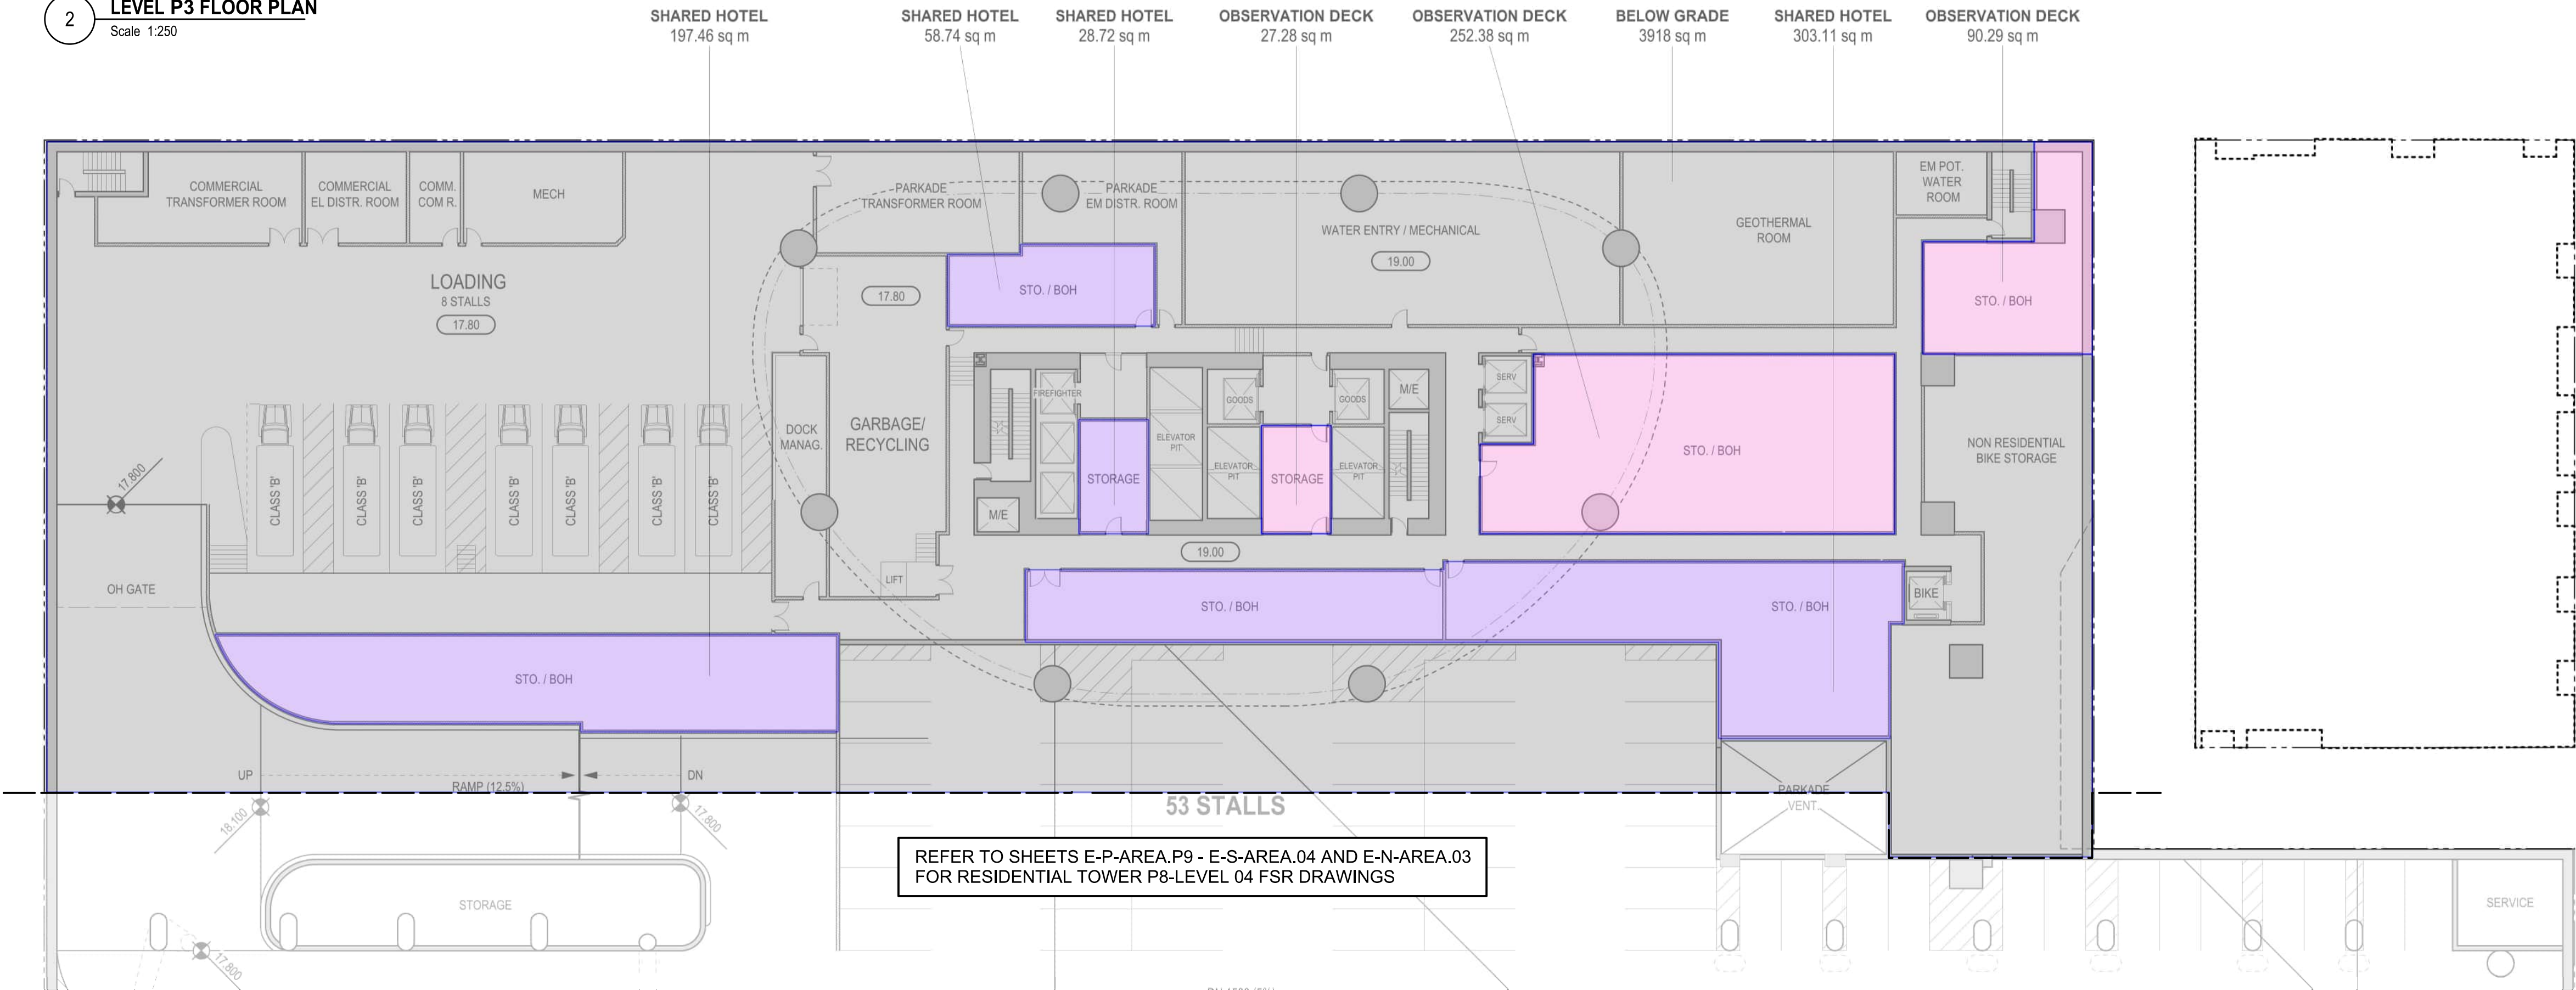

1 LEVEL P4 FLOOR PLAN
Scale 1:250

LEGEND

- RETAIL
- SHARED HOTEL
- LONG-TERM HOTEL
- SHORT-TERM HOTEL
- OBSERVATION DECK
- BELOW GRADE
- SHARED
- EXTERIOR FSR
- EXCLUDED EXTERIOR
- OUTDOOR AMENITY

NOT FOR
CONSTRUCTION

ISSUED FOR REZONING AMENDMENT 23 MARCH 2026



HENRIQUEZ
PARTNERS
ARCHITECTS
598 W Georgia Street
Vancouver BC Canada V6B 2A3
T 604 687 5681

595 W GEORGIA
VANCOUVER, BC.


CONSULTANT

DRAWING TITLE

**LEVEL P2
FSR AREA PLAN**

DATE	21 APR 2025	DRAWN	MB
SCALE		CHECKED	BM
JOB NO.	2303		

W-AREA.P2

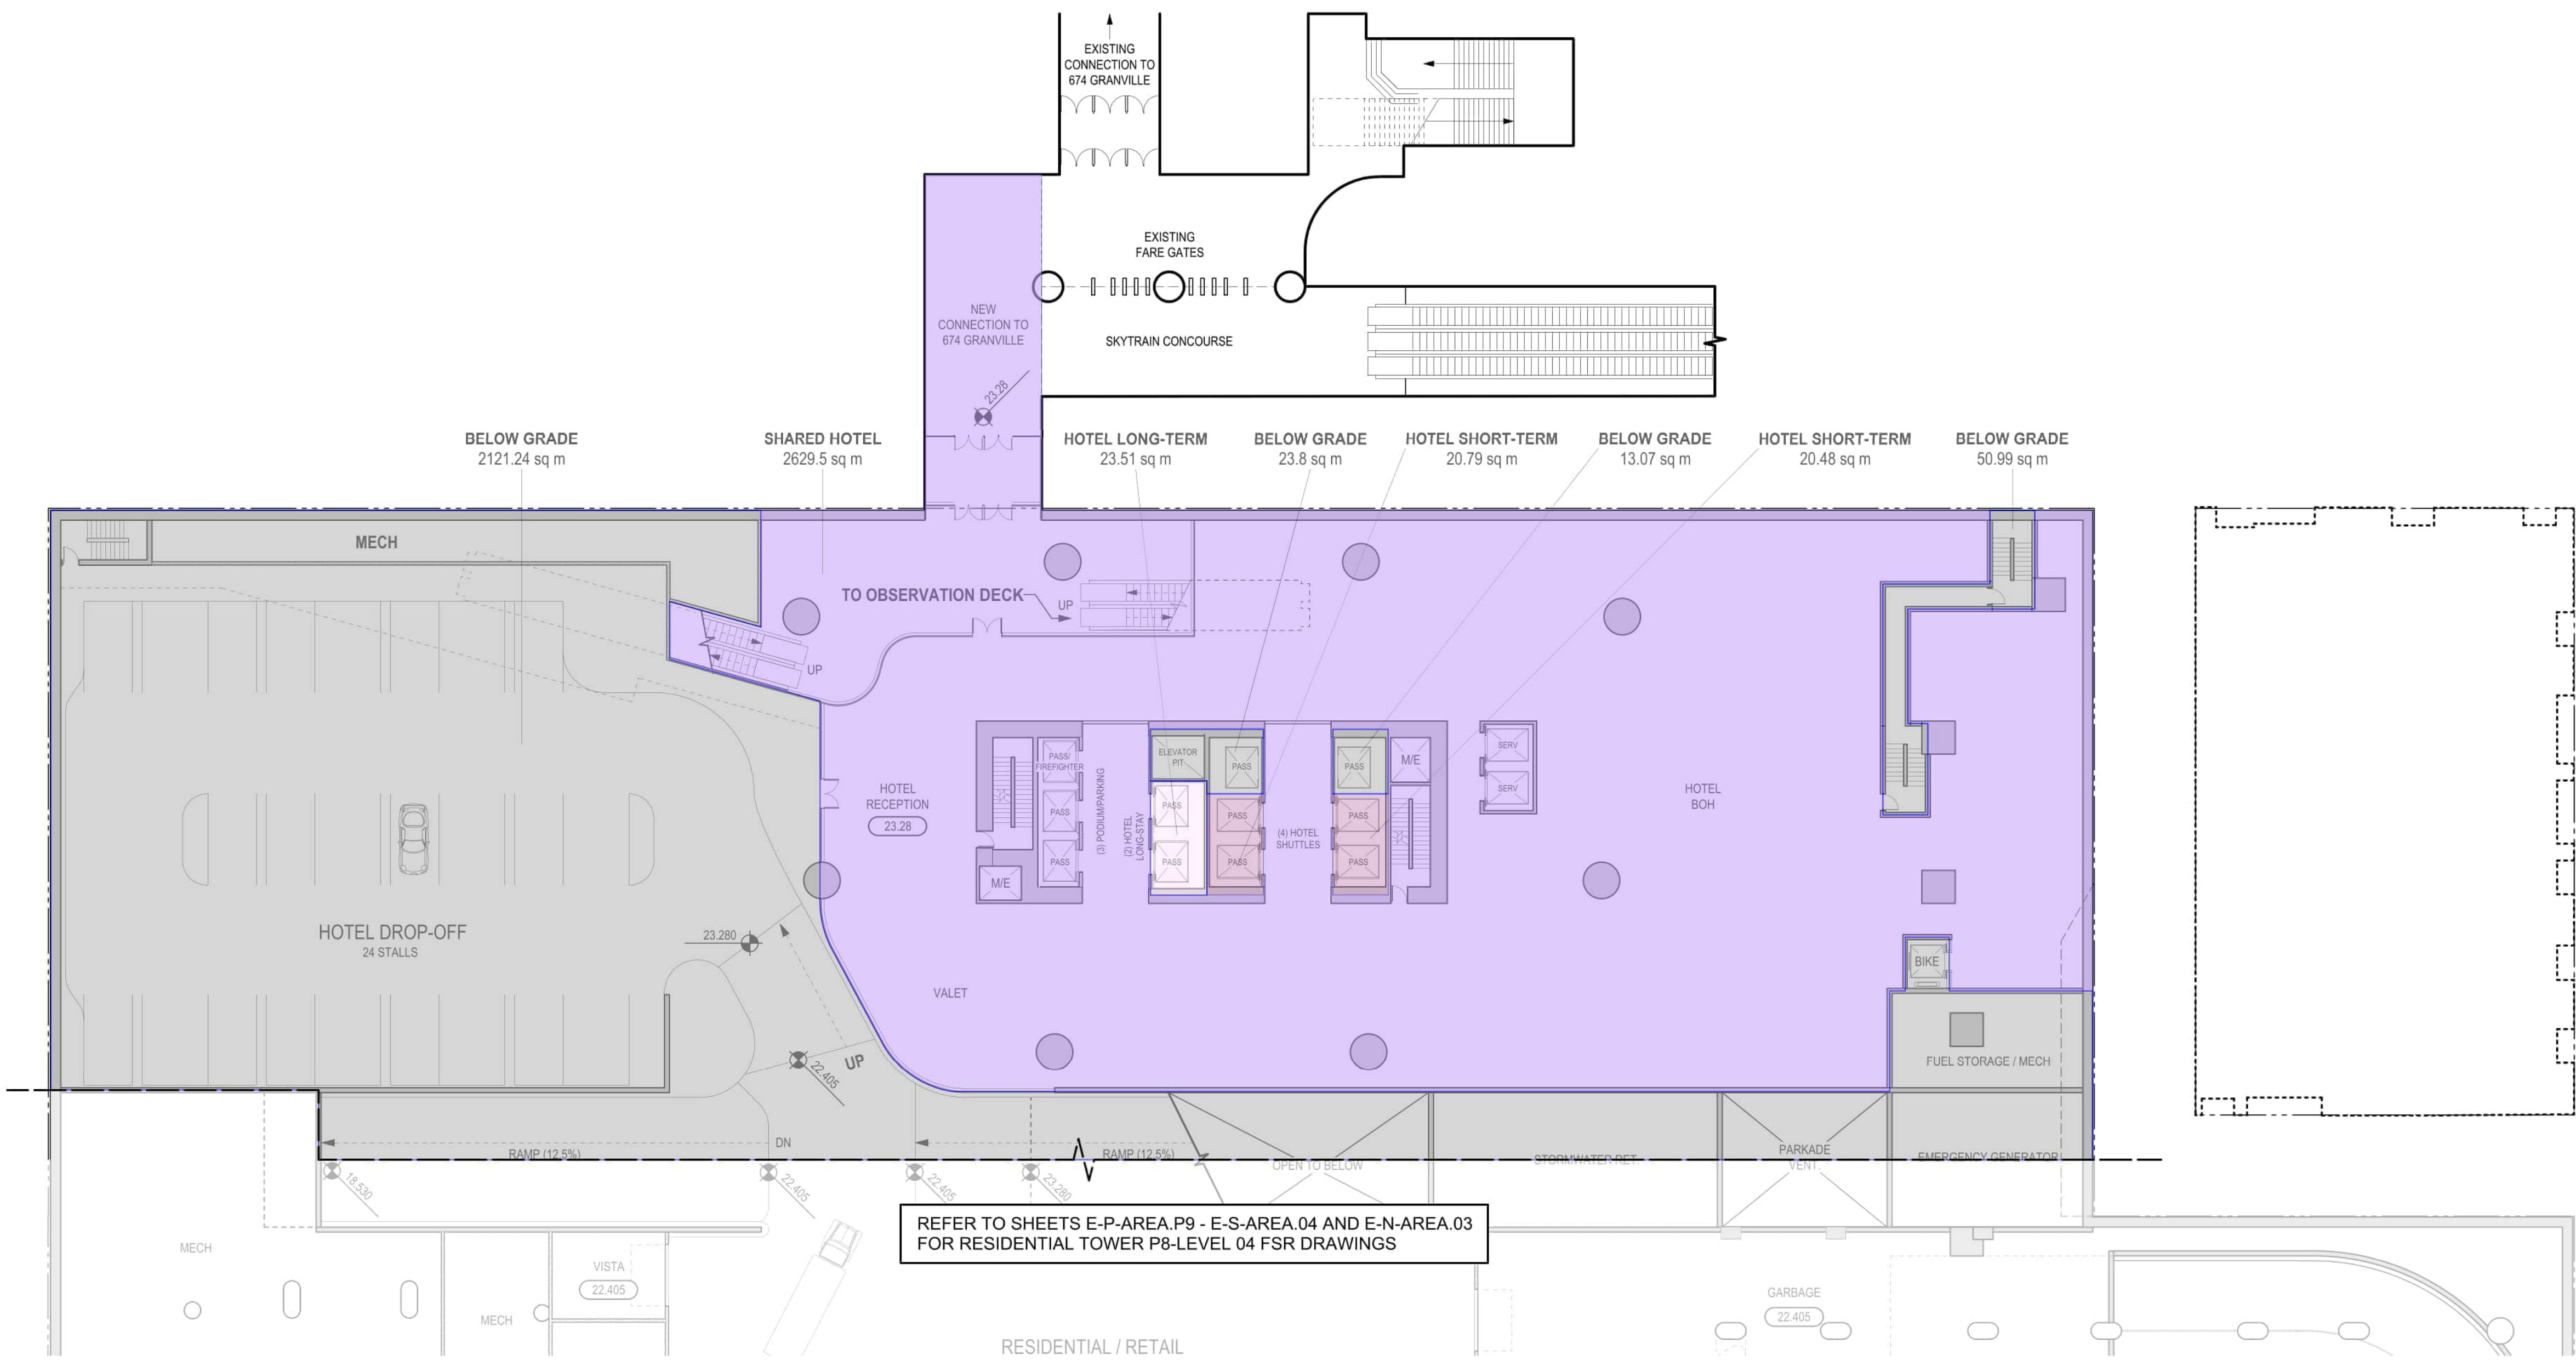

1 LEVEL P2 FLOOR PLAN
Scale 1:250

LEGEND


- RETAIL
- SHARED HOTEL
- LONG-TERM HOTEL
- SHORT-TERM HOTEL
- OBSERVATION DECK
- BELOW GRADE
- SHARED
- EXTERIOR FSR
- EXCLUDED EXTERIOR
- OUTDOOR AMENITY

Copyright reserved. The documents and design as an instrument of service are and at all times remain the exclusive property of HENRIQUEZ PARTNERS ARCHITECTS and may not be reproduced without the express written consent of HENRIQUEZ PARTNERS ARCHITECTS. All designs and related information in whole or in part shown on these documents are for the express use for the specified project only and shall not be used otherwise without the express written consent of HENRIQUEZ PARTNERS ARCHITECTS.

The Contractor shall verify and be responsible for all dimensions on site and shall inform HENRIQUEZ PARTNERS ARCHITECTS of any variations from the dimensions and conditions shown on the documents. Shop drawings shall be submitted to HENRIQUEZ PARTNERS ARCHITECTS for review and approval prior to fabrication.

HENRIQUEZ PARTNERS ARCHITECTS do not warrant that the drawings are produced to scale. Dimensions may not be scaled from the documents.

NOT FOR
CONSTRUCTION

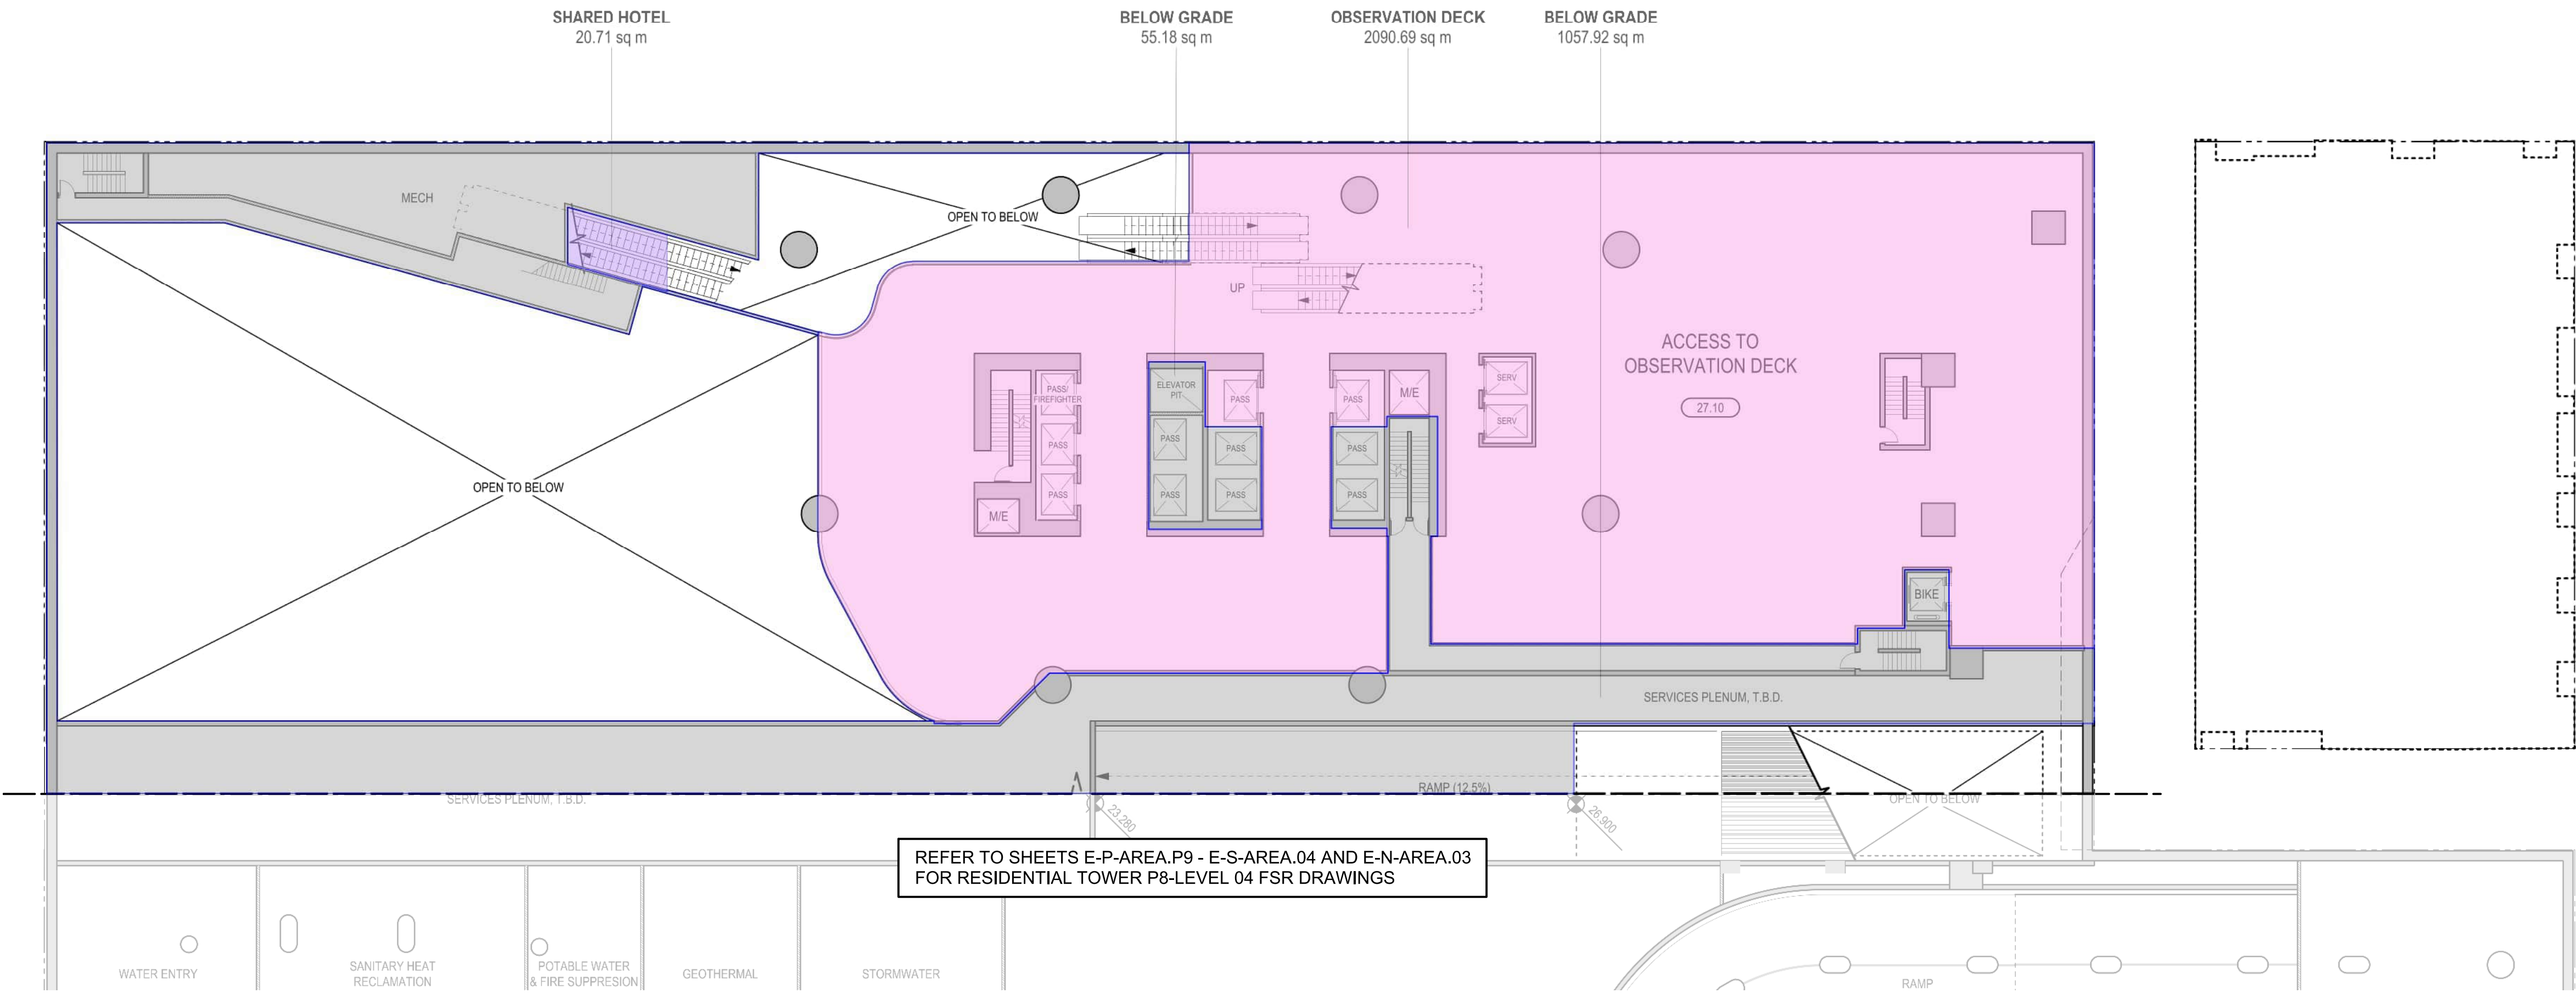

REFER TO SHEETS E-P-AREA.P9 - E-S-AREA.04 AND E-N-AREA.03 FOR RESIDENTIAL TOWER P8-LEVEL 04 FSR DRAWINGS

1 LEVEL P1 FLOOR PLAN
Scale: 1:250

ISSUED FOR REZONING AMENDMENT 23 MARCH 2026



HENRIQUEZ PARTNERS ARCHITECTS
598 W Georgia Street
Vancouver BC Canada V6B 2A3
T 604 687 5681

595 W GEORGIA
VANCOUVER, BC.

CONSULTANT

DRAWING TITLE

**LEVEL P1
FSR AREA PLAN**

DATE	21 APR 2025	DRAWN	MB
SCALE		CHECKED	BM
JOB NO	2303		

W-AREA.P1

LEGEND

- RETAIL
- SHARED HOTEL
- LONG-TERM HOTEL
- SHORT-TERM HOTEL
- OBSERVATION DECK
- BELOW GRADE
- SHARED
- EXTERIOR FSR
- EXCLUDED EXTERIOR
- OUTDOOR AMENITY

NOT FOR
CONSTRUCTION

ISSUED FOR REZONING AMENDMENT 23 MARCH 2026



HENRIQUEZ PARTNERS ARCHITECTS
598 W Georgia Street
Vancouver BC Canada V6B 2A3
T 604 687 5681

595 W GEORGIA
VANCOUVER, BC.


CONSULTANT

DRAWING TITLE

**LEVEL 1
FSR AREA PLAN**

DATE	21 APR 2025	DRAWN	MB
SCALE		CHECKED	BM
JOB NO	2303		

W-AREA.01

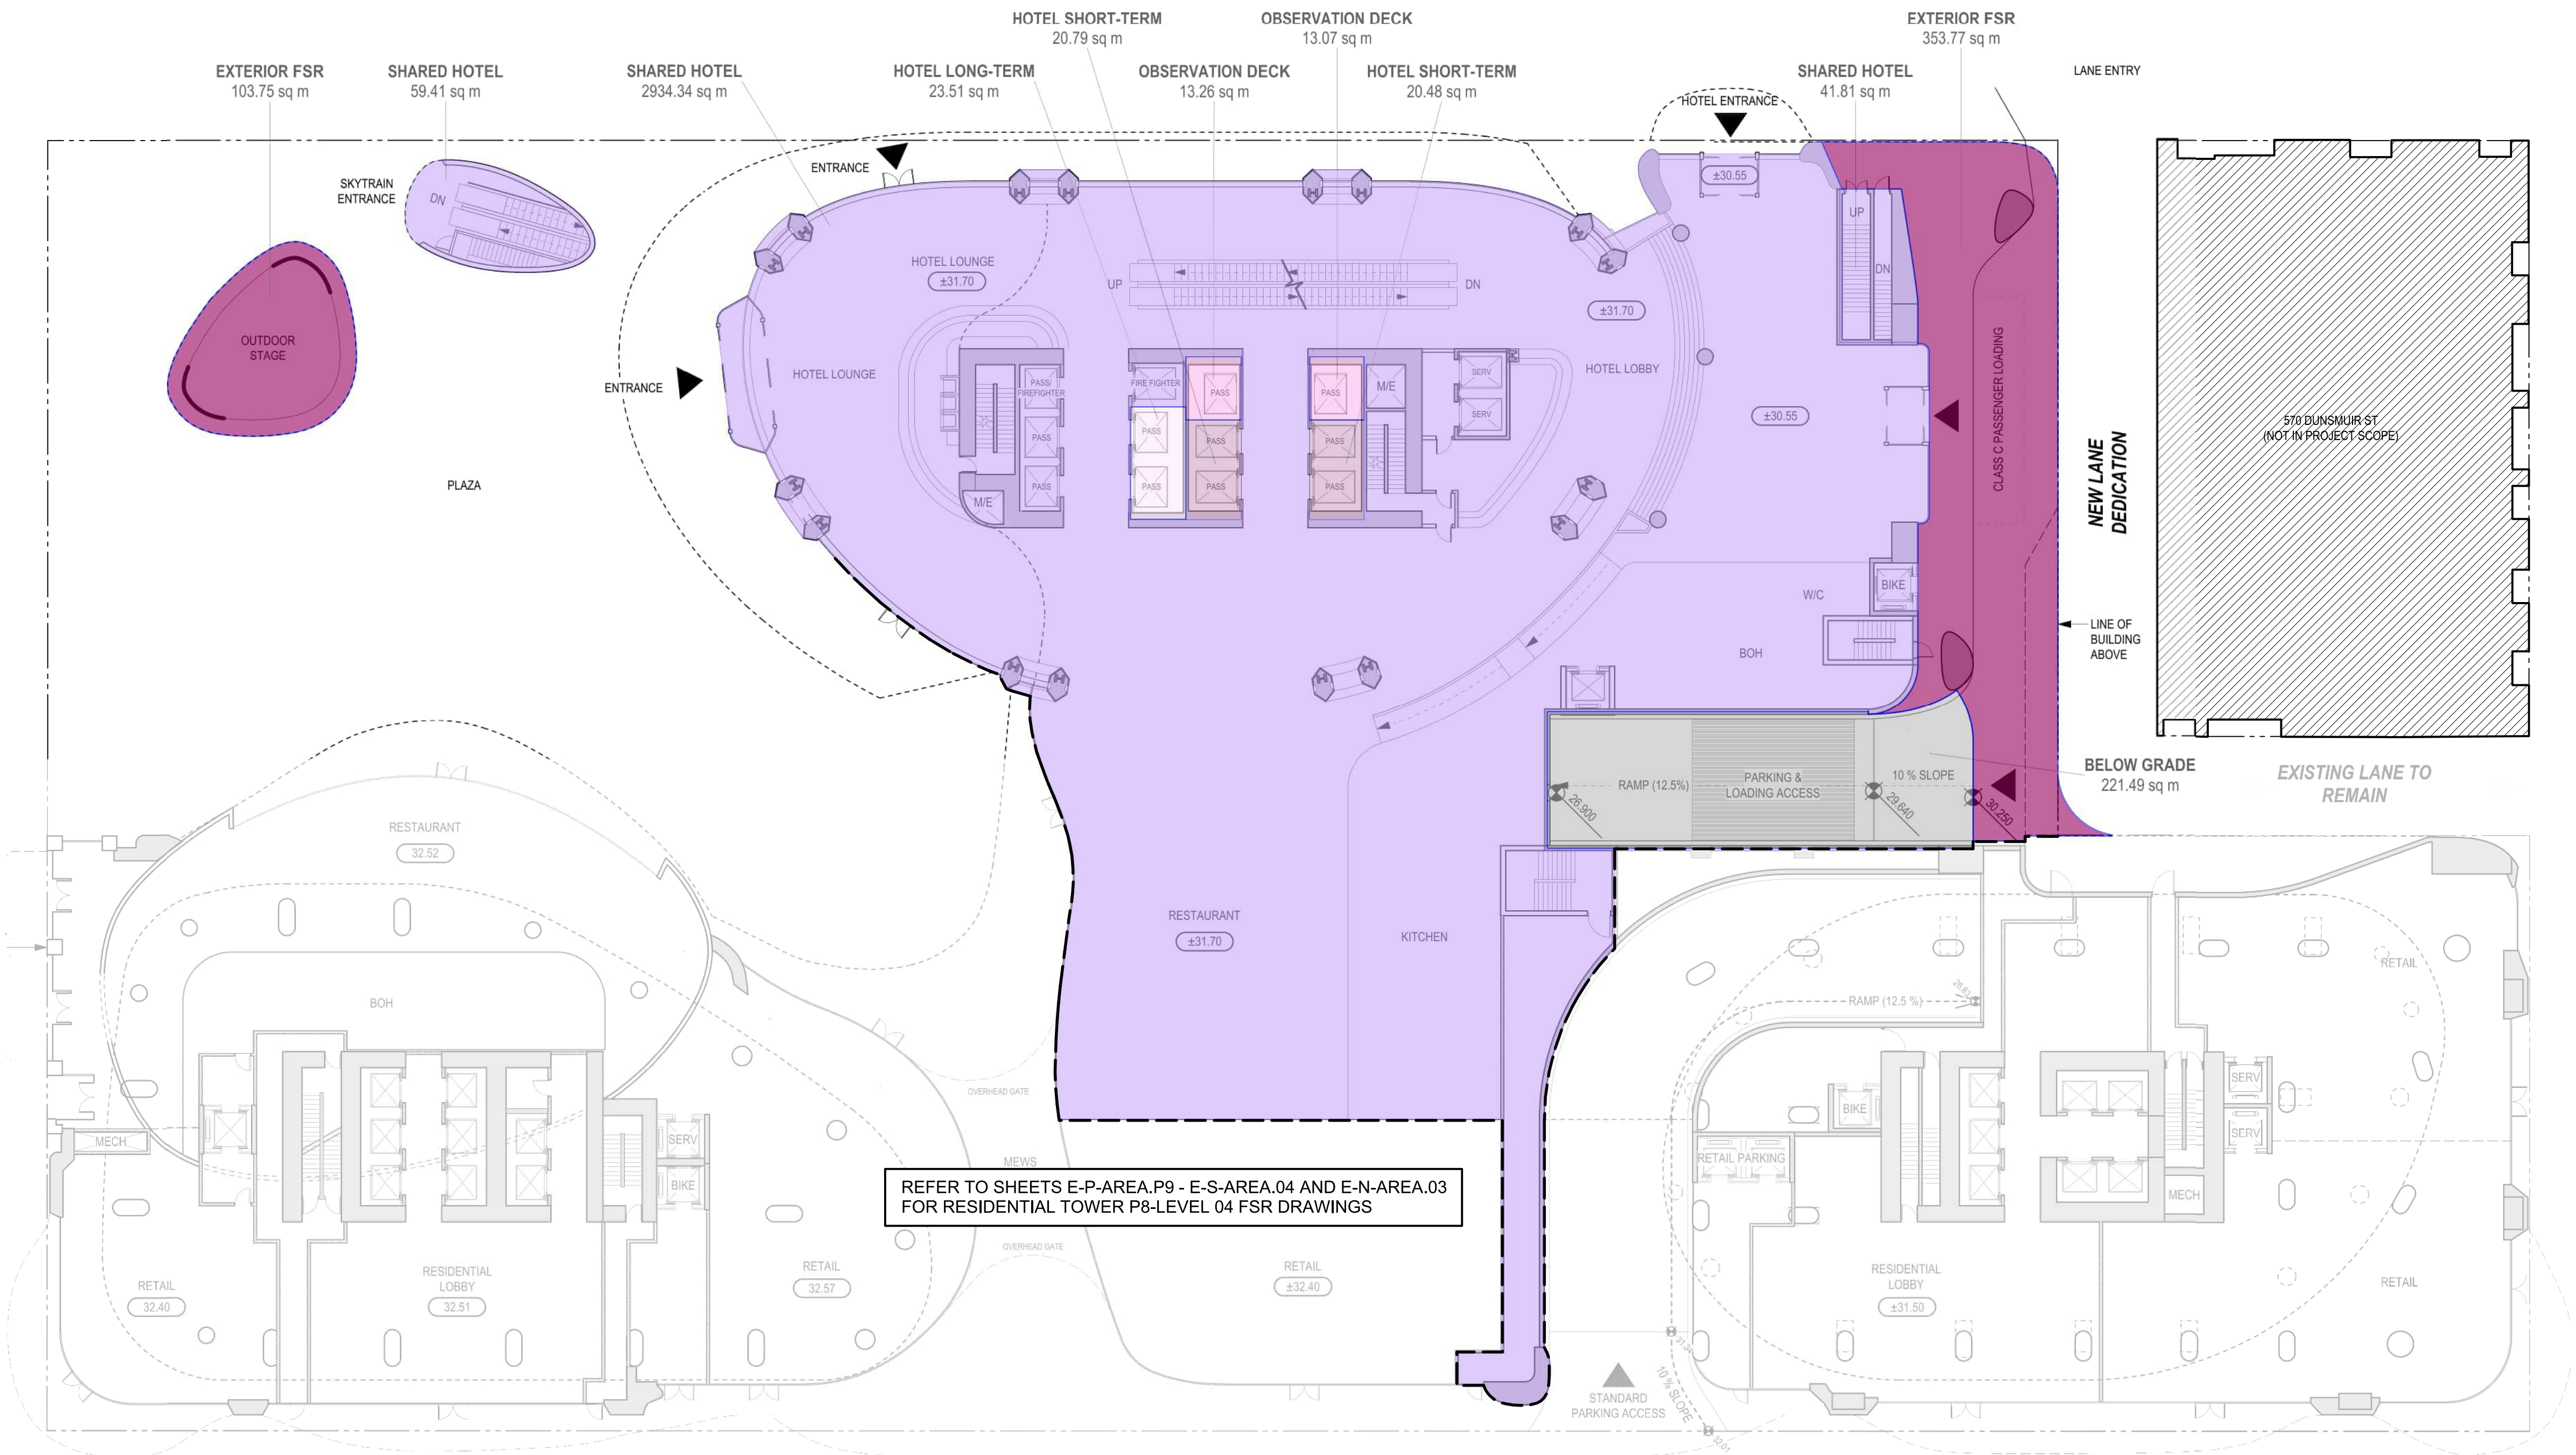

2 LEVEL 1 FLOOR PLAN
Scale 1:250

LEGEND

- RETAIL
- SHARED HOTEL
- LONG-TERM HOTEL
- SHORT-TERM HOTEL
- OBSERVATION DECK
- BELOW GRADE
- SHARED
- EXTERIOR FSR
- EXCLUDED EXTERIOR
- OUTDOOR AMENITY

NOT FOR
CONSTRUCTION

ISSUED FOR REZONING AMENDMENT 23 MARCH 2026

ISSUED FOR REZONING 2 MAY 2025



HENRIQUEZ PARTNERS ARCHITECTS
598 W Georgia Street
Vancouver BC Canada V6B 2A3
T 604 687 5681

595 W GEORGIA
VANCOUVER, BC.


CONSULTANT

DRAWING TITLE


**LEVEL 2 & 3
FSR AREA PLAN**

DATE	21 APR 2025	DRAWN	MB
SCALE	1:250	CHECKED	BM
JOB NO	2303		

W-AREA.02

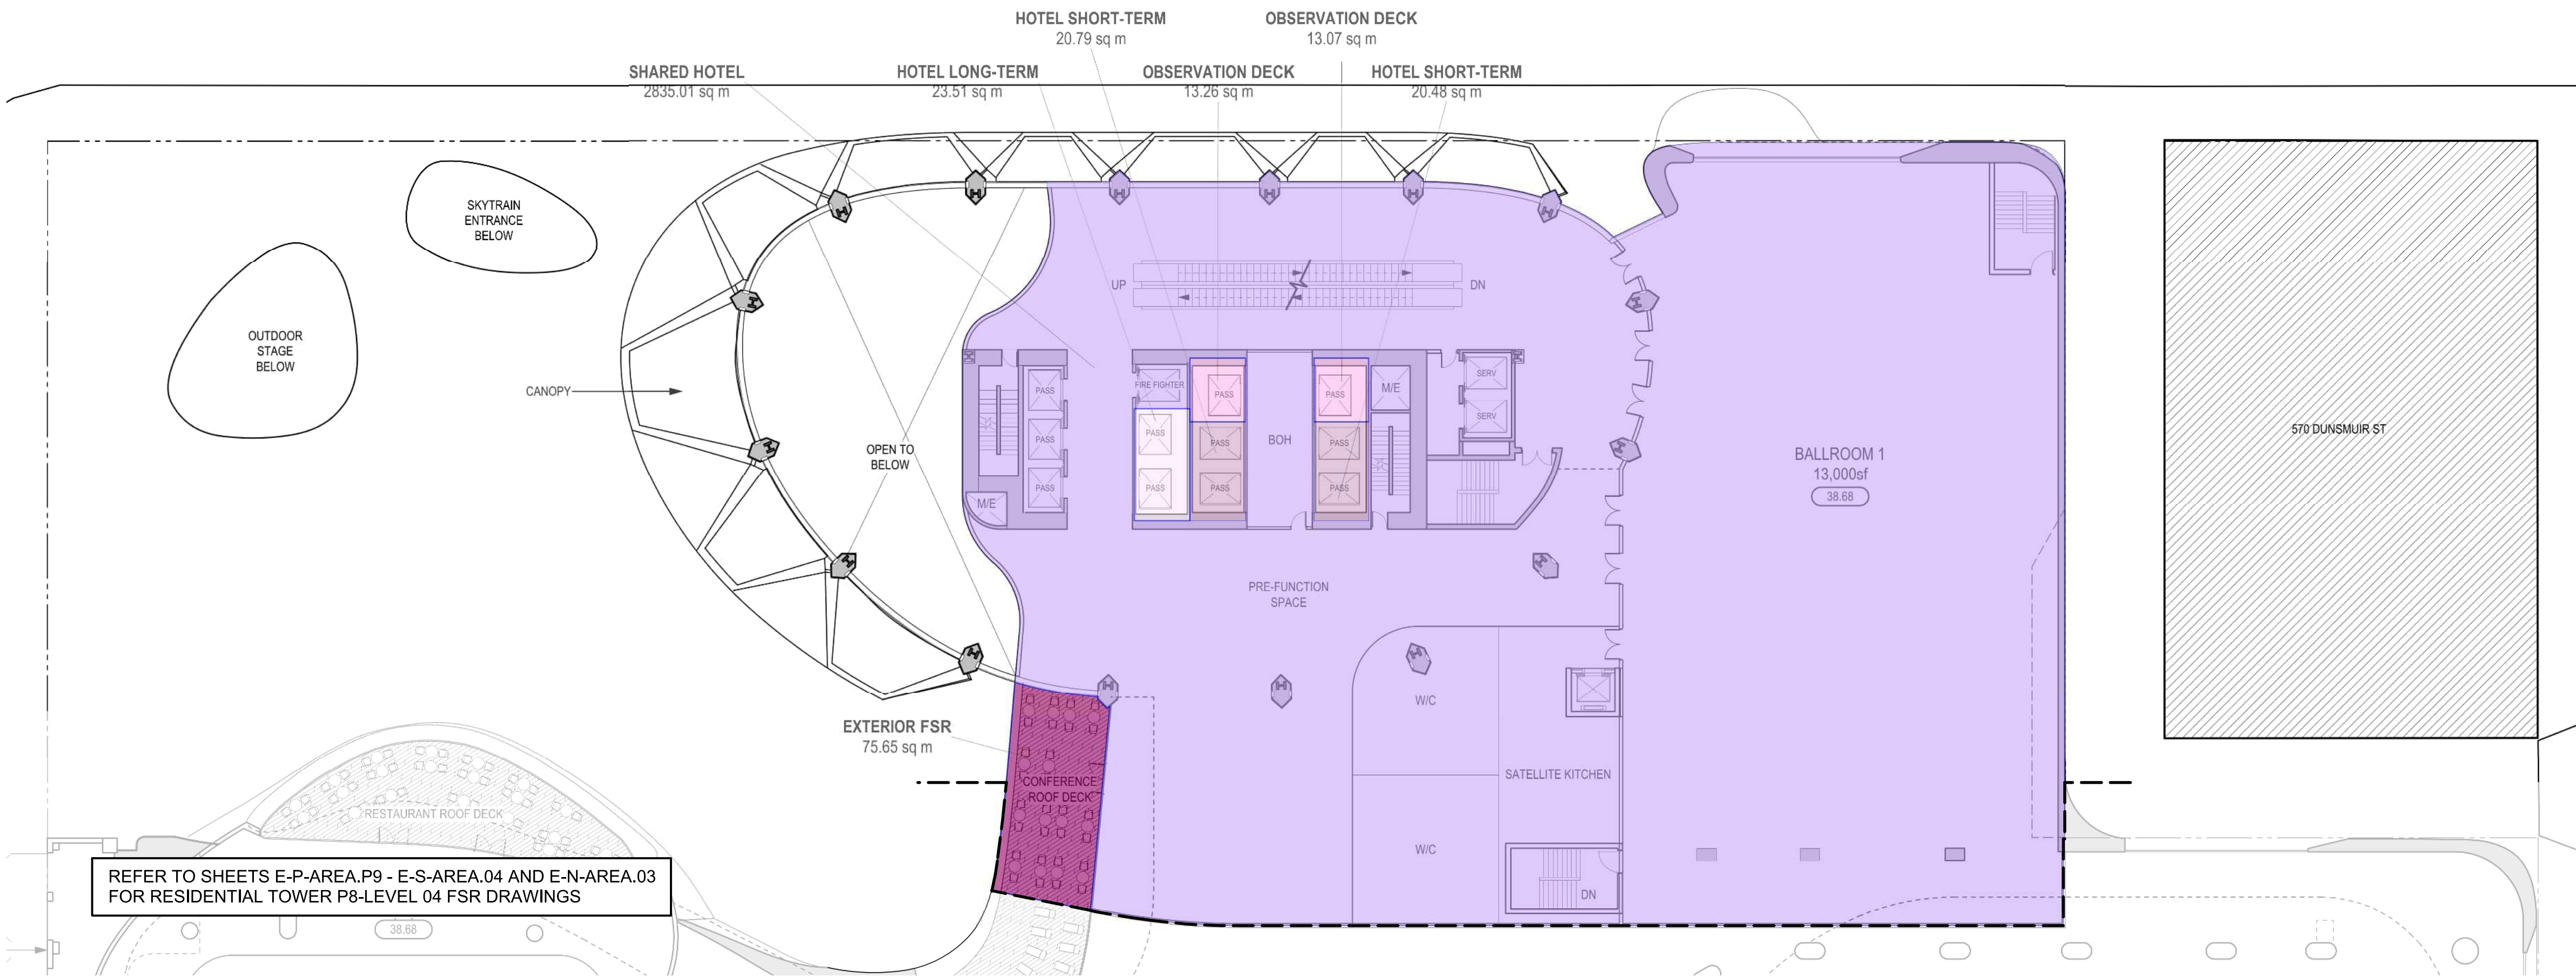

2 LEVEL 3 FLOOR PLAN
Scale 1:250

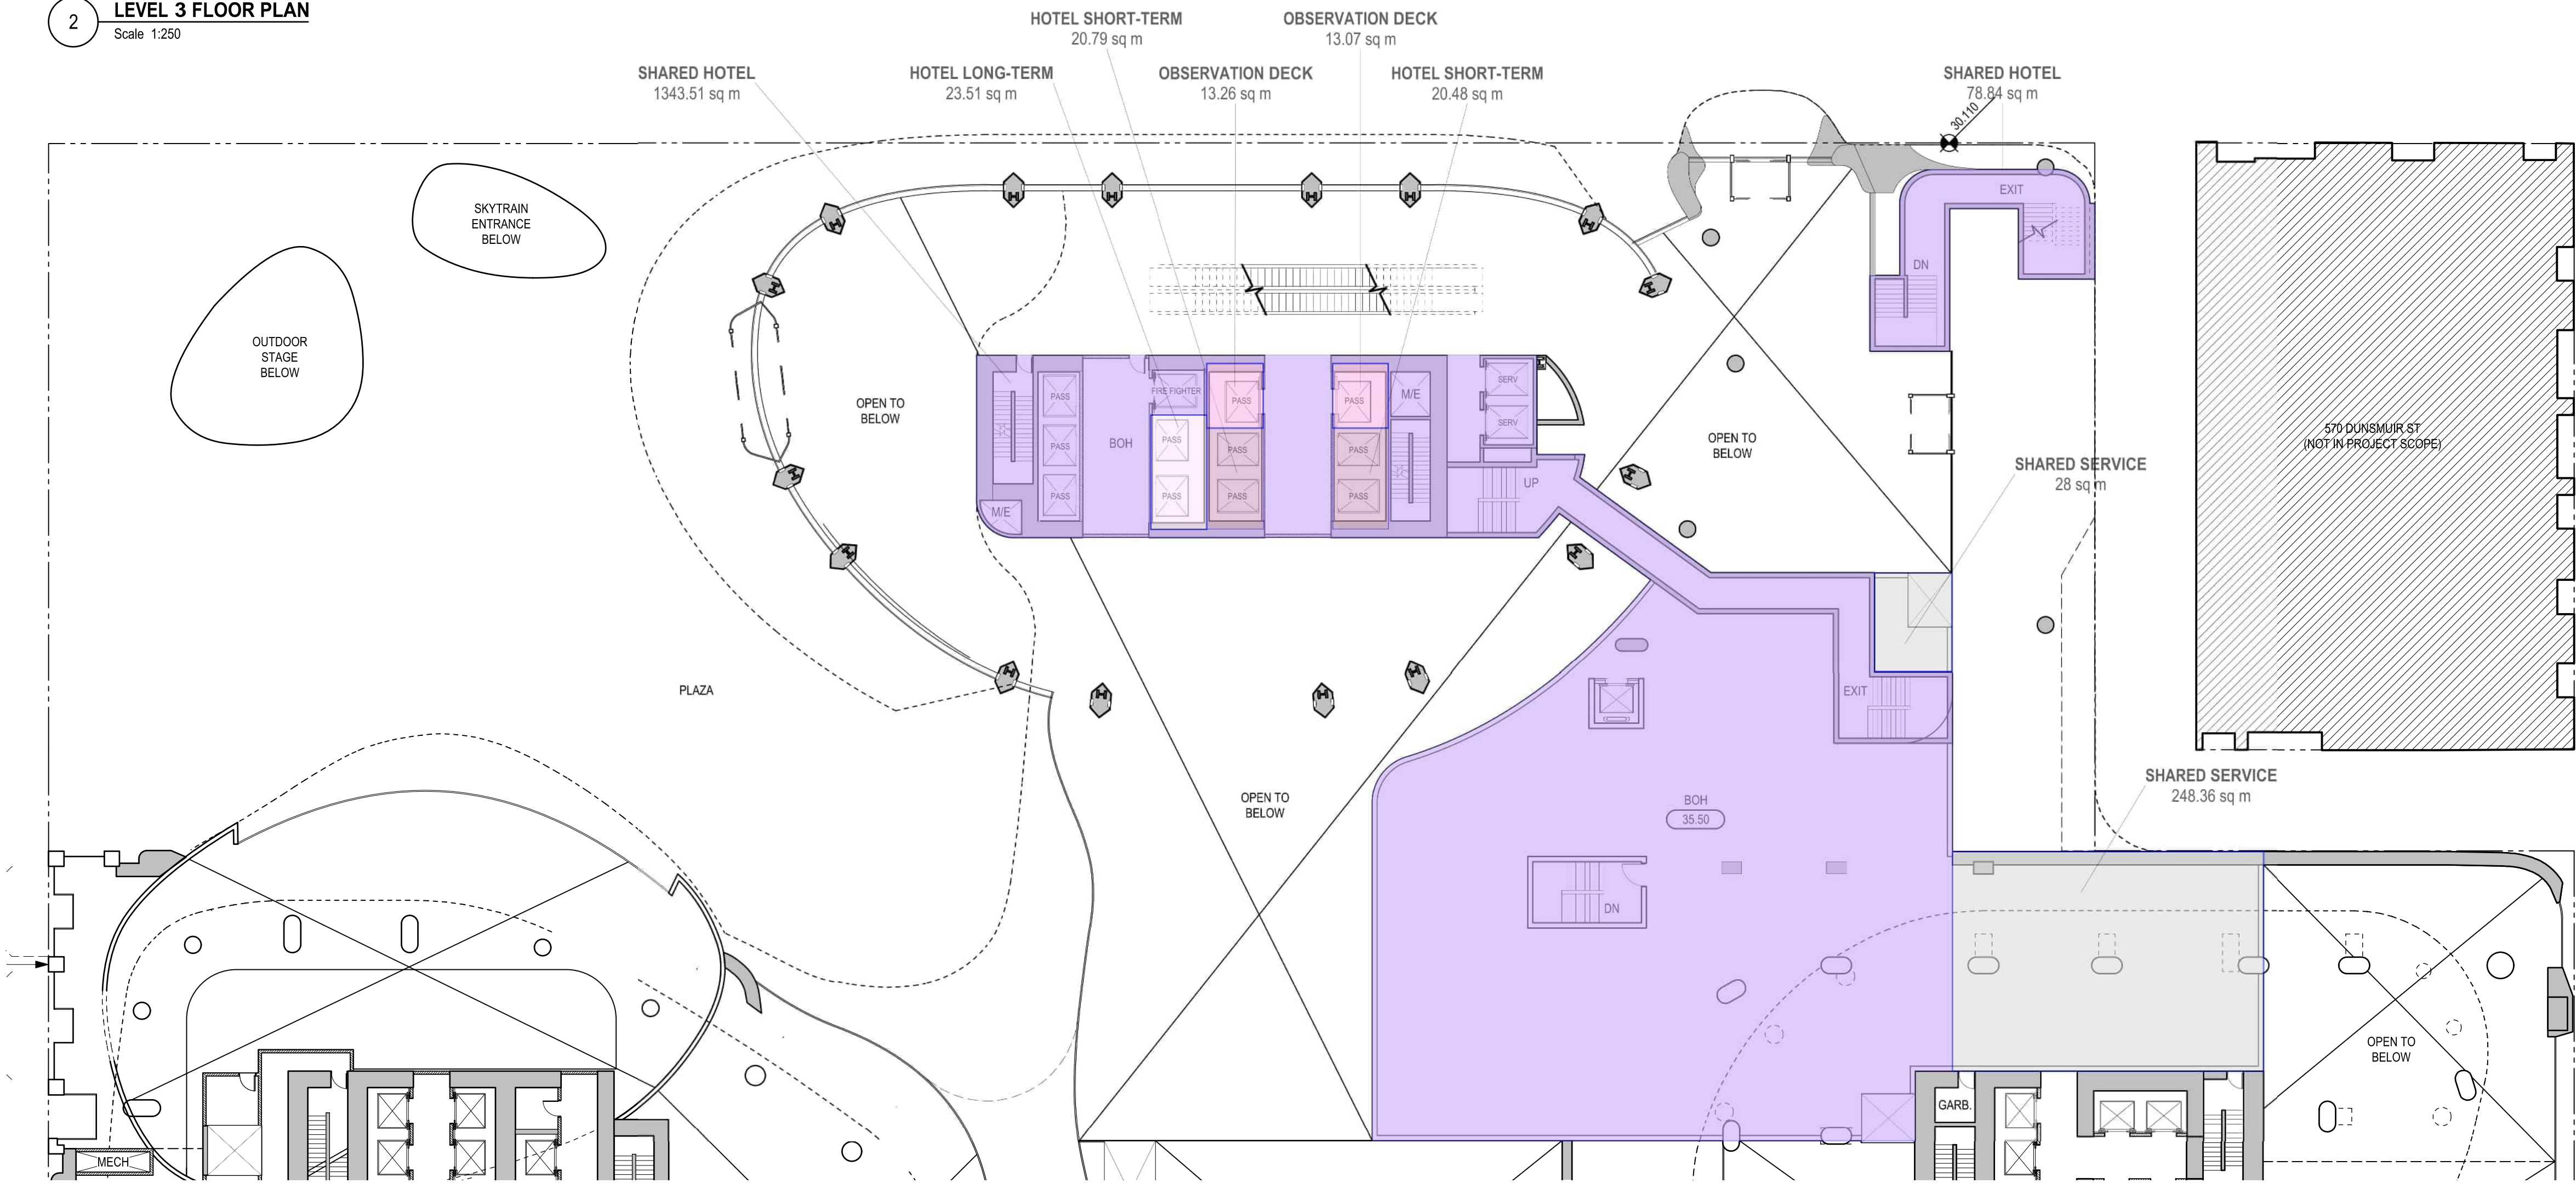

1 LEVEL 2 FLOOR PLAN
Scale 1:250

NOT FOR
CONSTRUCTION

ISSUED FOR REZONING AMENDMENT 23 MARCH 2026

ISSUED FOR REZONING 2 MAY 2025



HENRIQUEZ
PARTNERS
ARCHITECTS
598 W Georgia Street
Vancouver BC Canada V6B 2A3
T 604 687 5681

595 W GEORGIA
VANCOUVER, BC.


CONSULTANT

DRAWING TITLE


**LEVEL 4 & 5
FSR AREA PLAN**

DATE	21 APR 2025	DRAWN	MB
SCALE	1:250	CHECKED	BM
JOB NO	2303		

W-AREA.04

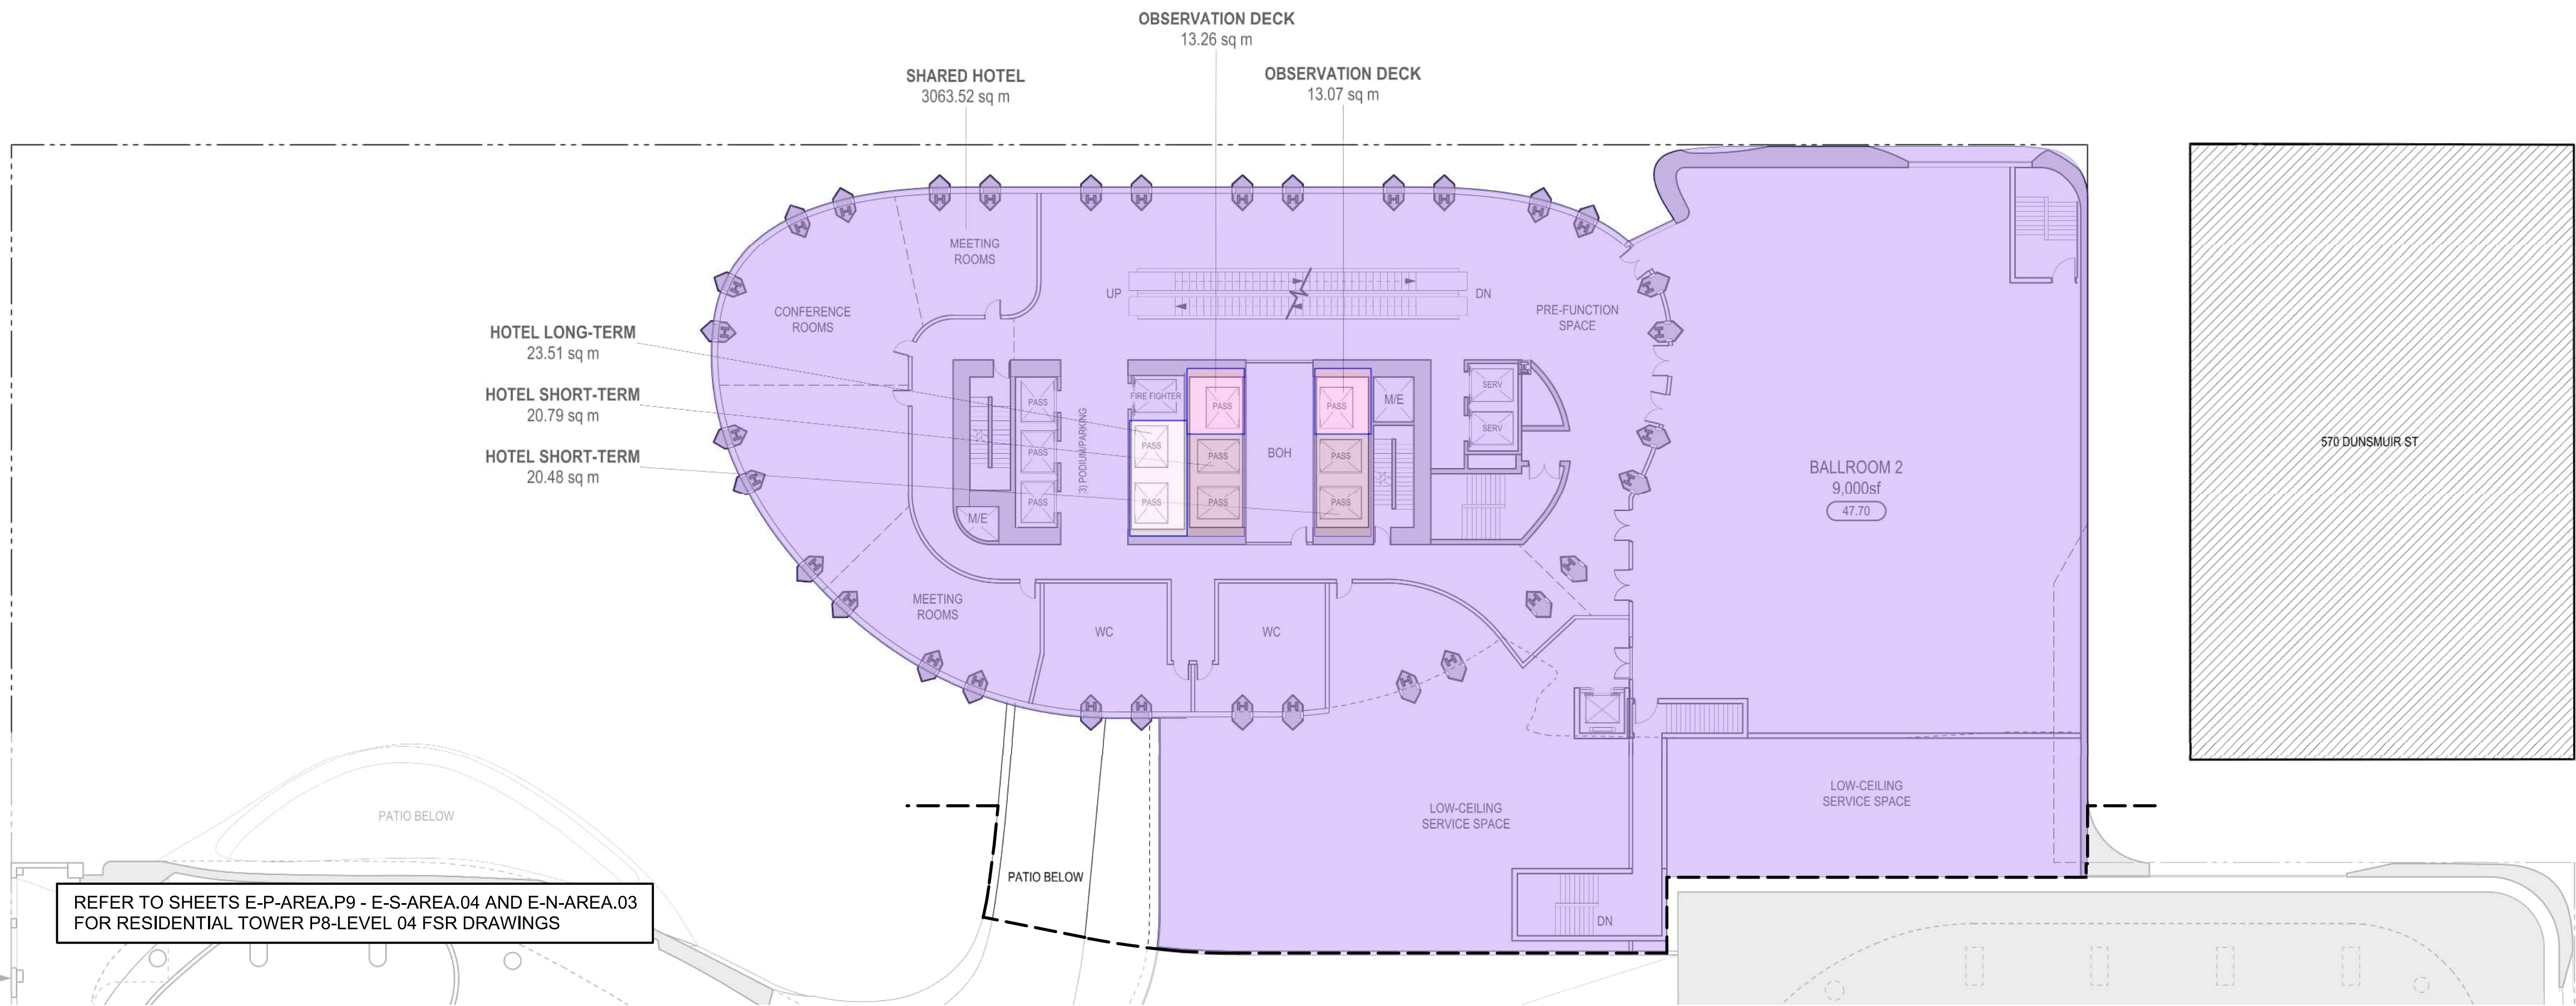

2 LEVEL 5 FLOOR PLAN
Scale 1:250

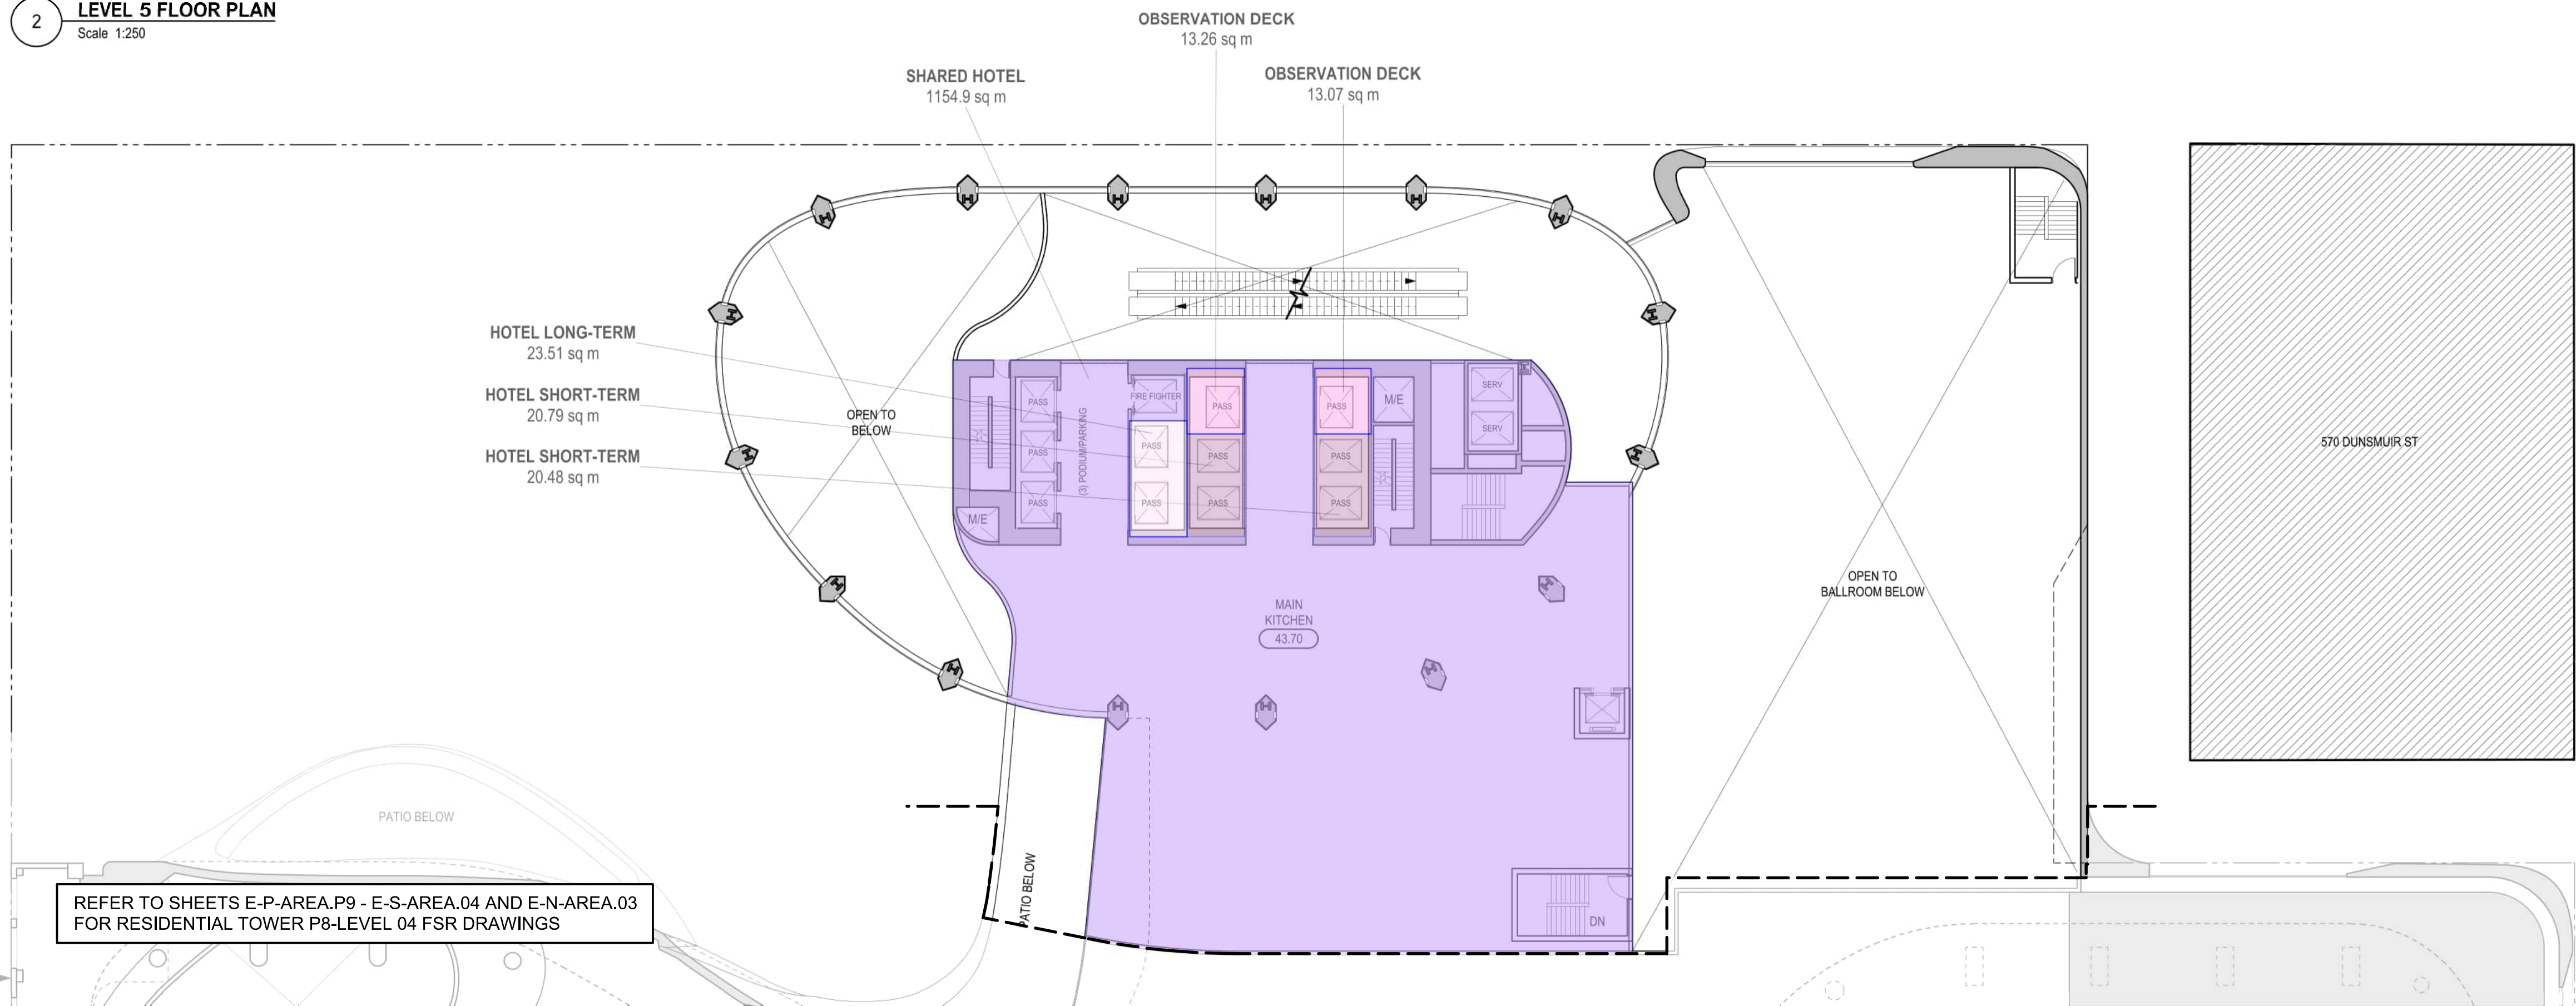

1 LEVEL 4 FLOOR PLAN
Scale 1:250

LEGEND


- RETAIL
- SHARED HOTEL
- LONG-TERM HOTEL
- SHORT-TERM HOTEL
- OBSERVATION DECK
- BELOW GRADE
- SHARED
- EXTERIOR FSR
- EXCLUDED EXTERIOR
- OUTDOOR AMENITY

Copyright reserved. The documents and design as an instrument of service are and at all times remain the exclusive property of HENRIQUEZ PARTNERS ARCHITECTS and may not be reproduced without the express written consent of HENRIQUEZ PARTNERS ARCHITECTS. All designs and related information in whole or in part shown on these documents are for the express use for the specified project only and shall not be used otherwise without the express written consent of HENRIQUEZ PARTNERS ARCHITECTS.


The Contractor shall verify and be responsible for all dimensions on site and shall inform HENRIQUEZ PARTNERS ARCHITECTS of any variations from the dimensions and conditions shown on the documents. Shop drawings shall be submitted to HENRIQUEZ PARTNERS ARCHITECTS for review and approval prior to fabrication.

HENRIQUEZ PARTNERS ARCHITECTS do not warrant that the drawings are produced to scale. Dimensions may not be scaled from the documents.

NOT FOR
CONSTRUCTION

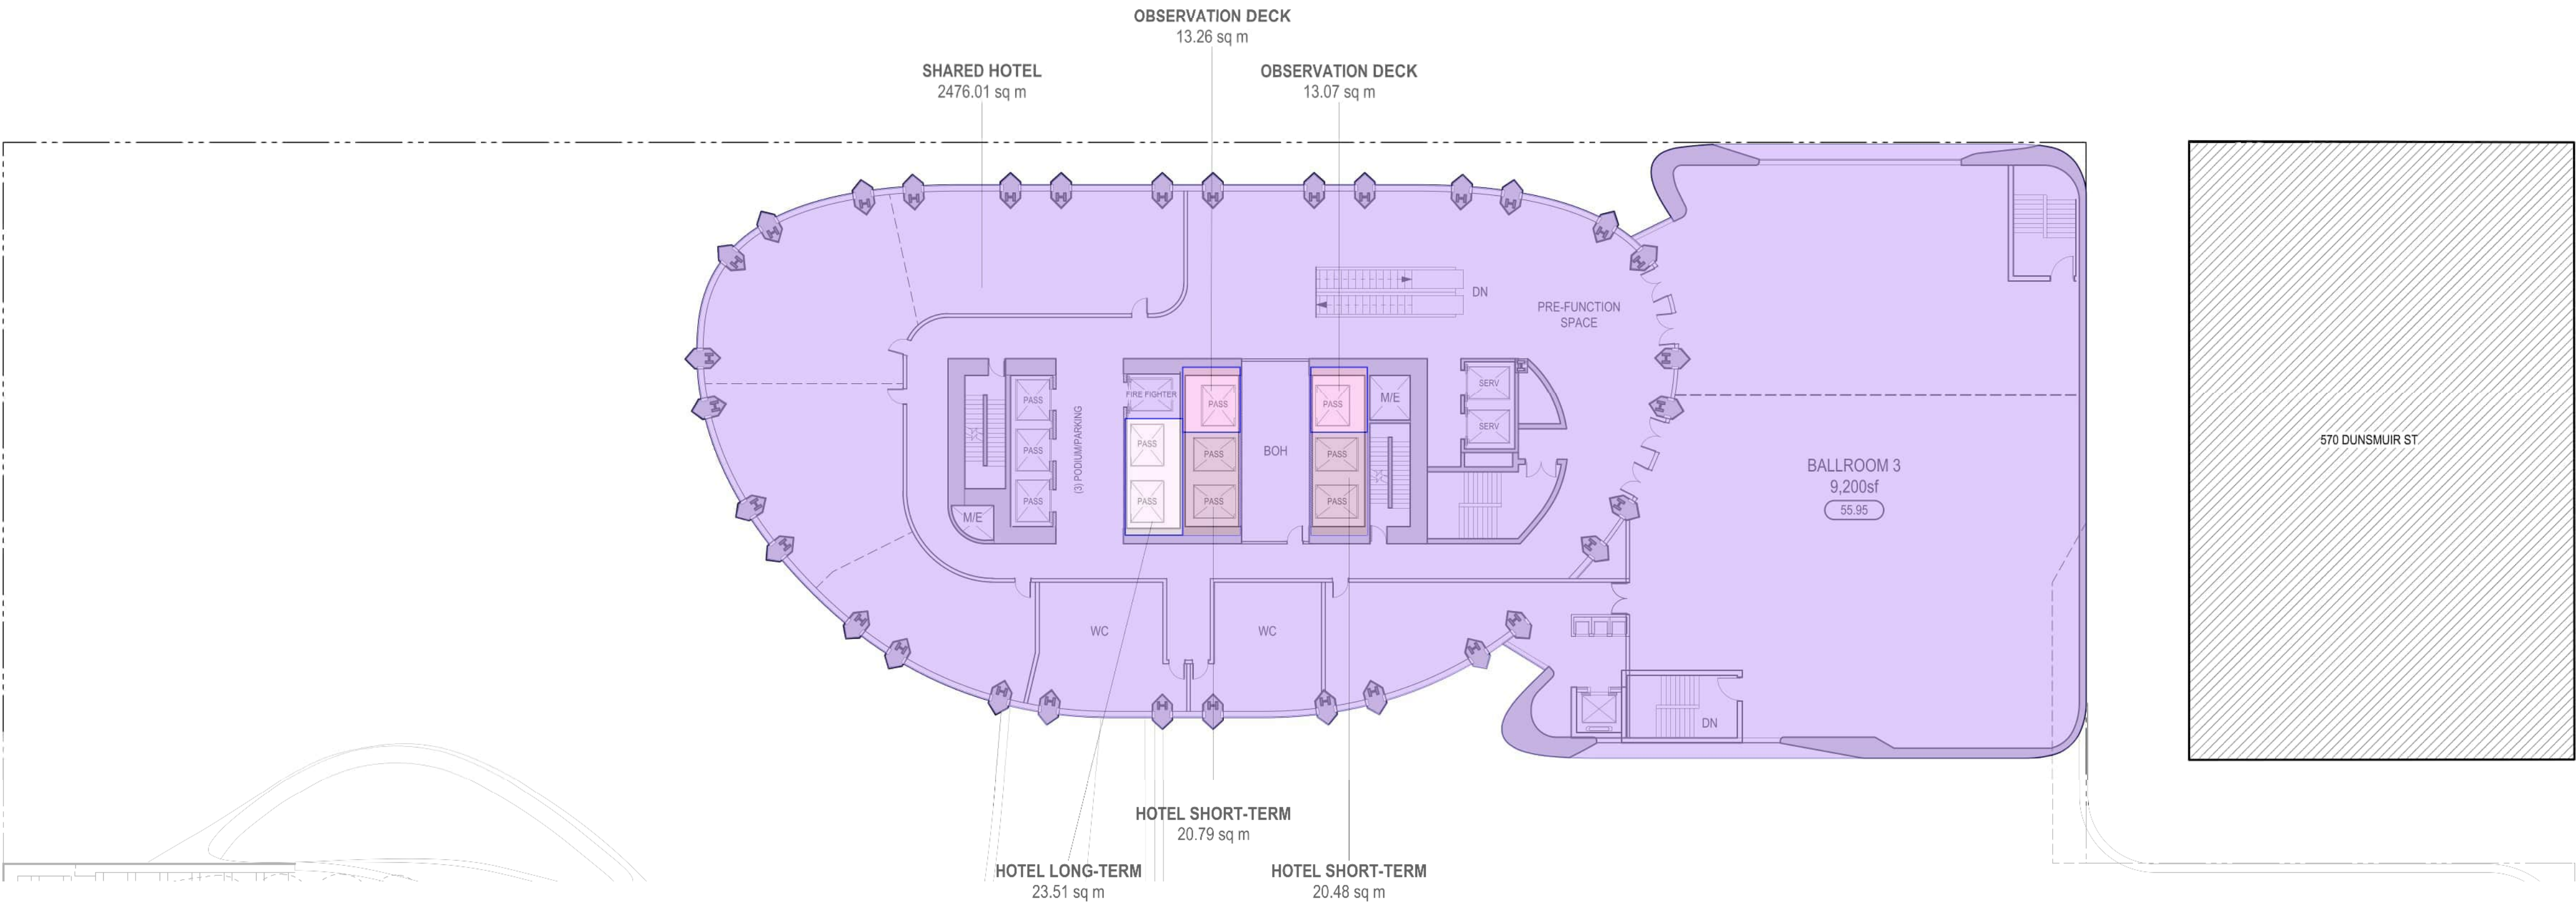

2 LEVEL 7 FLOOR PLAN
Scale 1:250

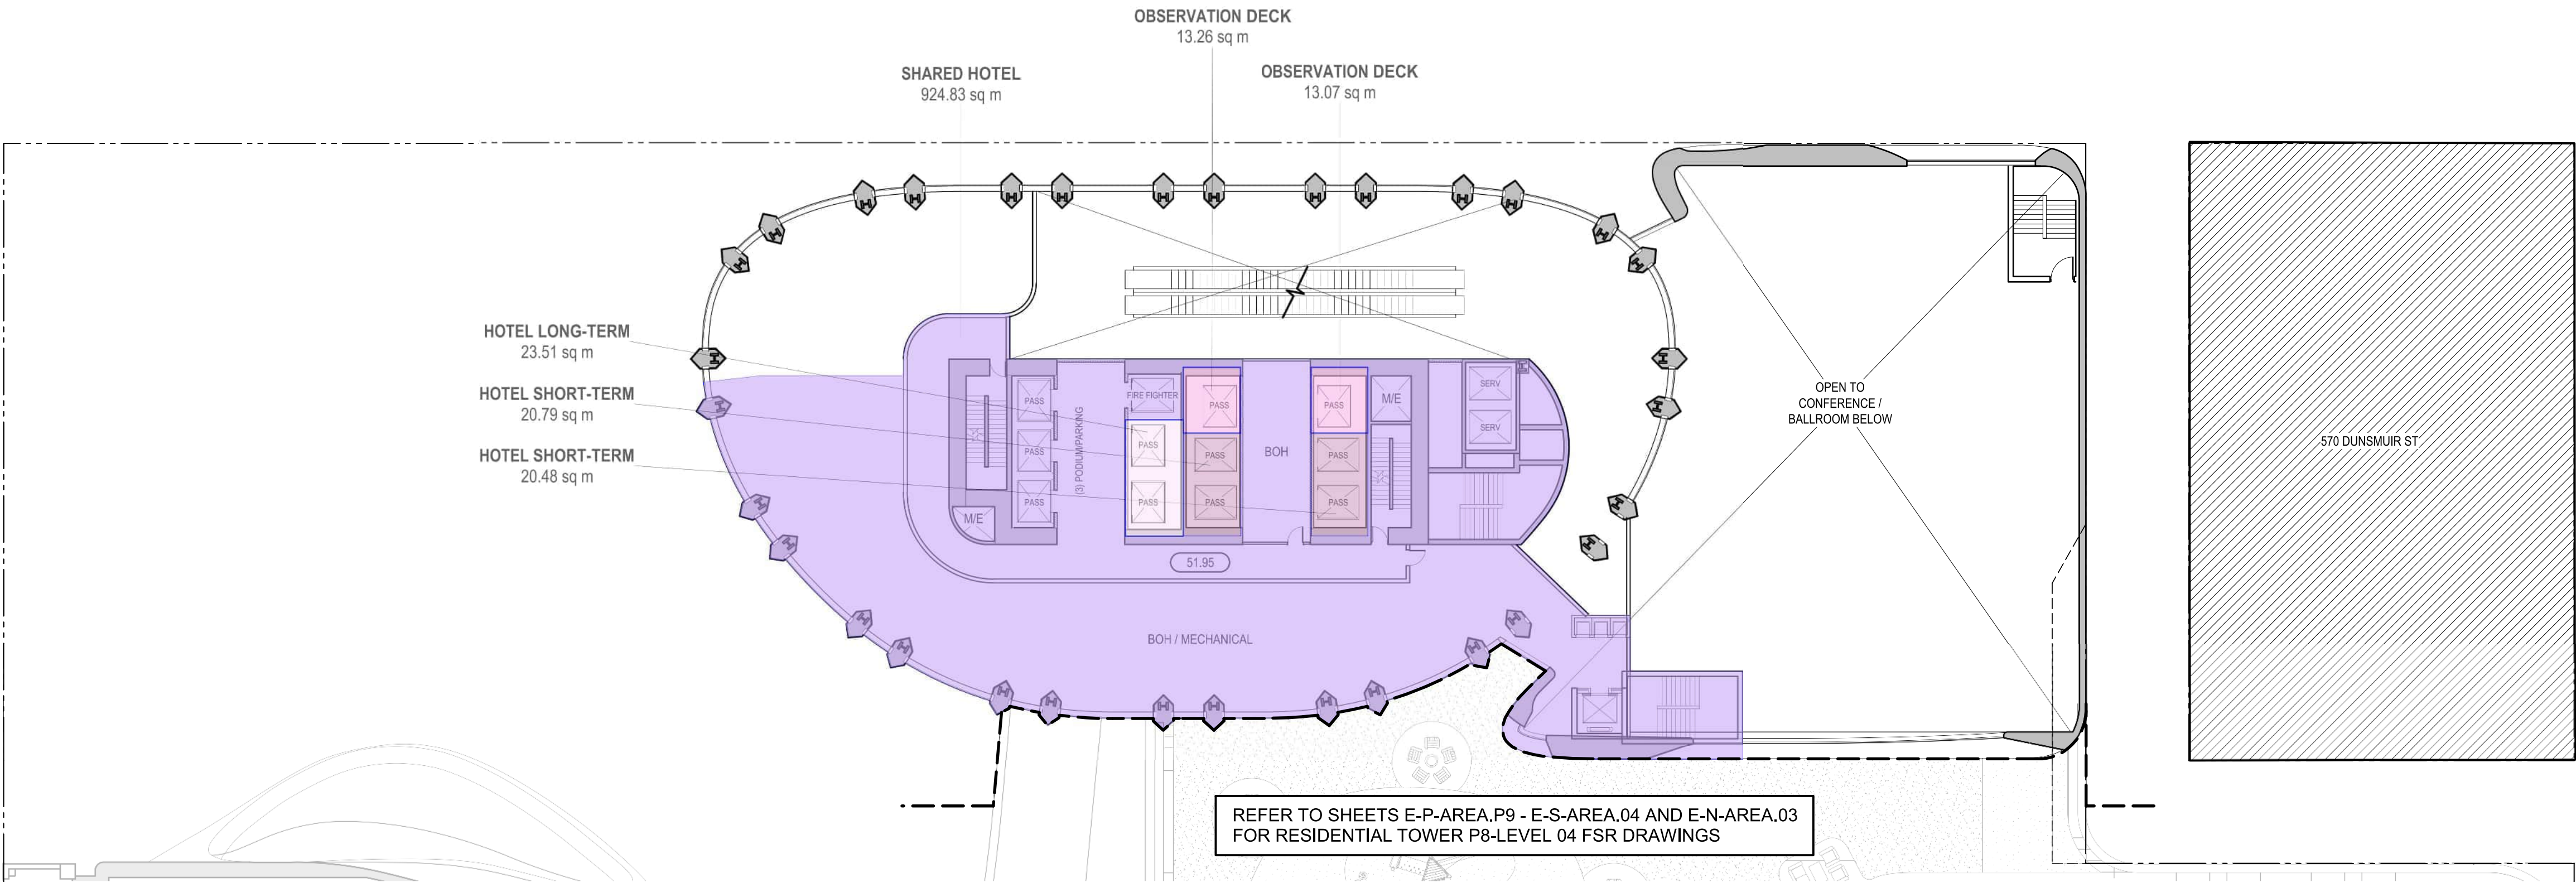

1 LEVEL 6 FLOOR PLAN
Scale 1:250

ISSUED FOR REZONING AMENDMENT 23 MARCH 2026

ISSUED FOR REZONING 2 MAY 2025



HENRIQUEZ PARTNERS ARCHITECTS
598 W Georgia Street
Vancouver BC Canada V6B 2A3
T 604 687 5681

JOB TITLE

595 W GEORGIA
VANCOUVER, BC.

CONSULTANT

DRAWING TITLE

**LEVEL 6 & 7
FSR AREA PLAN**

DATE	21 APR 2025	DRAWN	MB
SCALE	1:250	CHECKED	BM
JOB NO	2303		

LEGEND

- RETAIL
- SHARED HOTEL
- LONG-TERM HOTEL
- SHORT-TERM HOTEL
- OBSERVATION DECK
- BELOW GRADE
- SHARED
- EXTERIOR FSR
- EXCLUDED EXTERIOR
- OUTDOOR AMENITY

W-AREA.06

Copyright reserved. The documents and design as an instrument of service are and at all times remain the exclusive property of HENRIQUEZ PARTNERS ARCHITECTS and may not be reproduced without the express written consent of HENRIQUEZ PARTNERS ARCHITECTS. All designs and related information in whole or in part shown on these documents are for the express use for the specified project only and shall not be used otherwise without the express written consent of HENRIQUEZ PARTNERS ARCHITECTS.

The Contractor shall verify and be responsible for all dimensions on site and shall inform HENRIQUEZ PARTNERS ARCHITECTS of any variations from the dimensions and conditions shown on the documents. Shop drawings shall be submitted to HENRIQUEZ PARTNERS ARCHITECTS for review and approval prior to fabrication.

HENRIQUEZ PARTNERS ARCHITECTS do not warrant that the drawings are produced to scale. Dimensions may not be scaled from the documents.

NOT FOR
CONSTRUCTION

ISSUED FOR REZONING AMENDMENT 23 MARCH 2026

ISSUED FOR REZONING 2 MAY 2025



HENRIQUEZ
PARTNERS
ARCHITECTS
598 W Georgia Street
Vancouver BC Canada V6B 2A3
T 604 687 5681

595 W GEORGIA
VANCOUVER, BC.


CONSULTANT

DRAWING TITLE


LEVEL 8 & 9
FSR AREA PLAN

DATE	21 APR 2025	DRAWN	MB
SCALE	1:250	CHECKED	BM
JOB NO	2303		

W-AREA.08

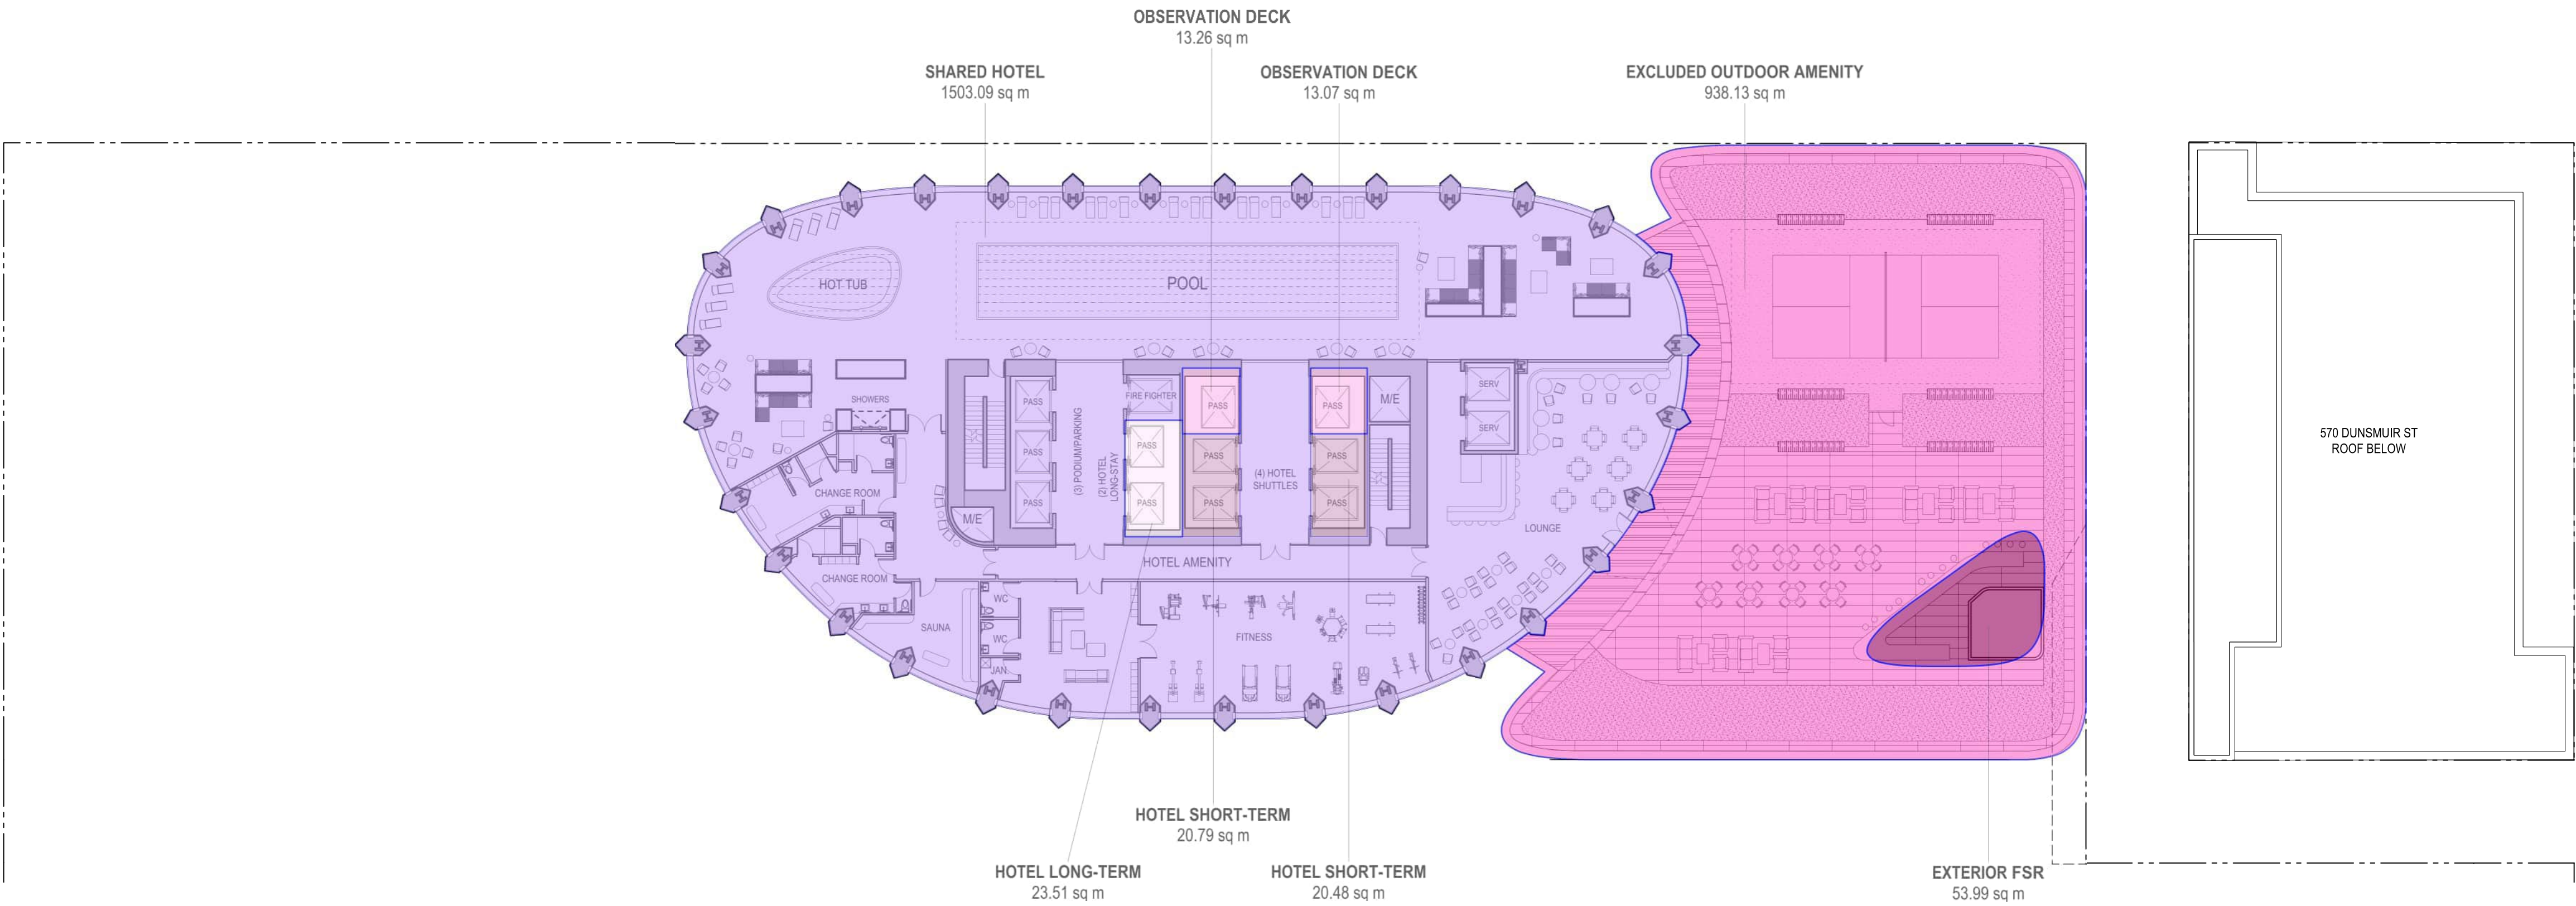

2 LEVEL 9 FLOOR PLAN
Scale 1:250

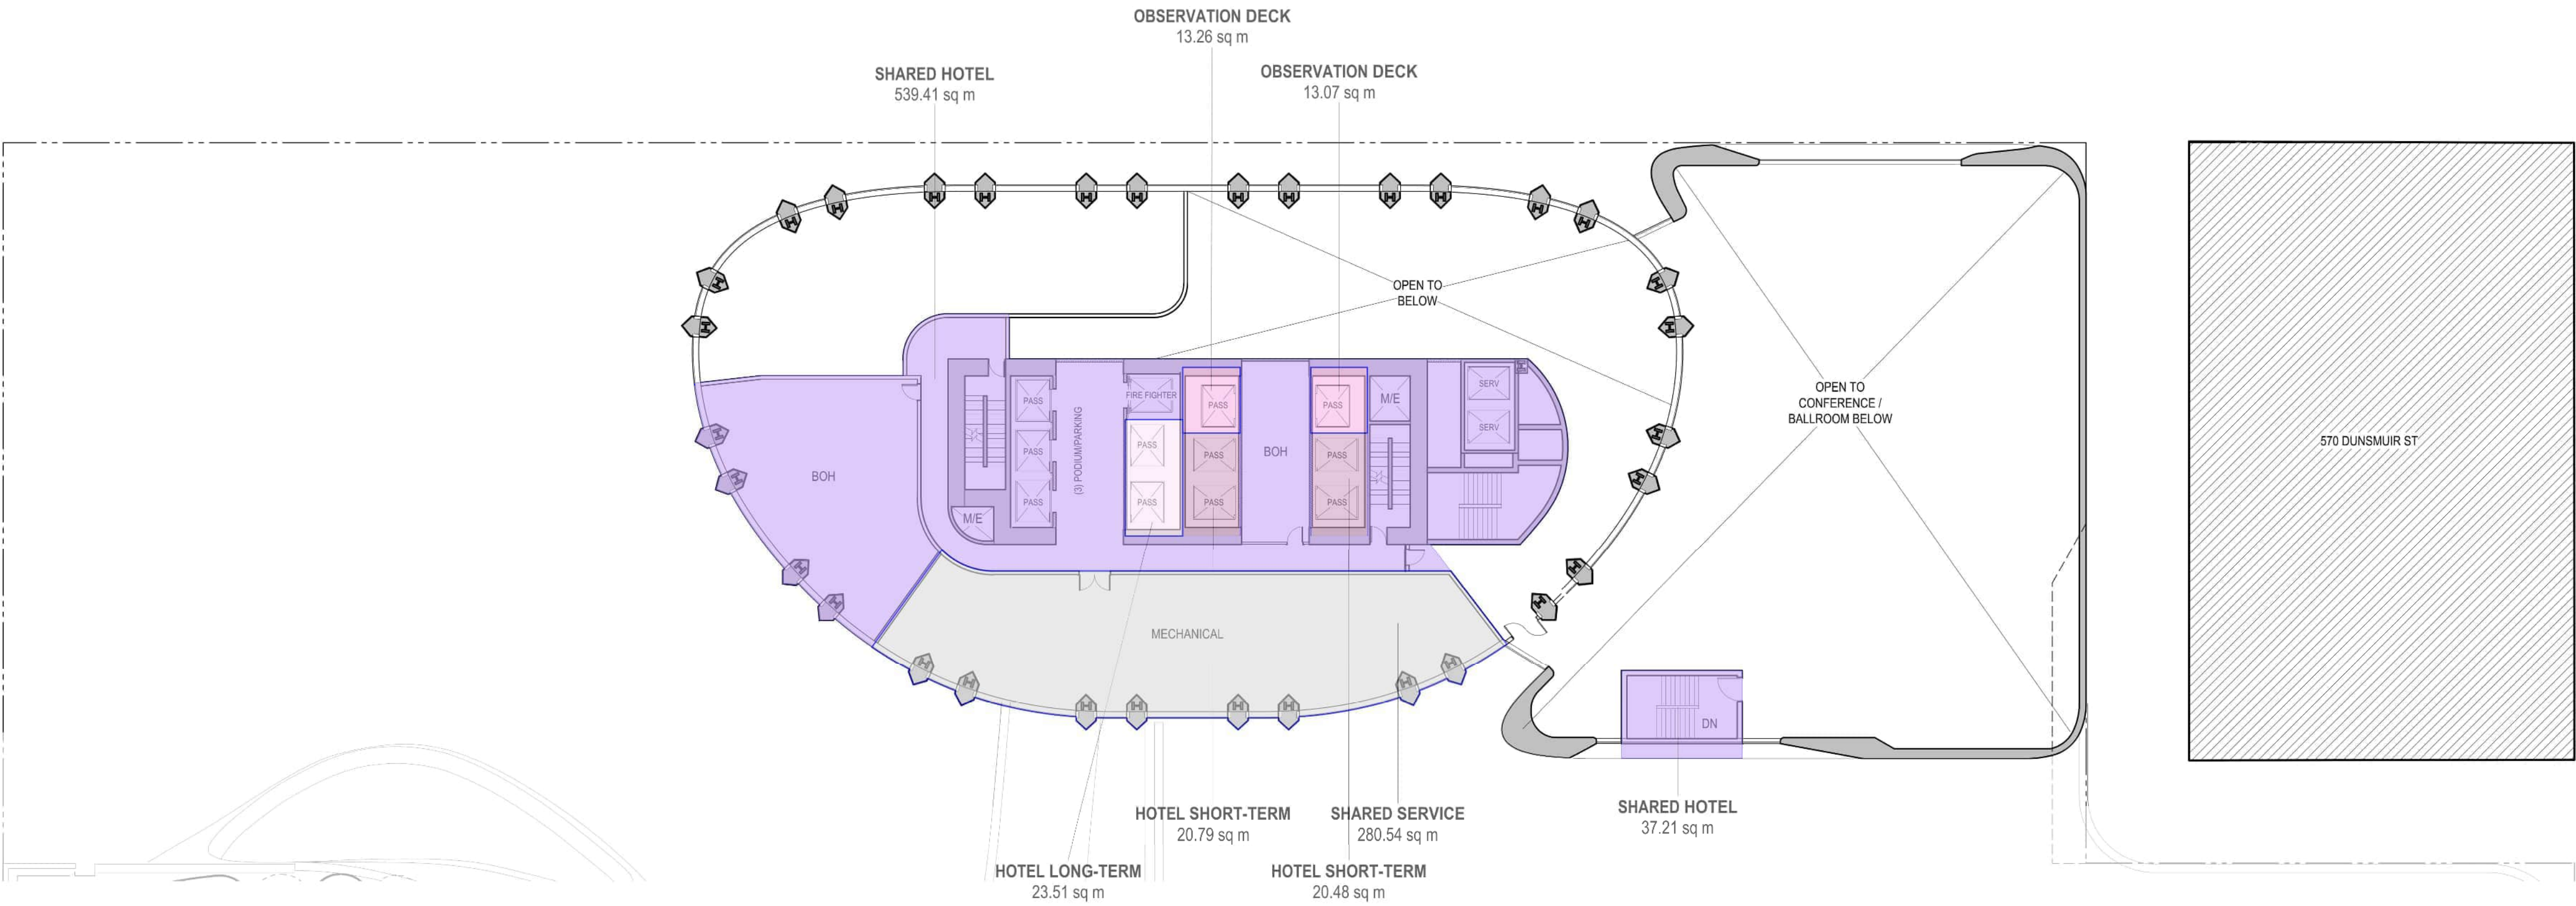

1 LEVEL 8 FLOOR PLAN
Scale 1:250

LEGEND

- RETAIL
- SHARED HOTEL
- LONG-TERM HOTEL
- SHORT-TERM HOTEL
- OBSERVATION DECK
- BELOW GRADE
- SHARED
- EXTERIOR FSR
- EXCLUDED EXTERIOR
- OUTDOOR AMENITY

Copyright reserved. The documents and design as an instrument of service are and at all times remain the exclusive property of HENRIQUEZ PARTNERS ARCHITECTS and may not be reproduced without the express written consent of HENRIQUEZ PARTNERS ARCHITECTS. All designs and related information in whole or in part shown on these documents are for the express use for the specified project only and shall not be used otherwise without the express written consent of HENRIQUEZ PARTNERS ARCHITECTS.

The Contractor shall verify and be responsible for all dimensions on site and shall inform HENRIQUEZ PARTNERS ARCHITECTS of any variations from the dimensions and conditions shown on the documents. Shop drawings shall be submitted to HENRIQUEZ PARTNERS ARCHITECTS for review and approval prior to fabrication.

HENRIQUEZ PARTNERS ARCHITECTS do not warrant that the drawings are produced to scale. Dimensions may not be scaled from the documents.

NOT FOR
CONSTRUCTION

ISSUED FOR REZONING AMENDMENT 23 MARCH 2026

ISSUED FOR REZONING 2 MAY 2025



HENRIQUEZ
PARTNERS
ARCHITECTS
598 W Georgia Street
Vancouver BC Canada V6B 2A3
T 604 687 5681

595 W GEORGIA
VANCOUVER, BC.


CONSULTANT

DRAWING TITLE


LEVEL 10 & 11
FSR AREA PLAN

DATE	21 APR 2025	DRAWN	MB
SCALE	1:250	CHECKED	BM
JOB NO	2303		

W-AREA.10

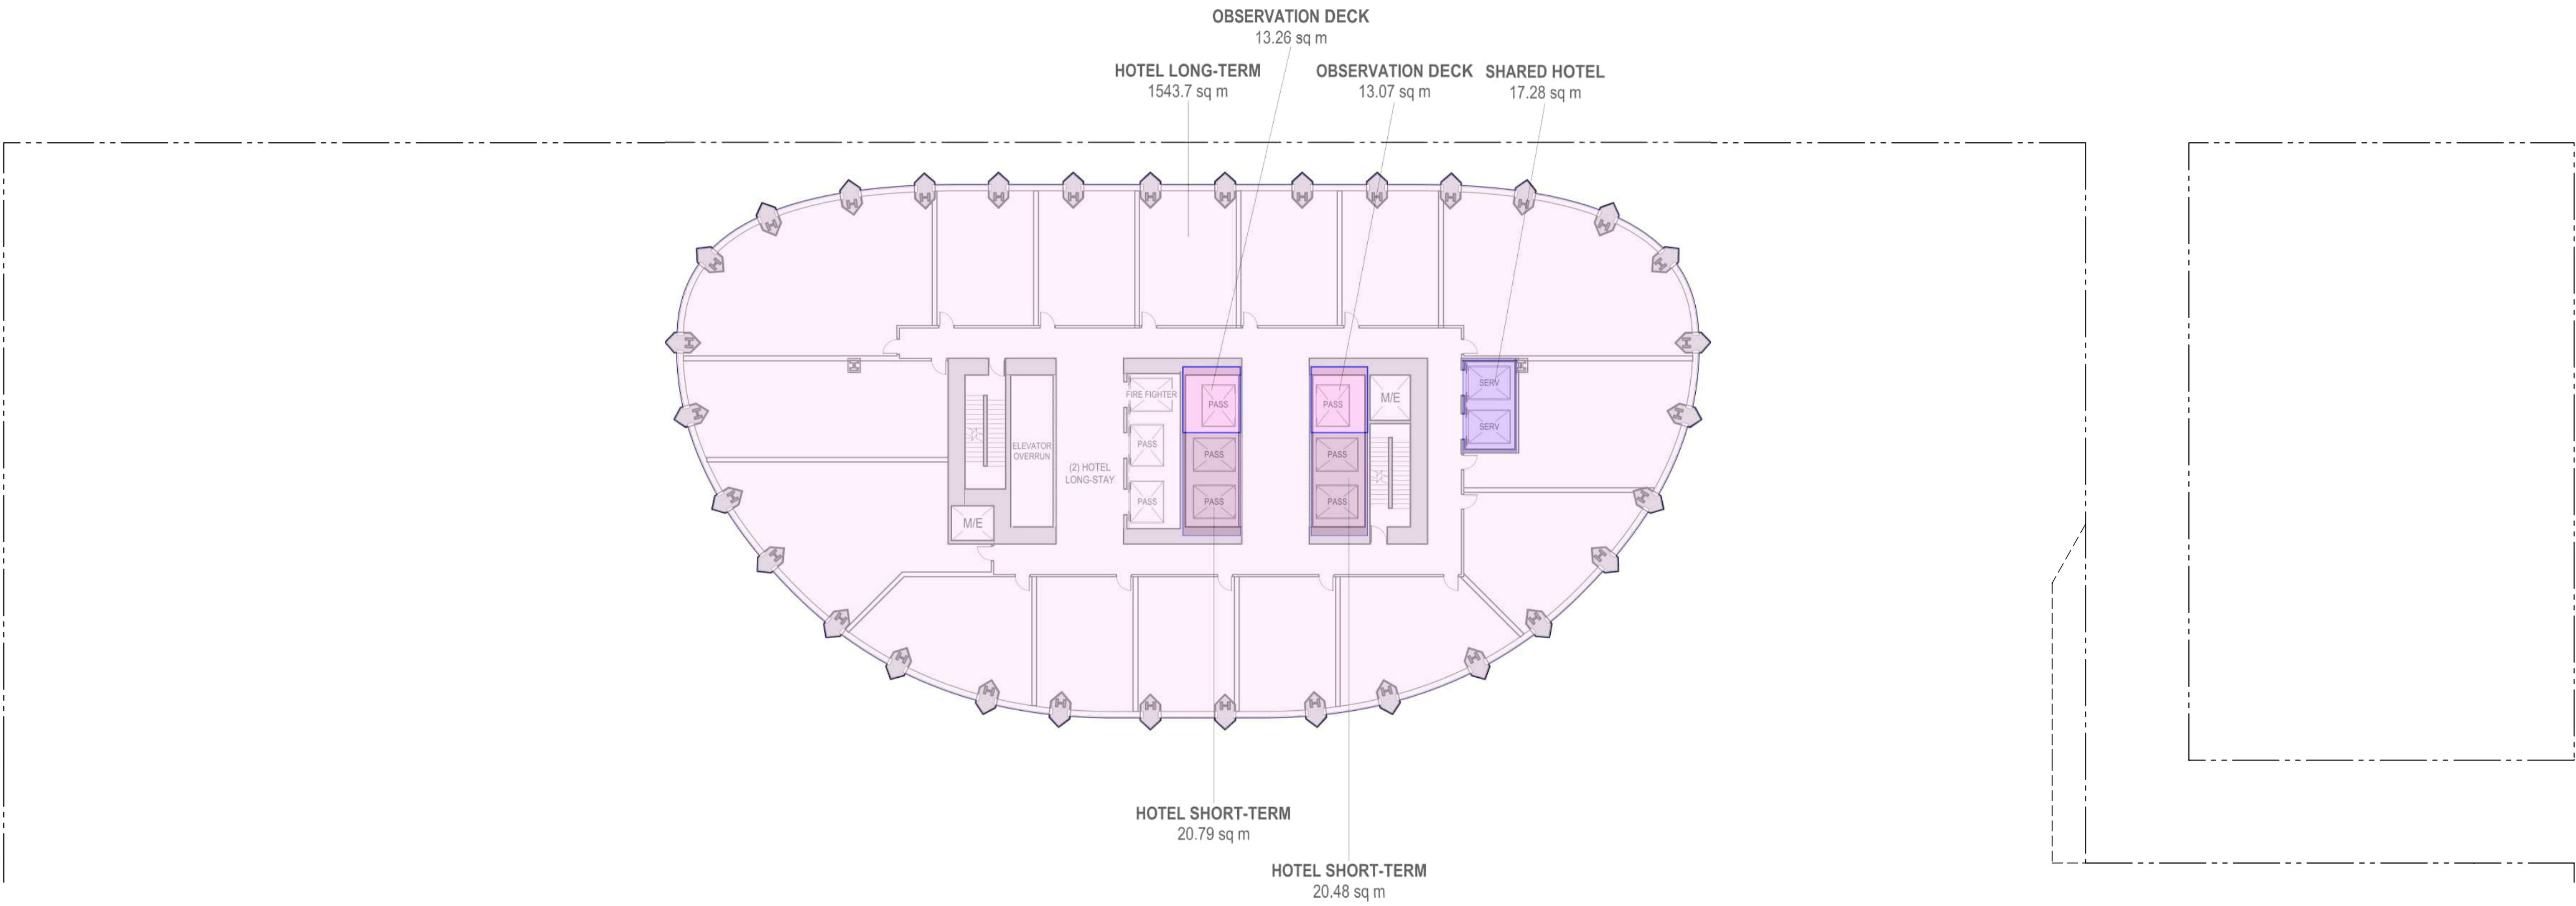

2 LEVEL 11 FLOOR PLAN
Scale 1:250

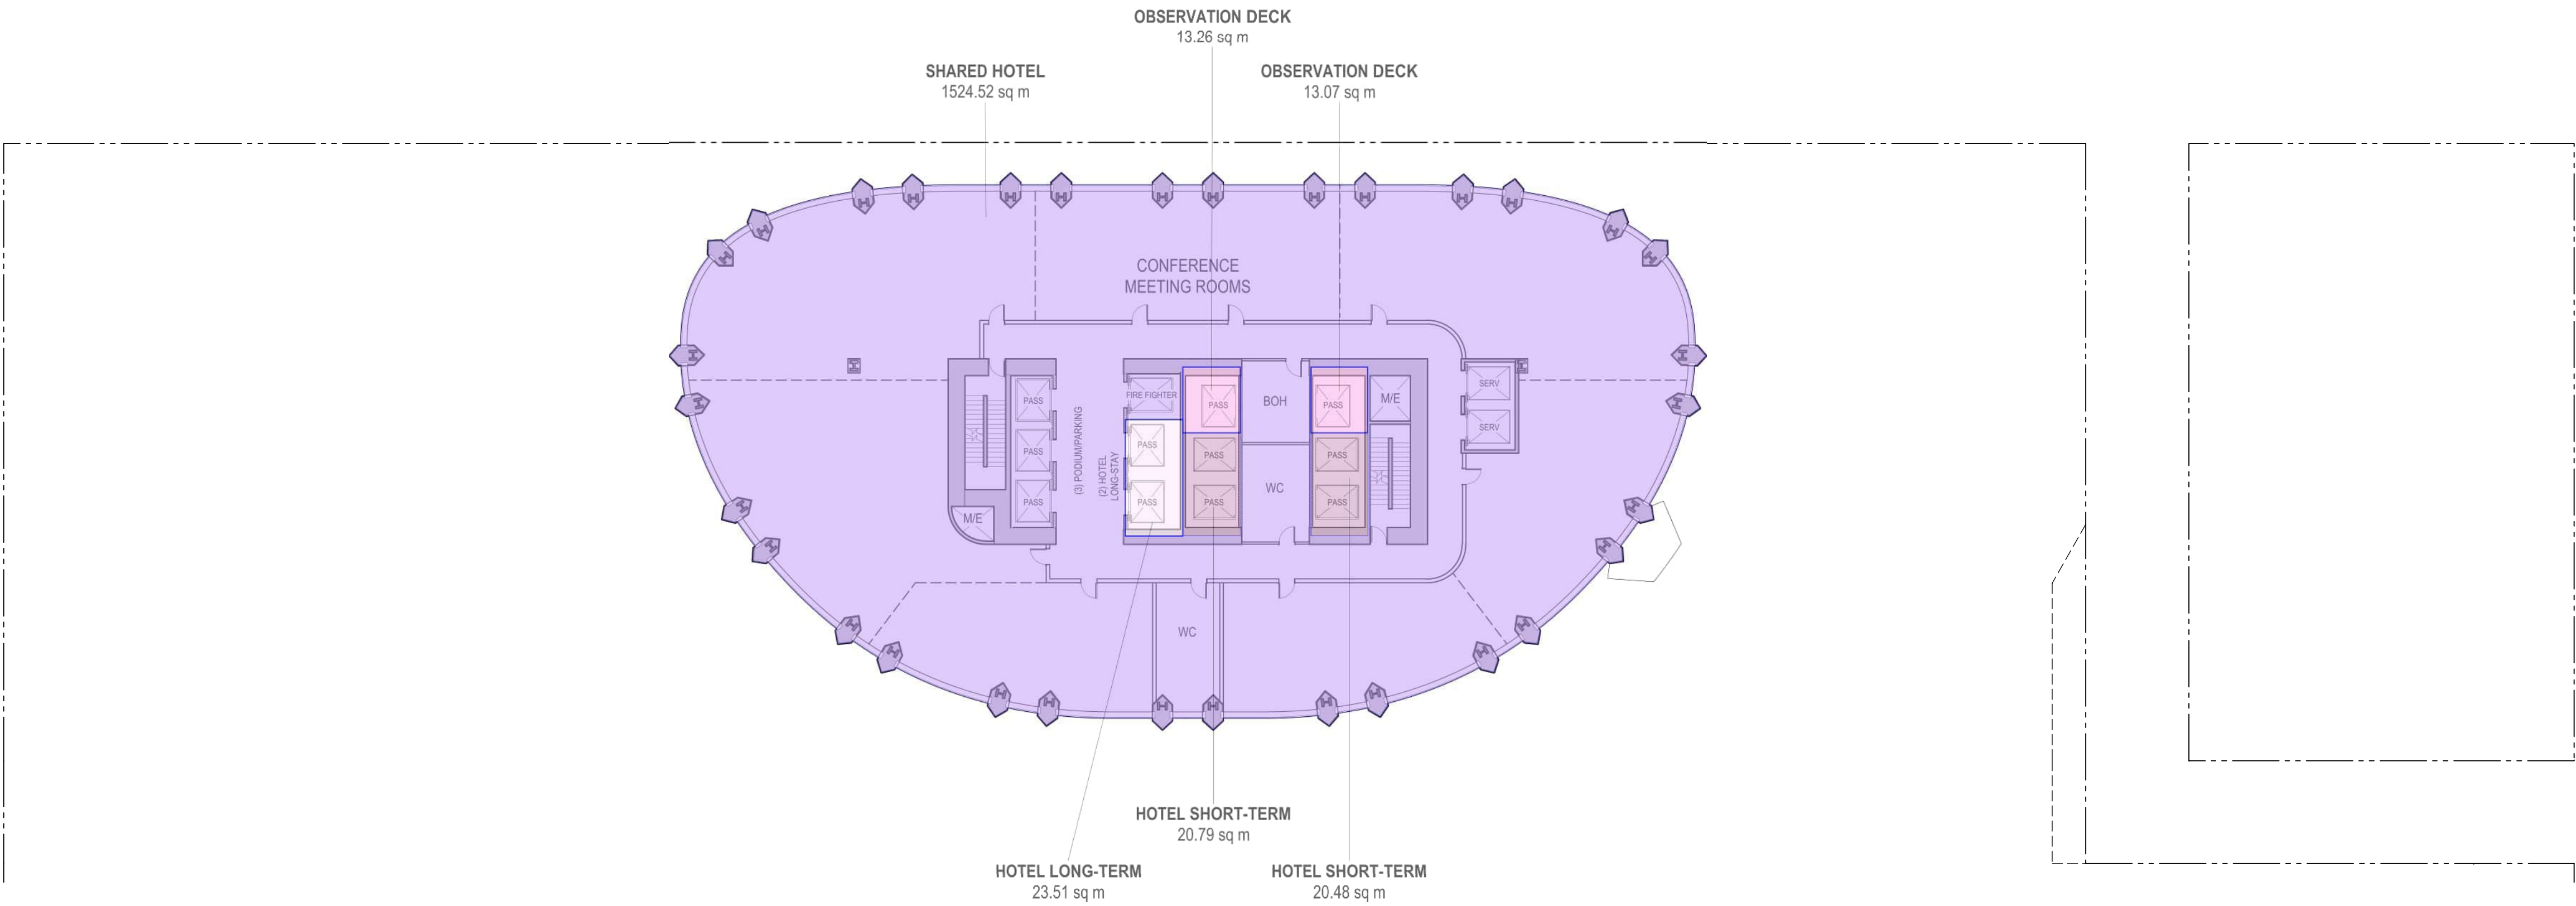

1 LEVEL 10 FLOOR PLAN
Scale 1:250

LEGEND

- RETAIL
- SHARED HOTEL
- LONG-TERM HOTEL
- SHORT-TERM HOTEL
- OBSERVATION DECK
- BELOW GRADE
- SHARED
- EXTERIOR FSR
- EXCLUDED EXTERIOR
- OUTDOOR AMENITY

Copyright reserved. The documents and design as an instrument of service are and at all times remain the exclusive property of HENRIQUEZ PARTNERS ARCHITECTS and may not be reproduced without the express written consent of HENRIQUEZ PARTNERS ARCHITECTS. All designs and related information in whole or in part shown on these documents are for the express use for the specified project only and shall not be used otherwise without the express written consent of HENRIQUEZ PARTNERS ARCHITECTS.

The Contractor shall verify and be responsible for all dimensions on site and shall inform HENRIQUEZ PARTNERS ARCHITECTS of any variations from the dimensions and conditions shown on the documents. Shop drawings shall be submitted to HENRIQUEZ PARTNERS ARCHITECTS for review and approval prior to fabrication.

HENRIQUEZ PARTNERS ARCHITECTS do not warrant that the drawings are produced to scale. Dimensions may not be scaled from the documents.

NOT FOR
CONSTRUCTION

ISSUED FOR REZONING AMENDMENT 23 MARCH 2026

ISSUED FOR REZONING 2 MAY 2025



HENRIQUEZ
PARTNERS
ARCHITECTS
598 W Georgia Street
Vancouver BC Canada V6B 2A3
T 604 687 5681

595 W GEORGIA
VANCOUVER, BC.


CONSULTANT

DRAWING TITLE


**LEVEL 12 & 13
FSR AREA PLAN**

DATE	21 APR 2025	DRAWN	MB
SCALE	1:250	CHECKED	BM
JOB NO	2303		

W-AREA.12

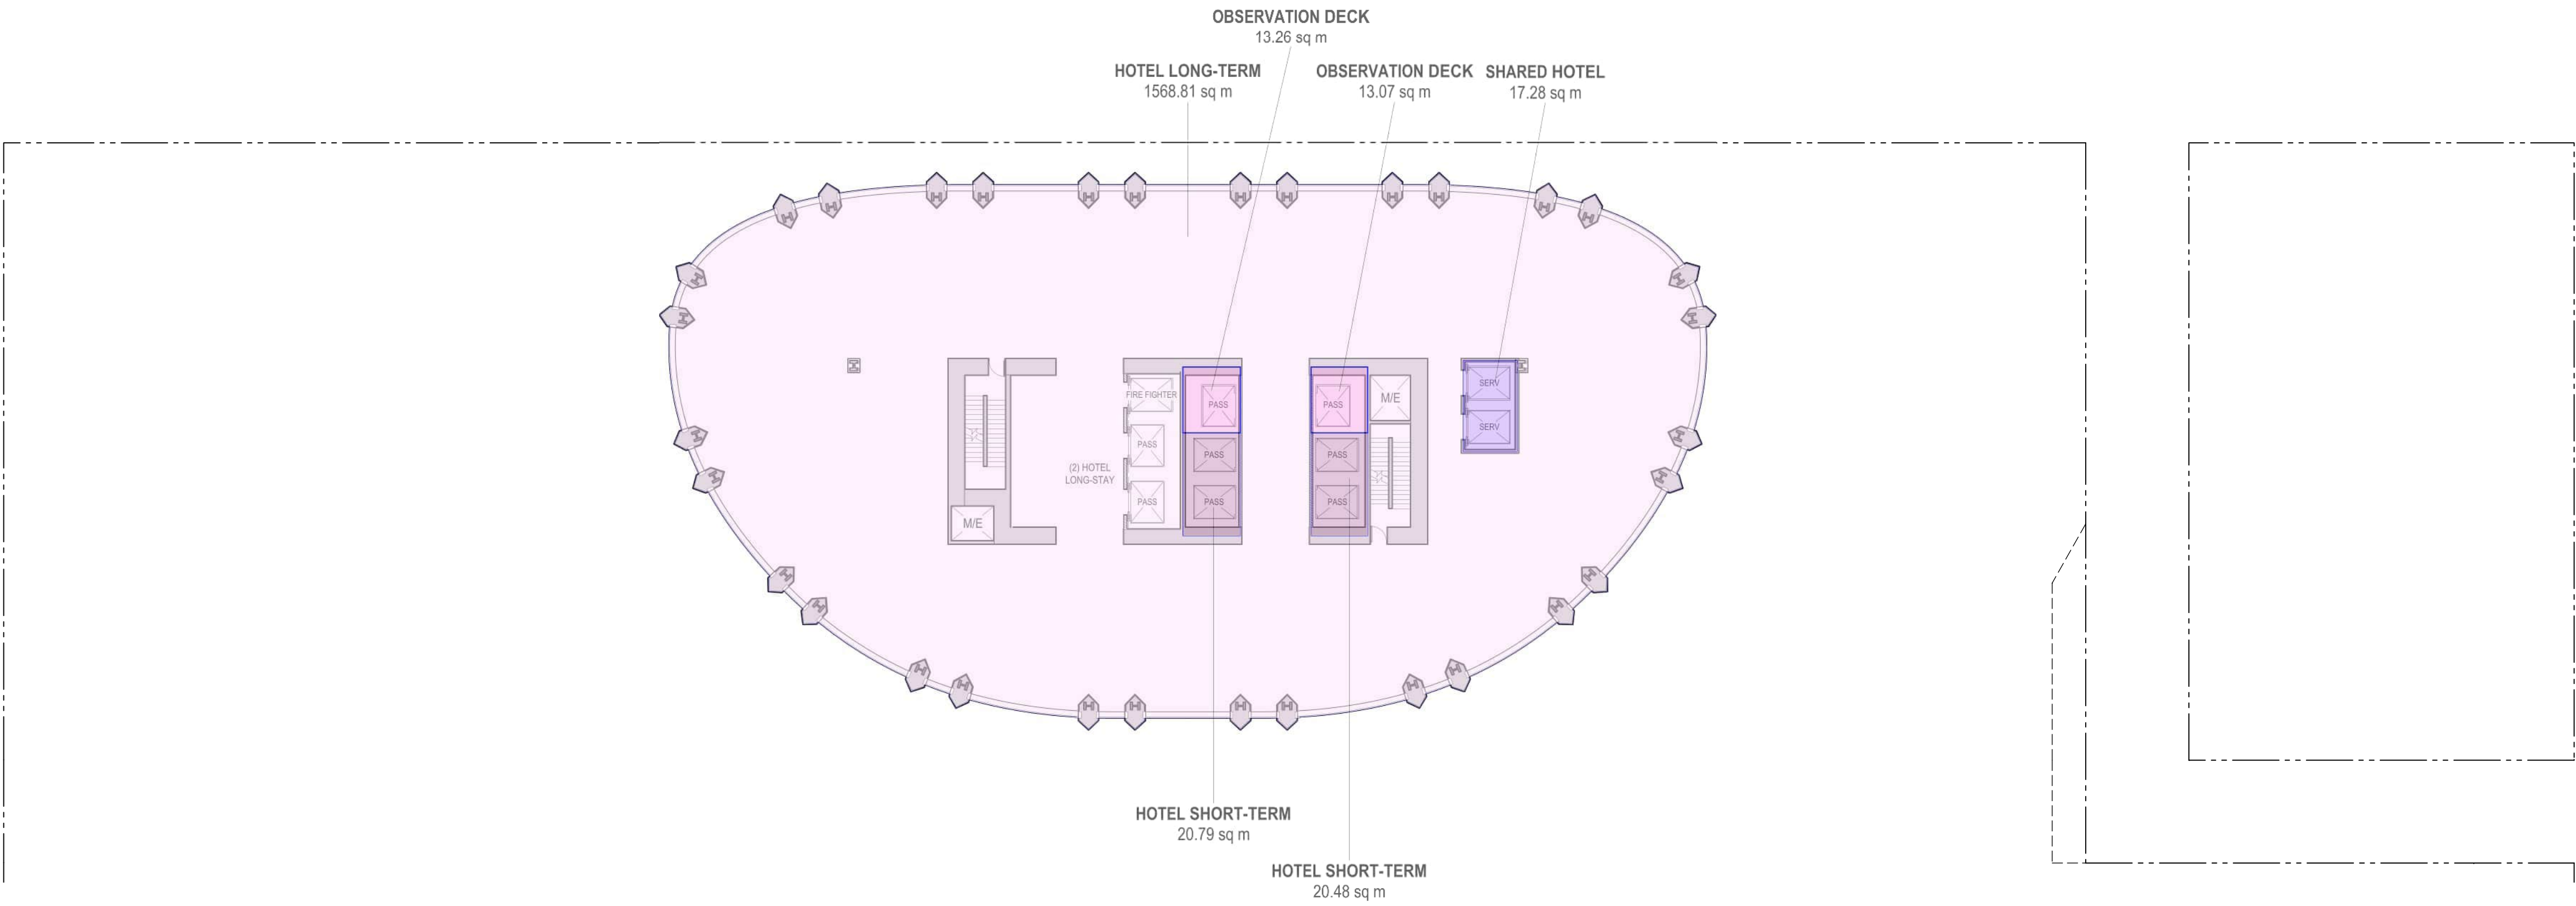

2 **LEVEL 13 FLOOR PLAN**
Scale 1:250

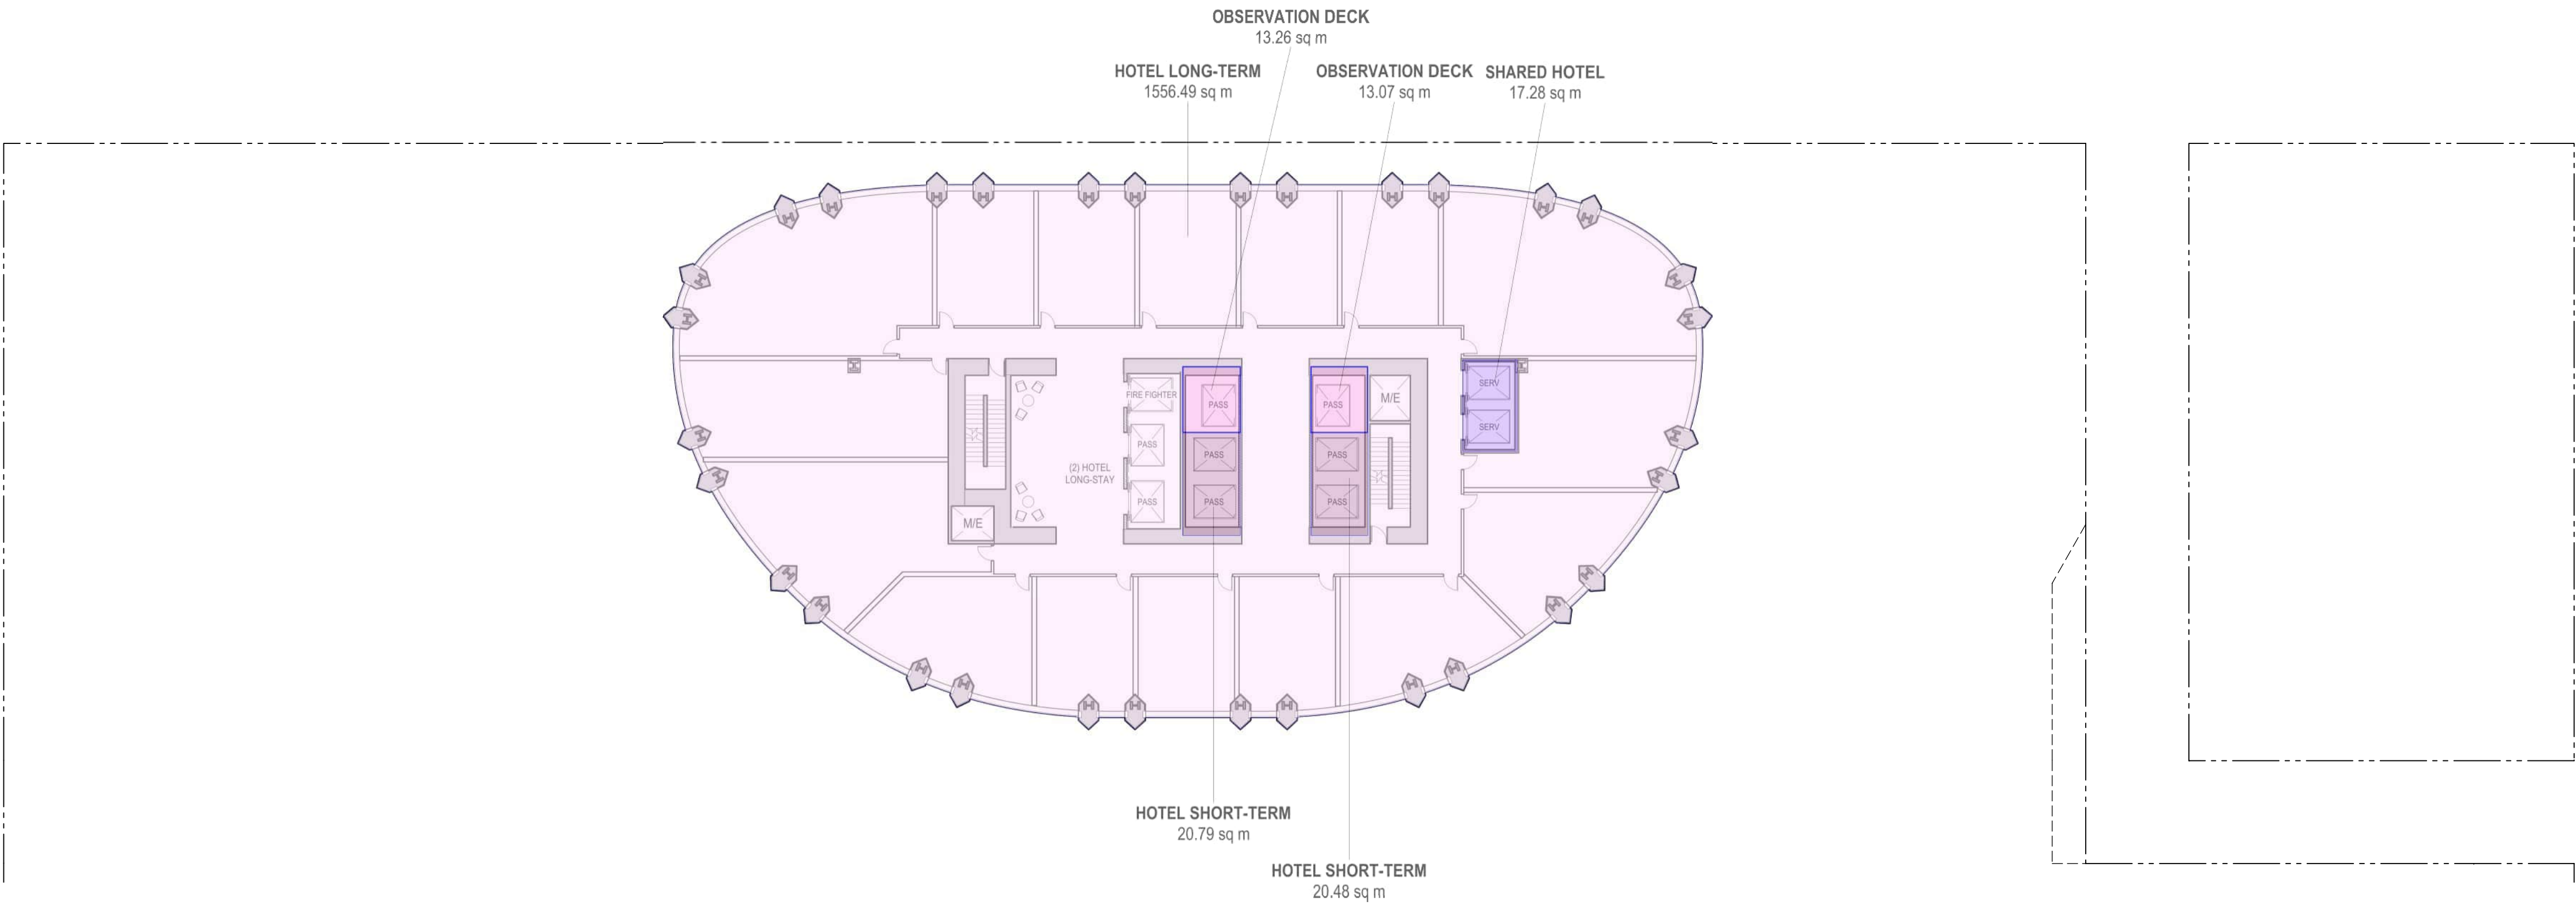

1 **LEVEL 12 FLOOR PLAN**
Scale 1:250

LEGEND

- RETAIL
- SHARED HOTEL
- LONG-TERM HOTEL
- SHORT-TERM HOTEL
- OBSERVATION DECK
- BELOW GRADE
- SHARED
- EXTERIOR FSR
- EXCLUDED EXTERIOR
- OUTDOOR AMENITY

Copyright reserved. The documents and design as an instrument of service are and at all times remain the exclusive property of HENRIQUEZ PARTNERS ARCHITECTS and may not be reproduced without the express written consent of HENRIQUEZ PARTNERS ARCHITECTS. All designs and related information in whole or in part shown on these documents are for the express use for the specified project only and shall not be used otherwise without the express written consent of HENRIQUEZ PARTNERS ARCHITECTS.

The Contractor shall verify and be responsible for all dimensions on site and shall inform HENRIQUEZ PARTNERS ARCHITECTS of any variations from the dimensions and conditions shown on the documents. Shop drawings shall be submitted to HENRIQUEZ PARTNERS ARCHITECTS for review and approval prior to fabrication.

HENRIQUEZ PARTNERS ARCHITECTS do not warrant that the drawings are produced to scale. Dimensions may not be scaled from the documents.

NOT FOR
CONSTRUCTION

ISSUED FOR REZONING AMENDMENT 23 MARCH 2026

ISSUED FOR REZONING 2 MAY 2025



HENRIQUEZ PARTNERS ARCHITECTS
598 W Georgia Street
Vancouver BC Canada V6B 2A3
T 604 687 5681

595 W GEORGIA
VANCOUVER, BC.


CONSULTANT

DRAWING TITLE


**LEVEL 14 & 15
FSR AREA PLAN**

DATE	21 APR 2025	DRAWN	MB
SCALE	1:250	CHECKED	BM
JOB NO	2303		

W-AREA.14

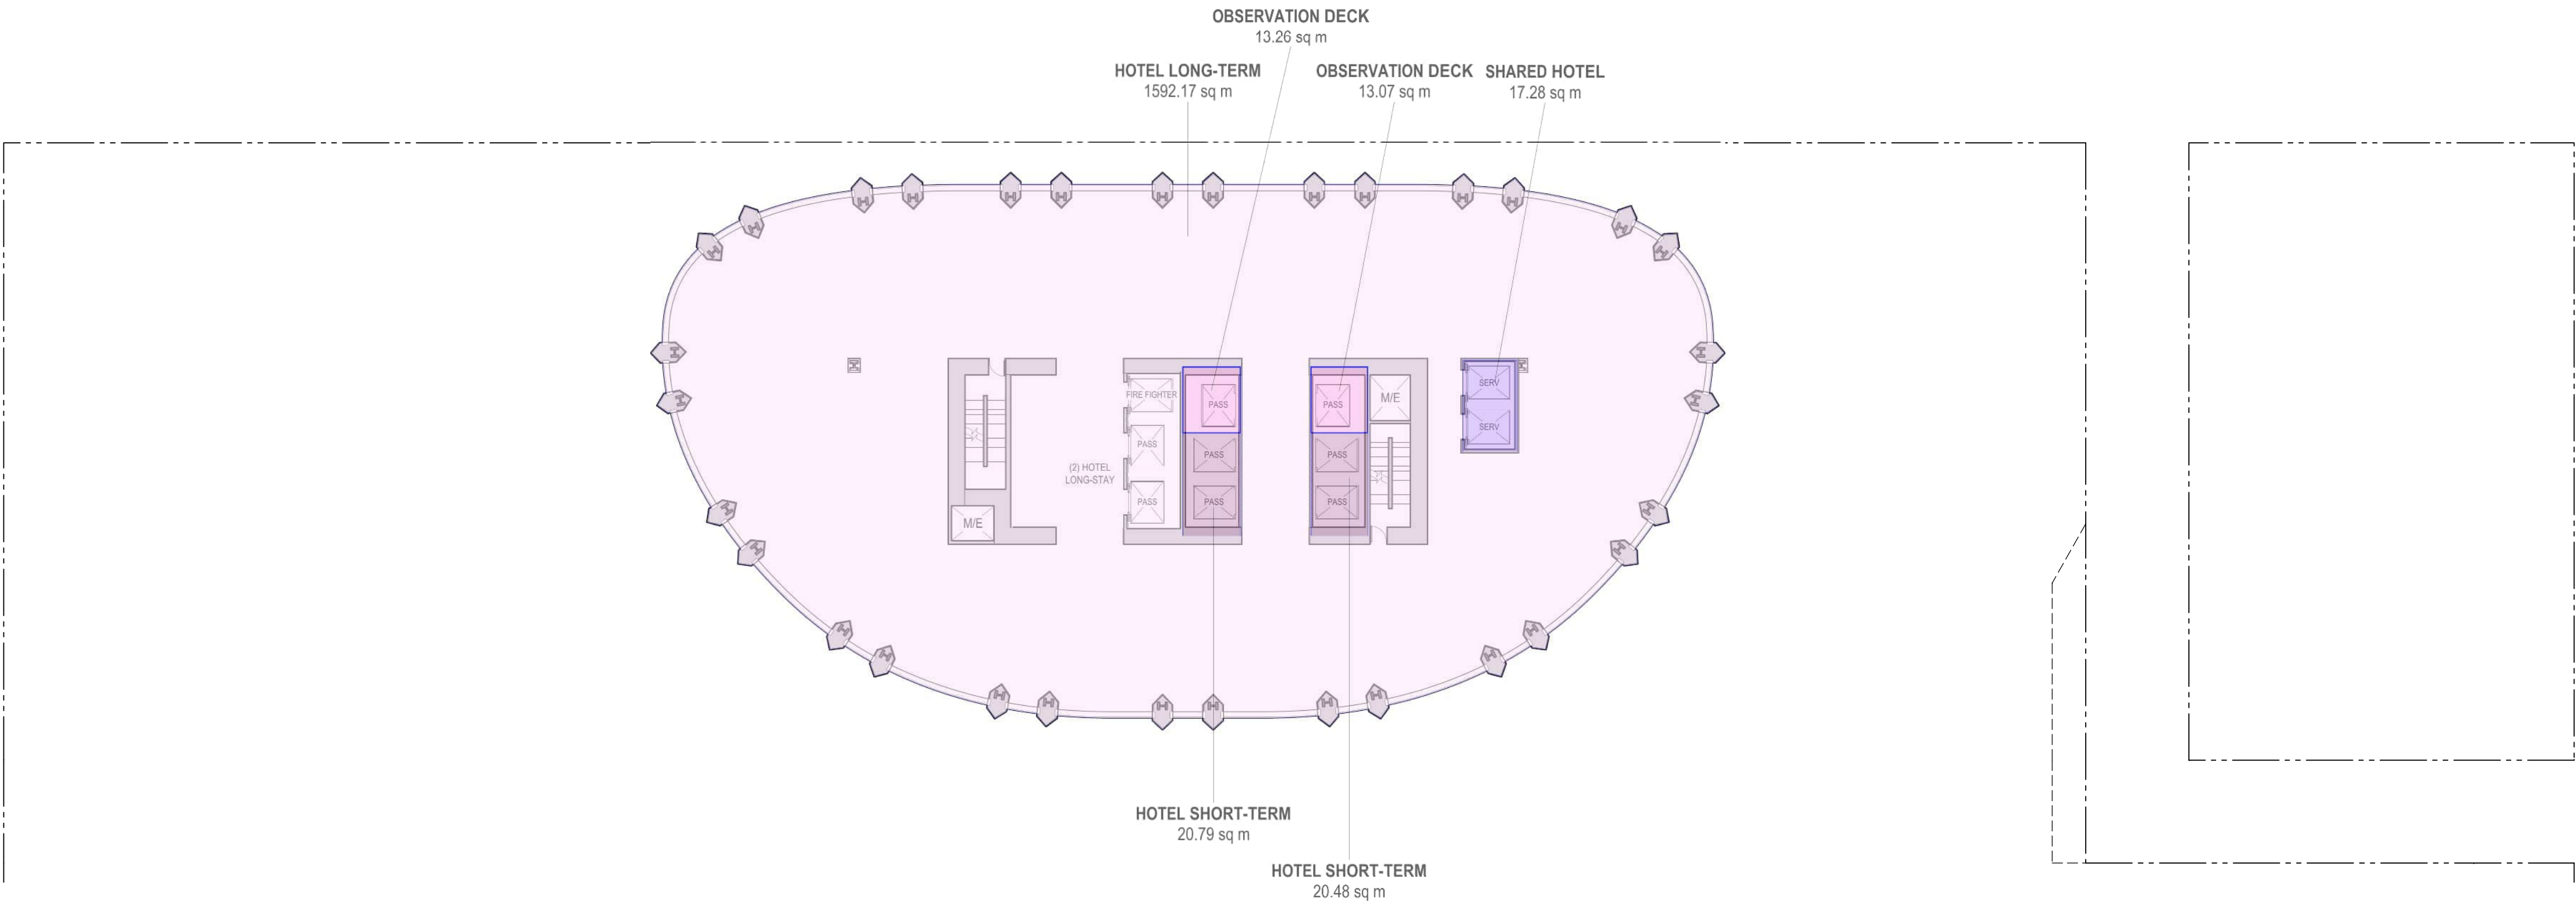

2 LEVEL 15 FLOOR PLAN
Scale 1:250

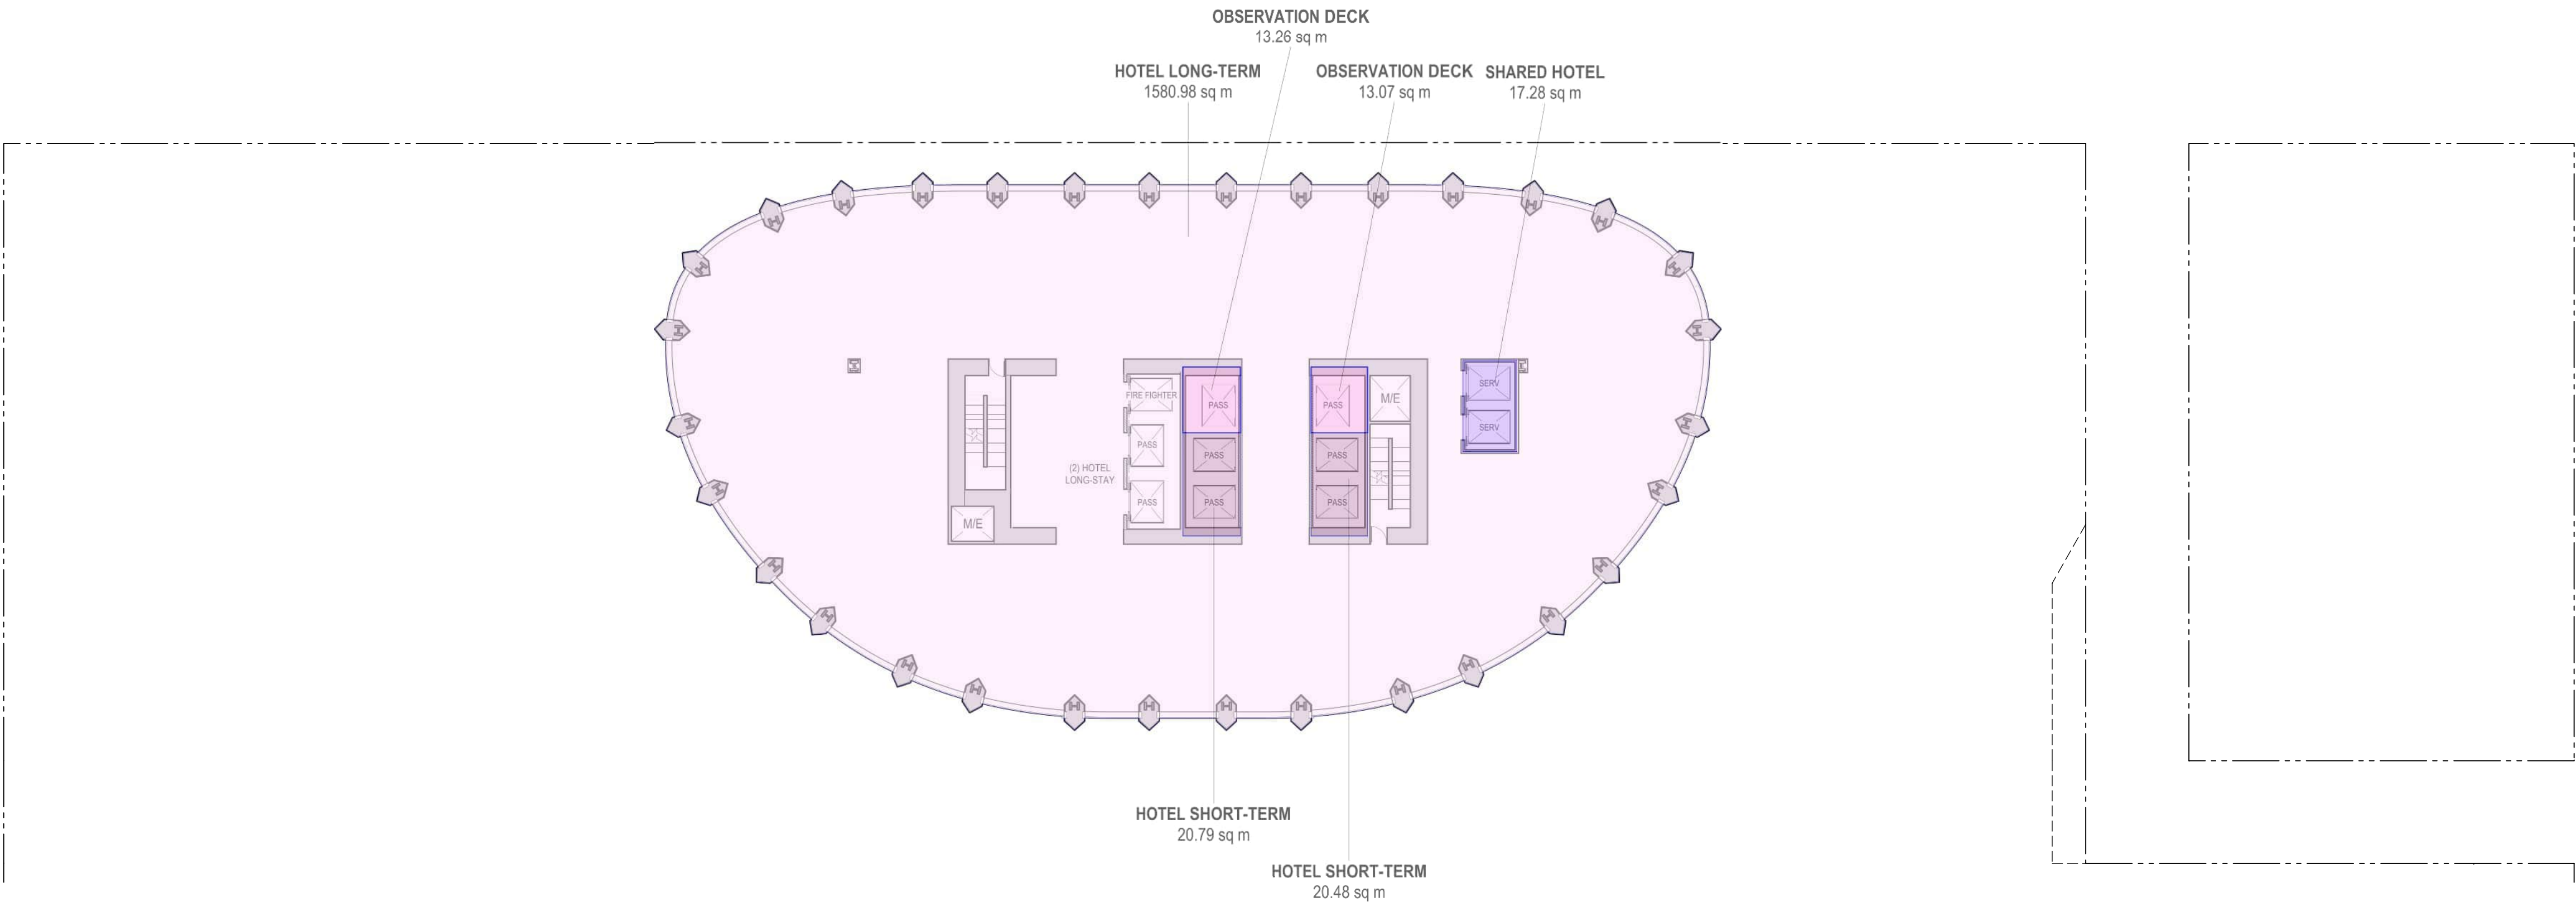

1 LEVEL 14 FLOOR PLAN
Scale 1:250

LEGEND

- RETAIL
- SHARED HOTEL
- LONG-TERM HOTEL
- SHORT-TERM HOTEL
- OBSERVATION DECK
- BELOW GRADE
- SHARED
- EXTERIOR FSR
- EXCLUDED EXTERIOR
- OUTDOOR AMENITY

Copyright reserved. The documents and design as an instrument of service are and at all times remain the exclusive property of HENRIQUEZ PARTNERS ARCHITECTS and may not be reproduced without the express written consent of HENRIQUEZ PARTNERS ARCHITECTS. All designs and related information in whole or in part shown on these documents are for the express use for the specified project only and shall not be used otherwise without the express written consent of HENRIQUEZ PARTNERS ARCHITECTS.

The Contractor shall verify and be responsible for all dimensions on site and shall inform HENRIQUEZ PARTNERS ARCHITECTS of any variations from the dimensions and conditions shown on the documents. Shop drawings shall be submitted to HENRIQUEZ PARTNERS ARCHITECTS for review and approval prior to fabrication.

HENRIQUEZ PARTNERS ARCHITECTS do not warrant that the drawings are produced to scale. Dimensions may not be scaled from the documents.

NOT FOR
CONSTRUCTION

ISSUED FOR REZONING AMENDMENT 23 MARCH 2026

ISSUED FOR REZONING 2 MAY 2025



HENRIQUEZ
PARTNERS
ARCHITECTS
598 W Georgia Street
Vancouver BC Canada V6B 2A3
T 604 687 5681

595 W GEORGIA
VANCOUVER, BC.


CONSULTANT

DRAWING TITLE


**LEVEL 16 & 17
FSR AREA PLAN**

DATE	21 APR 2025	DRAWN	MB
SCALE	1:250	CHECKED	BM
JOB NO	2303		

W-AREA.16

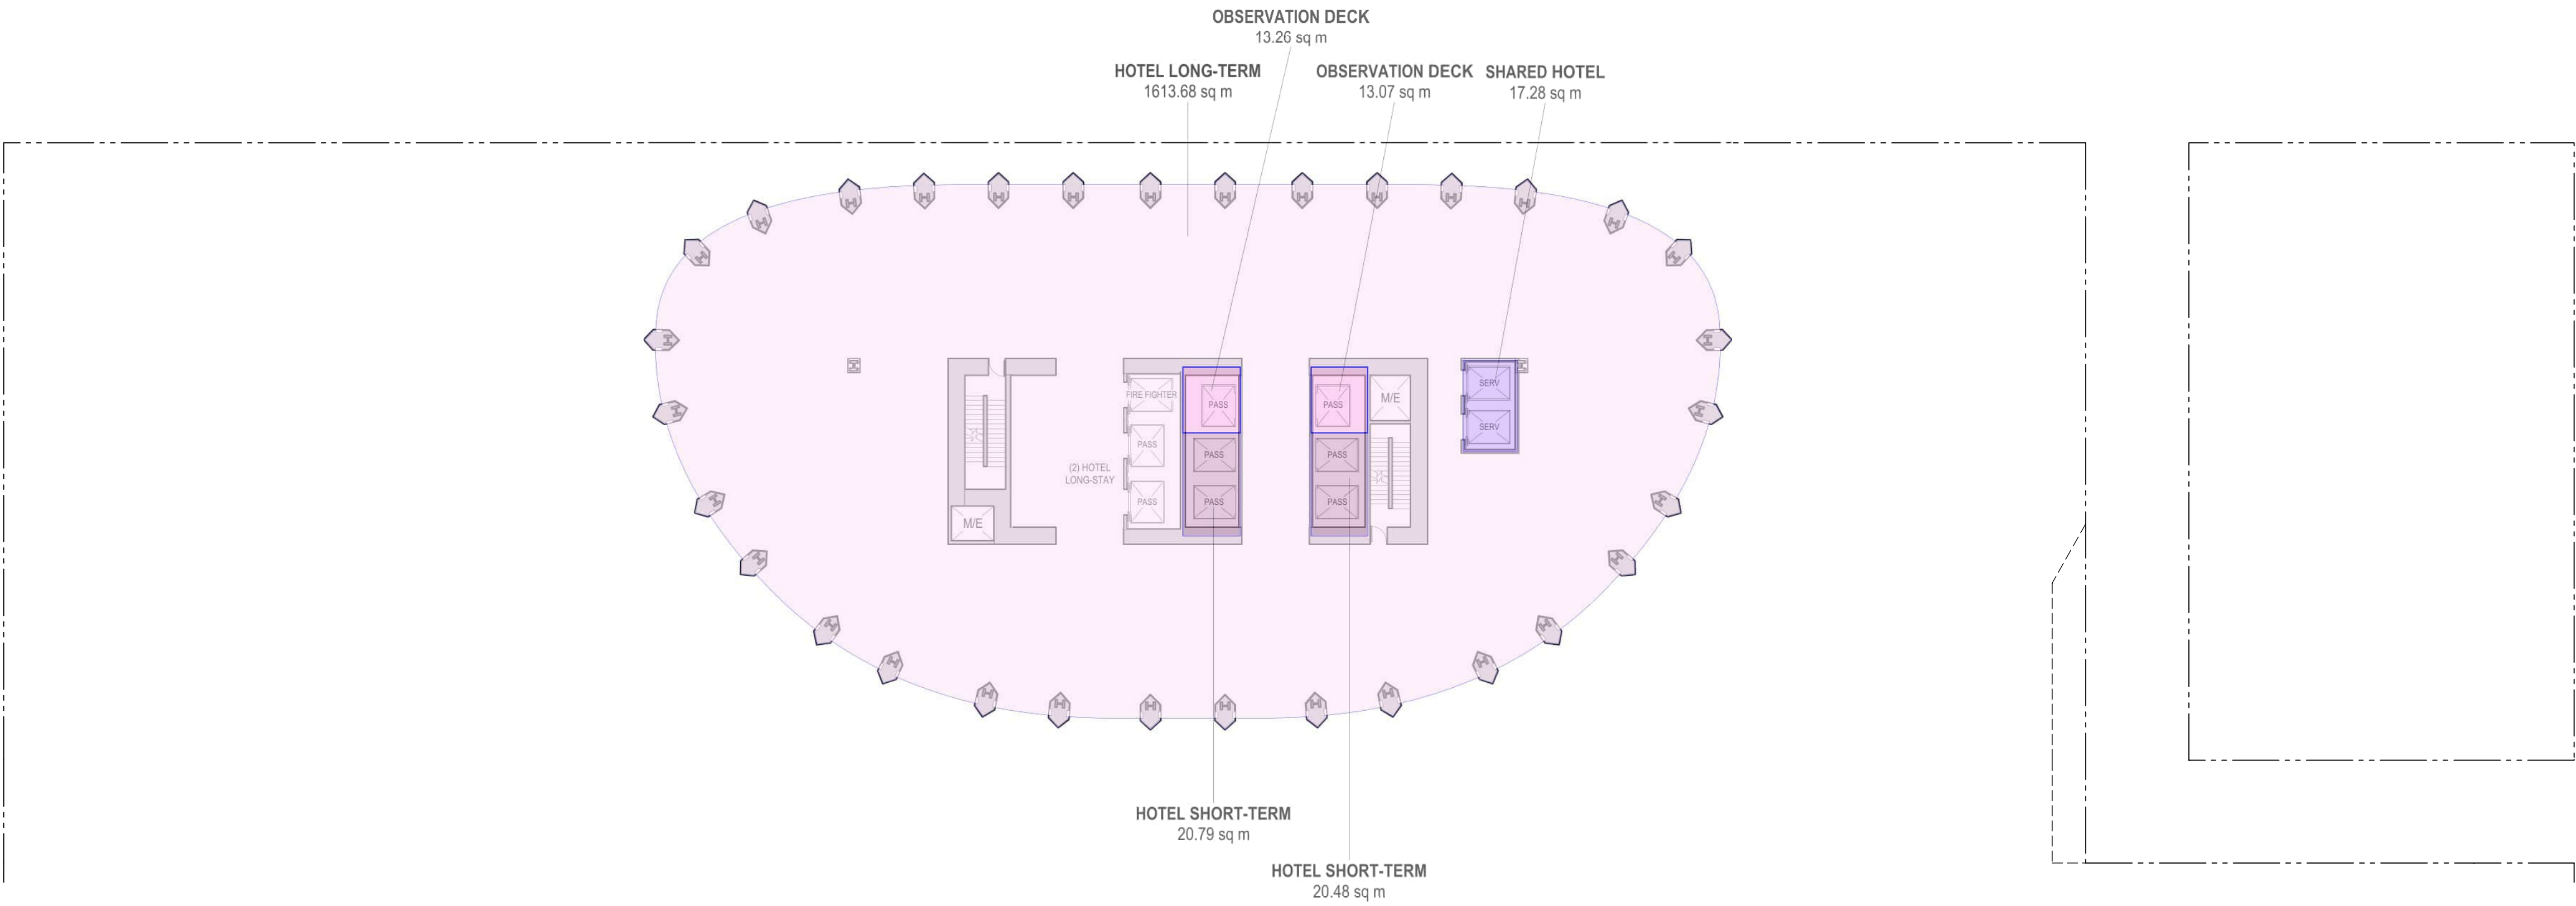

2 LEVEL 17 FLOOR PLAN
Scale 1:250

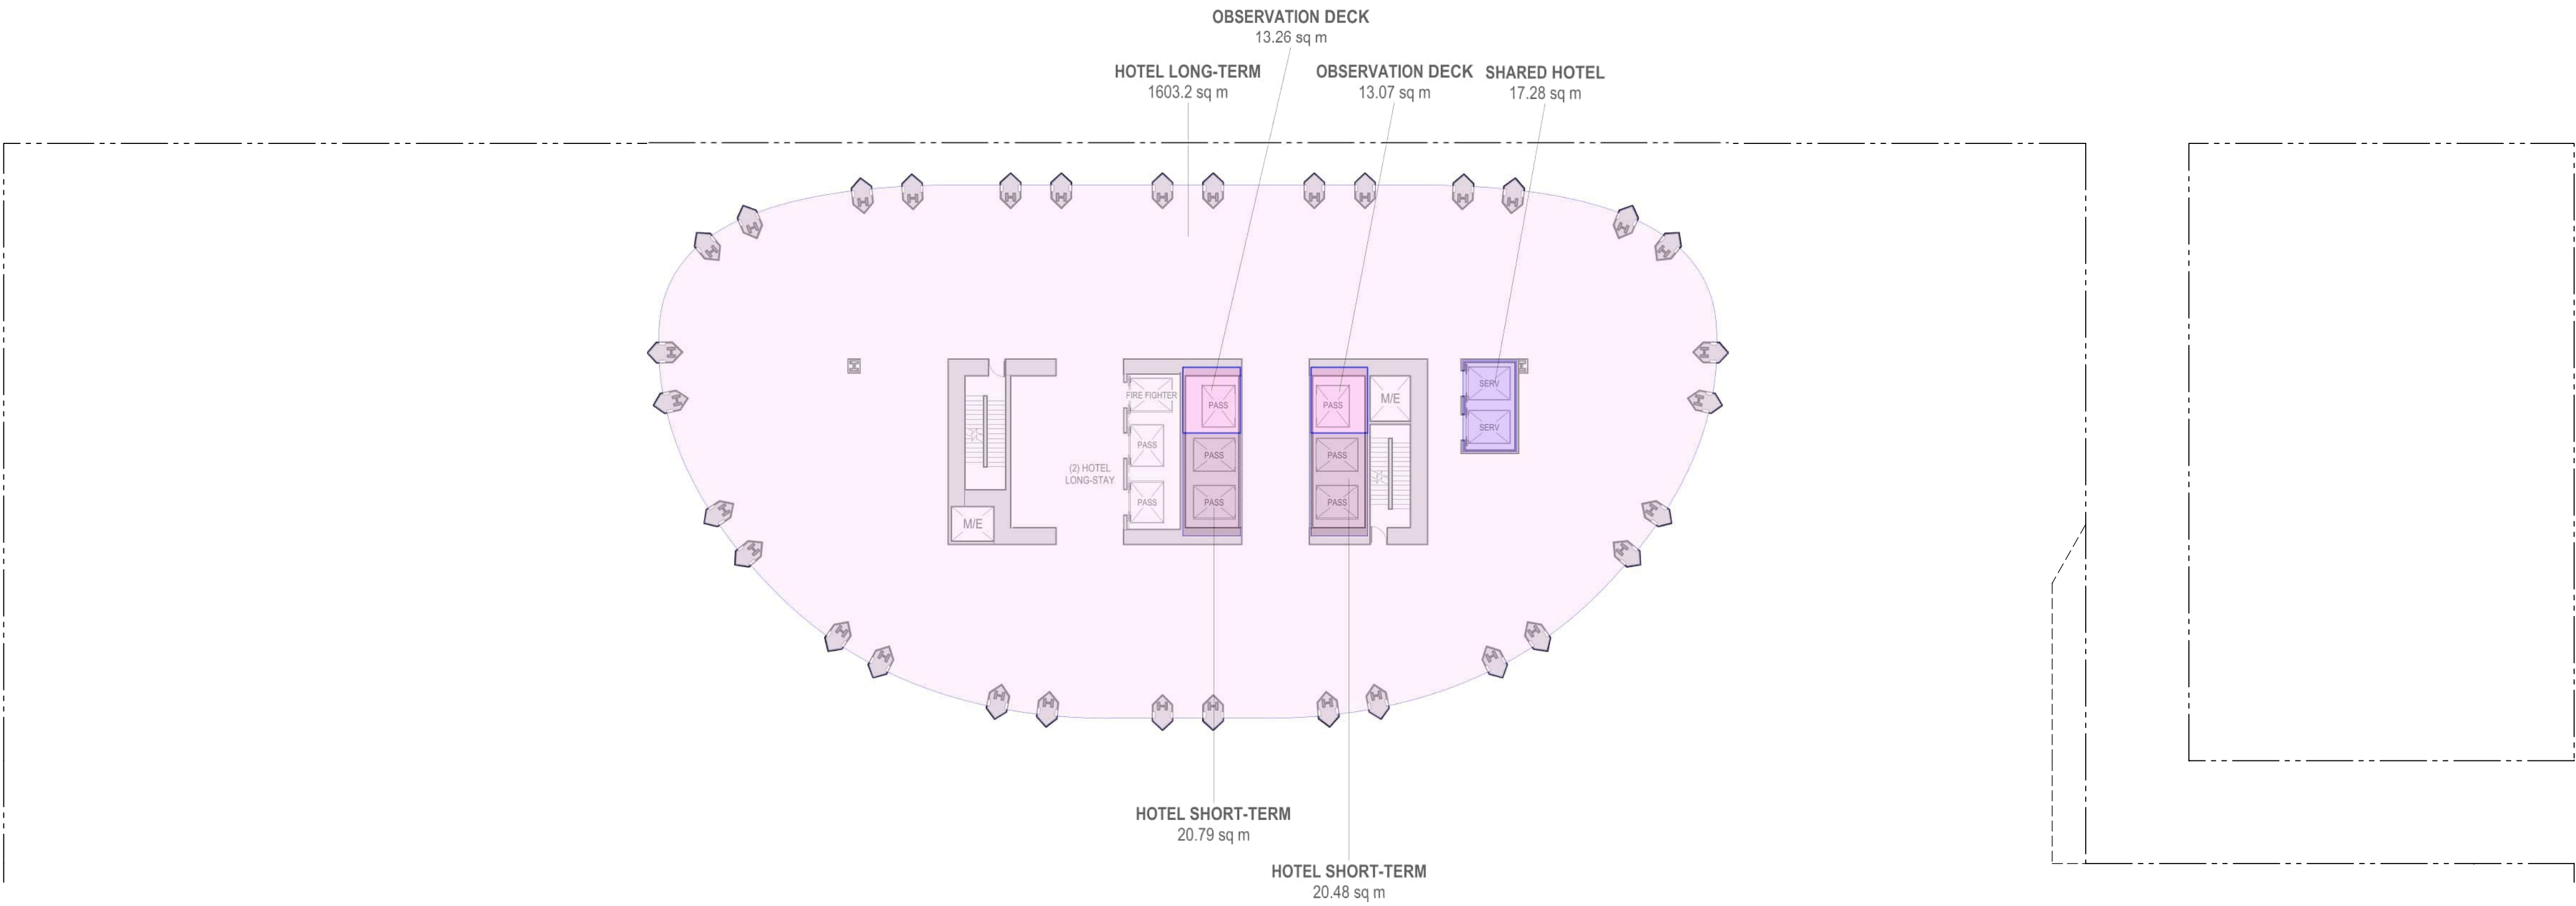

1 LEVEL 16 FLOOR PLAN
Scale 1:250

LEGEND

- RETAIL
- SHARED HOTEL
- LONG-TERM HOTEL
- SHORT-TERM HOTEL
- OBSERVATION DECK
- BELOW GRADE
- SHARED
- EXTERIOR FSR
- EXCLUDED EXTERIOR
- OUTDOOR AMENITY

Copyright reserved. The documents and design as an instrument of service are and at all times remain the exclusive property of HENRIQUEZ PARTNERS ARCHITECTS and may not be reproduced without the express written consent of HENRIQUEZ PARTNERS ARCHITECTS. All designs and related information in whole or in part shown on these documents are for the express use for the specified project only and shall not be used otherwise without the express written consent of HENRIQUEZ PARTNERS ARCHITECTS.

The Contractor shall verify and be responsible for all dimensions on site and shall inform HENRIQUEZ PARTNERS ARCHITECTS of any variations from the dimensions and conditions shown on the documents. Shop drawings shall be submitted to HENRIQUEZ PARTNERS ARCHITECTS for review and approval prior to fabrication.

HENRIQUEZ PARTNERS ARCHITECTS do not warrant that the drawings are produced to scale. Dimensions may not be scaled from the documents.

NOT FOR
CONSTRUCTION

ISSUED FOR REZONING AMENDMENT 23 MARCH 2026

ISSUED FOR REZONING 2 MAY 2025



HENRIQUEZ
PARTNERS
ARCHITECTS
598 W Georgia Street
Vancouver BC Canada V6B 2A3
T 604 687 5681

595 W GEORGIA
VANCOUVER, BC.


CONSULTANT

DRAWING TITLE


LEVEL 18 & 19
FSR AREA PLAN

DATE	21 APR 2025	DRAWN	MB
SCALE	1:250	CHECKED	BM
JOB NO	2303		

W-AREA.18

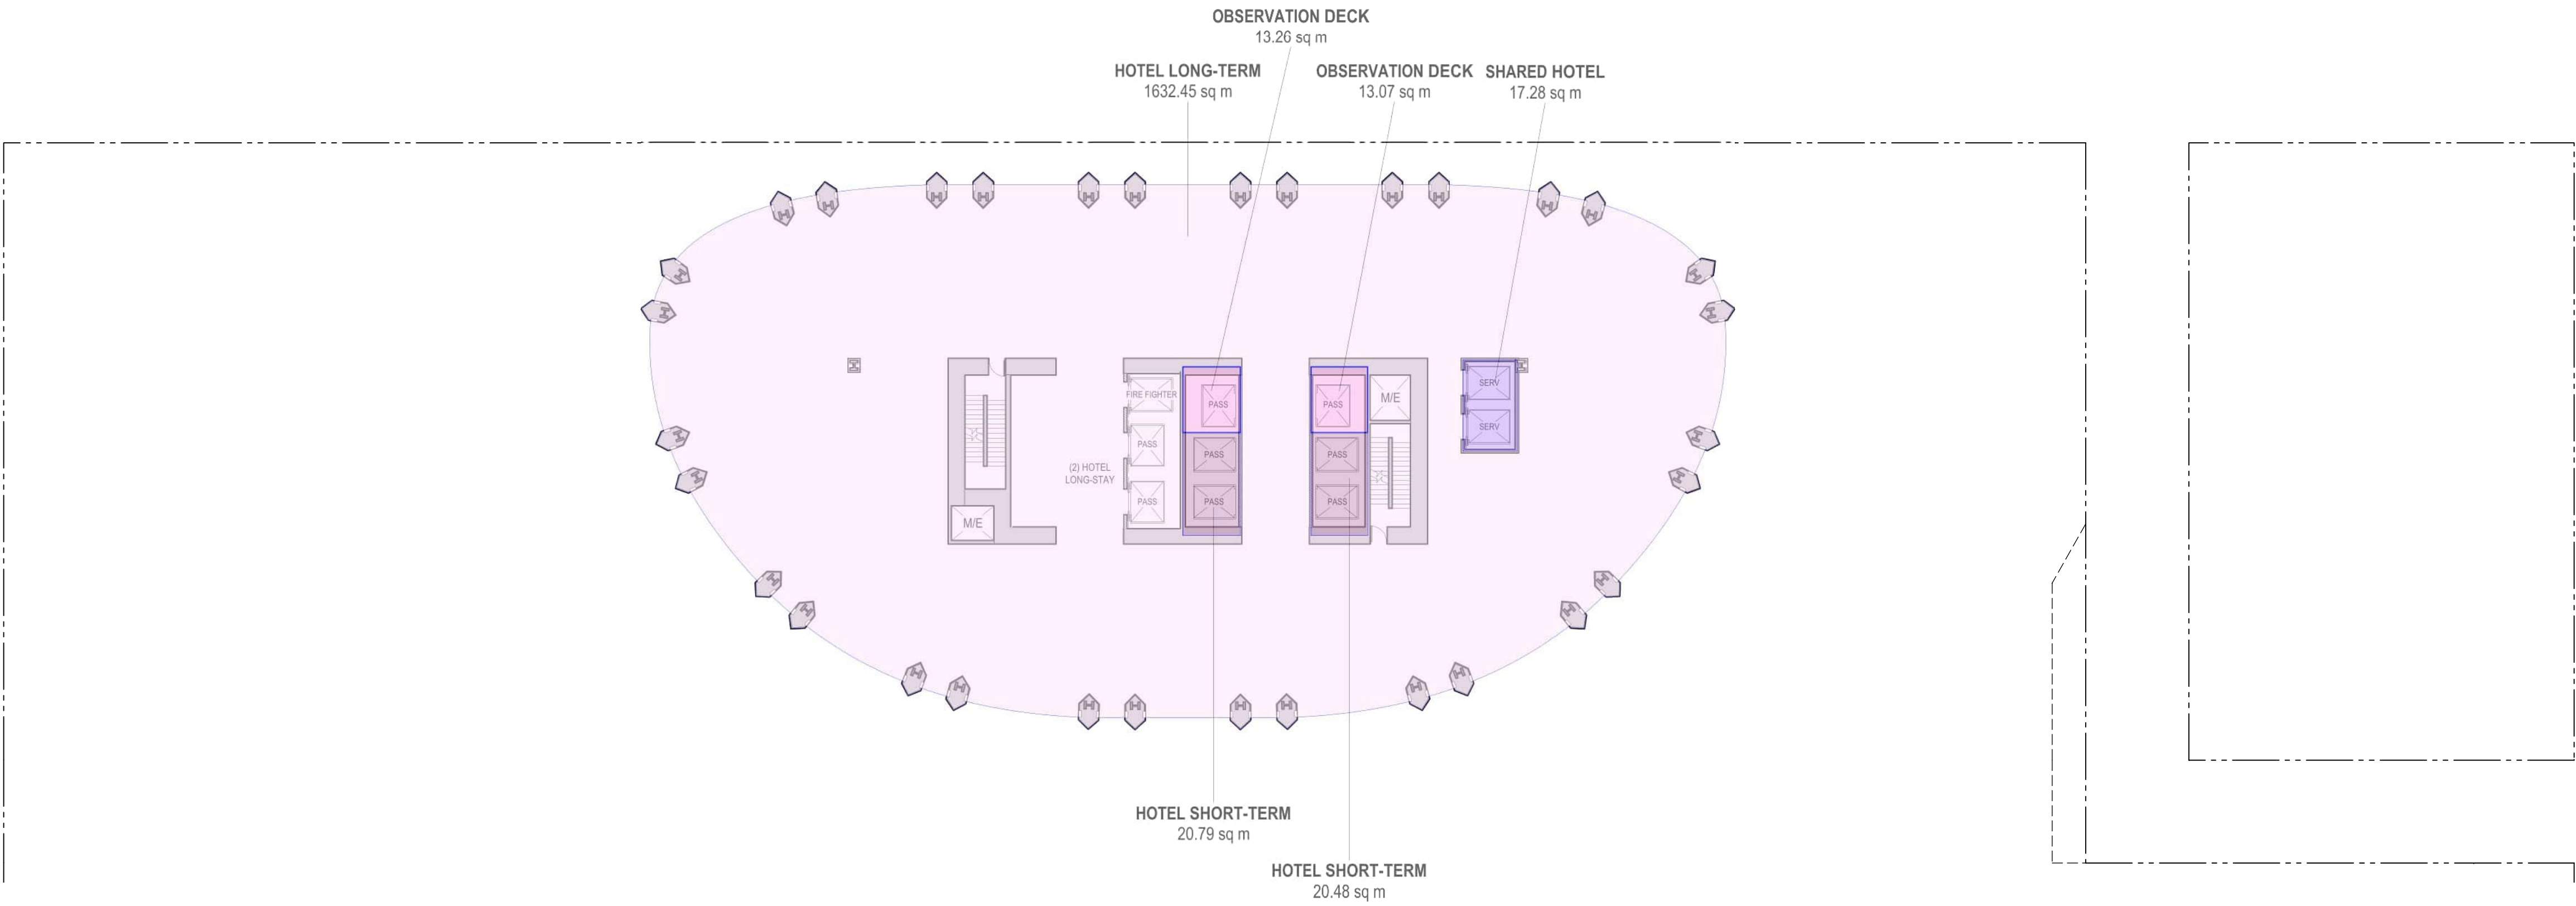

2 LEVEL 19 FLOOR PLAN
Scale 1:250

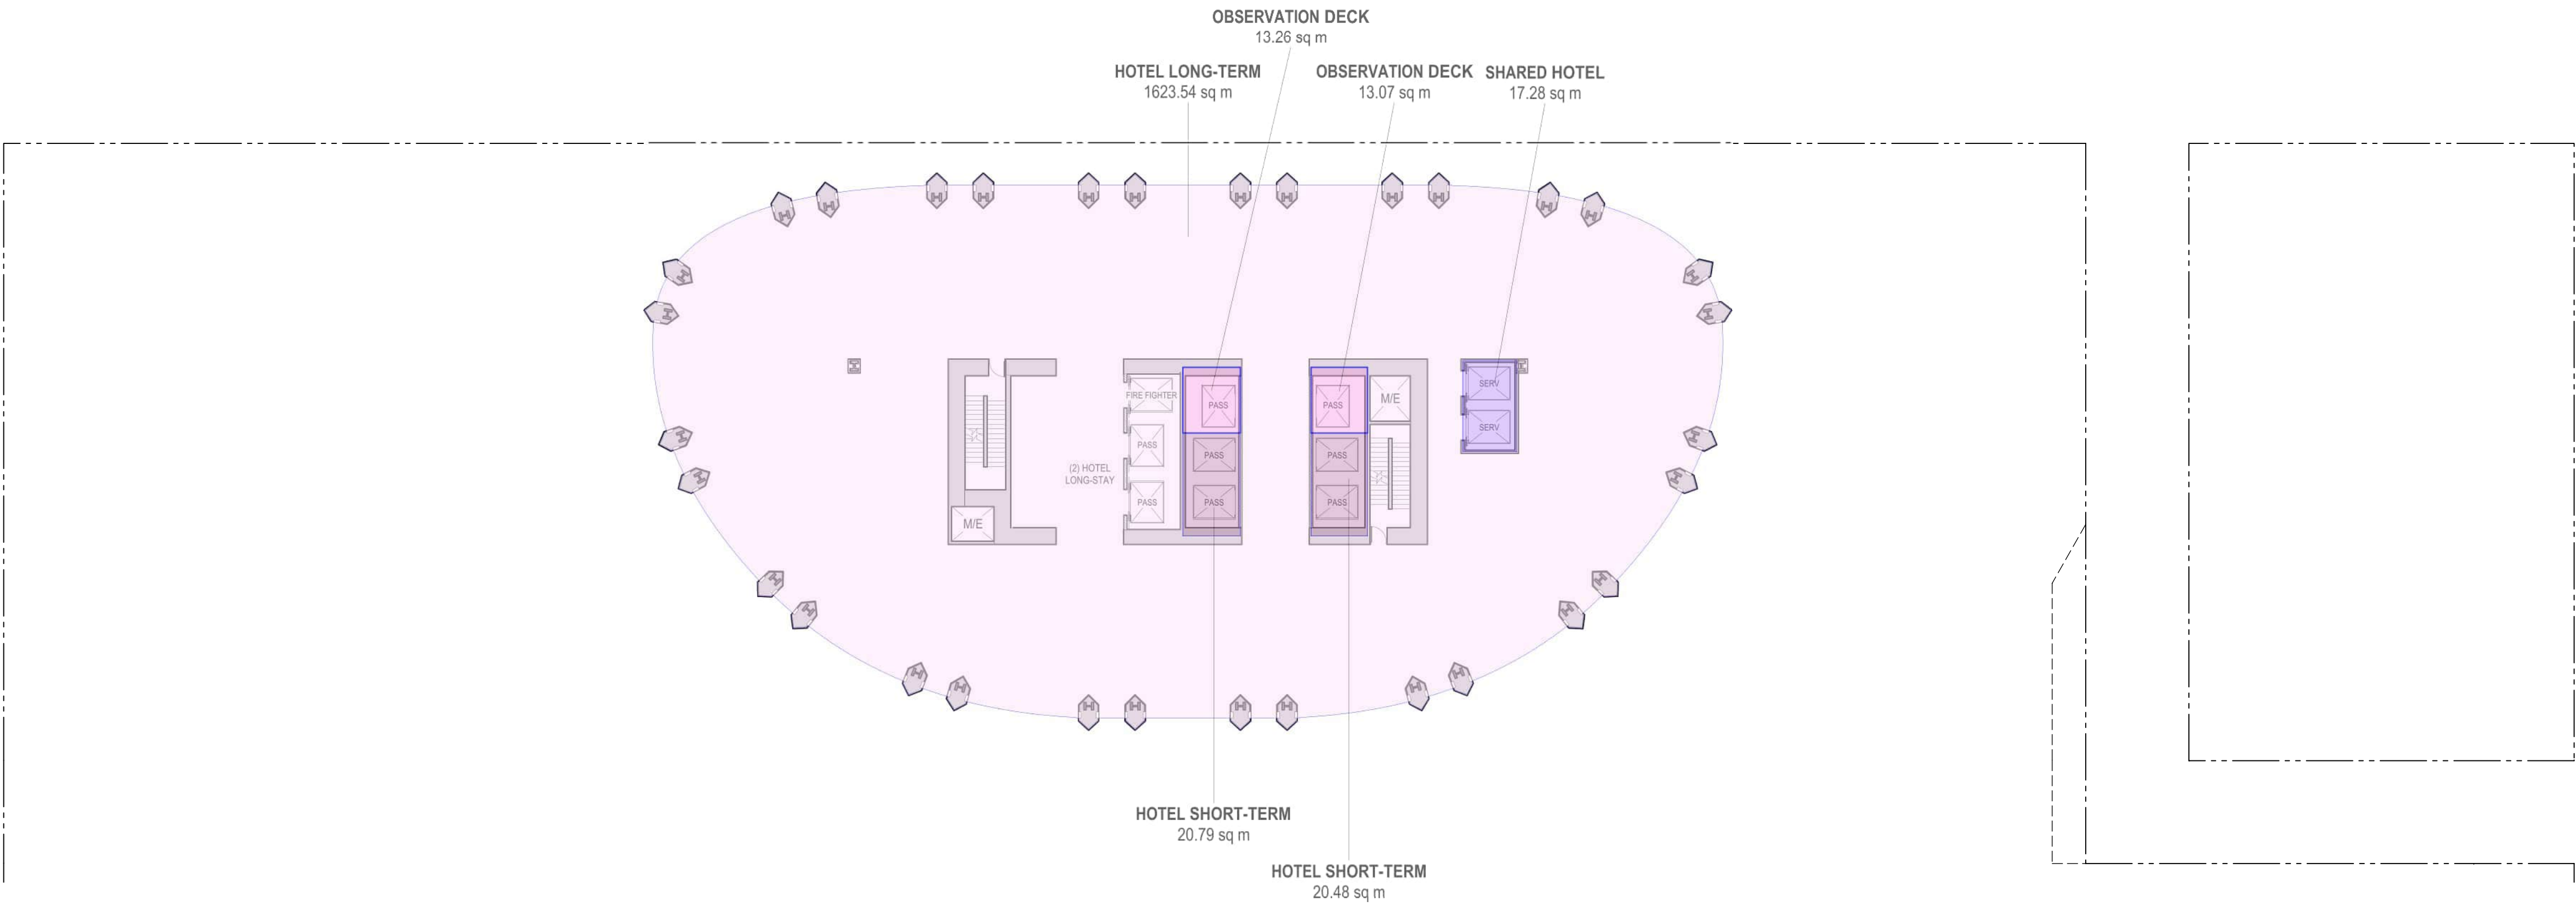

1 LEVEL 18 FLOOR PLAN
Scale 1:250

LEGEND

- RETAIL
- SHARED HOTEL
- LONG-TERM HOTEL
- SHORT-TERM HOTEL
- OBSERVATION DECK
- BELOW GRADE
- SHARED
- EXTERIOR FSR
- EXCLUDED EXTERIOR
- OUTDOOR AMENITY

Copyright reserved. The documents and design as an instrument of service are and at all times remain the exclusive property of HENRIQUEZ PARTNERS ARCHITECTS and may not be reproduced without the express written consent of HENRIQUEZ PARTNERS ARCHITECTS. All designs and related information in whole or in part shown on these documents are for the express use for the specified project only and shall not be used otherwise without the express written consent of HENRIQUEZ PARTNERS ARCHITECTS.

The Contractor shall verify and be responsible for all dimensions on site and shall inform HENRIQUEZ PARTNERS ARCHITECTS of any variations from the dimensions and conditions shown on the documents. Shop drawings shall be submitted to HENRIQUEZ PARTNERS ARCHITECTS for review and approval prior to fabrication.

HENRIQUEZ PARTNERS ARCHITECTS do not warrant that the drawings are produced to scale. Dimensions may not be scaled from the documents.

NOT FOR
CONSTRUCTION

ISSUED FOR REZONING AMENDMENT 23 MARCH 2026

ISSUED FOR REZONING 2 MAY 2025



HENRIQUEZ
PARTNERS
ARCHITECTS
598 W Georgia Street
Vancouver BC Canada V6B 2A3
T 604 687 5681

595 W GEORGIA
VANCOUVER, BC.


CONSULTANT

DRAWING TITLE


**LEVEL 20 & 21
FSR AREA PLAN**

DATE	21 APR 2025	DRAWN	MB
SCALE	1:250	CHECKED	BM
JOB NO	2303		

W-AREA.20

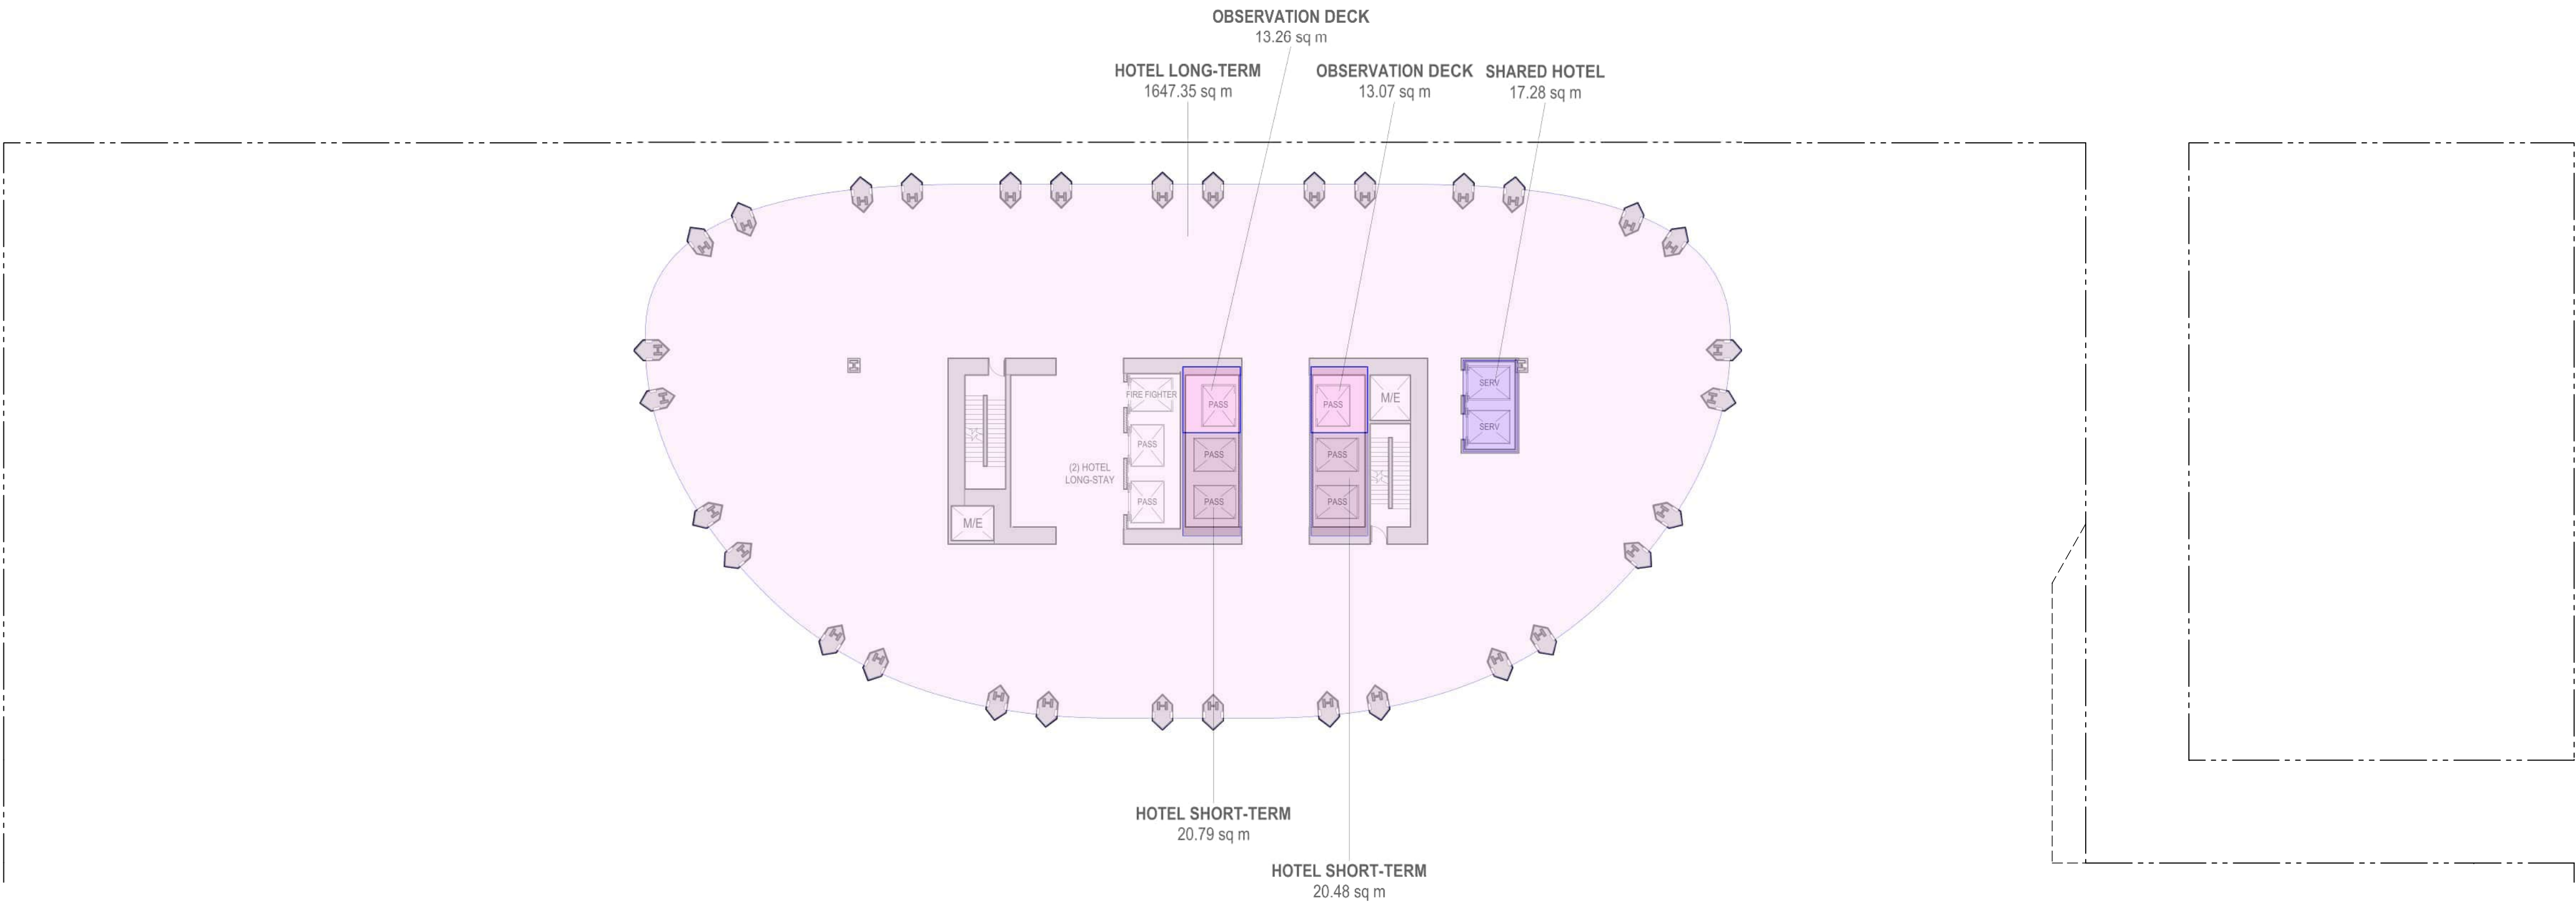

2 LEVEL 21 FLOOR PLAN
Scale 1:250

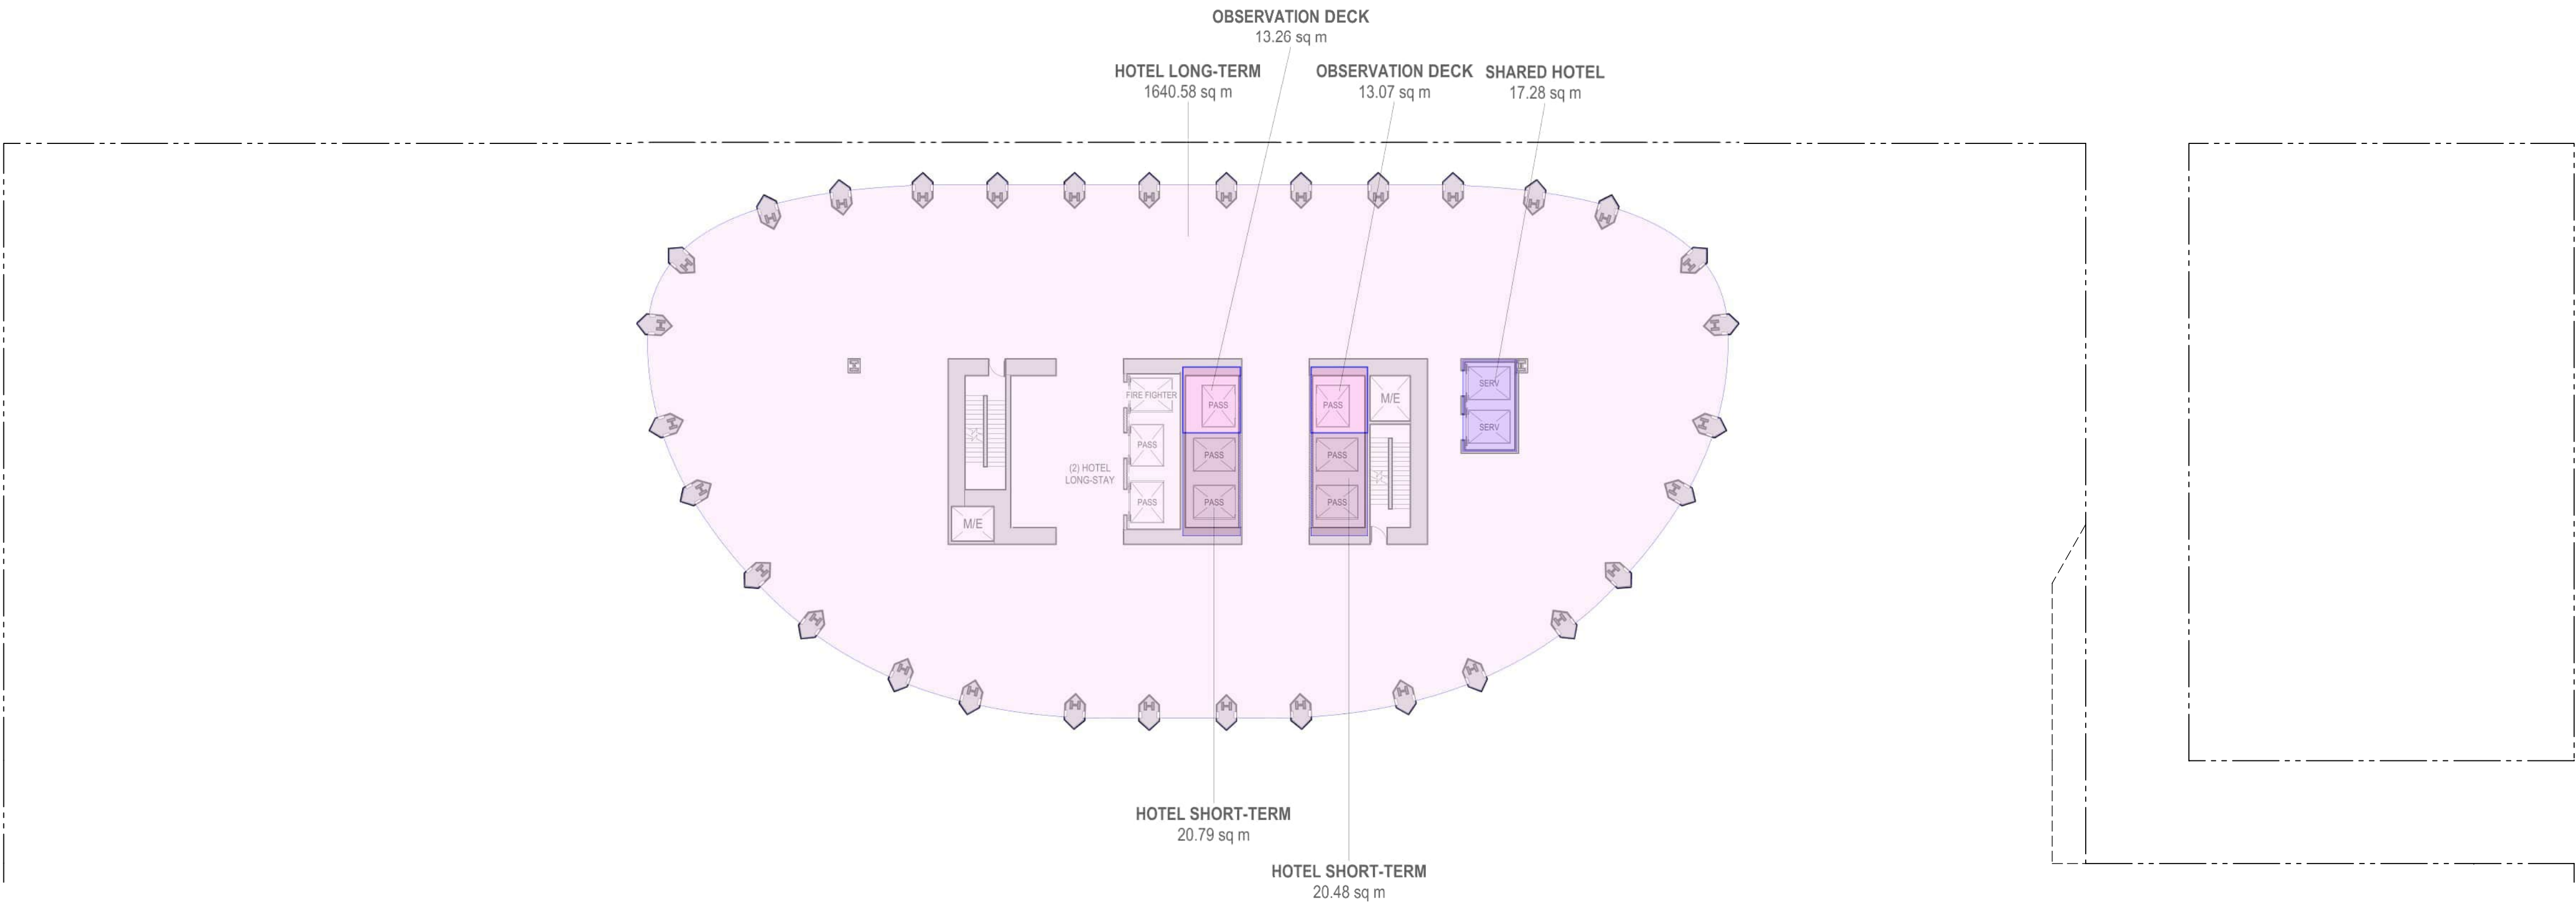

1 LEVEL 20 FLOOR PLAN
Scale 1:250

LEGEND

- RETAIL
- SHARED HOTEL
- LONG-TERM HOTEL
- SHORT-TERM HOTEL
- OBSERVATION DECK
- BELOW GRADE
- SHARED
- EXTERIOR FSR
- EXCLUDED EXTERIOR
- OUTDOOR AMENITY

NOT FOR
CONSTRUCTION

ISSUED FOR REZONING AMENDMENT 23 MARCH 2026

ISSUED FOR REZONING 2 MAY 2025



HENRIQUEZ
PARTNERS
ARCHITECTS
598 W Georgia Street
Vancouver BC Canada V6B 2A3
T 604 687 5681

JOB TITLE

595 W GEORGIA
VANCOUVER, BC.


CONSULTANT

DRAWING TITLE


LEVEL 22 & 23
FSR AREA PLAN

DATE	21 APR 2025	DRAWN	MB
SCALE	1:250	CHECKED	BM
JOB NO	2303		

W-AREA.22

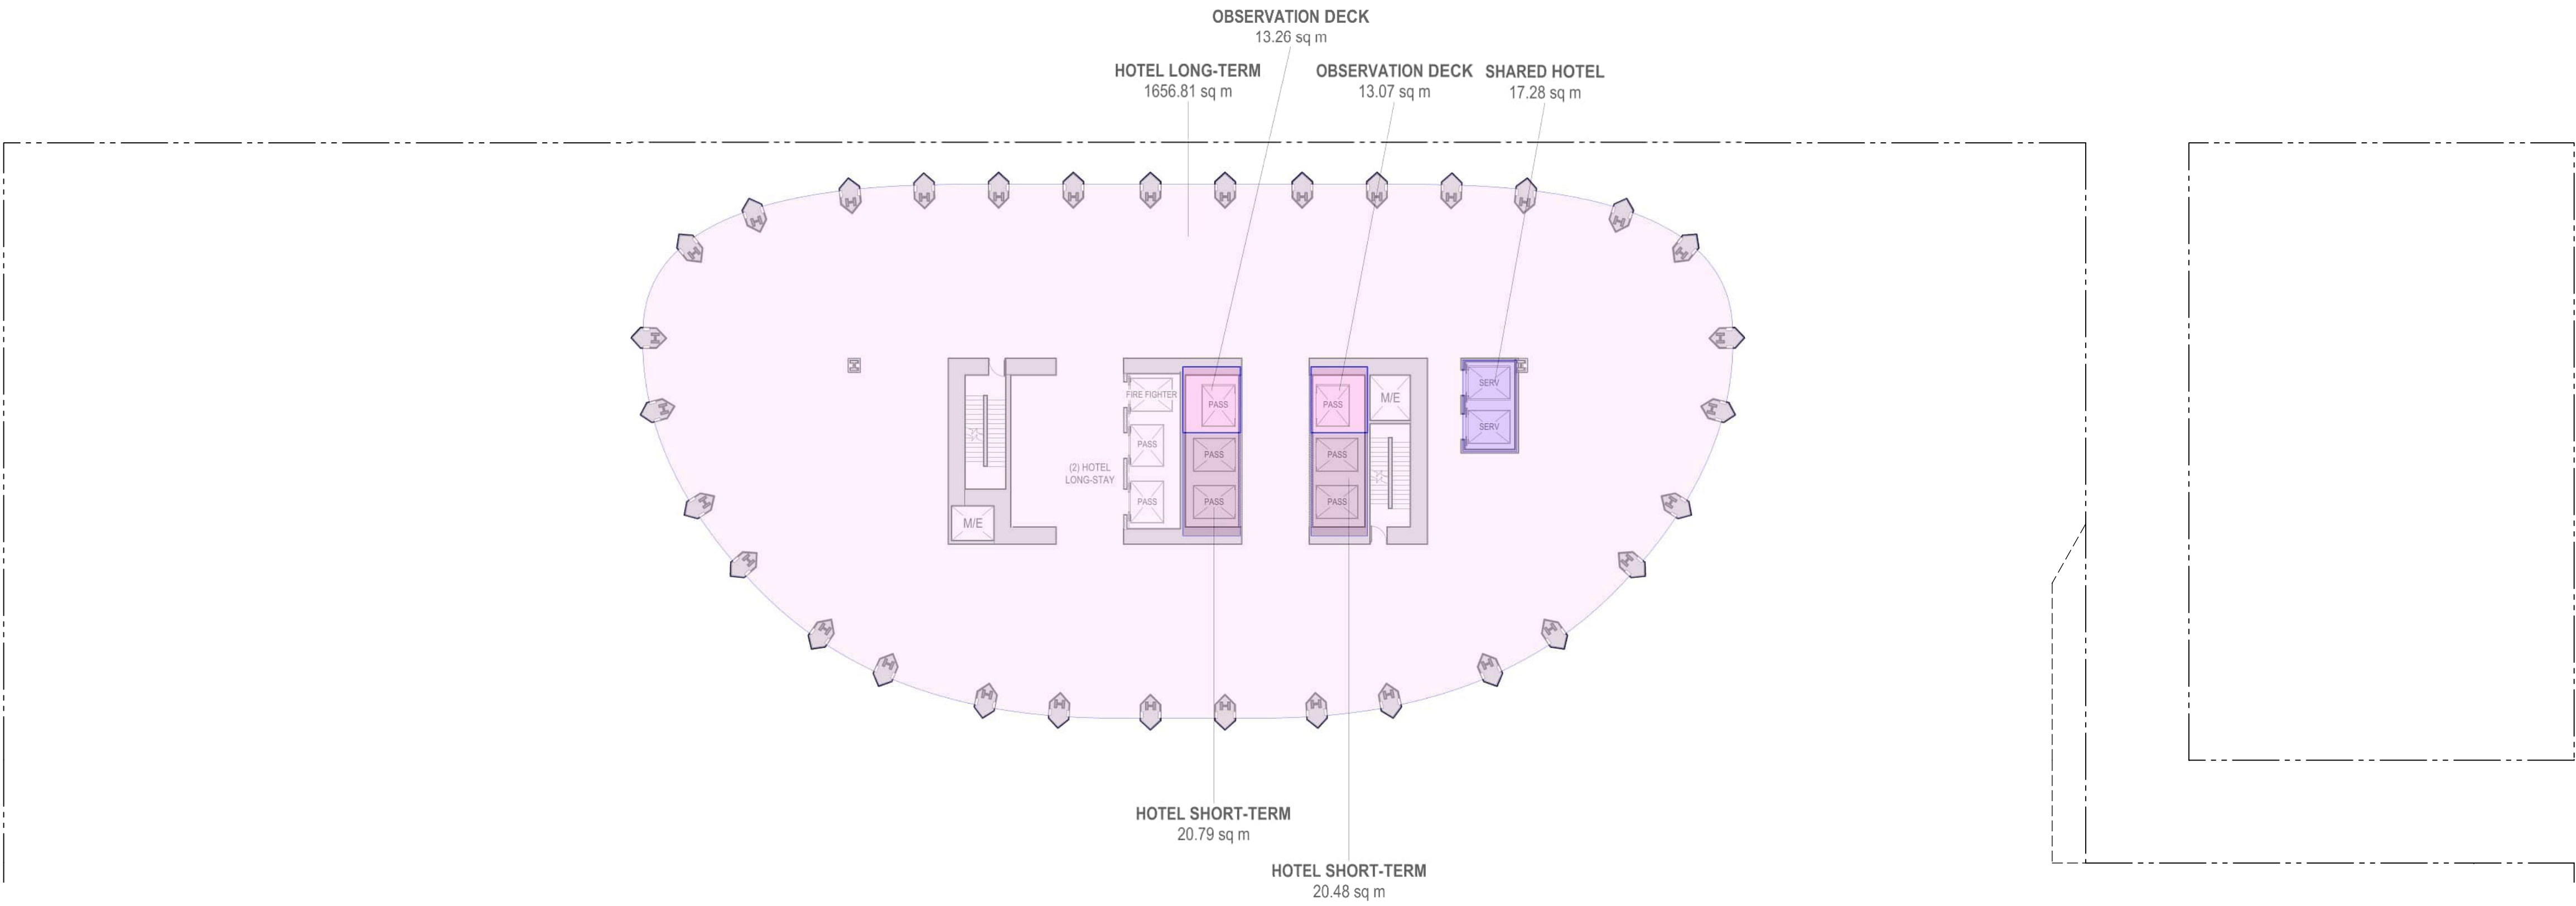

2 LEVEL 23 FLOOR PLAN
Scale 1:250

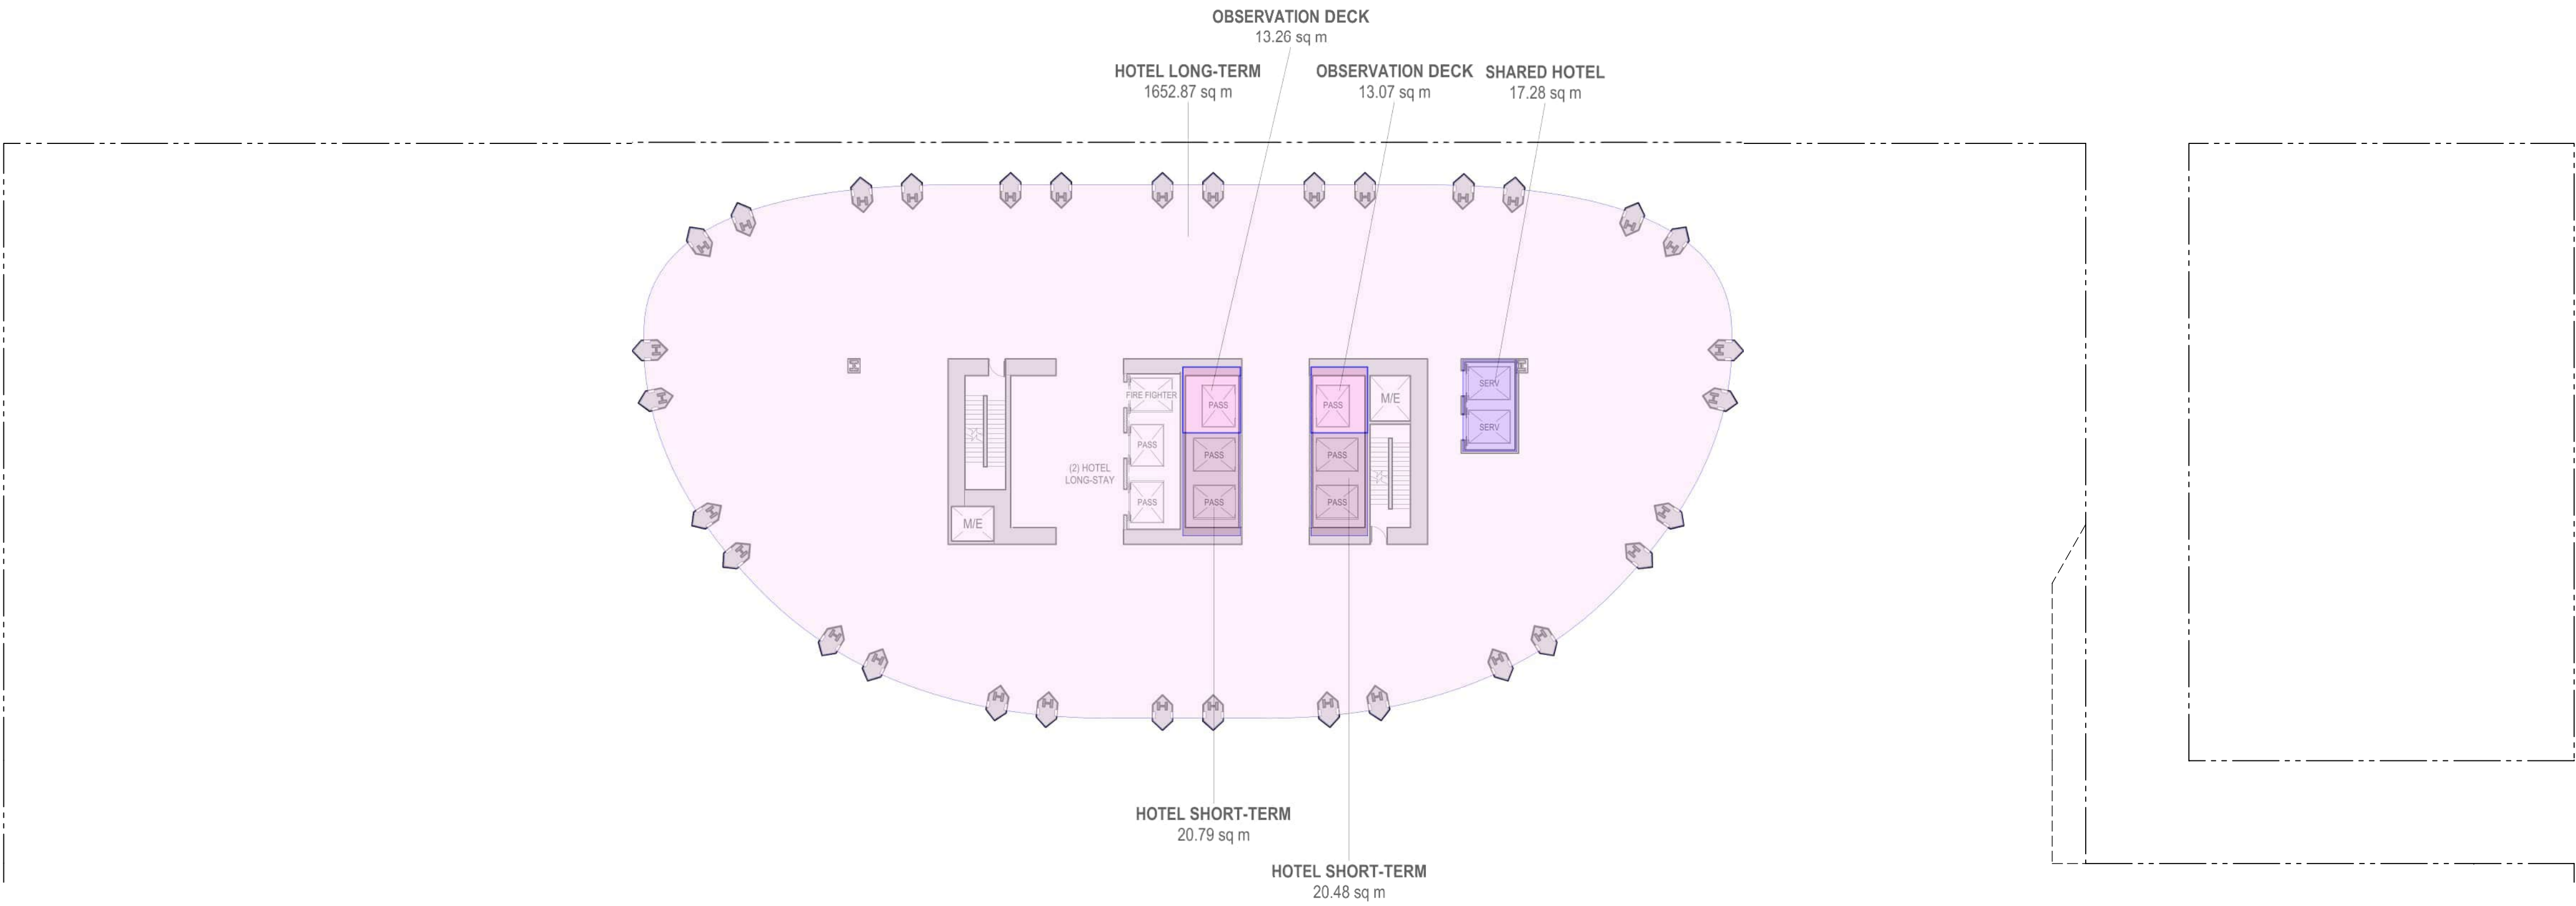

1 LEVEL 22 FLOOR PLAN
Scale 1:250

Copyright reserved. The documents and design as an instrument of service are and at all times remain the exclusive property of HENRIQUEZ PARTNERS ARCHITECTS and may not be reproduced without the express written consent of HENRIQUEZ PARTNERS ARCHITECTS. All designs and related information in whole or in part shown on these documents are for the express use for the specified project only and shall not be used otherwise without the express written consent of HENRIQUEZ PARTNERS ARCHITECTS.

The Contractor shall verify and be responsible for all dimensions on site and shall inform HENRIQUEZ PARTNERS ARCHITECTS of any variations from the dimensions and conditions shown on the documents. Shop drawings shall be submitted to HENRIQUEZ PARTNERS ARCHITECTS for review and approval prior to fabrication.

HENRIQUEZ PARTNERS ARCHITECTS do not warrant that the drawings are produced to scale. Dimensions may not be scaled from the documents.

NOT FOR
CONSTRUCTION

ISSUED FOR REZONING AMENDMENT 23 MARCH 2026

ISSUED FOR REZONING 2 MAY 2025



HENRIQUEZ
PARTNERS
ARCHITECTS
598 W Georgia Street
Vancouver BC Canada V6B 2A3
T 604 687 5681

595 W GEORGIA
VANCOUVER, BC.


CONSULTANT

DRAWING TITLE


**LEVEL 24 & 25
FSR AREA PLAN**

DATE	21 APR 2025	DRAWN	MB
SCALE	1:250	CHECKED	BM
JOB NO	2303		

W-AREA.24

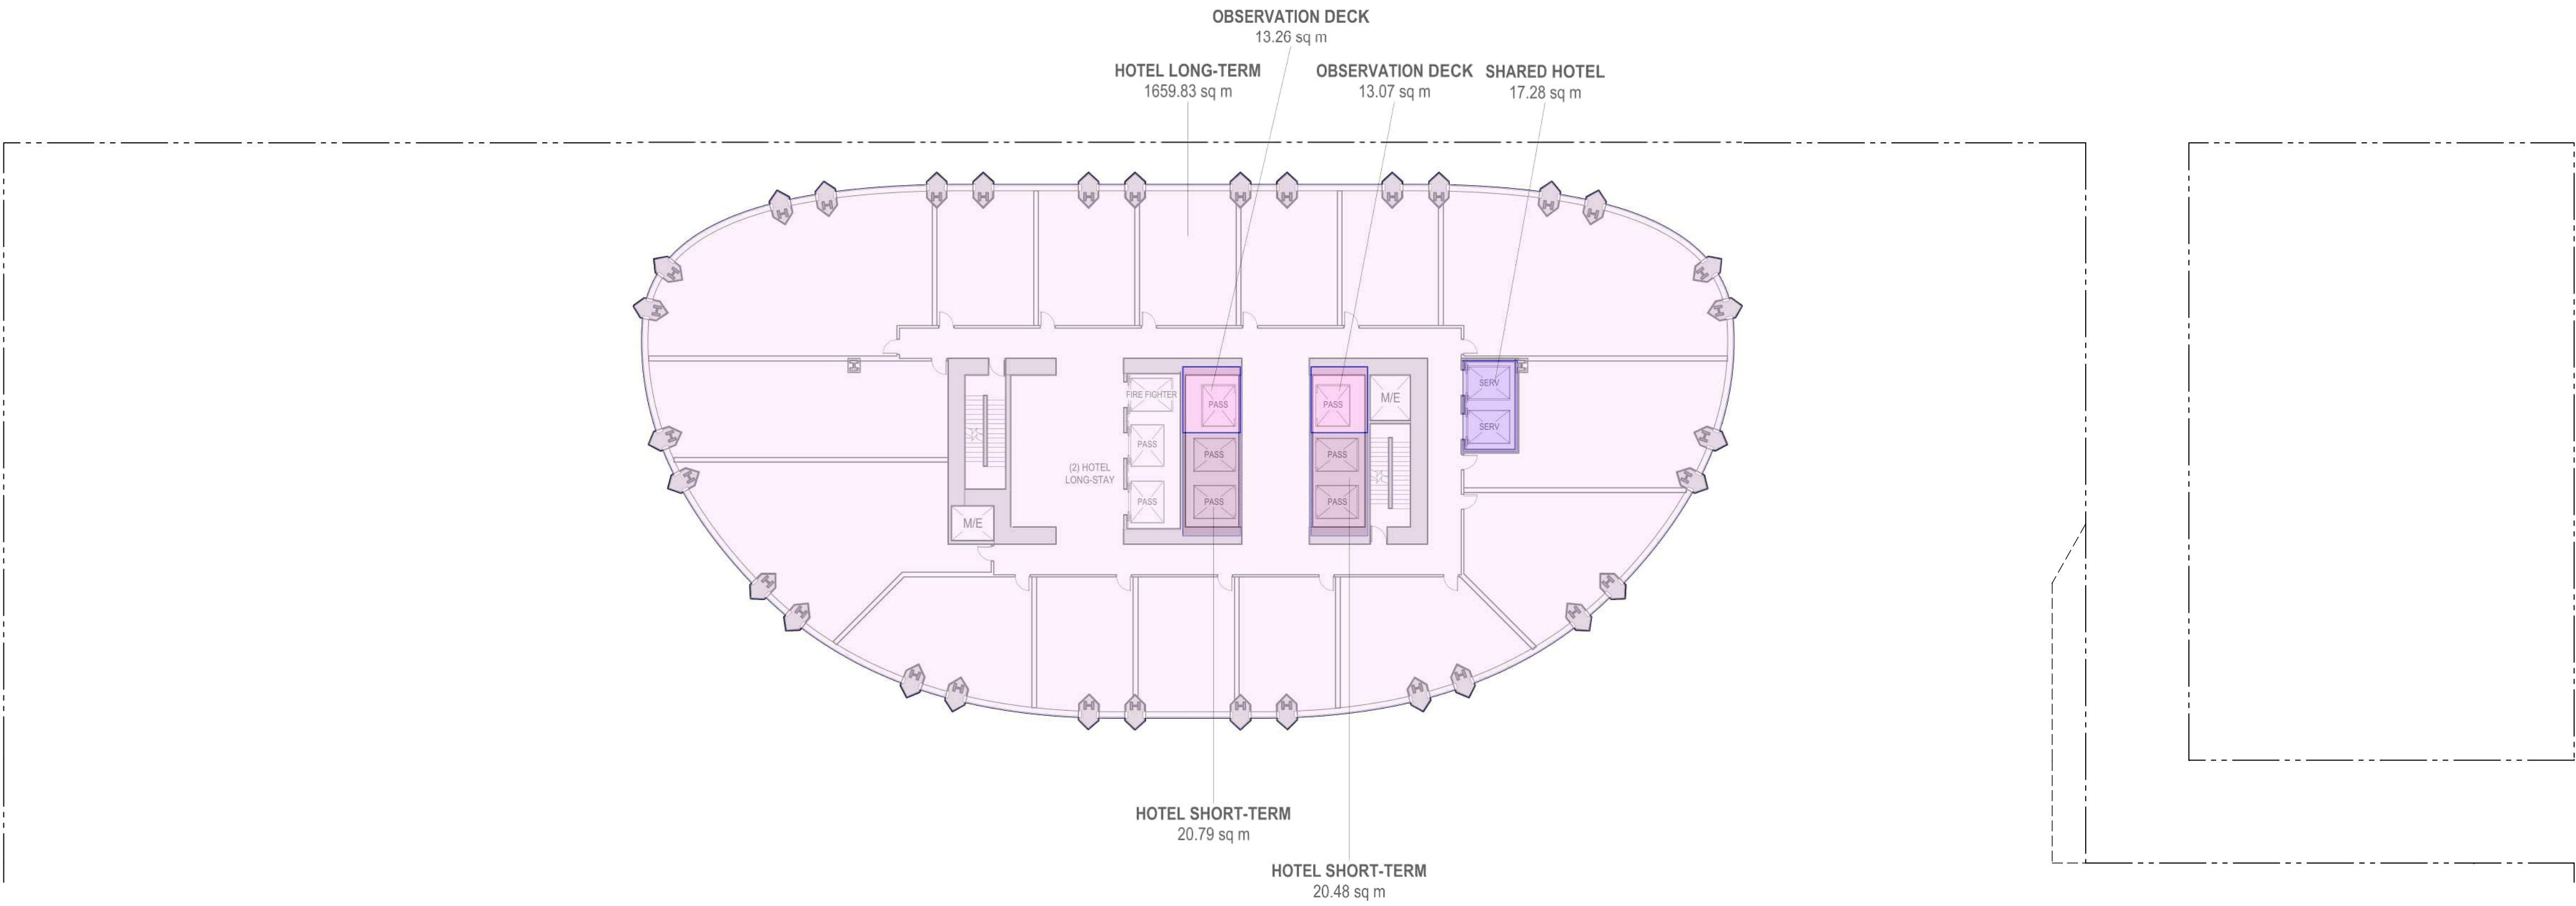

2 LEVEL 25 FLOOR PLAN
Scale 1:250

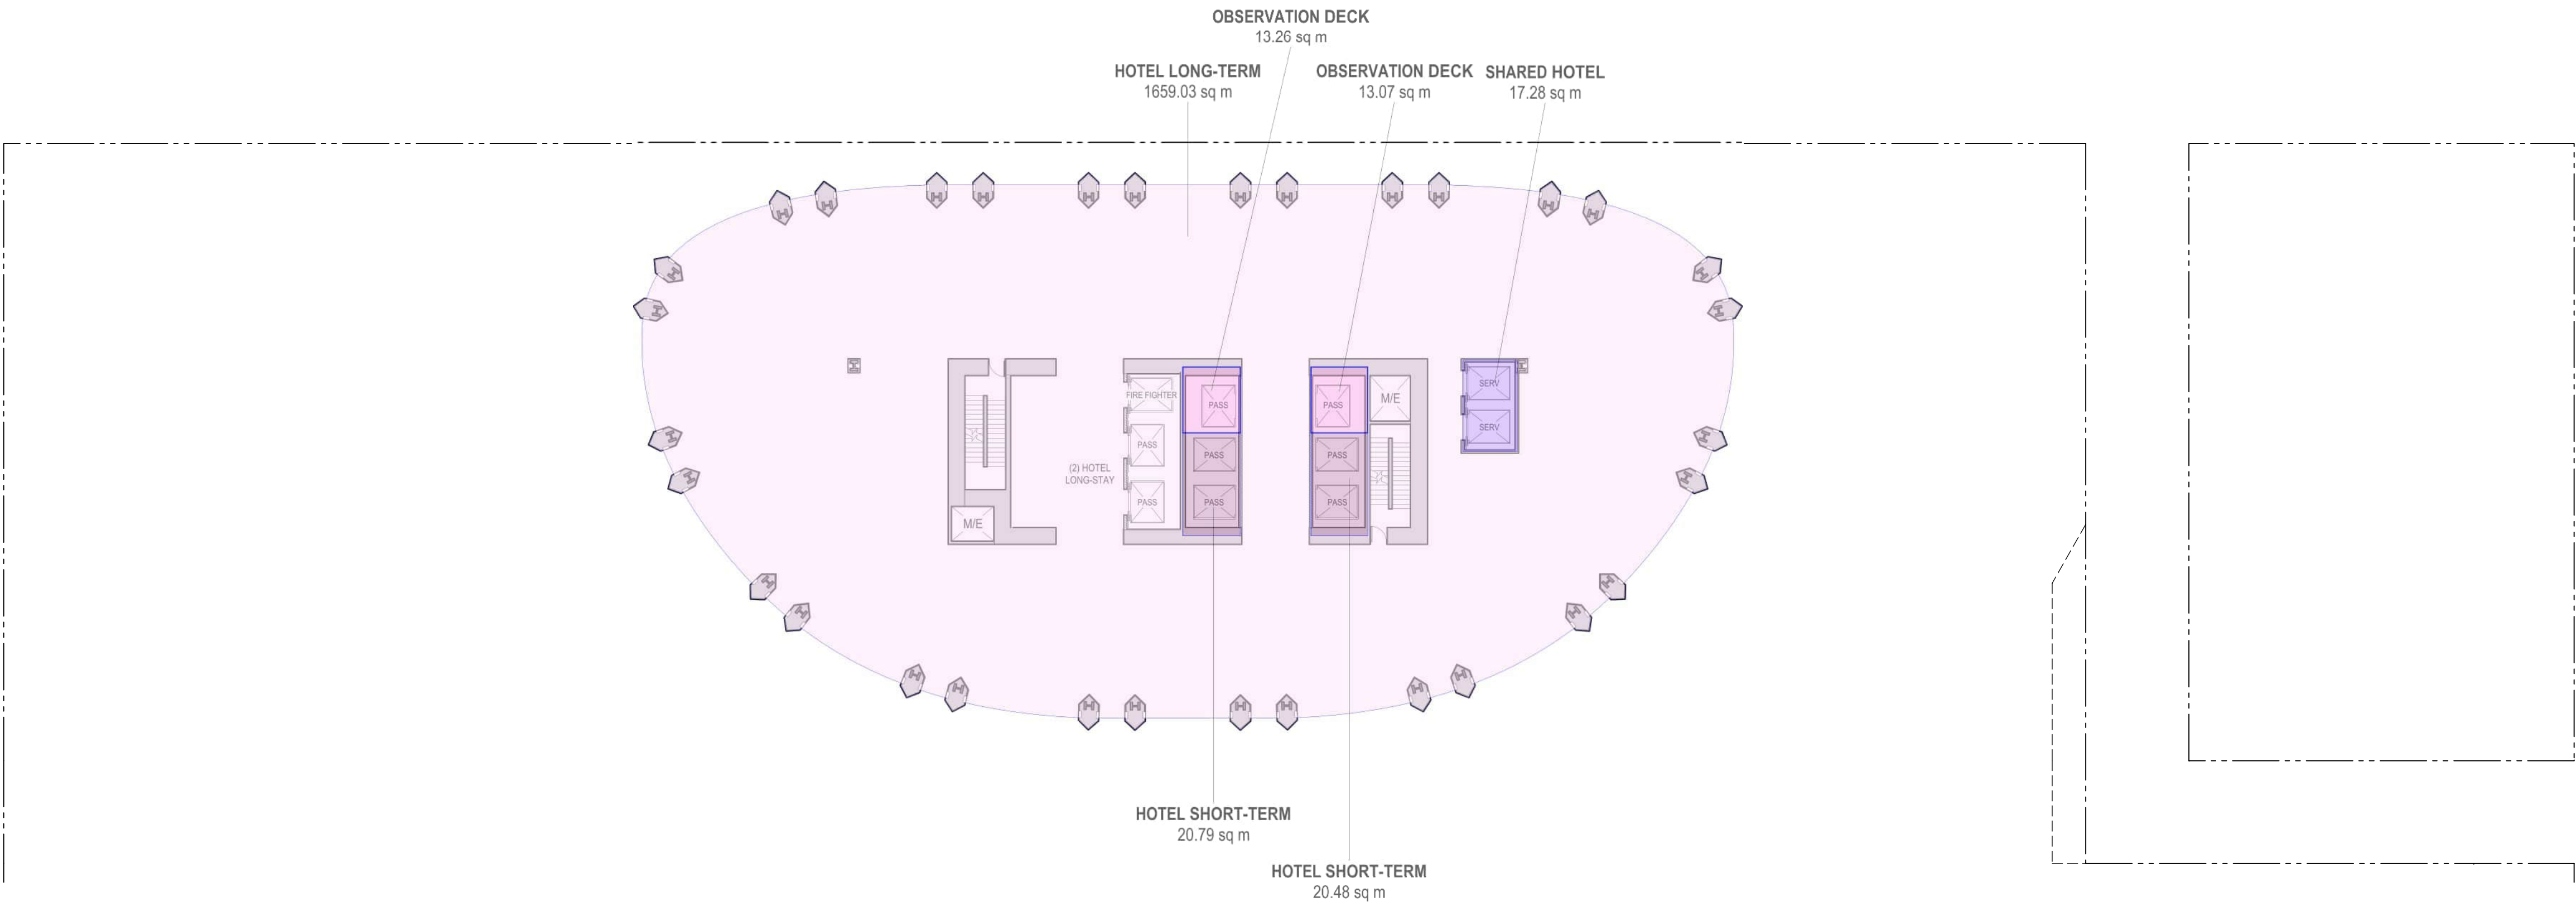

1 LEVEL 24 FLOOR PLAN
Scale 1:250

Copyright reserved. The documents and design as an instrument of service are and at all times remain the exclusive property of HENRIQUEZ PARTNERS ARCHITECTS and may not be reproduced without the express written consent of HENRIQUEZ PARTNERS ARCHITECTS. All designs and related information in whole or in part shown on these documents are for the express use for the specified project only and shall not be used otherwise without the express written consent of HENRIQUEZ PARTNERS ARCHITECTS.

The Contractor shall verify and be responsible for all dimensions on site and shall inform HENRIQUEZ PARTNERS ARCHITECTS of any variations from the dimensions and conditions shown on the documents. Shop drawings shall be submitted to HENRIQUEZ PARTNERS ARCHITECTS for review and approval prior to fabrication.

HENRIQUEZ PARTNERS ARCHITECTS do not warrant that the drawings are produced to scale. Dimensions may not be scaled from the documents.

NOT FOR
CONSTRUCTION

ISSUED FOR REZONING AMENDMENT 23 MARCH 2026

ISSUED FOR REZONING 2 MAY 2025



HENRIQUEZ
PARTNERS
ARCHITECTS
598 W Georgia Street
Vancouver BC Canada V6B 2A3
T 604 687 5681

JOB TITLE

595 W GEORGIA
VANCOUVER, BC.


CONSULTANT

DRAWING TITLE


**LEVEL 26 & 27
FSR AREA PLAN**

DATE	21 APR 2025	DRAWN	MB
SCALE	1:250	CHECKED	BM
JOB NO	2303		

W-AREA.26

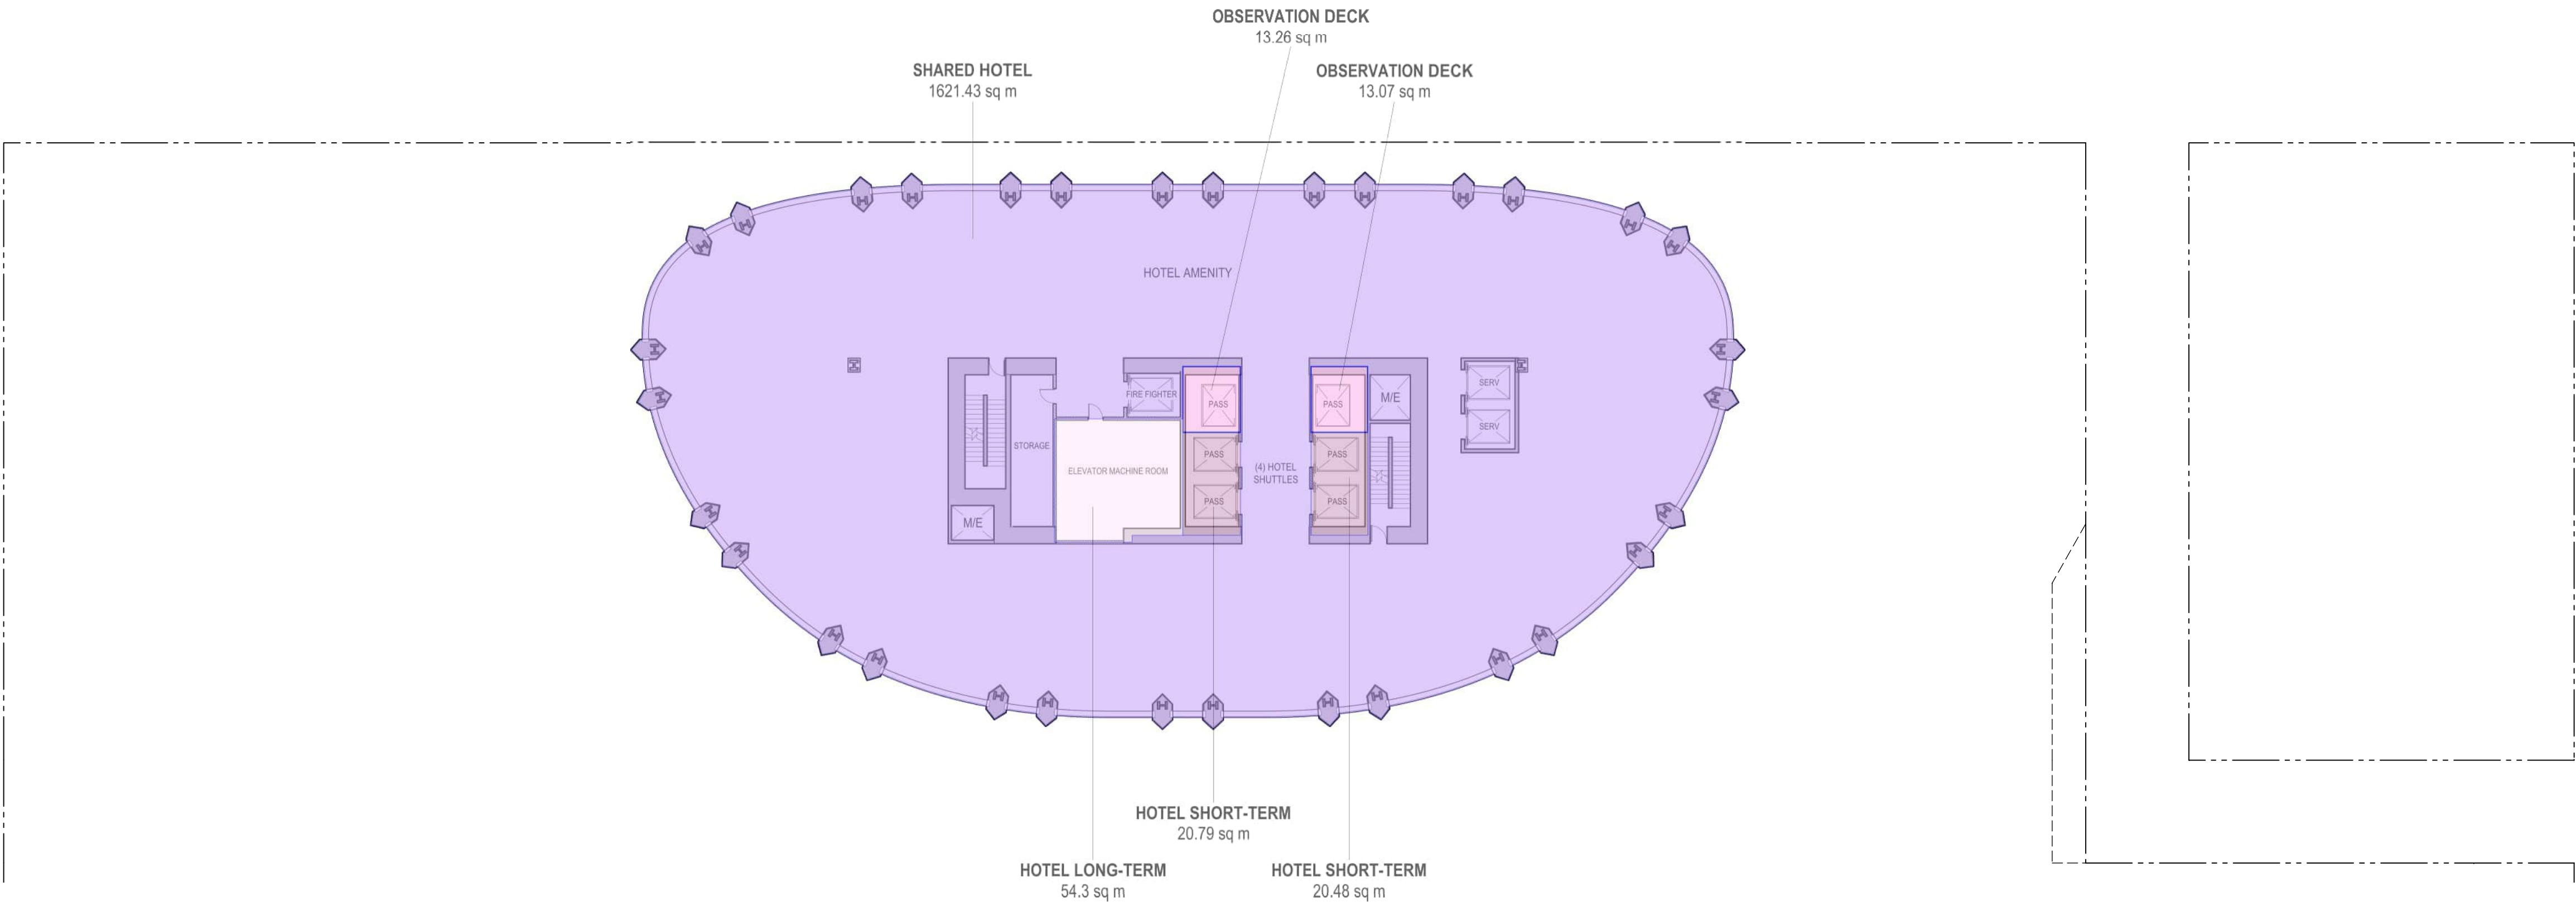

2 **LEVEL 27 FLOOR PLAN**
Scale 1:250

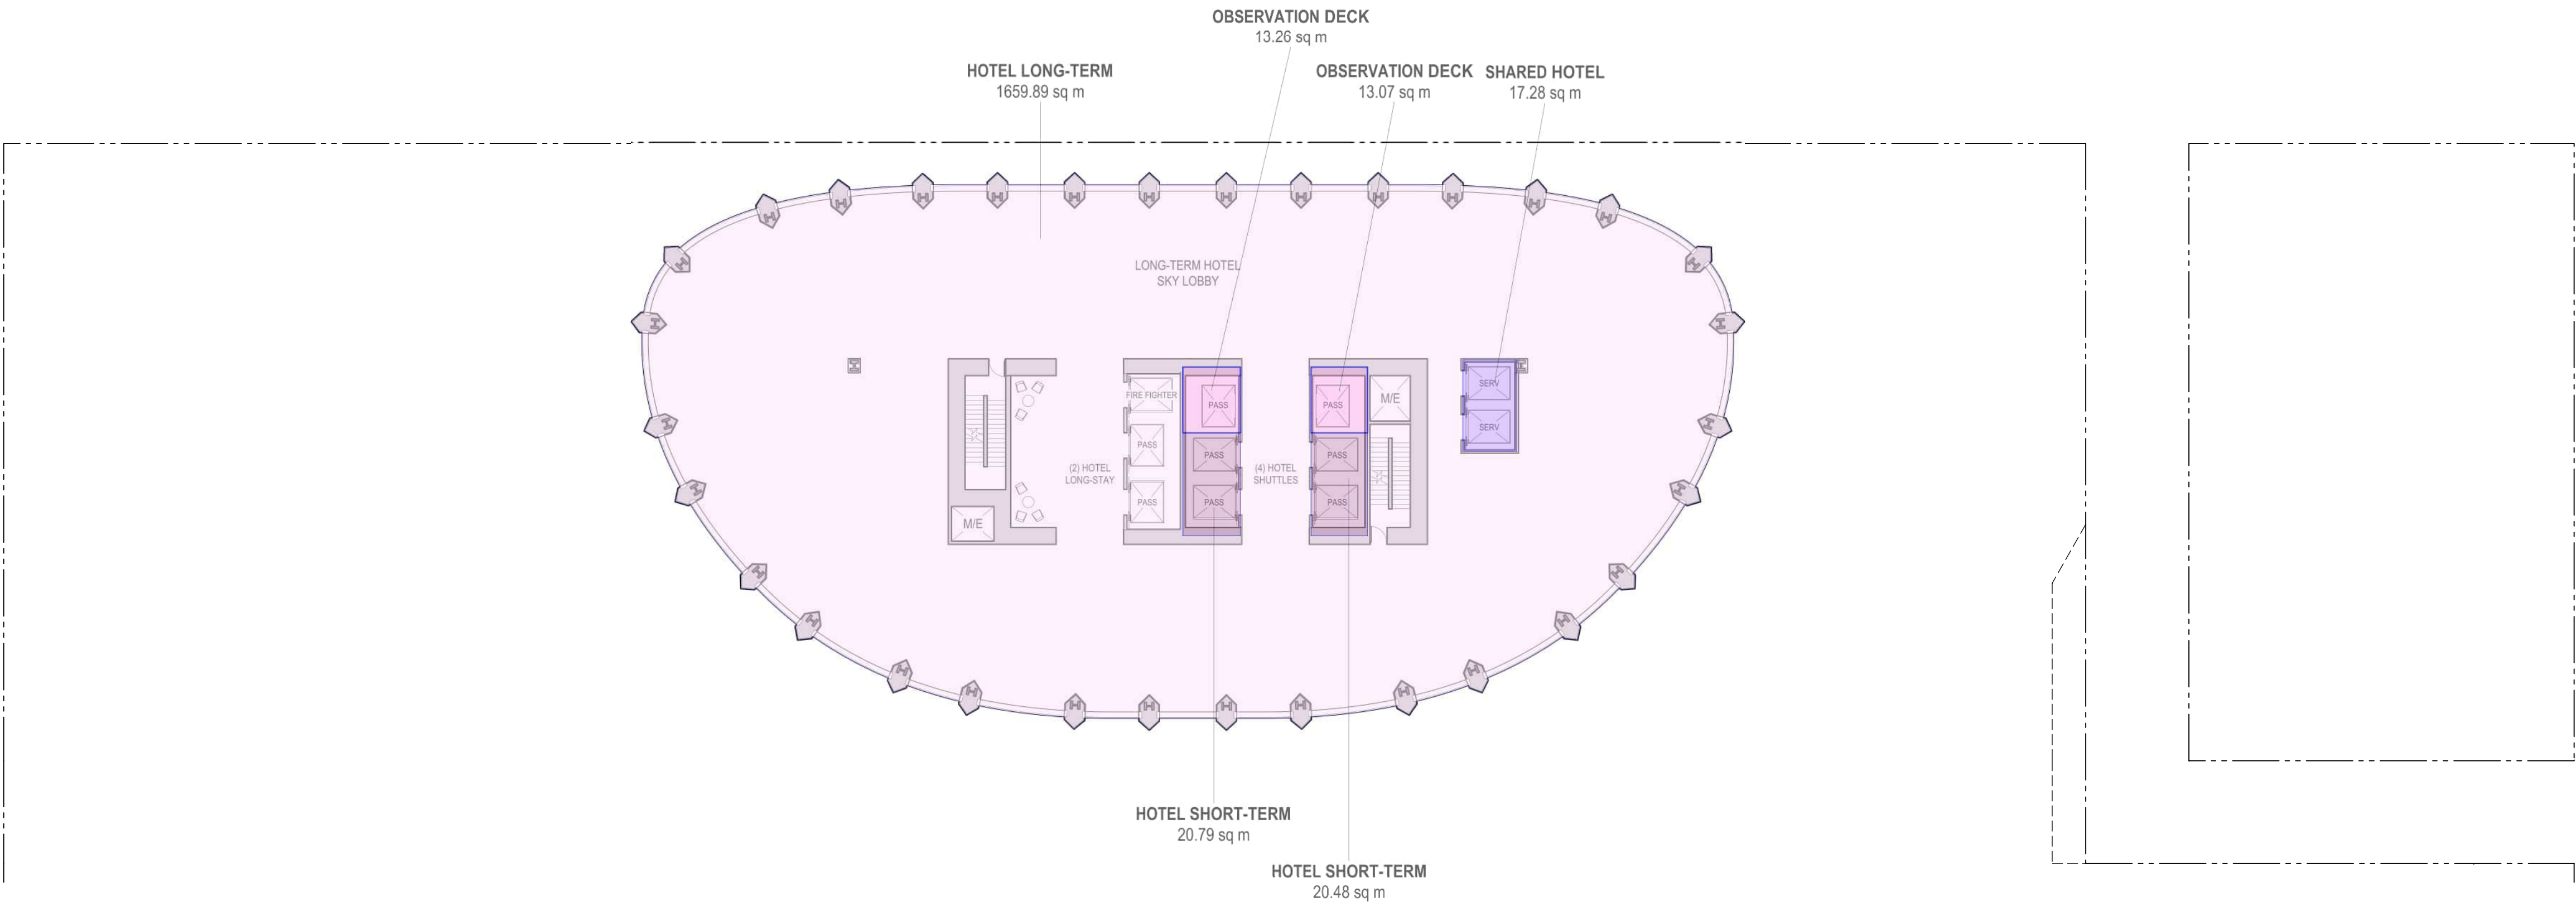

1 **LEVEL 26 FLOOR PLAN**
Scale 1:250

LEGEND

- RETAIL
- SHARED HOTEL
- LONG-TERM HOTEL
- SHORT-TERM HOTEL
- OBSERVATION DECK
- BELOW GRADE
- SHARED
- EXTERIOR FSR
- EXCLUDED EXTERIOR
- OUTDOOR AMENITY

Copyright reserved. The documents and design as an instrument of service are and at all times remain the exclusive property of HENRIQUEZ PARTNERS ARCHITECTS and may not be reproduced without the express written consent of HENRIQUEZ PARTNERS ARCHITECTS. All designs and related information in whole or in part shown on these documents are for the express use for the specified project only and shall not be used otherwise without the express written consent of HENRIQUEZ PARTNERS ARCHITECTS.

The Contractor shall verify and be responsible for all dimensions on site and shall inform HENRIQUEZ PARTNERS ARCHITECTS of any variations from the dimensions and conditions shown on the documents. Shop drawings shall be submitted to HENRIQUEZ PARTNERS ARCHITECTS for review and approval prior to fabrication.

HENRIQUEZ PARTNERS ARCHITECTS do not warrant that the drawings are produced to scale. Dimensions may not be scaled from the documents.

NOT FOR
CONSTRUCTION

ISSUED FOR REZONING AMENDMENT 23 MARCH 2026

ISSUED FOR REZONING 2 MAY 2025



HENRIQUEZ
PARTNERS
ARCHITECTS
598 W Georgia Street
Vancouver BC Canada V6B 2A3
T 604 687 5681

595 W GEORGIA
VANCOUVER, BC.


CONSULTANT

DRAWING TITLE


**LEVEL 28 & 29
FSR AREA PLAN**

DATE	21 APR 2025	DRAWN	MB
SCALE	1:250	CHECKED	BM
JOB NO	2303		

W-AREA.28

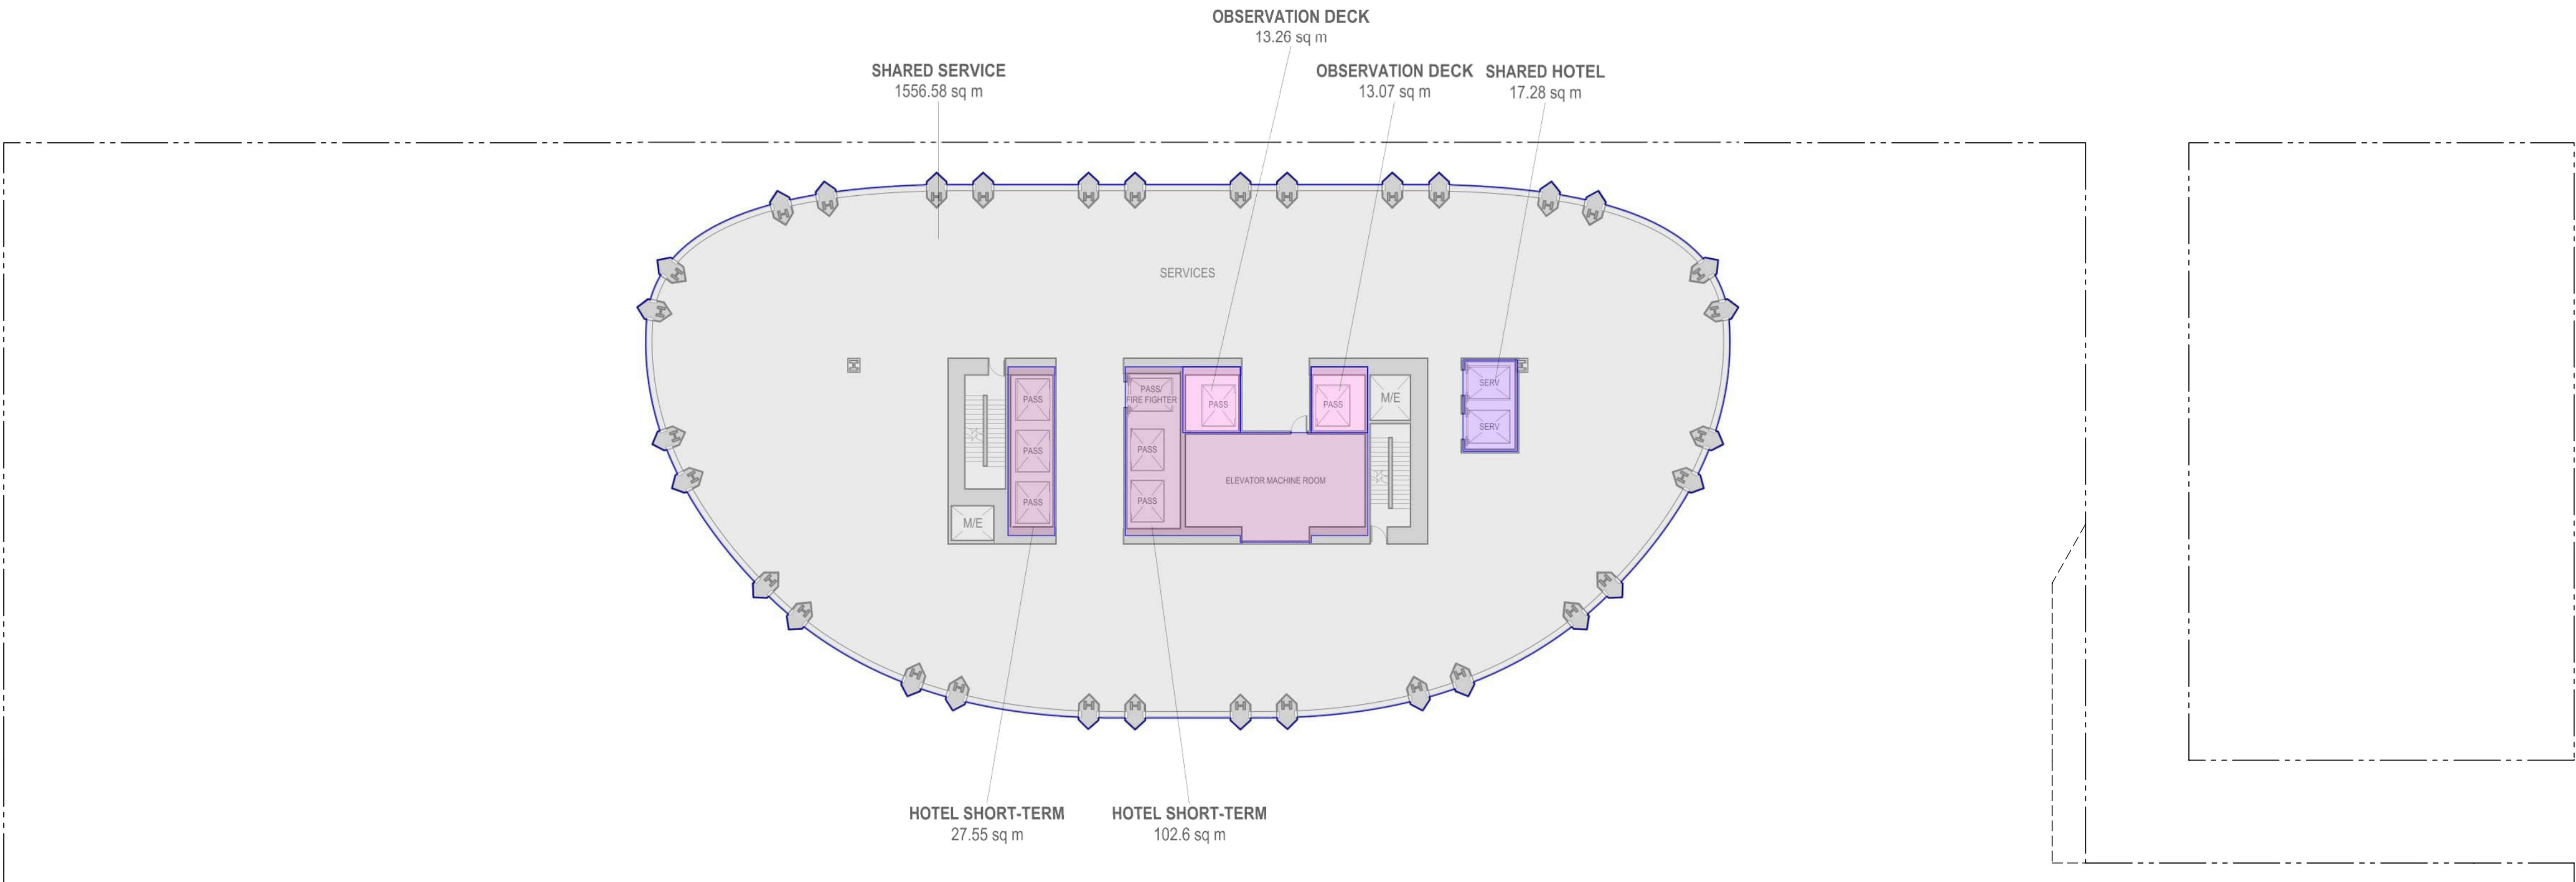

2 LEVEL 29 FLOOR PLAN
Scale 1:250

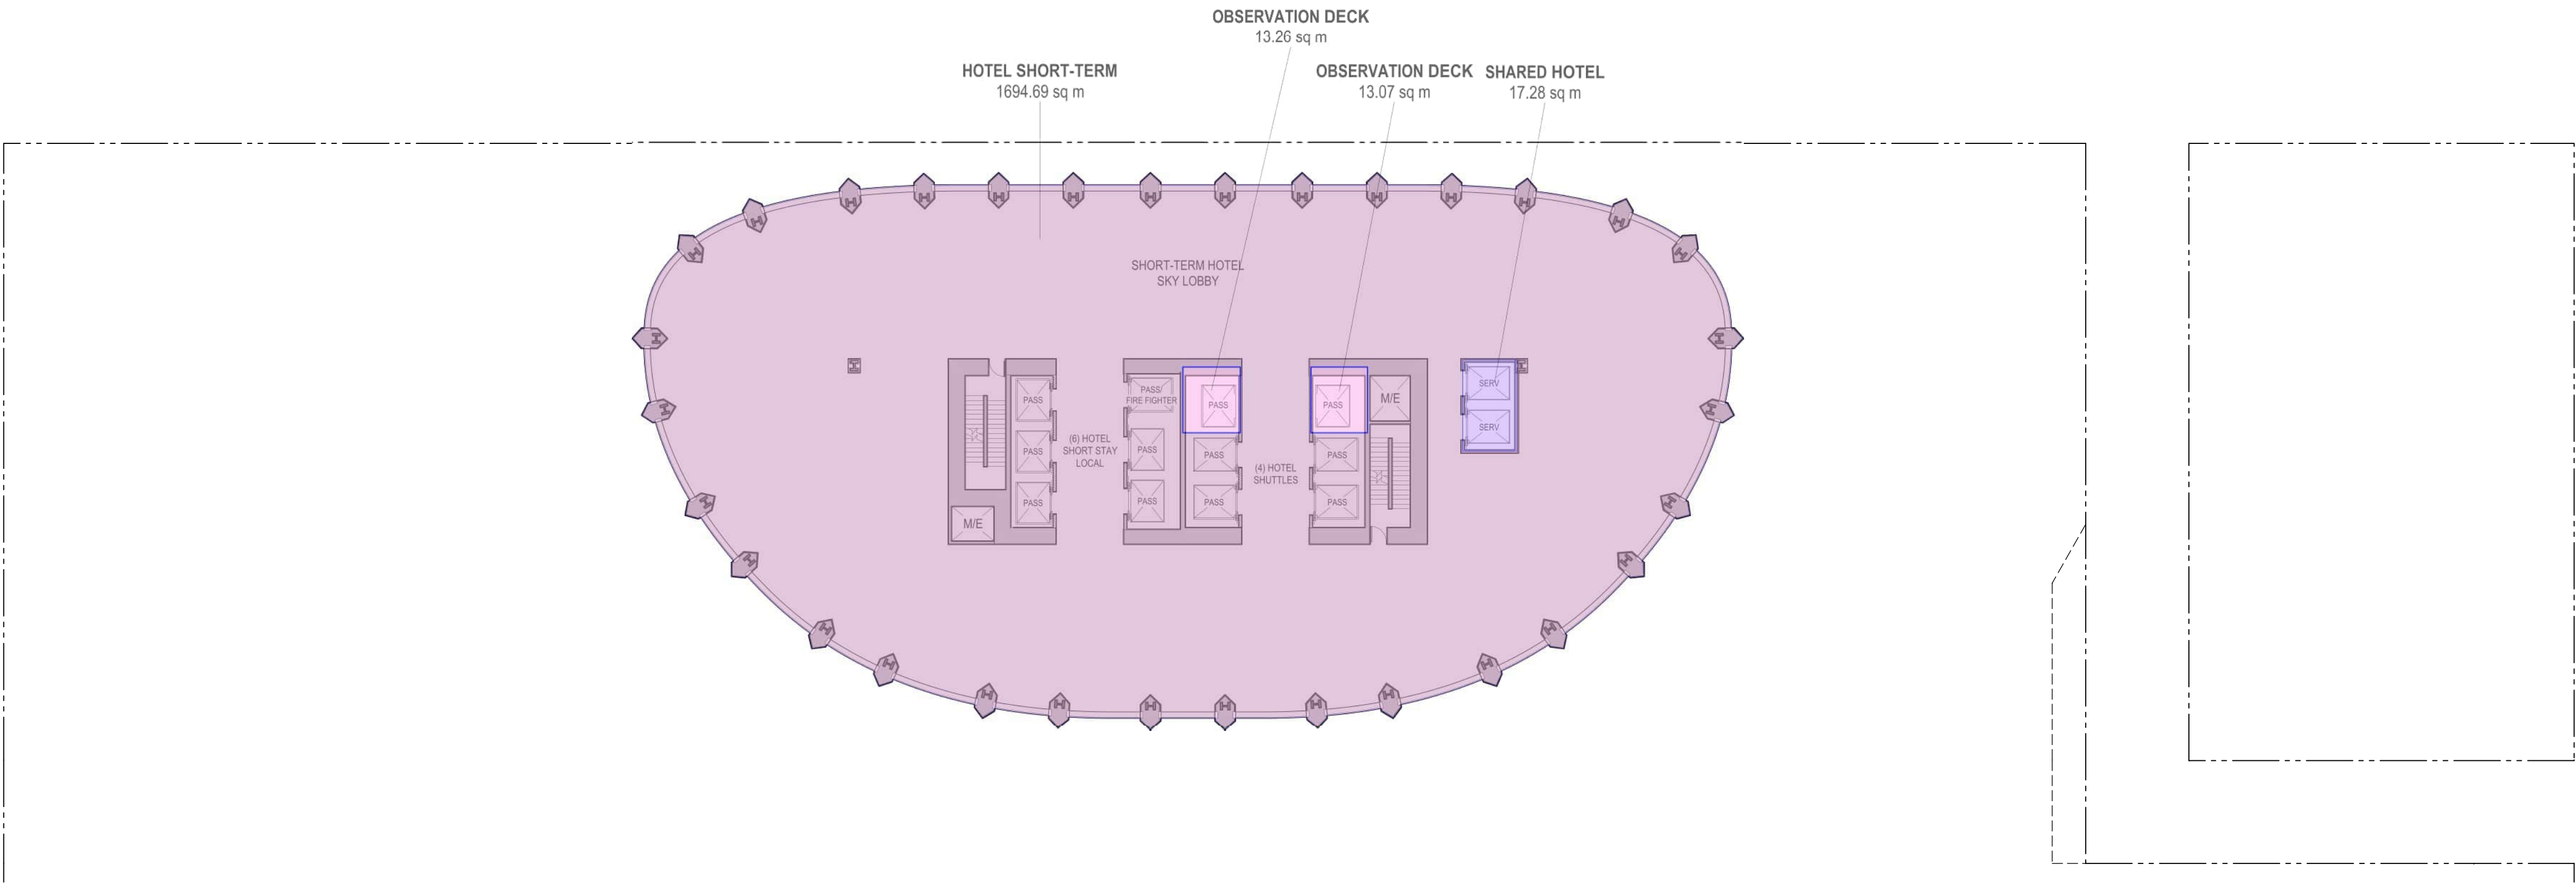

1 LEVEL 28 FLOOR PLAN
Scale 1:250

LEGEND

- RETAIL
- SHARED HOTEL
- LONG-TERM HOTEL
- SHORT-TERM HOTEL
- OBSERVATION DECK
- BELOW GRADE
- SHARED
- EXTERIOR FSR
- EXCLUDED EXTERIOR
- OUTDOOR AMENITY

Copyright reserved. The documents and design as an instrument of service are and at all times remain the exclusive property of HENRIQUEZ PARTNERS ARCHITECTS and may not be reproduced without the express written consent of HENRIQUEZ PARTNERS ARCHITECTS. All designs and related information in whole or in part shown on these documents are for the express use for the specified project only and shall not be used otherwise without the express written consent of HENRIQUEZ PARTNERS ARCHITECTS.

The Contractor shall verify and be responsible for all dimensions on site and shall inform HENRIQUEZ PARTNERS ARCHITECTS of any variations from the dimensions and conditions shown on the documents. Shop drawings shall be submitted to HENRIQUEZ PARTNERS ARCHITECTS for review and approval prior to fabrication.

HENRIQUEZ PARTNERS ARCHITECTS do not warrant that the drawings are produced to scale. Dimensions may not be scaled from the documents.

NOT FOR
CONSTRUCTION

ISSUED FOR REZONING AMENDMENT 23 MARCH 2026

ISSUED FOR REZONING 2 MAY 2025



HENRIQUEZ
PARTNERS
ARCHITECTS
598 W Georgia Street
Vancouver BC Canada V6B 2A3
T 604 687 5681

595 W GEORGIA
VANCOUVER, BC.


CONSULTANT

DRAWING TITLE


**LEVEL 30 & 31
FSR AREA PLAN**

DATE	21 APR 2025	DRAWN	MB
SCALE	1:250	CHECKED	BM
JOB NO	2303		

W-AREA.30

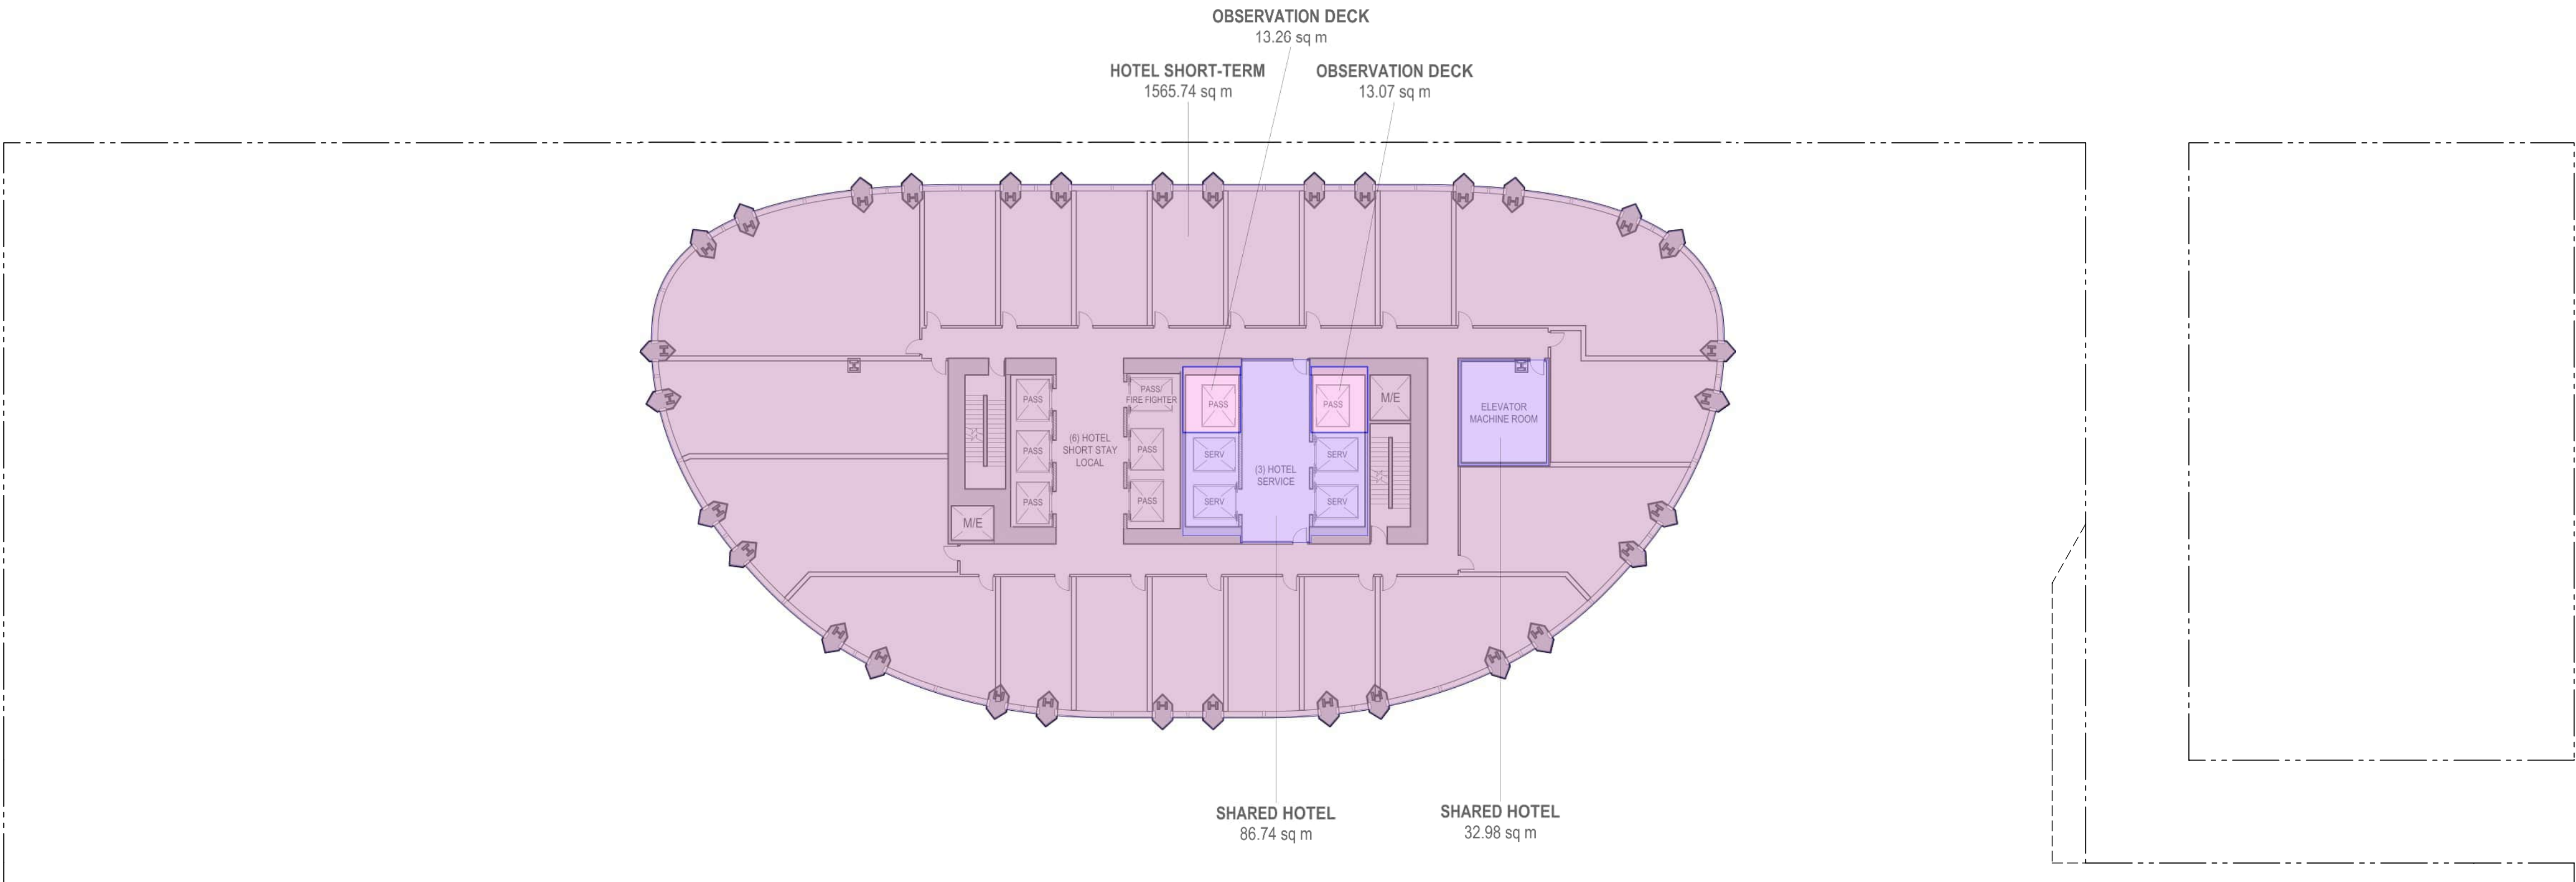

2 LEVEL 31 FLOOR PLAN
Scale 1:250

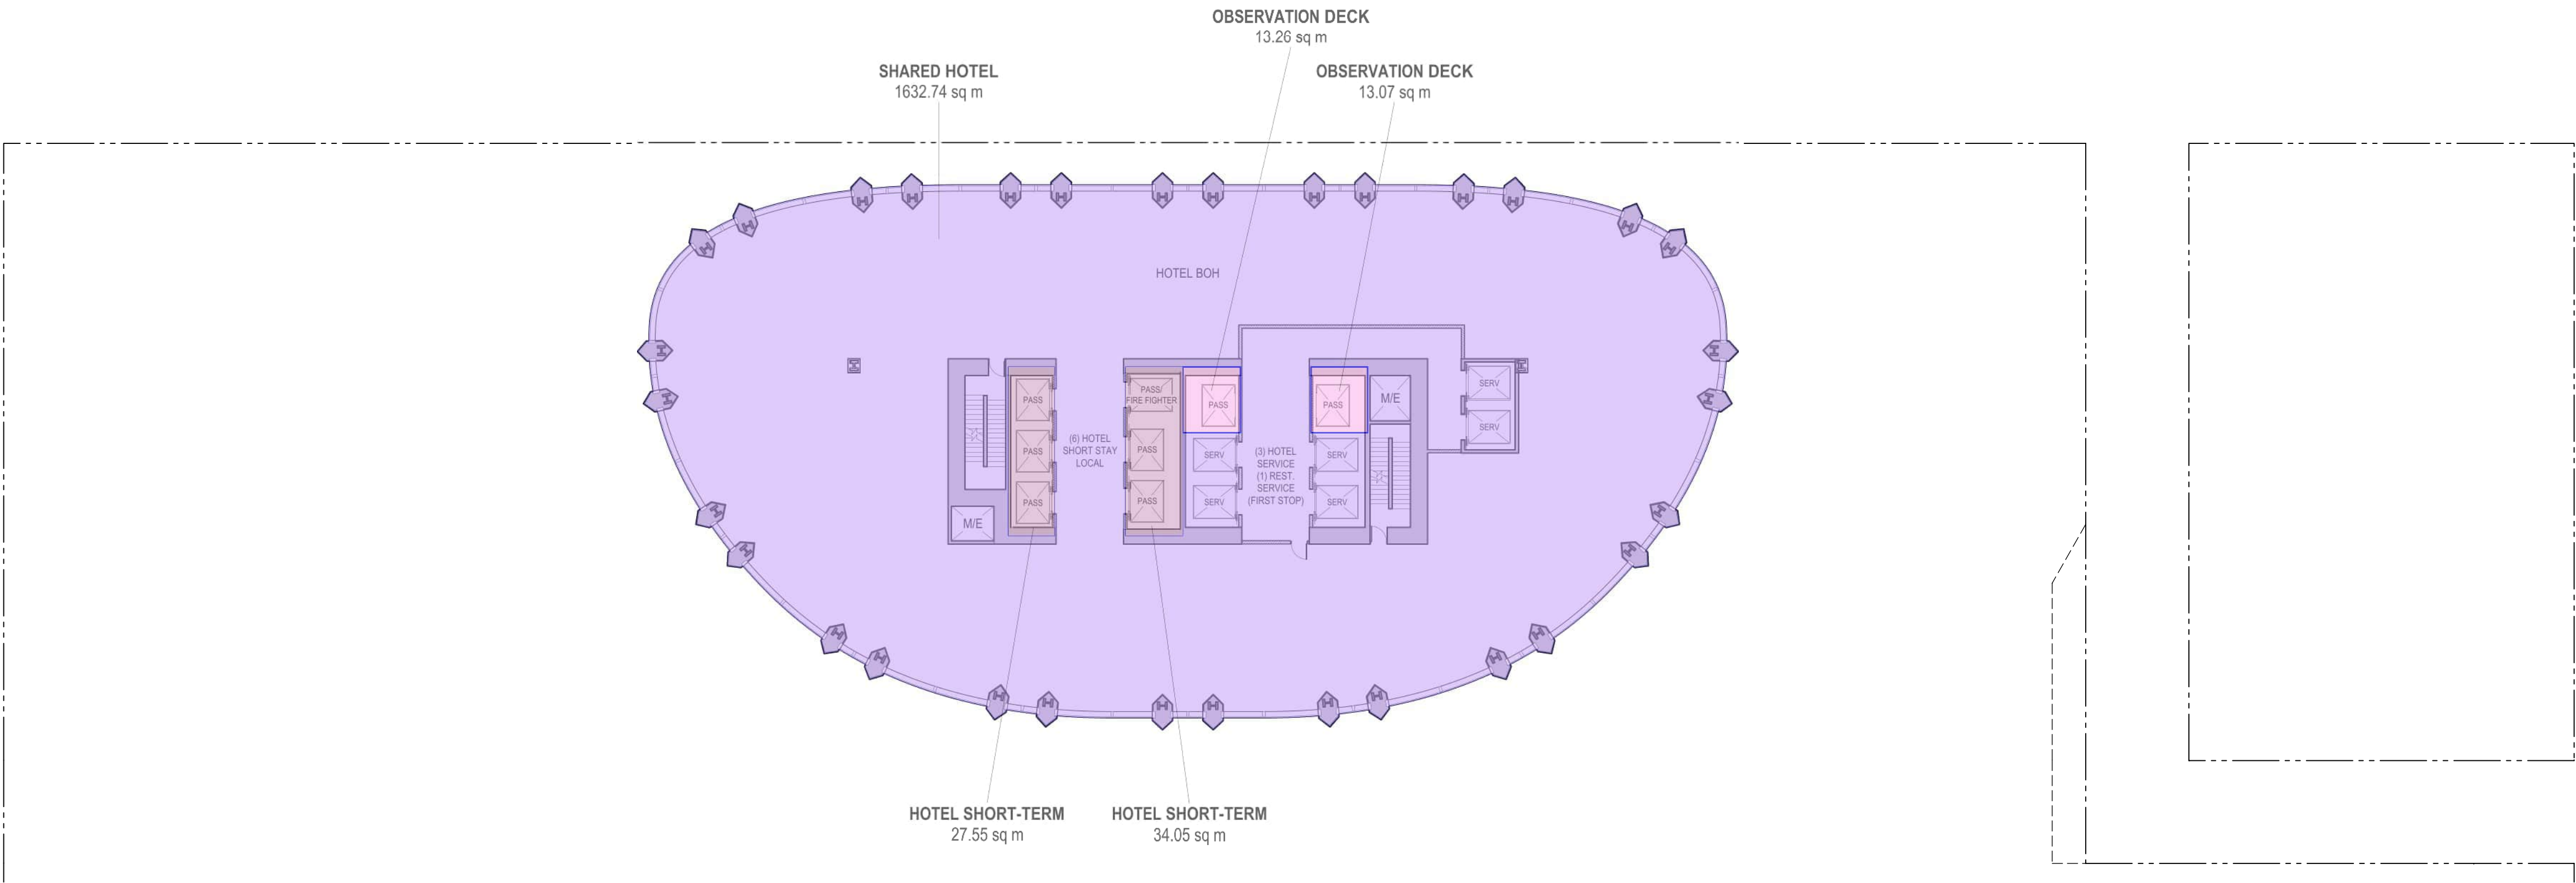

1 LEVEL 30 FLOOR PLAN
Scale 1:250

LEGEND

- RETAIL
- SHARED HOTEL
- LONG-TERM HOTEL
- SHORT-TERM HOTEL
- OBSERVATION DECK
- BELOW GRADE
- SHARED
- EXTERIOR FSR
- EXCLUDED EXTERIOR
- OUTDOOR AMENITY

Copyright reserved. The documents and design as an instrument of service are and at all times remain the exclusive property of HENRIQUEZ PARTNERS ARCHITECTS and may not be reproduced without the express written consent of HENRIQUEZ PARTNERS ARCHITECTS. All designs and related information in whole or in part shown on these documents are for the express use for the specified project only and shall not be used otherwise without the express written consent of HENRIQUEZ PARTNERS ARCHITECTS.

The Contractor shall verify and be responsible for all dimensions on site and shall inform HENRIQUEZ PARTNERS ARCHITECTS of any variations from the dimensions and conditions shown on the documents. Shop drawings shall be submitted to HENRIQUEZ PARTNERS ARCHITECTS for review and approval prior to fabrication.

HENRIQUEZ PARTNERS ARCHITECTS do not warrant that the drawings are produced to scale. Dimensions may not be scaled from the documents.

NOT FOR
CONSTRUCTION

ISSUED FOR REZONING AMENDMENT 23 MARCH 2026

ISSUED FOR REZONING 2 MAY 2025



HENRIQUEZ
PARTNERS
ARCHITECTS
598 W Georgia Street
Vancouver BC Canada V6B 2A3
T 604 687 5681

595 W GEORGIA
VANCOUVER, BC.


CONSULTANT

DRAWING TITLE


LEVEL 32 & 33
FSR AREA PLAN

DATE	21 APR 2025	DRAWN	MB
SCALE	1:250	CHECKED	BM
JOB NO	2303		

W-AREA.32

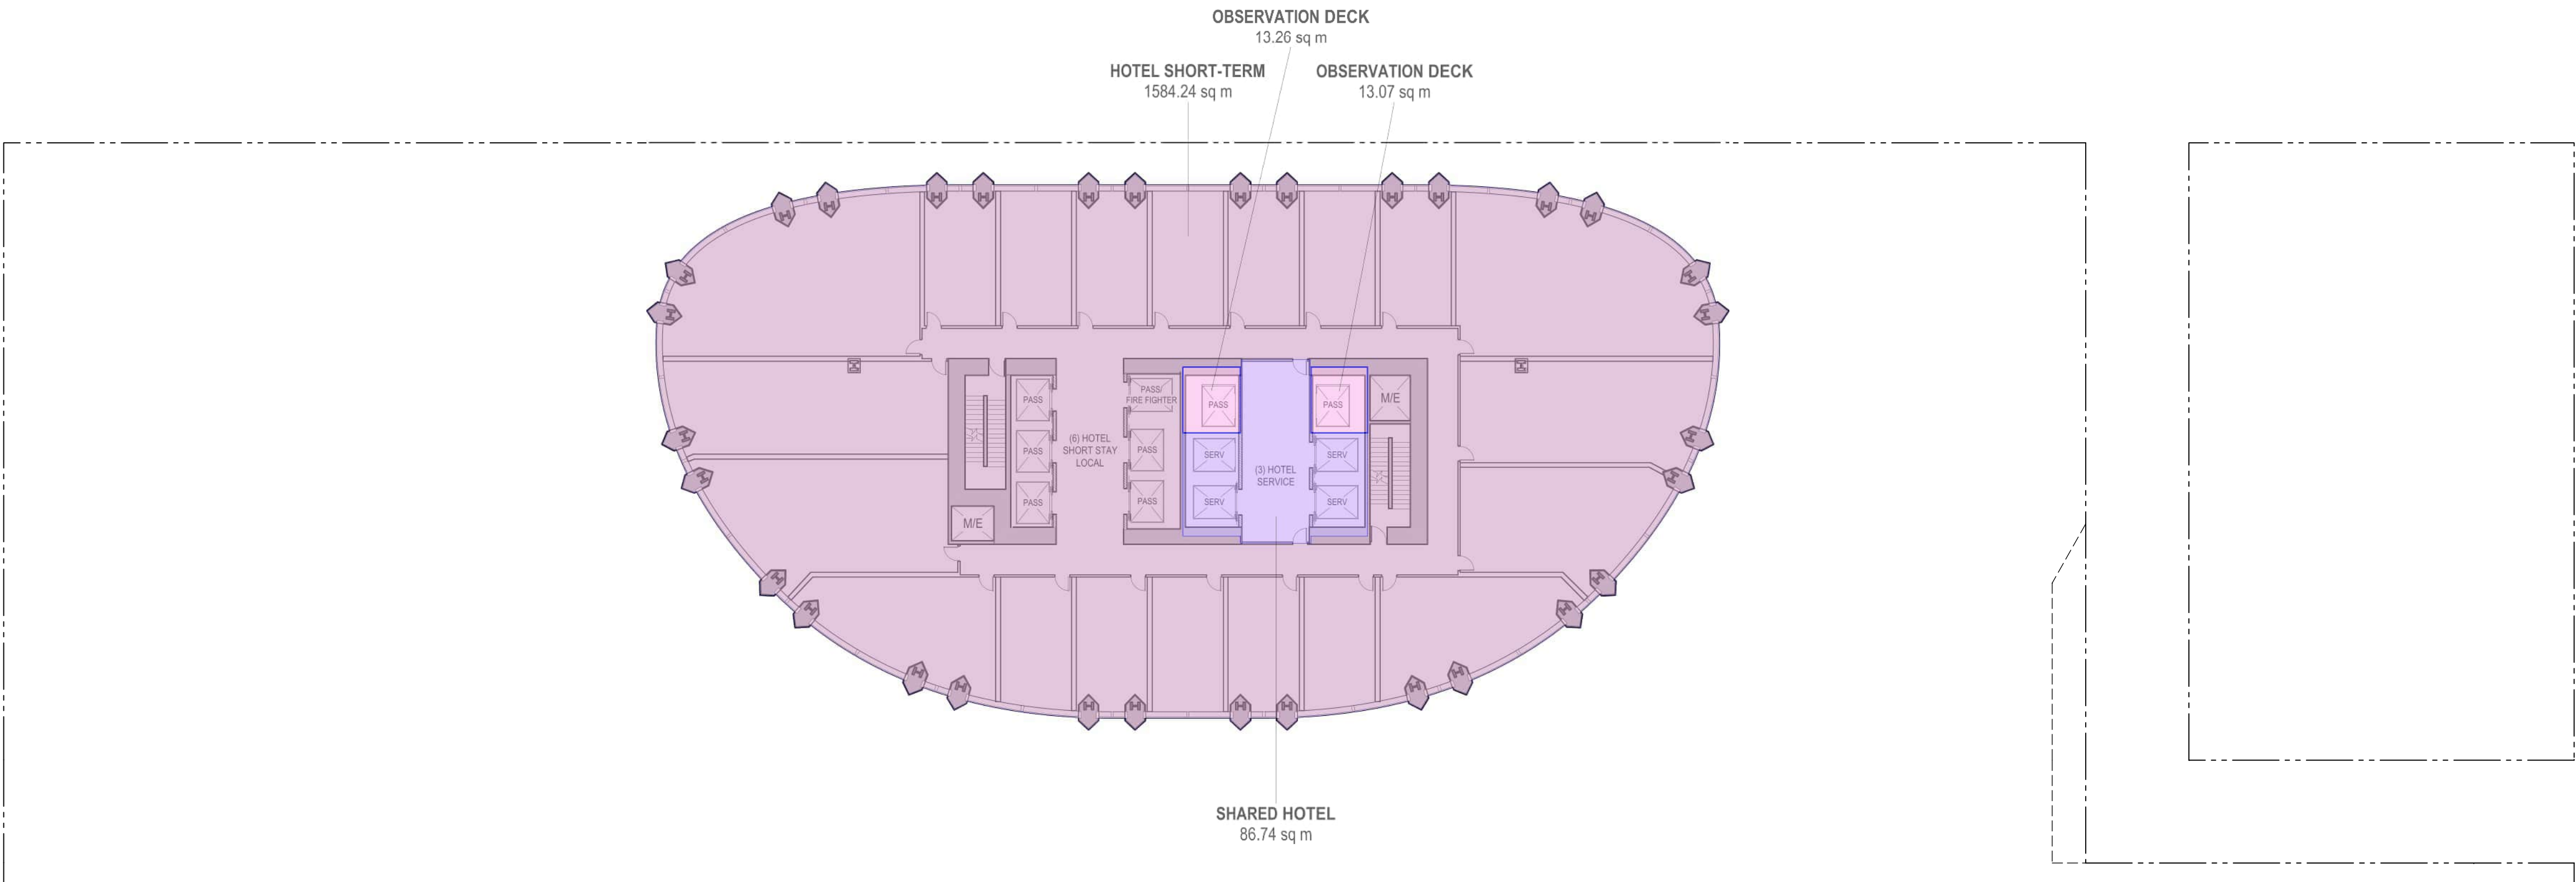

2 LEVEL 33 FLOOR PLAN
Scale 1:250

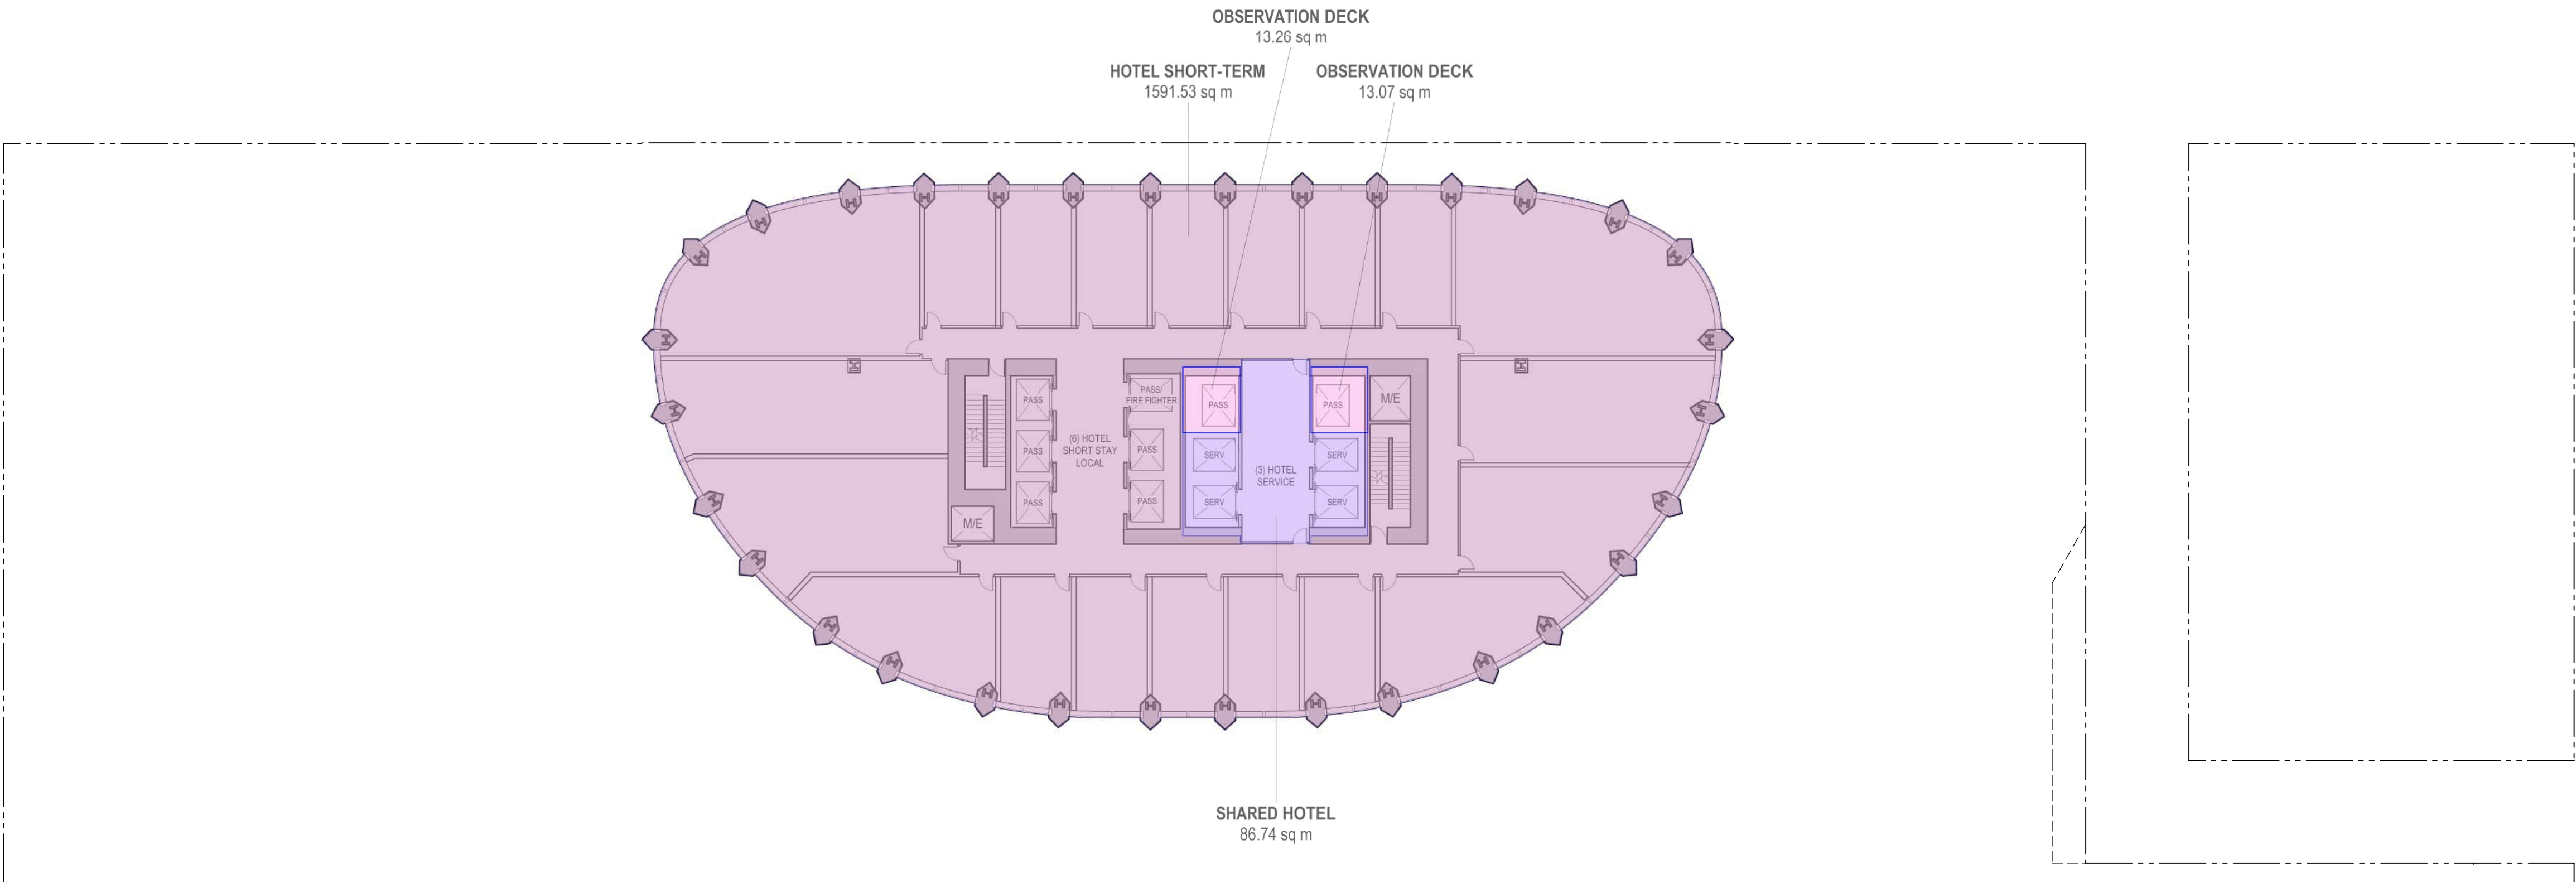

1 LEVEL 32 FLOOR PLAN
Scale 1:250

LEGEND

- RETAIL
- SHARED HOTEL
- LONG-TERM HOTEL
- SHORT-TERM HOTEL
- OBSERVATION DECK
- BELOW GRADE
- SHARED
- EXTERIOR FSR
- EXCLUDED EXTERIOR
- OUTDOOR AMENITY

Copyright reserved. The documents and design as an instrument of service are and at all times remain the exclusive property of HENRIQUEZ PARTNERS ARCHITECTS and may not be reproduced without the express written consent of HENRIQUEZ PARTNERS ARCHITECTS. All designs and related information in whole or in part shown on these documents are for the express use for the specified project only and shall not be used otherwise without the express written consent of HENRIQUEZ PARTNERS ARCHITECTS.

The Contractor shall verify and be responsible for all dimensions on site and shall inform HENRIQUEZ PARTNERS ARCHITECTS of any variations from the dimensions and conditions shown on the documents. Shop drawings shall be submitted to HENRIQUEZ PARTNERS ARCHITECTS for review and approval prior to fabrication.

HENRIQUEZ PARTNERS ARCHITECTS do not warrant that the drawings are produced to scale. Dimensions may not be scaled from the documents.

NOT FOR
CONSTRUCTION

ISSUED FOR REZONING AMENDMENT 23 MARCH 2026

ISSUED FOR REZONING 2 MAY 2025



HENRIQUEZ
PARTNERS
ARCHITECTS
598 W Georgia Street
Vancouver BC Canada V6B 2A3
T 604 687 5681

595 W GEORGIA
VANCOUVER, BC.


CONSULTANT

DRAWING TITLE


LEVEL 34 & 35
FSR AREA PLAN

DATE	21 APR 2025	DRAWN	MB
SCALE	1:250	CHECKED	BM
JOB NO	2303		

W-AREA.34

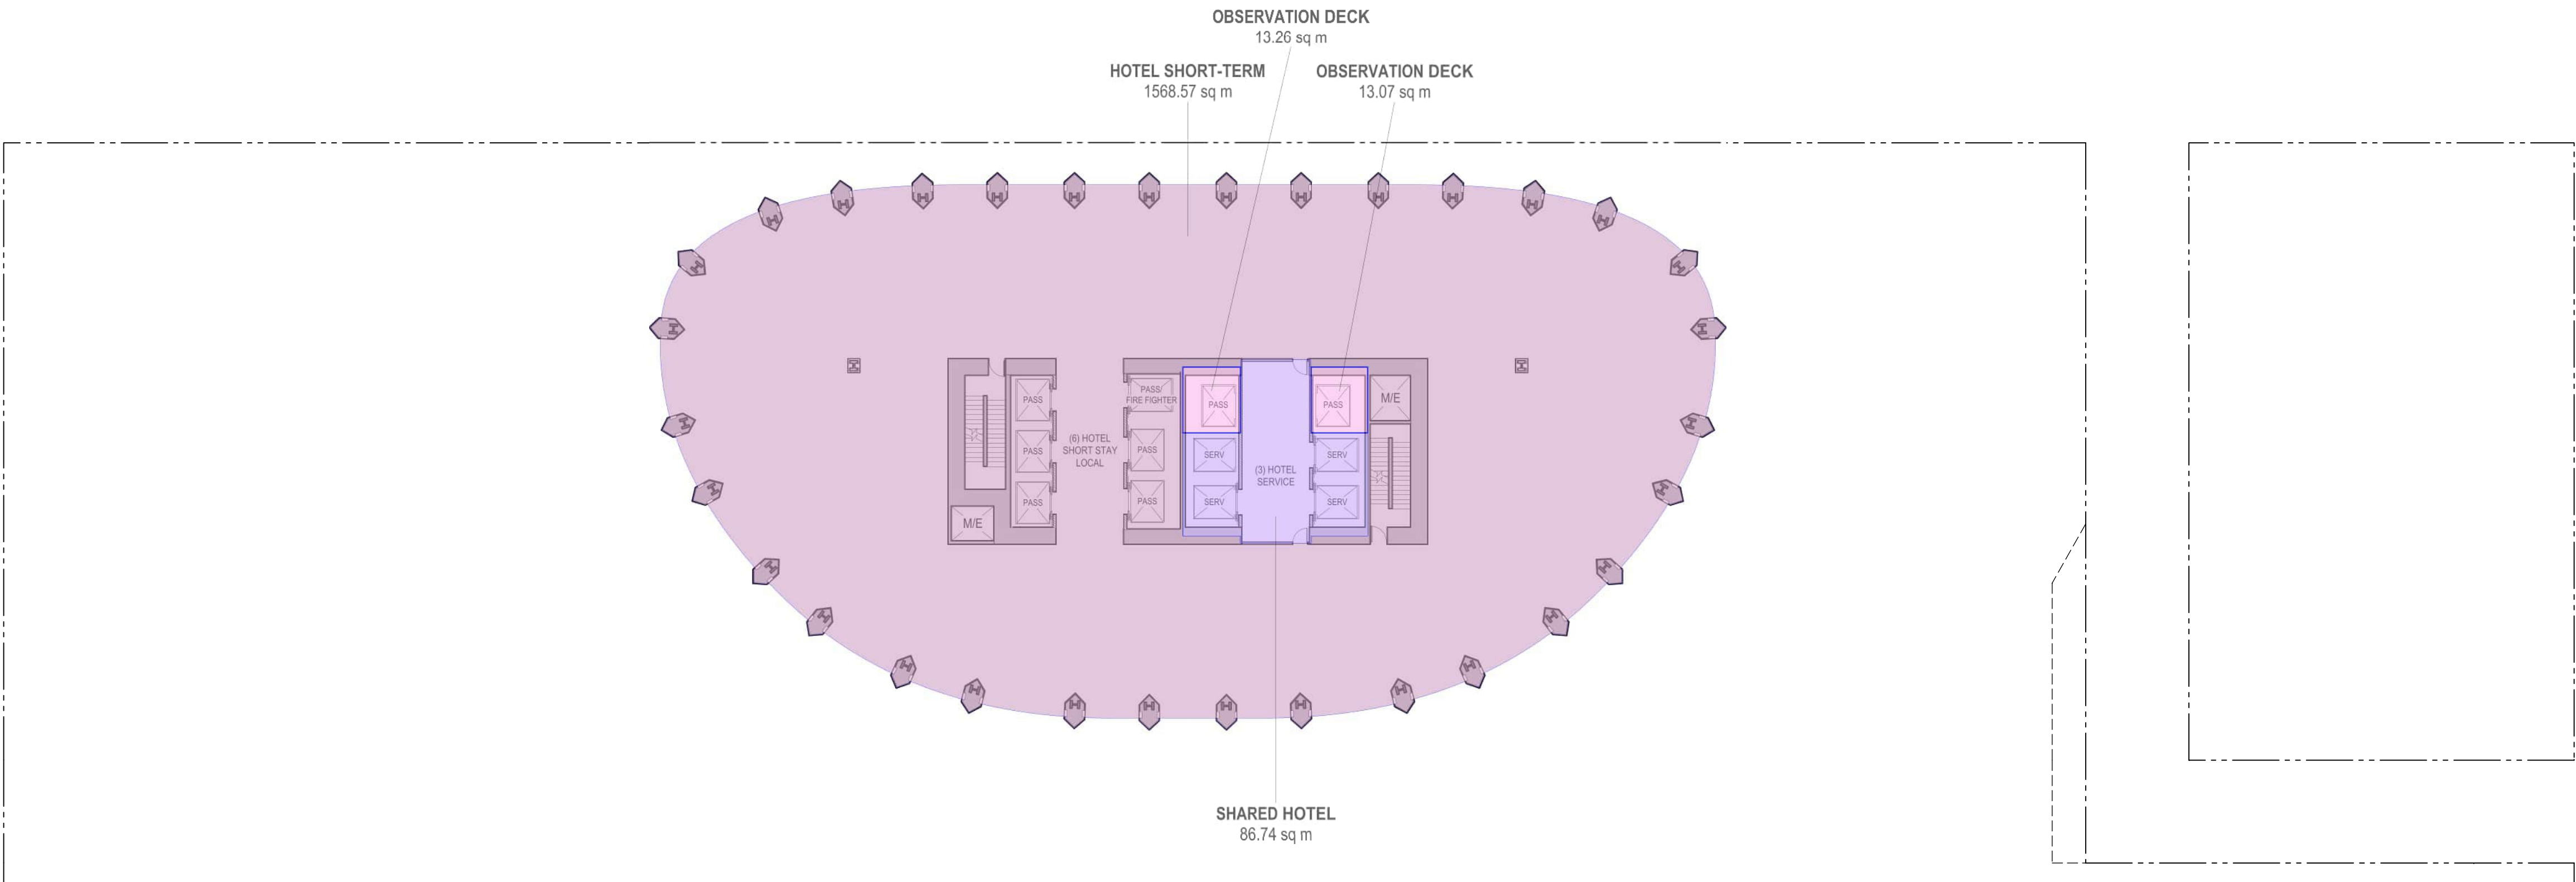

2 LEVEL 35 FLOOR PLAN
Scale 1:250

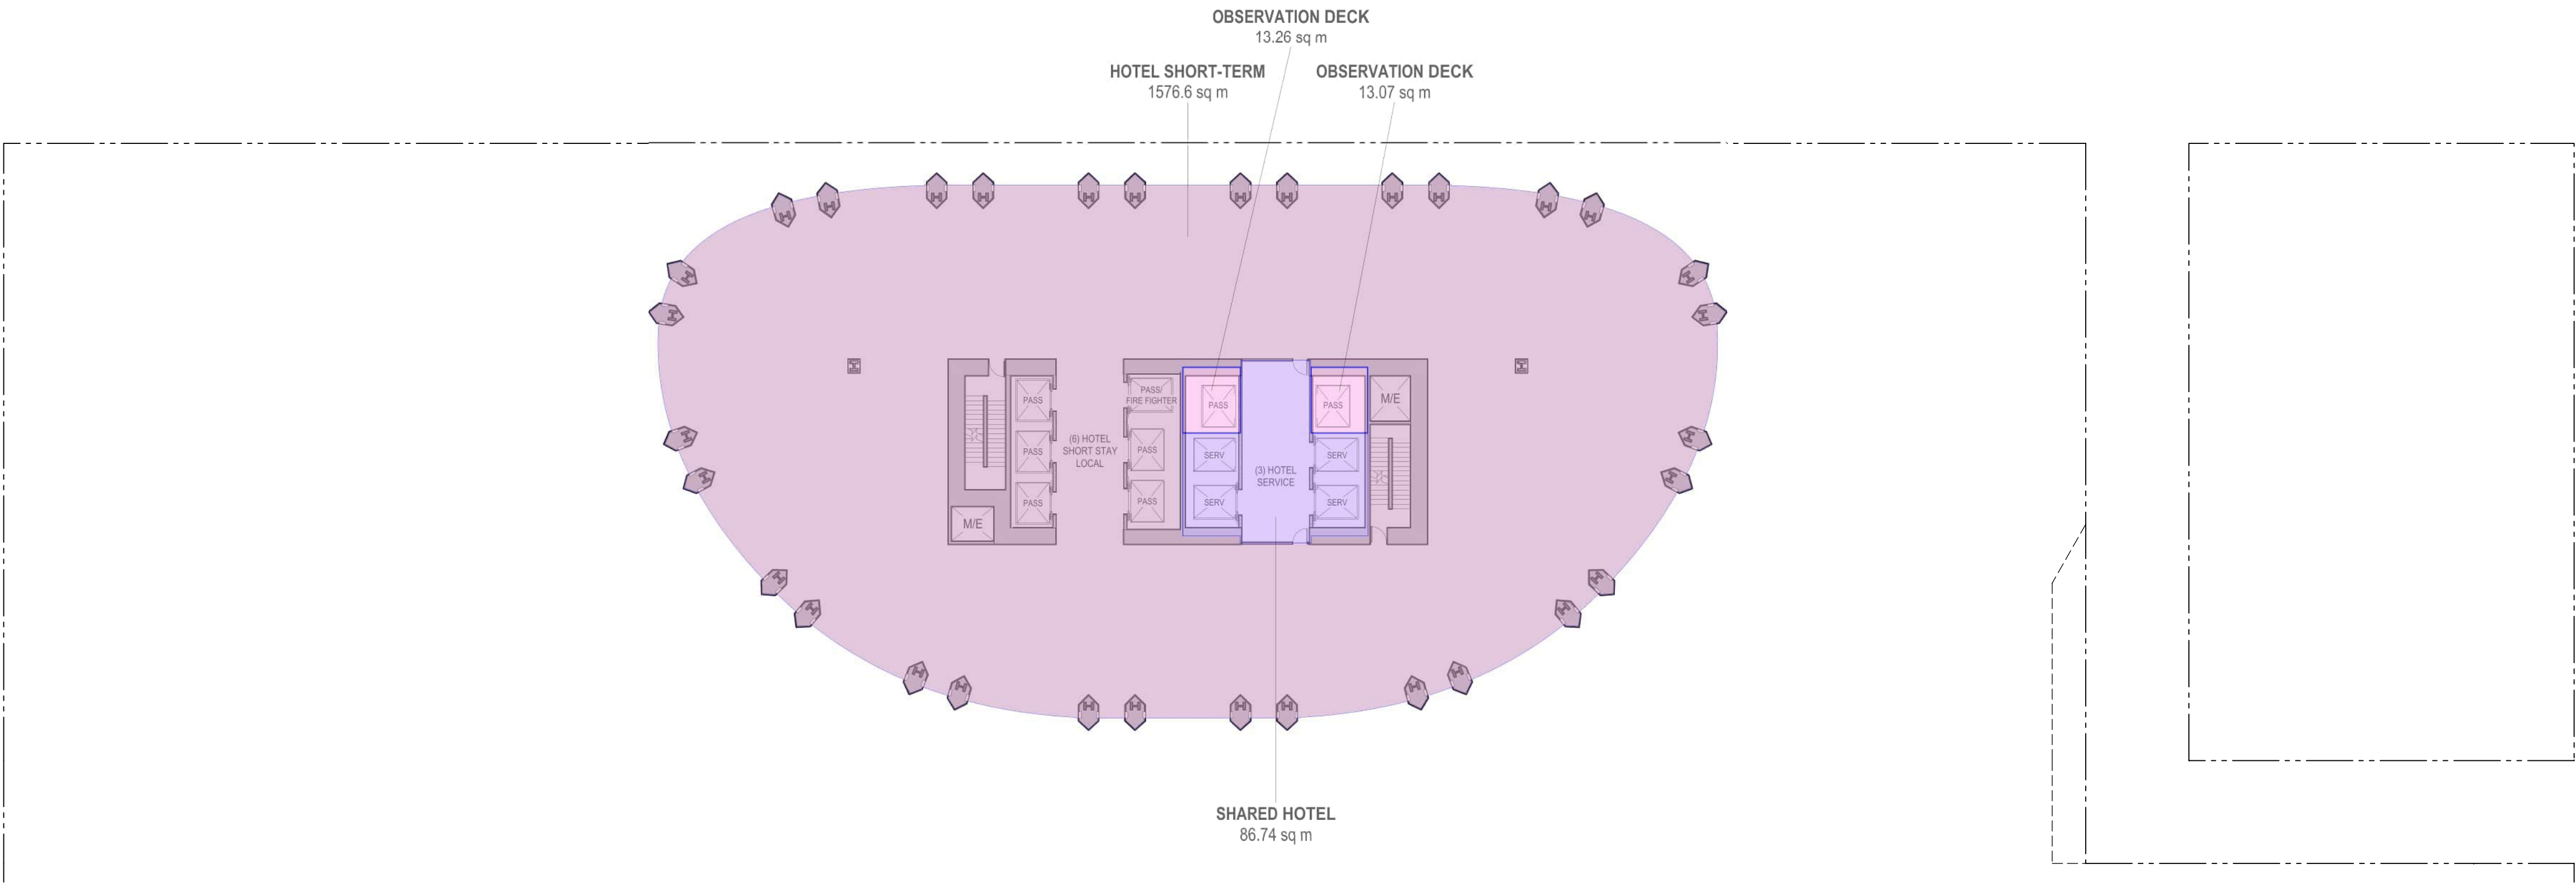

1 LEVEL 34 FLOOR PLAN
Scale 1:250

LEGEND

- RETAIL
- SHARED HOTEL
- LONG-TERM HOTEL
- SHORT-TERM HOTEL
- OBSERVATION DECK
- BELOW GRADE
- SHARED
- EXTERIOR FSR
- EXCLUDED EXTERIOR
- OUTDOOR AMENITY

Copyright reserved. The documents and design as an instrument of service are and at all times remain the exclusive property of HENRIQUEZ PARTNERS ARCHITECTS and may not be reproduced without the express written consent of HENRIQUEZ PARTNERS ARCHITECTS. All designs and related information in whole or in part shown on these documents are for the express use for the specified project only and shall not be used otherwise without the express written consent of HENRIQUEZ PARTNERS ARCHITECTS.

The Contractor shall verify and be responsible for all dimensions on site and shall inform HENRIQUEZ PARTNERS ARCHITECTS of any variations from the dimensions and conditions shown on the documents. Shop drawings shall be submitted to HENRIQUEZ PARTNERS ARCHITECTS for review and approval prior to fabrication.

HENRIQUEZ PARTNERS ARCHITECTS do not warrant that the drawings are produced to scale. Dimensions may not be scaled from the documents.

NOT FOR
CONSTRUCTION

ISSUED FOR REZONING AMENDMENT 23 MARCH 2026

ISSUED FOR REZONING 2 MAY 2025



HENRIQUEZ
PARTNERS
ARCHITECTS
598 W Georgia Street
Vancouver BC Canada V6B 2A3
T 604 687 5681

595 W GEORGIA
VANCOUVER, BC.


CONSULTANT

DRAWING TITLE


LEVEL 36 & 37
FSR AREA PLAN

DATE	21 APR 2025	DRAWN	MB
SCALE	1:250	CHECKED	BM
JOB NO	2303		

W-AREA.36

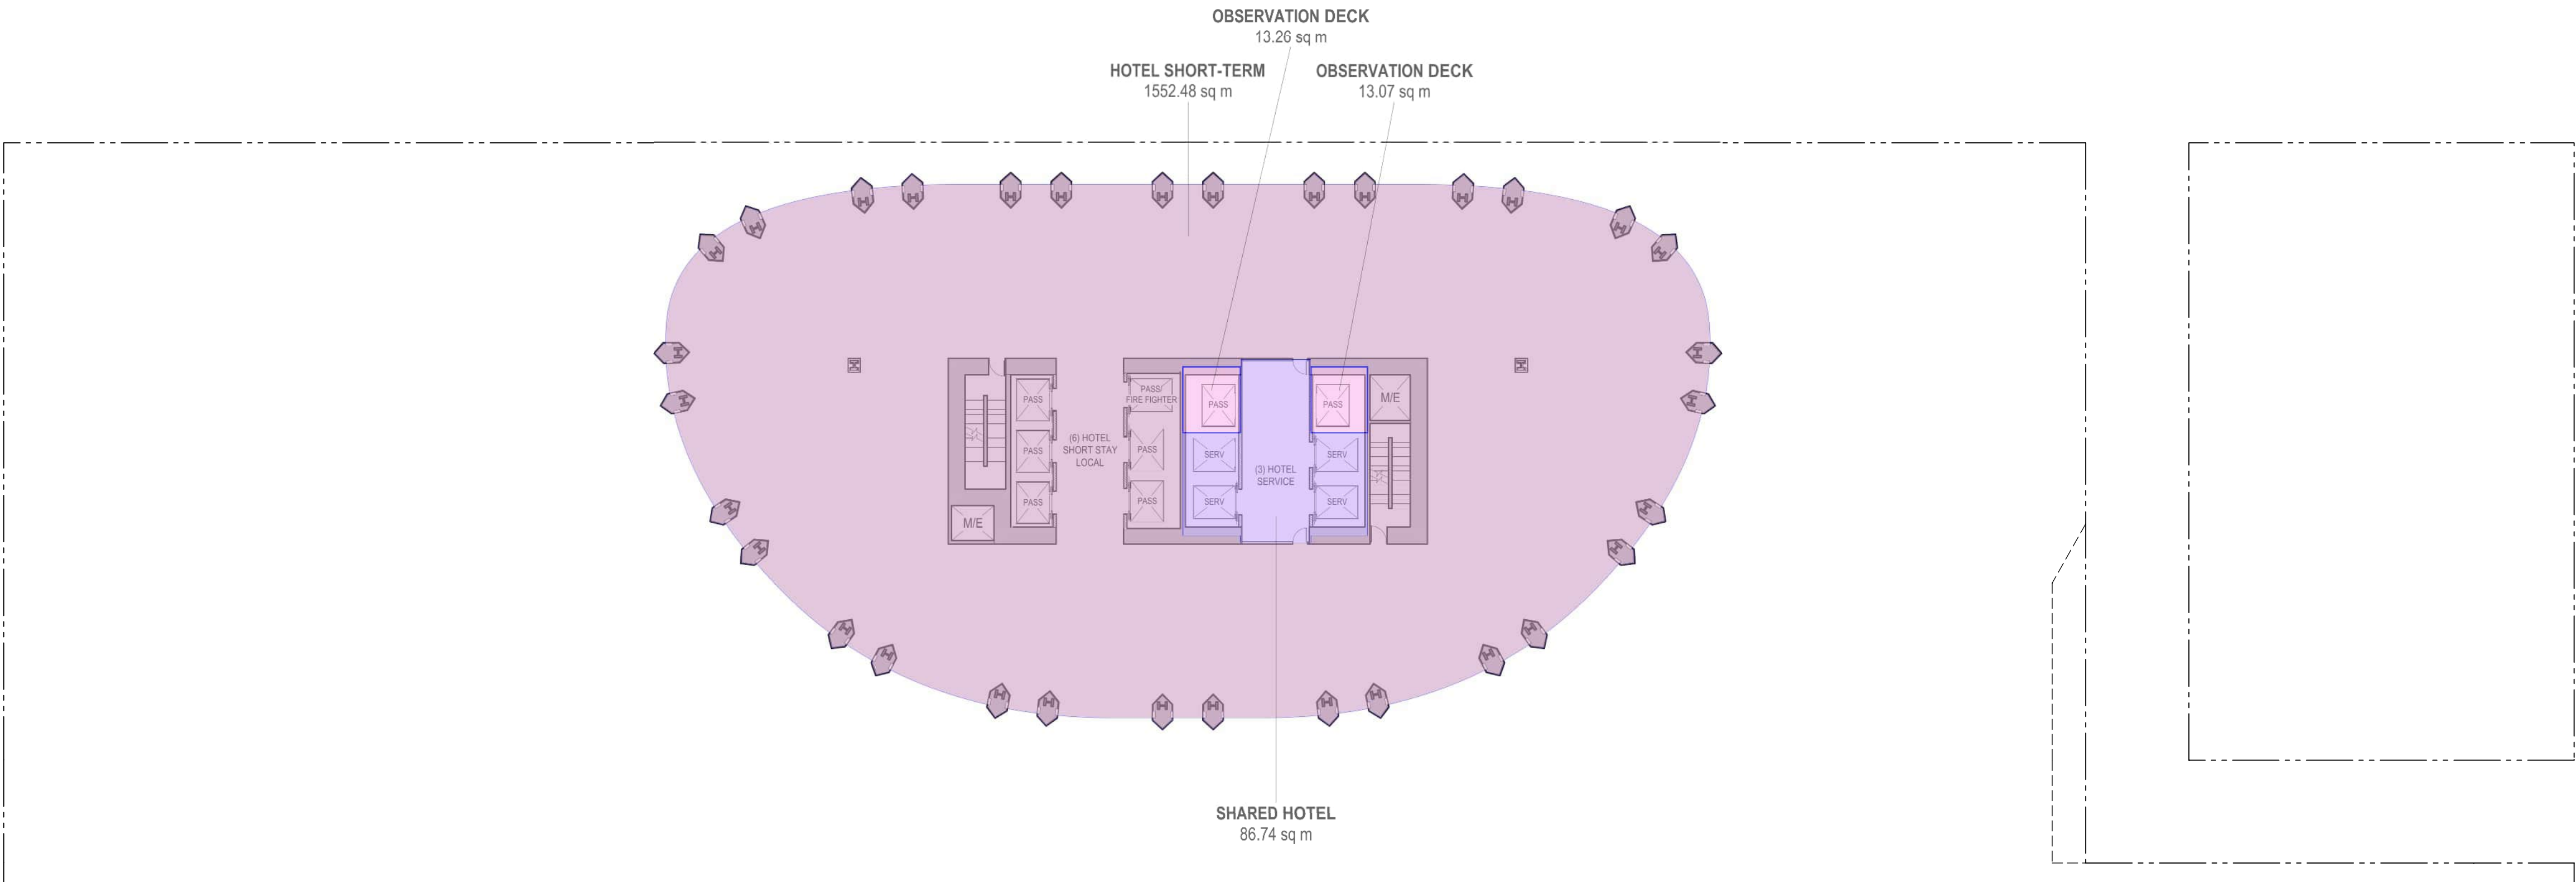

2 **LEVEL 37 FLOOR PLAN**
Scale 1:250

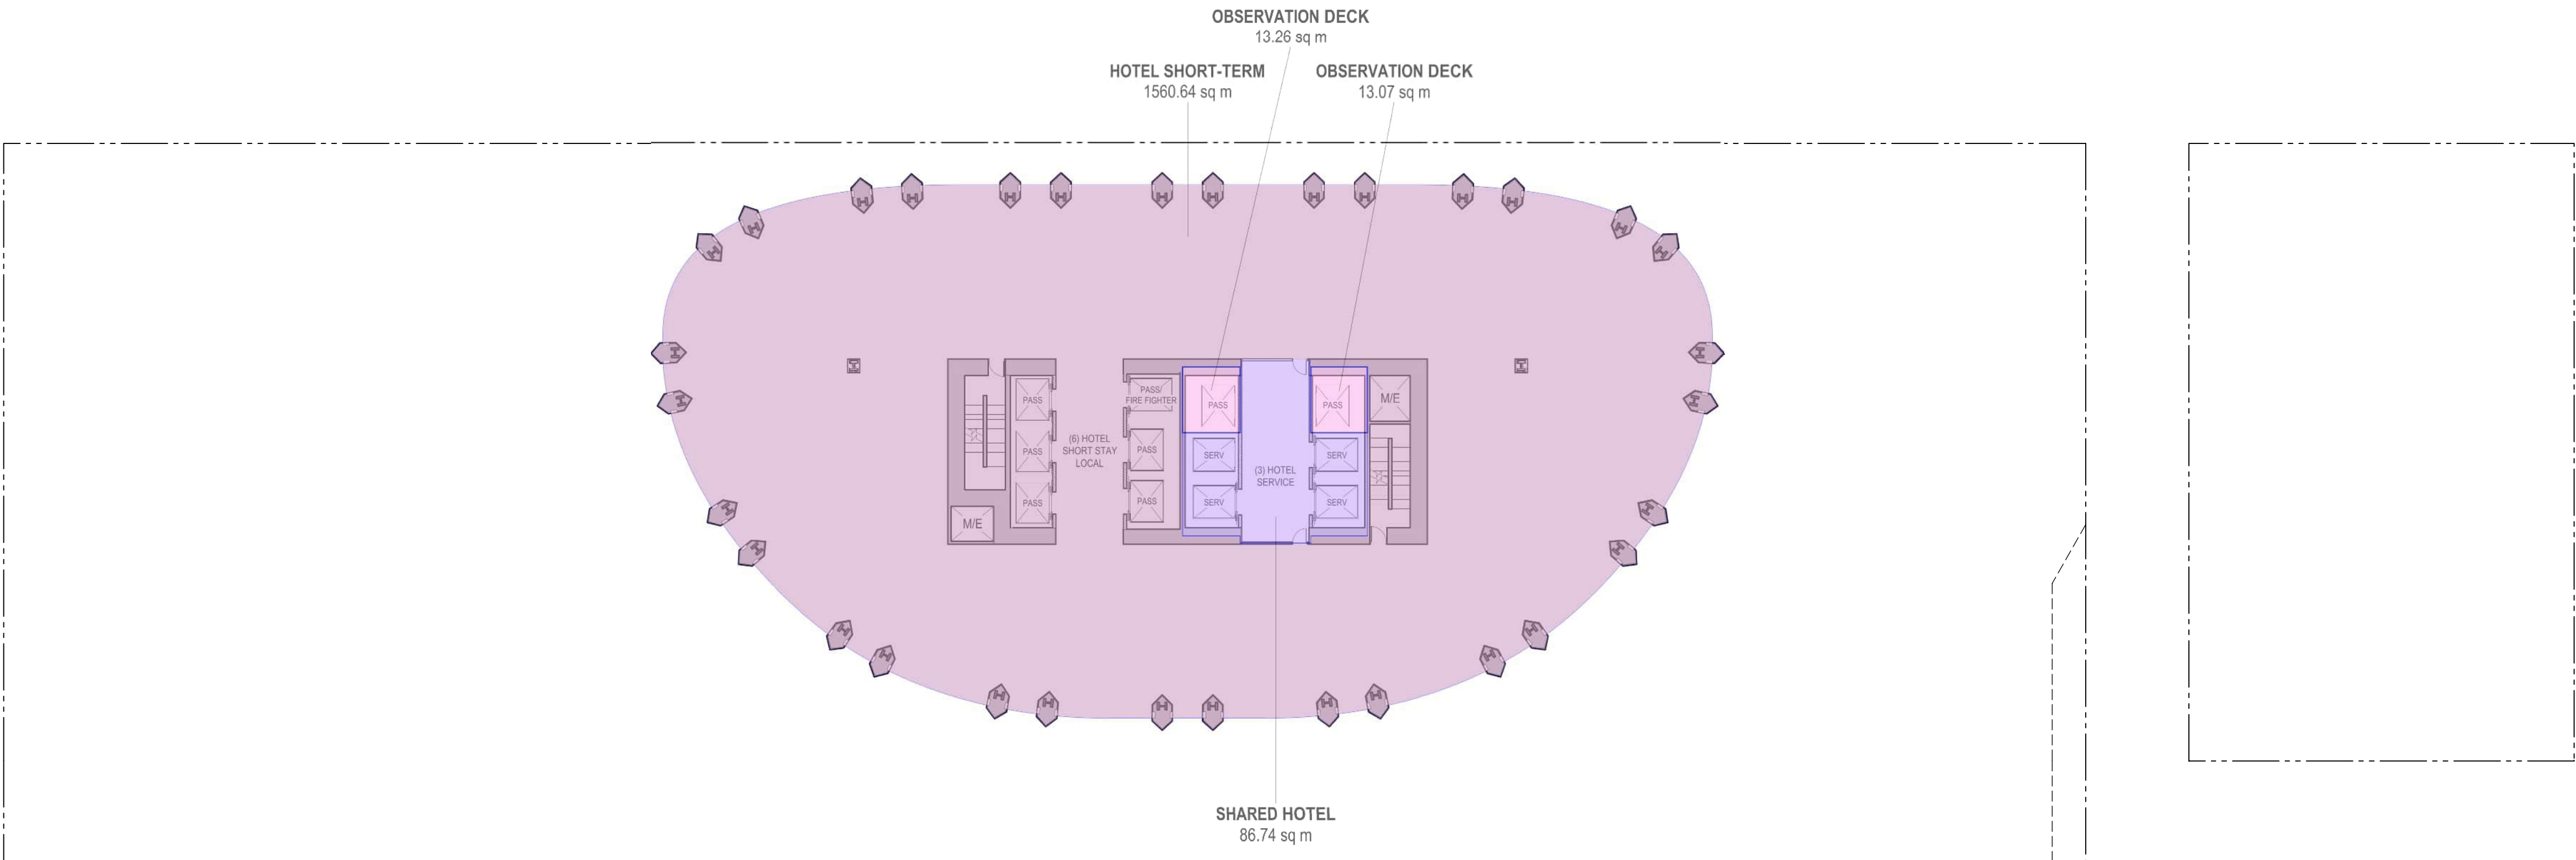

1 **LEVEL 36 FLOOR PLAN**
Scale 1:250

LEGEND

- RETAIL
- SHARED HOTEL
- LONG-TERM HOTEL
- SHORT-TERM HOTEL
- OBSERVATION DECK
- BELOW GRADE
- SHARED
- EXTERIOR FSR
- EXCLUDED EXTERIOR
- OUTDOOR AMENITY

Copyright reserved. The documents and design as an instrument of service are and at all times remain the exclusive property of HENRIQUEZ PARTNERS ARCHITECTS and may not be reproduced without the express written consent of HENRIQUEZ PARTNERS ARCHITECTS. All designs and related information in whole or in part shown on these documents are for the express use for the specified project only and shall not be used otherwise without the express written consent of HENRIQUEZ PARTNERS ARCHITECTS.

The Contractor shall verify and be responsible for all dimensions on site and shall inform HENRIQUEZ PARTNERS ARCHITECTS of any variations from the dimensions and conditions shown on the documents. Shop drawings shall be submitted to HENRIQUEZ PARTNERS ARCHITECTS for review and approval prior to fabrication.

HENRIQUEZ PARTNERS ARCHITECTS do not warrant that the drawings are produced to scale. Dimensions may not be scaled from the documents.

NOT FOR
CONSTRUCTION

ISSUED FOR REZONING AMENDMENT 23 MARCH 2026

ISSUED FOR REZONING 2 MAY 2025



HENRIQUEZ
PARTNERS
ARCHITECTS
598 W Georgia Street
Vancouver BC Canada V6B 2A3
T 604 687 5681

595 W GEORGIA
VANCOUVER, BC.


CONSULTANT

DRAWING TITLE


LEVEL 38 & 39
FSR AREA PLAN

DATE	21 APR 2025	DRAWN	MB
SCALE	1:250	CHECKED	BM
JOB NO	2303		

W-AREA.38

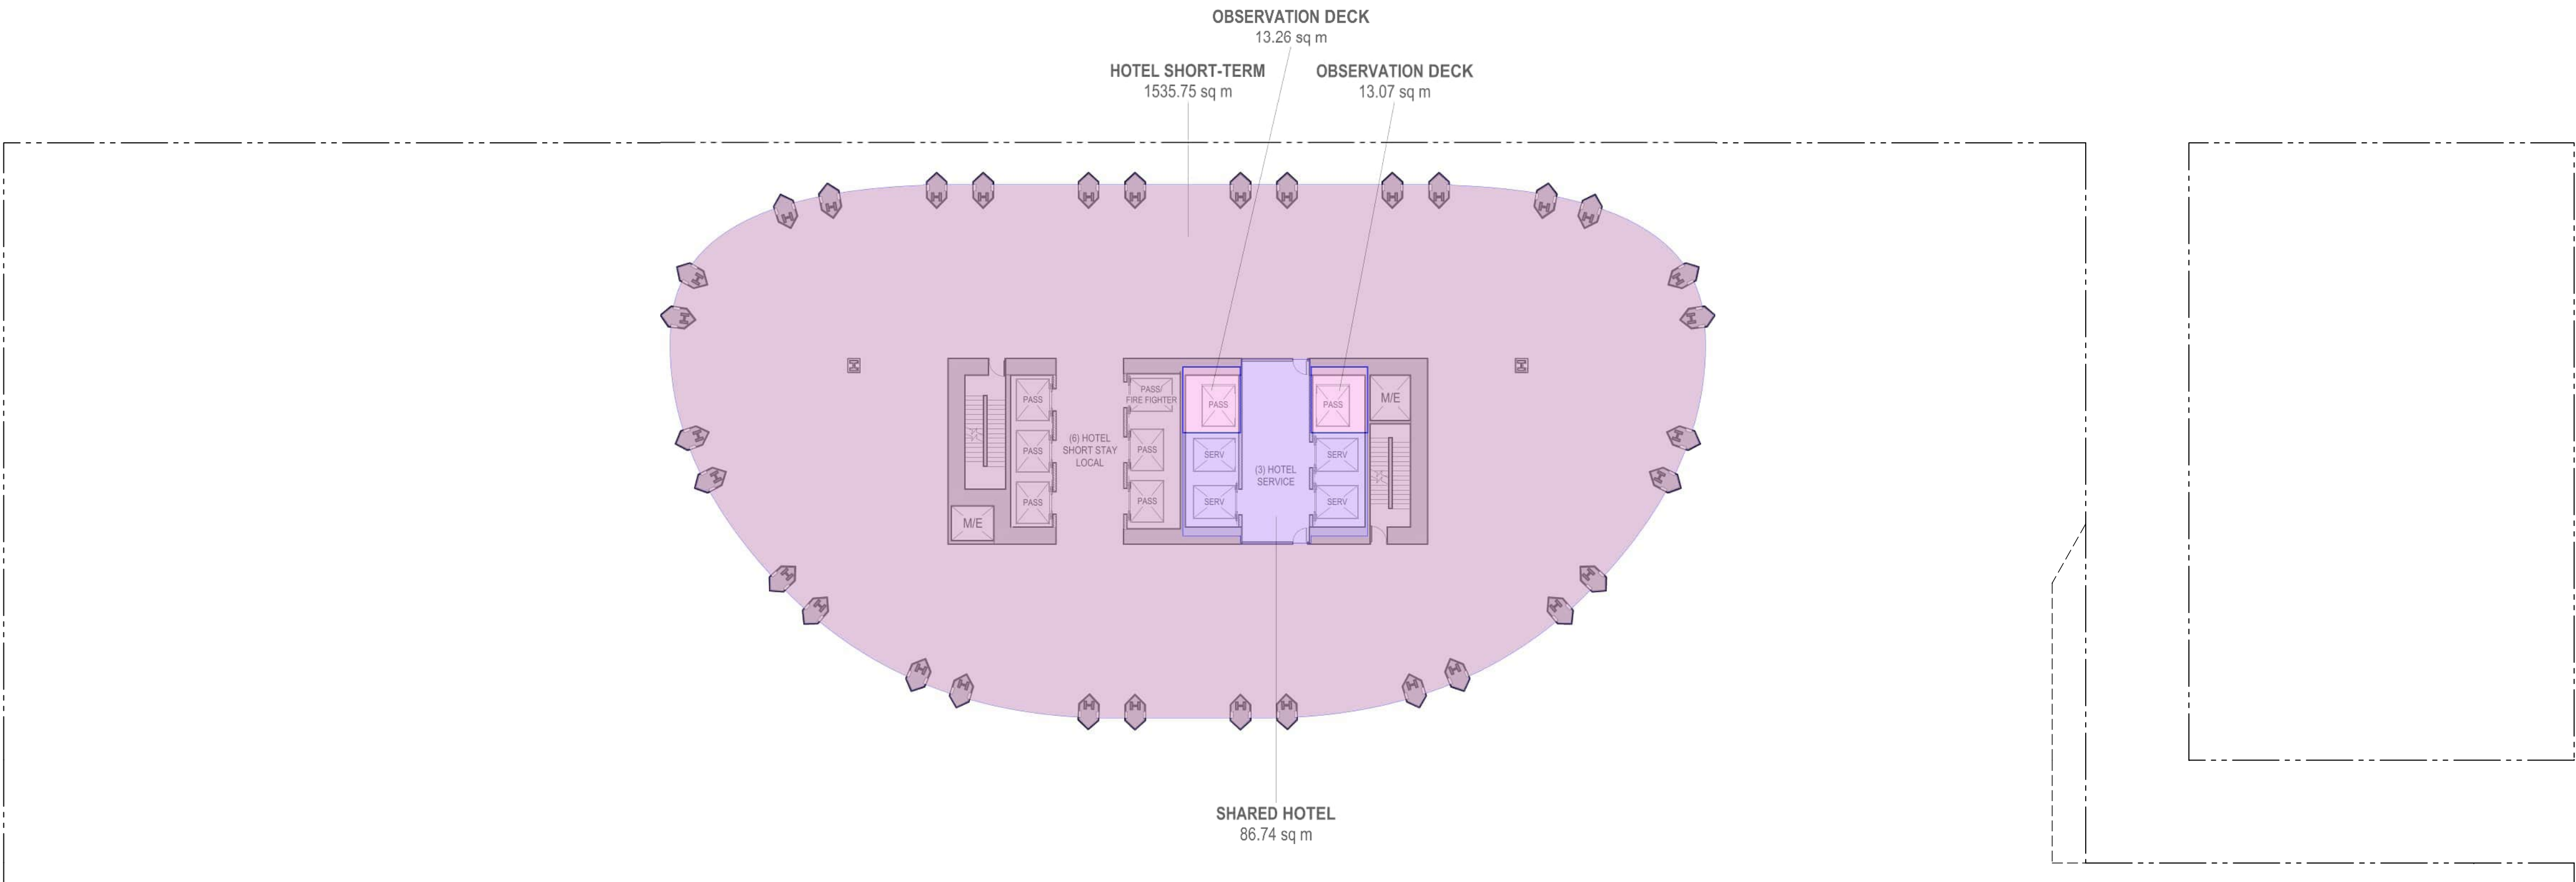

2 **LEVEL 39 FLOOR PLAN**
Scale 1:250

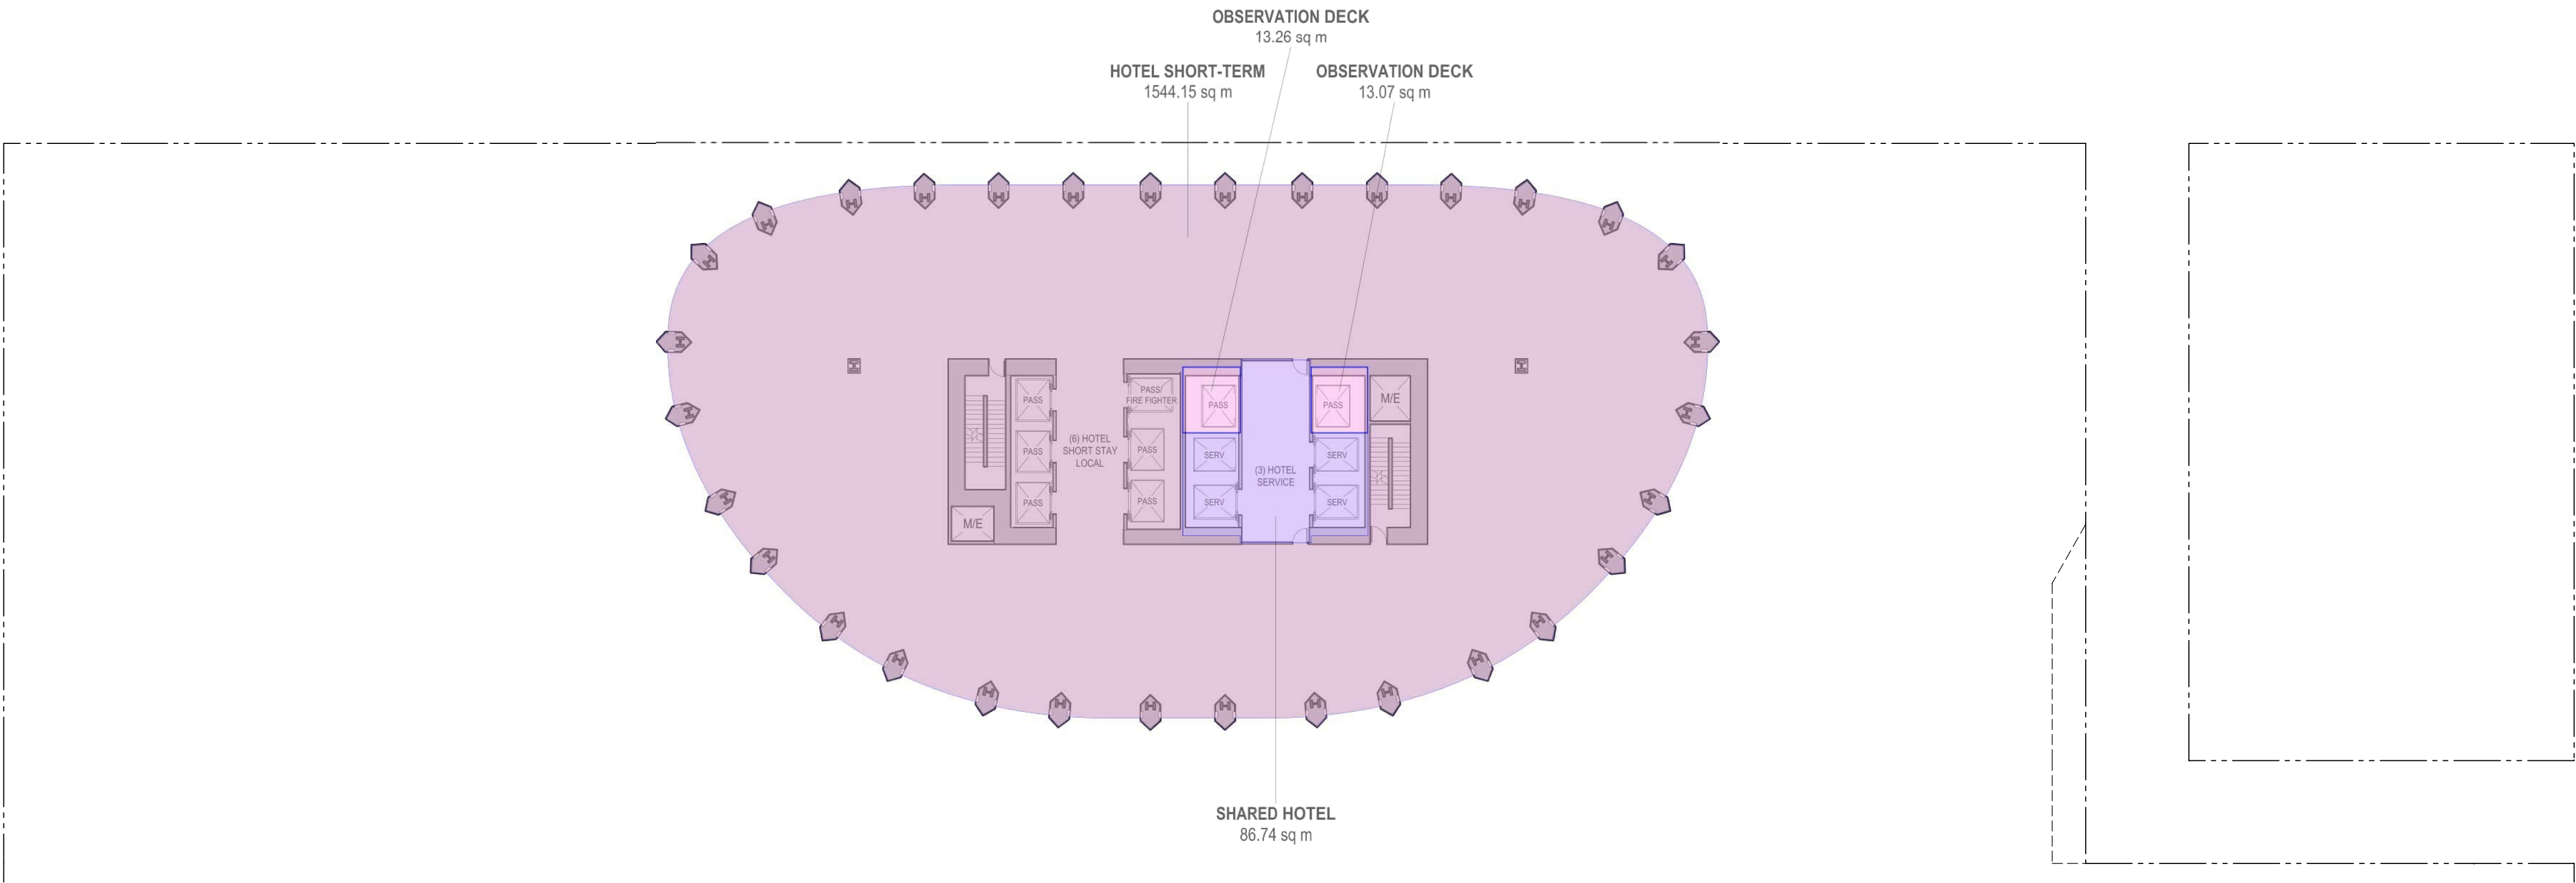

1 **LEVEL 38 FLOOR PLAN**
Scale 1:250

LEGEND

- RETAIL
- SHARED HOTEL
- LONG-TERM HOTEL
- SHORT-TERM HOTEL
- OBSERVATION DECK
- BELOW GRADE
- SHARED
- EXTERIOR FSR
- EXCLUDED EXTERIOR
- OUTDOOR AMENITY

Copyright reserved. The documents and design as an instrument of service are and at all times remain the exclusive property of HENRIQUEZ PARTNERS ARCHITECTS and may not be reproduced without the express written consent of HENRIQUEZ PARTNERS ARCHITECTS. All designs and related information in whole or in part shown on these documents are for the express use for the specified project only and shall not be used otherwise without the express written consent of HENRIQUEZ PARTNERS ARCHITECTS.

The Contractor shall verify and be responsible for all dimensions on site and shall inform HENRIQUEZ PARTNERS ARCHITECTS of any variations from the dimensions and conditions shown on the documents. Shop drawings shall be submitted to HENRIQUEZ PARTNERS ARCHITECTS for review and approval prior to fabrication.

HENRIQUEZ PARTNERS ARCHITECTS do not warrant that the drawings are produced to scale. Dimensions may not be scaled from the documents.

NOT FOR
CONSTRUCTION

ISSUED FOR REZONING AMENDMENT 23 MARCH 2026

ISSUED FOR REZONING 2 MAY 2025



HENRIQUEZ
PARTNERS
ARCHITECTS
598 W Georgia Street
Vancouver BC Canada V6B 2A3
T 604 687 5681

595 W GEORGIA
VANCOUVER, BC.


CONSULTANT

DRAWING TITLE


**LEVEL 40 & 41
FSR AREA PLAN**

DATE	21 APR 2025	DRAWN	MB
SCALE	1:250	CHECKED	BM
JOB NO	2303		

W-AREA.40

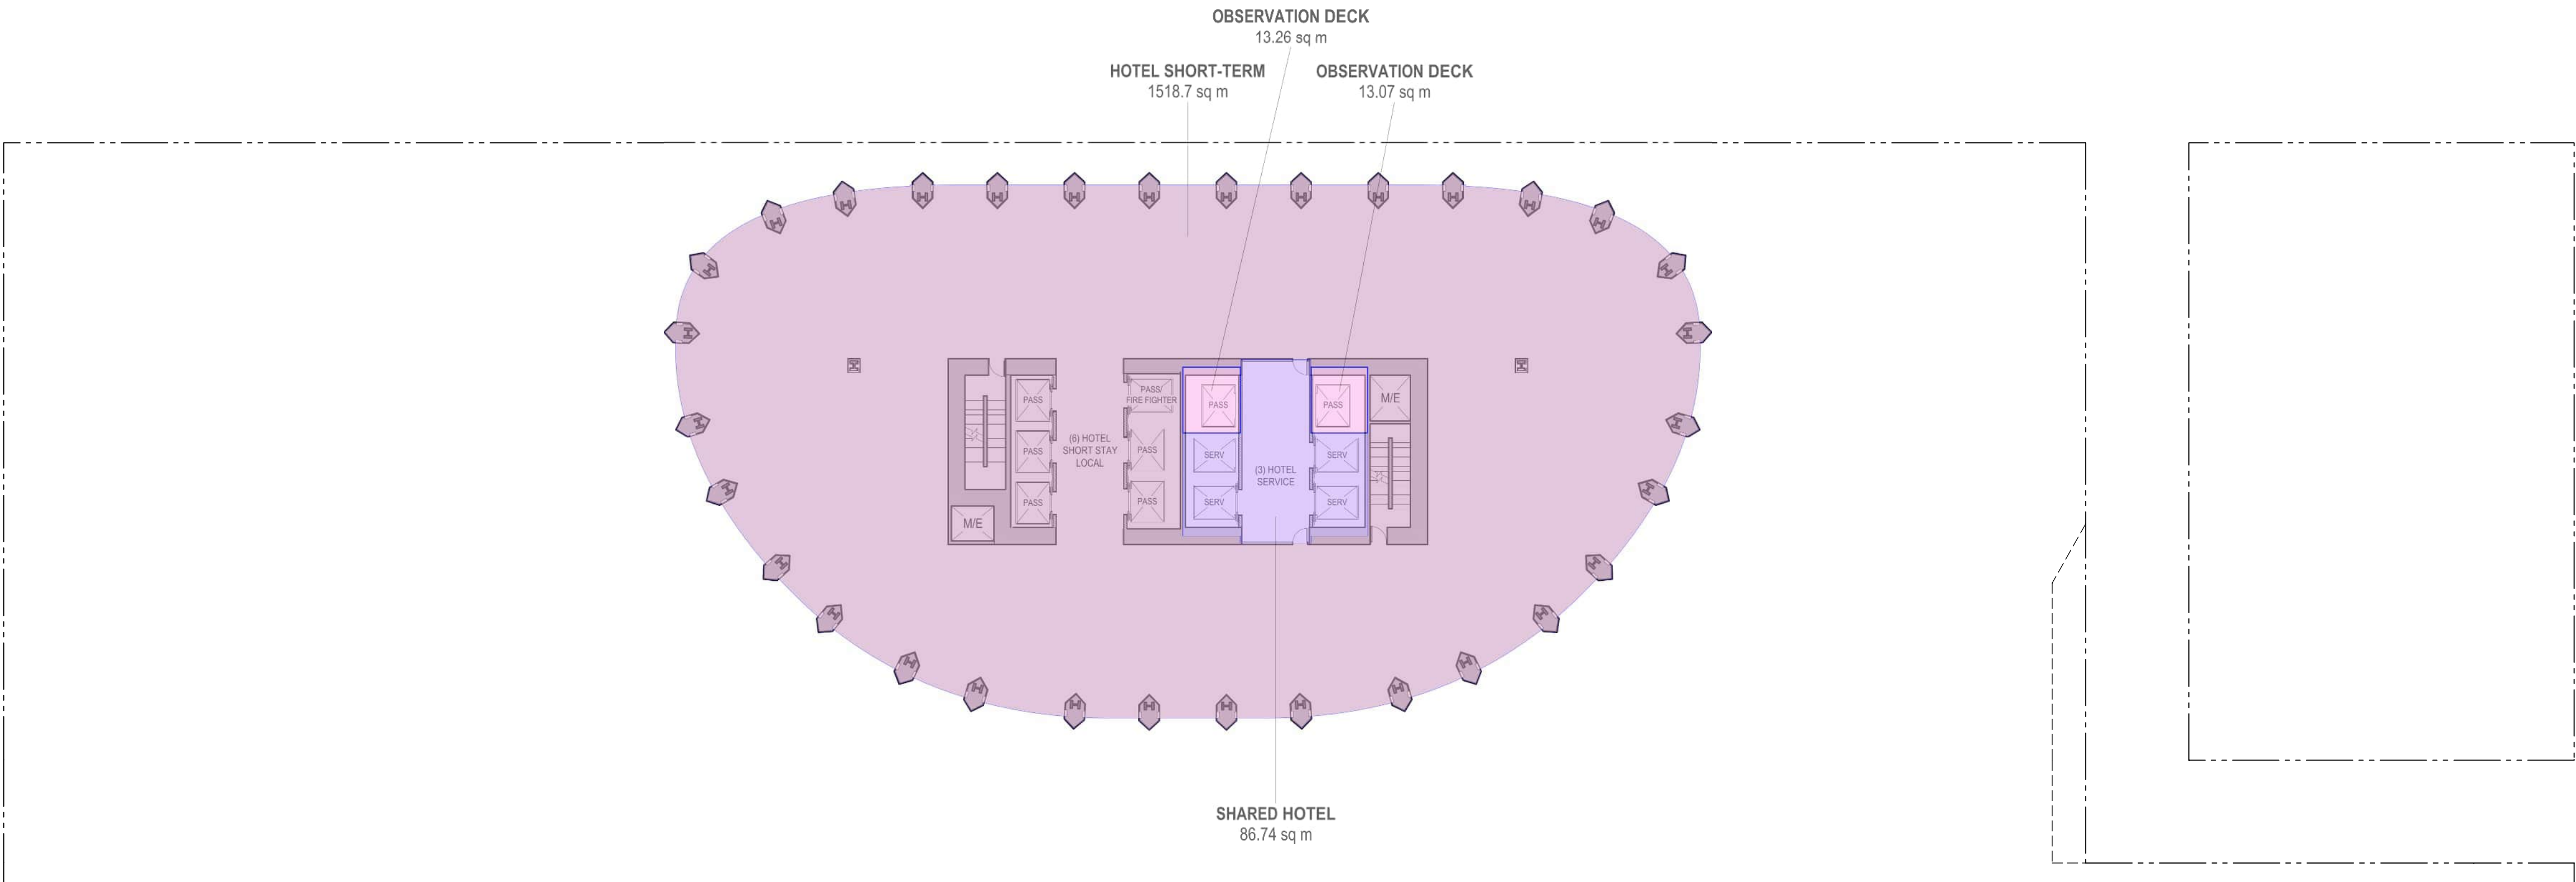

2 LEVEL 41 FLOOR PLAN
Scale 1:250

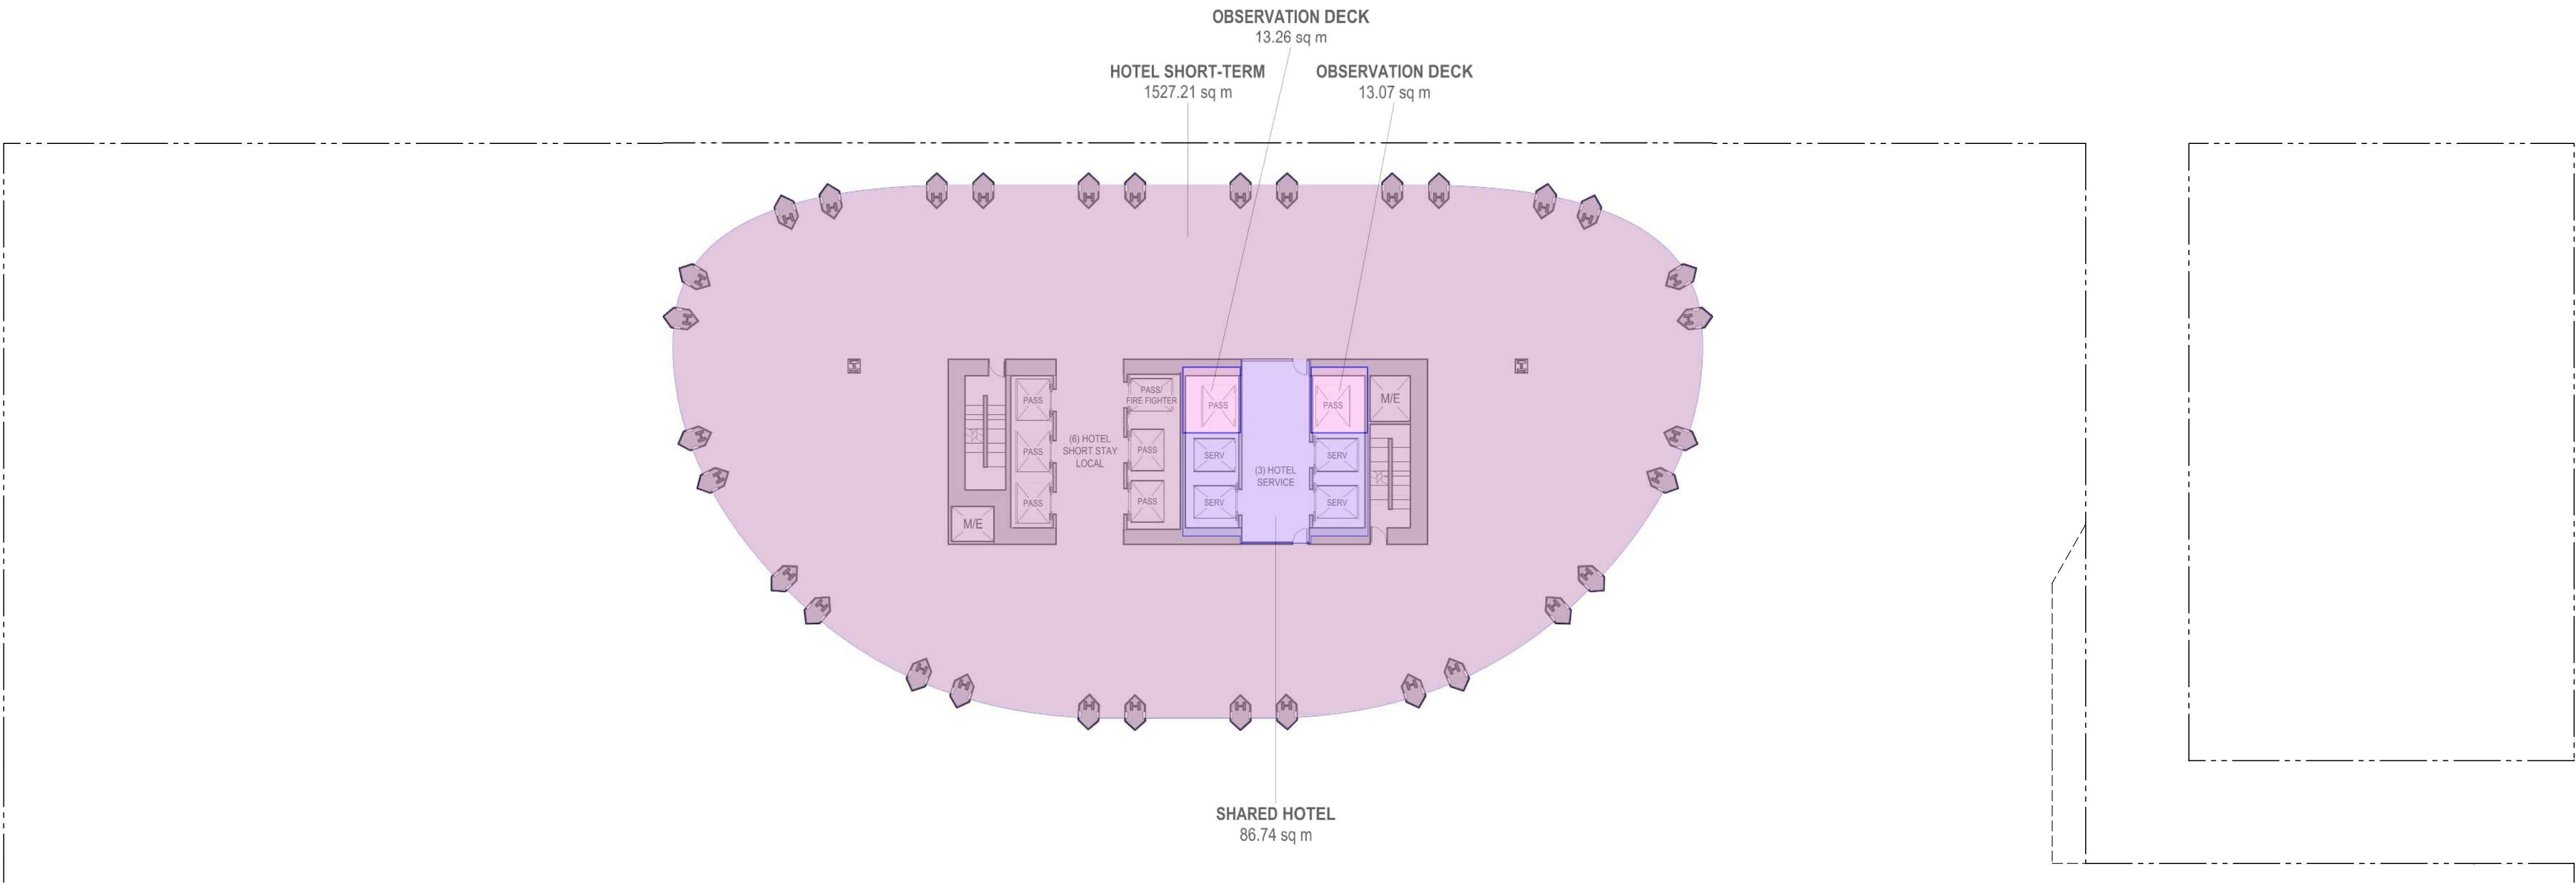

1 LEVEL 40 FLOOR PLAN
Scale 1:250

LEGEND

- RETAIL
- SHARED HOTEL
- LONG-TERM HOTEL
- SHORT-TERM HOTEL
- OBSERVATION DECK
- BELOW GRADE
- SHARED
- EXTERIOR FSR
- EXCLUDED EXTERIOR
- OUTDOOR AMENITY

Copyright reserved. The documents and design as an instrument of service are and at all times remain the exclusive property of HENRIQUEZ PARTNERS ARCHITECTS and may not be reproduced without the express written consent of HENRIQUEZ PARTNERS ARCHITECTS. All designs and related information in whole or in part shown on these documents are for the express use for the specified project only and shall not be used otherwise without the express written consent of HENRIQUEZ PARTNERS ARCHITECTS.

The Contractor shall verify and be responsible for all dimensions on site and shall inform HENRIQUEZ PARTNERS ARCHITECTS of any variations from the dimensions and conditions shown on the documents. Shop drawings shall be submitted to HENRIQUEZ PARTNERS ARCHITECTS for review and approval prior to fabrication.

HENRIQUEZ PARTNERS ARCHITECTS do not warrant that the drawings are produced to scale. Dimensions may not be scaled from the documents.

NOT FOR
CONSTRUCTION

ISSUED FOR REZONING AMENDMENT 23 MARCH 2026

ISSUED FOR REZONING 2 MAY 2025



HENRIQUEZ
PARTNERS
ARCHITECTS
598 W Georgia Street
Vancouver BC Canada V6B 2A3
T 604 687 5681

595 W GEORGIA
VANCOUVER, BC.


CONSULTANT

DRAWING TITLE


LEVEL 42 & 43
FSR AREA PLAN

DATE	21 APR 2025	DRAWN	MB
SCALE	1:250	CHECKED	BM
JOB NO	2303		

W-AREA.42

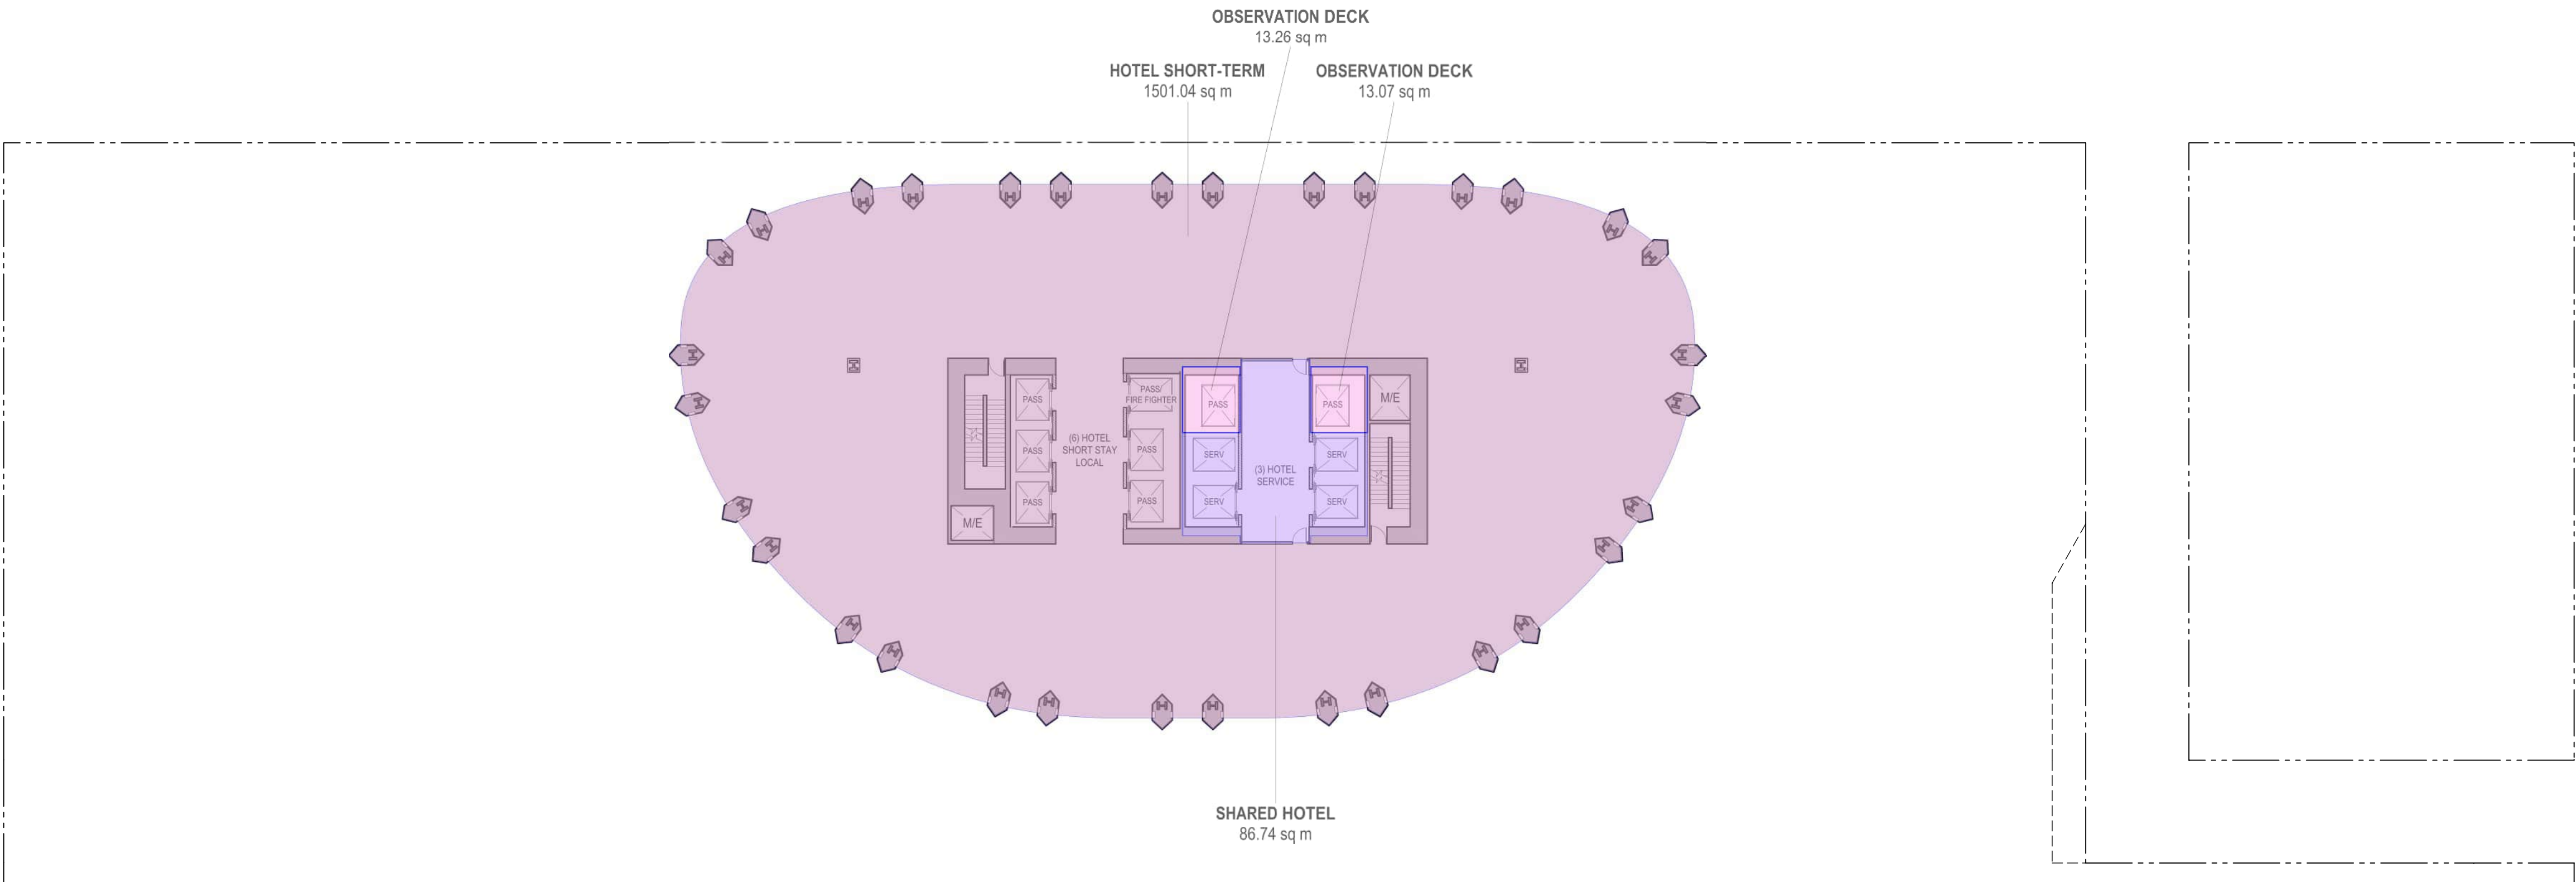

2 LEVEL 43 FLOOR PLAN
Scale 1:250

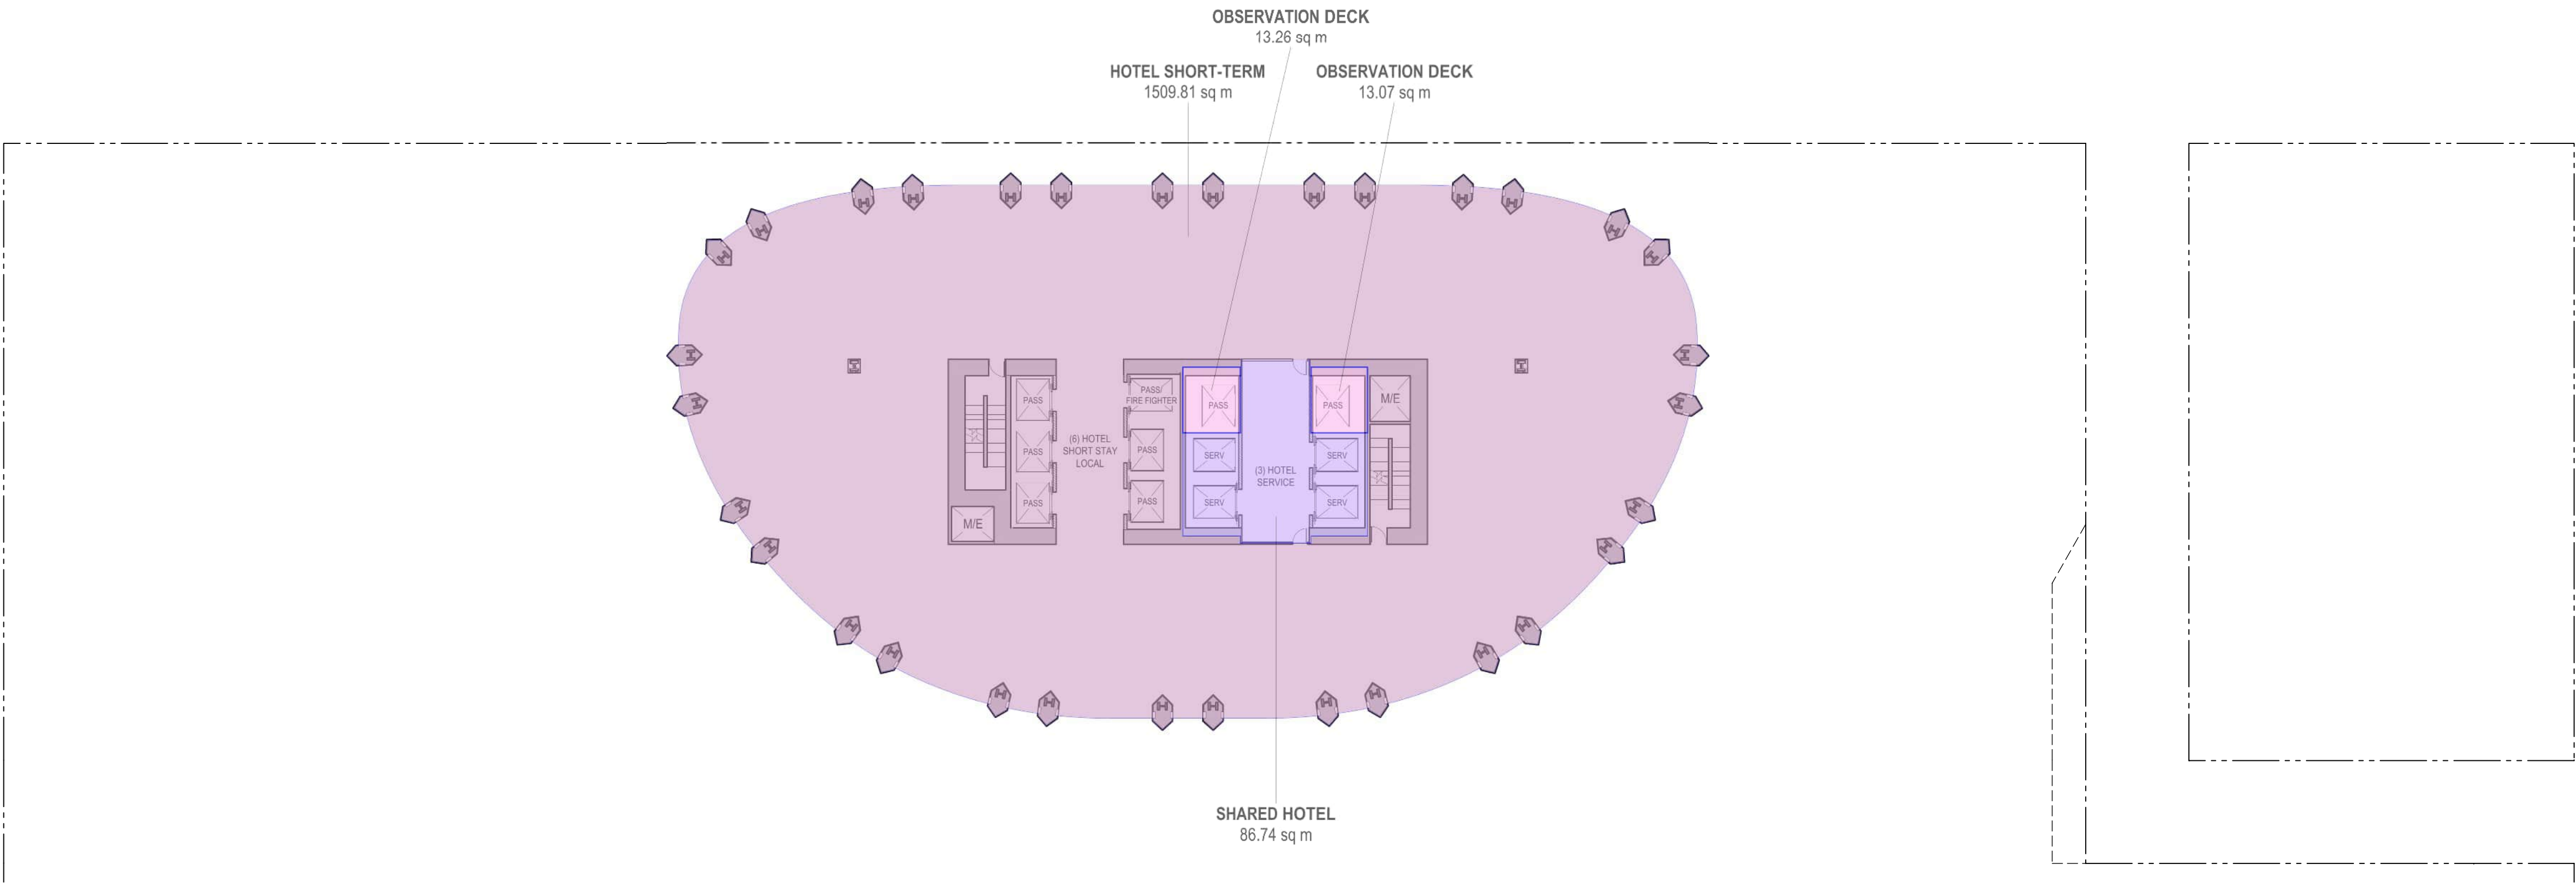

1 LEVEL 42 FLOOR PLAN
Scale 1:250

LEGEND

- RETAIL
- SHARED HOTEL
- LONG-TERM HOTEL
- SHORT-TERM HOTEL
- OBSERVATION DECK
- BELOW GRADE
- SHARED
- EXTERIOR FSR
- EXCLUDED EXTERIOR
- OUTDOOR AMENITY

NOT FOR
CONSTRUCTION

ISSUED FOR REZONING AMENDMENT 23 MARCH 2026

ISSUED FOR REZONING 2 MAY 2025



HENRIQUEZ
PARTNERS
ARCHITECTS
598 W Georgia Street
Vancouver BC Canada V6B 2A3
T 604 687 5681

595 W GEORGIA
VANCOUVER, BC.


CONSULTANT

DRAWING TITLE


LEVEL 44 & 45
FSR AREA PLAN

DATE	21 APR 2025	DRAWN	MB
SCALE	1:250	CHECKED	BM
JOB NO	2303		

W-AREA.44

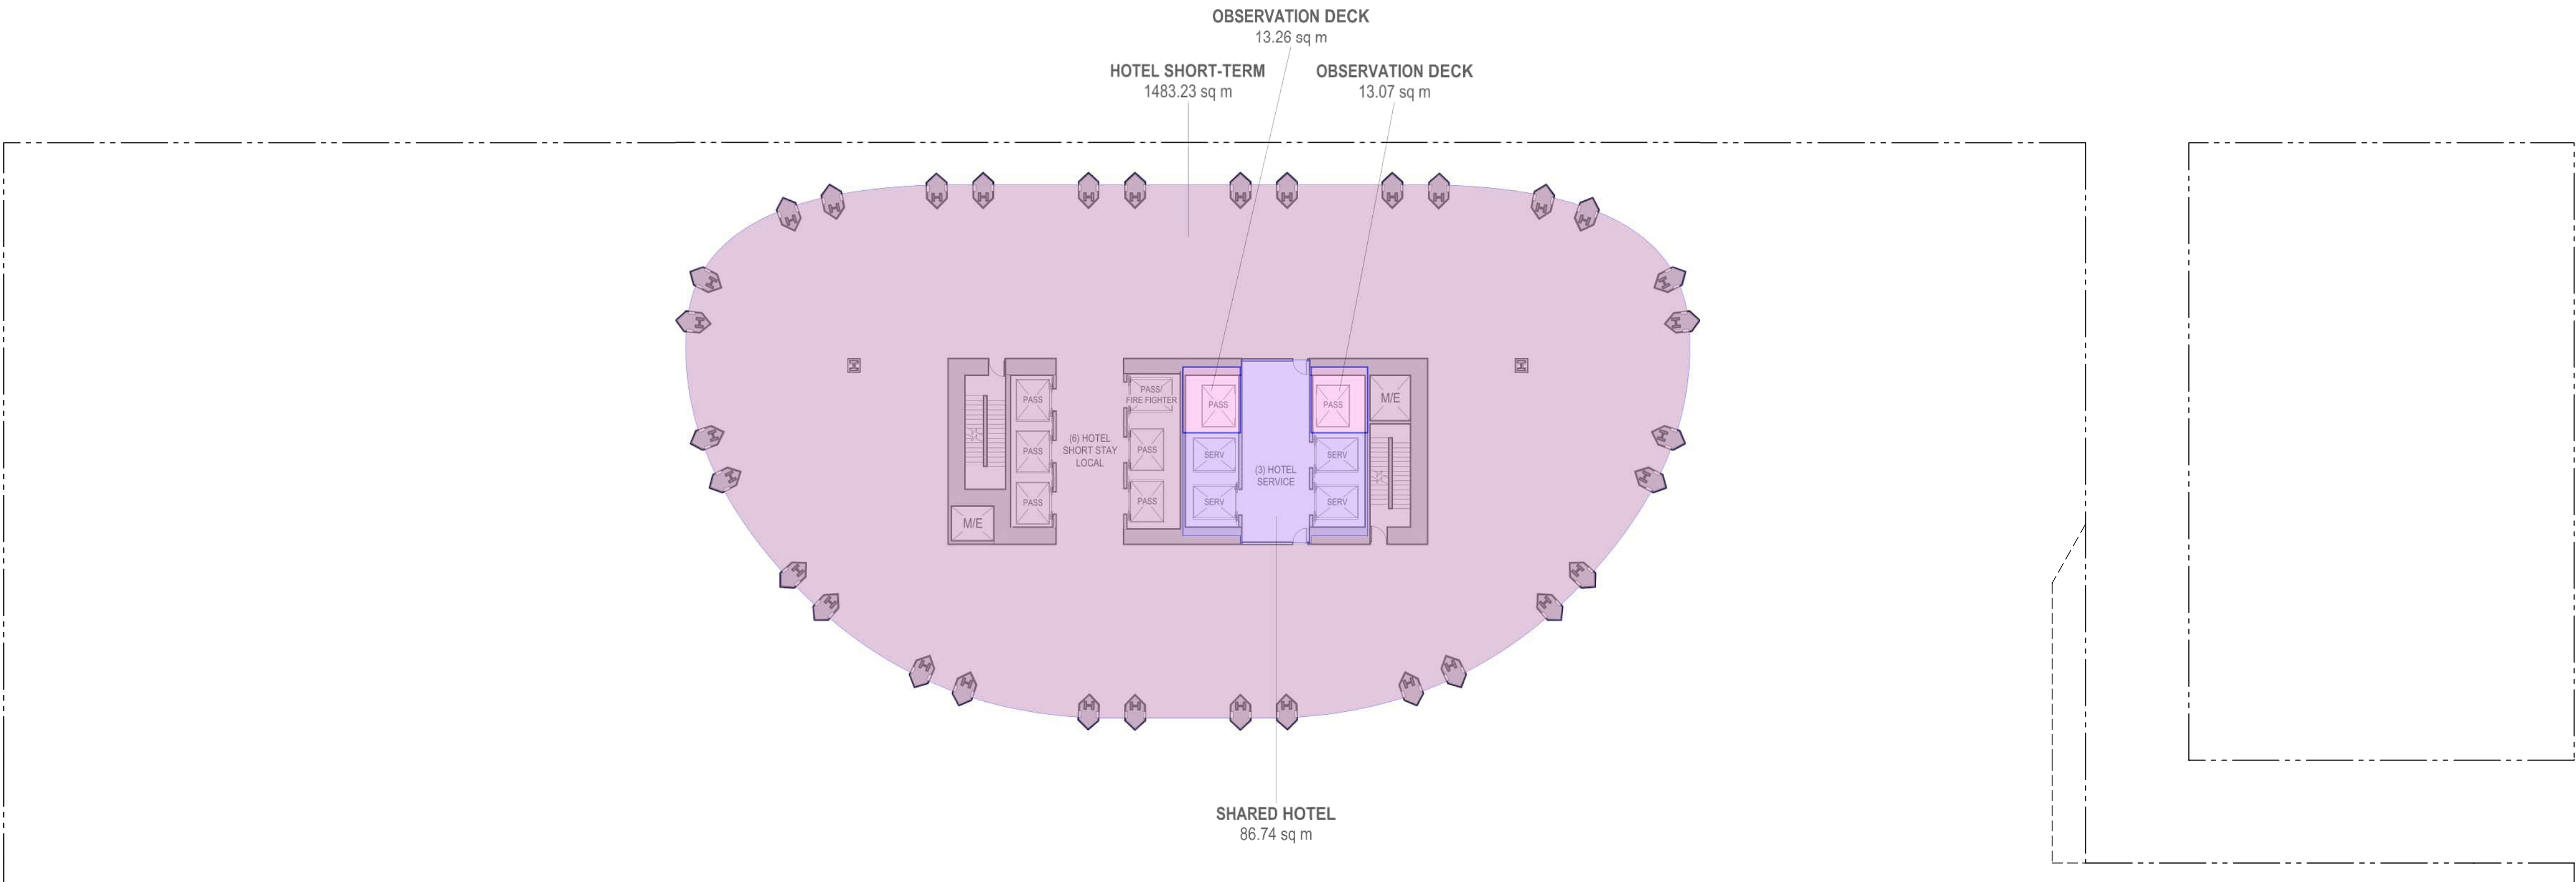

2 **LEVEL 45 FLOOR PLAN**
Scale 1:250

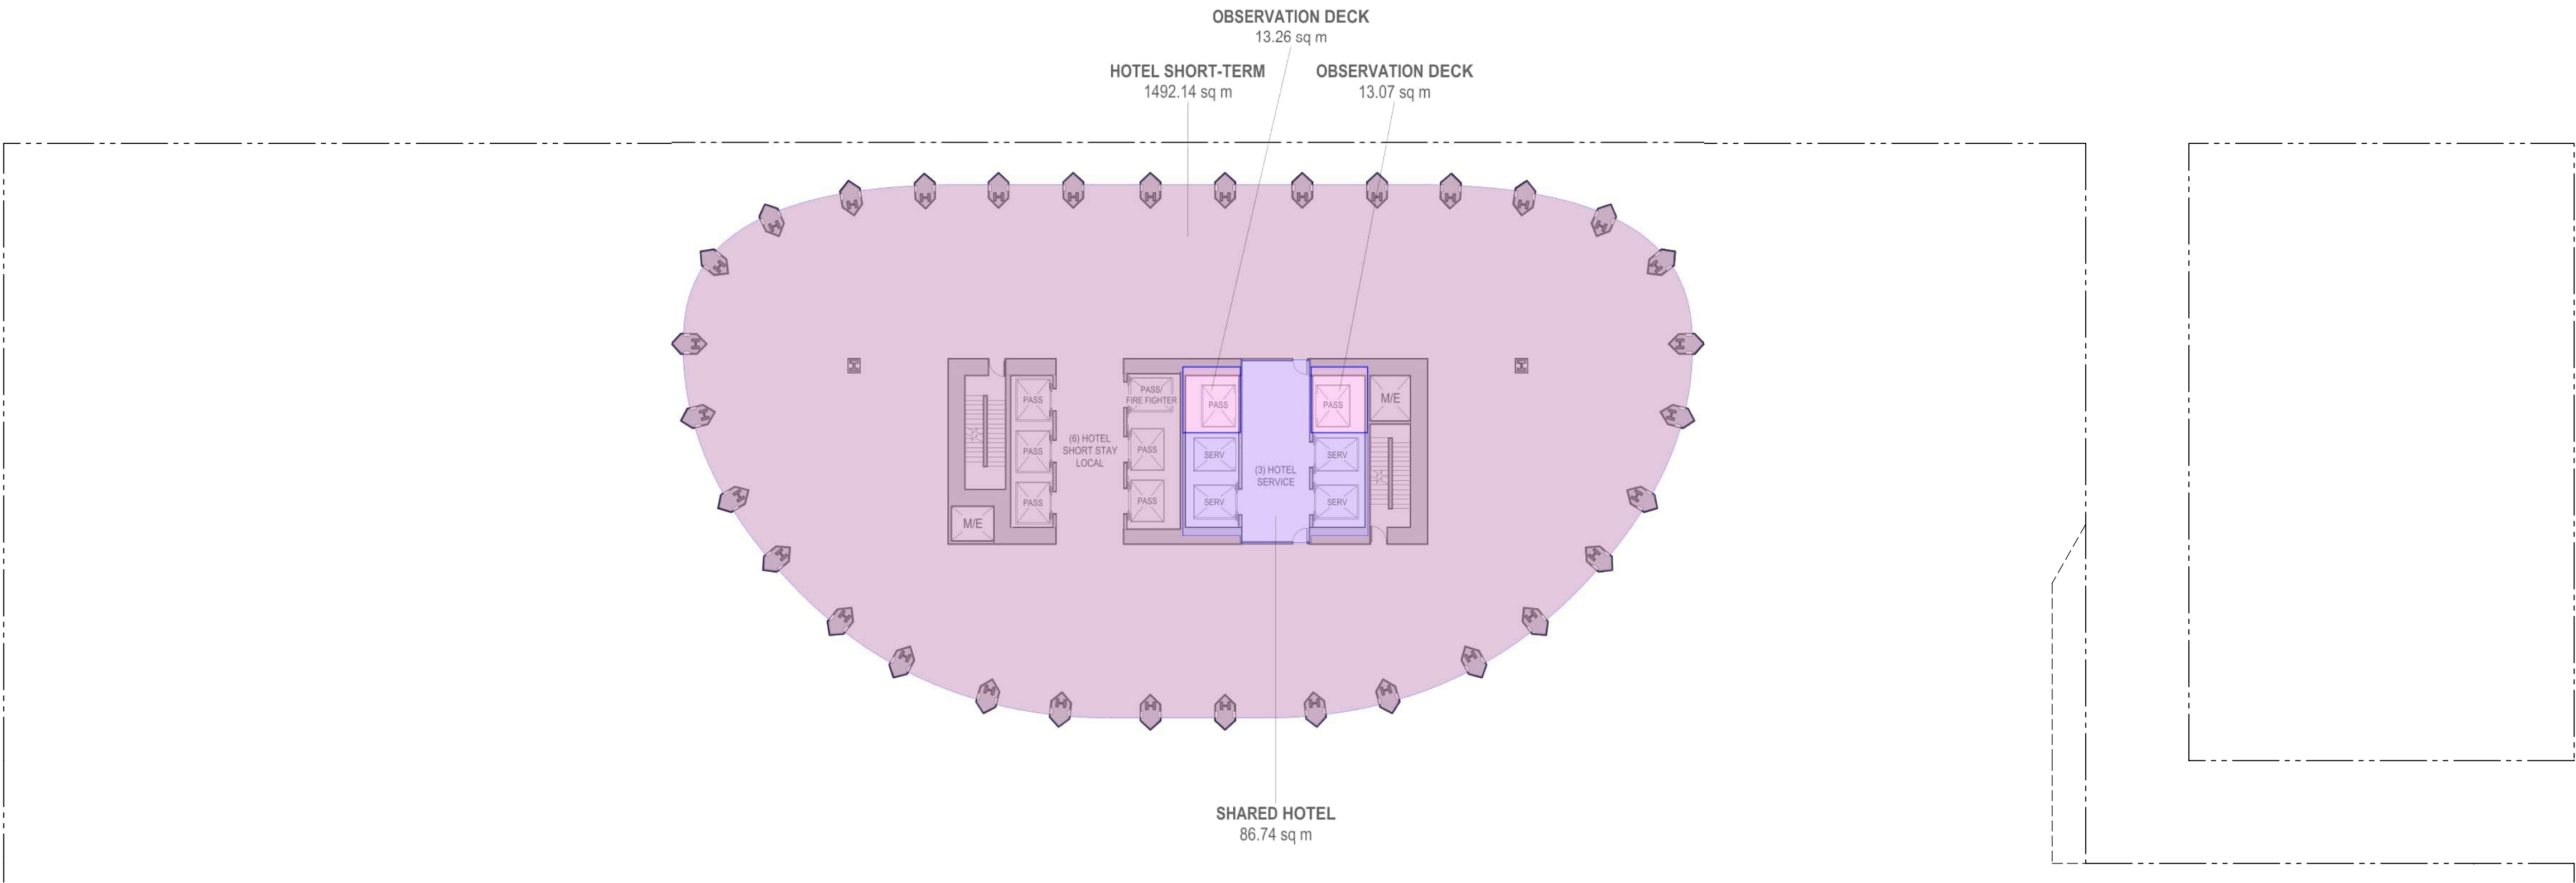

1 **LEVEL 44 FLOOR PLAN**
Scale 1:250

LEGEND

- RETAIL
- SHARED HOTEL
- LONG-TERM HOTEL
- SHORT-TERM HOTEL
- OBSERVATION DECK
- BELOW GRADE
- SHARED
- EXTERIOR FSR
- EXCLUDED EXTERIOR
- OUTDOOR AMENITY

Copyright reserved. The documents and design as an instrument of service are and at all times remain the exclusive property of HENRIQUEZ PARTNERS ARCHITECTS and may not be reproduced without the express written consent of HENRIQUEZ PARTNERS ARCHITECTS. All designs and related information in whole or in part shown on these documents are for the express use for the specified project only and shall not be used otherwise without the express written consent of HENRIQUEZ PARTNERS ARCHITECTS.

The Contractor shall verify and be responsible for all dimensions on site and shall inform HENRIQUEZ PARTNERS ARCHITECTS of any variations from the dimensions and conditions shown on the documents. Shop drawings shall be submitted to HENRIQUEZ PARTNERS ARCHITECTS for review and approval prior to fabrication.

HENRIQUEZ PARTNERS ARCHITECTS do not warrant that the drawings are produced to scale. Dimensions may not be scaled from the documents.

NOT FOR
CONSTRUCTION

ISSUED FOR REZONING AMENDMENT 23 MARCH 2026

ISSUED FOR REZONING 2 MAY 2025



HENRIQUEZ
PARTNERS
ARCHITECTS
598 W Georgia Street
Vancouver BC Canada V6B 2A3
T 604 687 5681

595 W GEORGIA
VANCOUVER, BC.


CONSULTANT

DRAWING TITLE


LEVEL 46 & 47
FSR AREA PLAN

DATE	21 APR 2025	DRAWN	MB
SCALE	1:250	CHECKED	BM
JOB NO	2303		

W-AREA.46

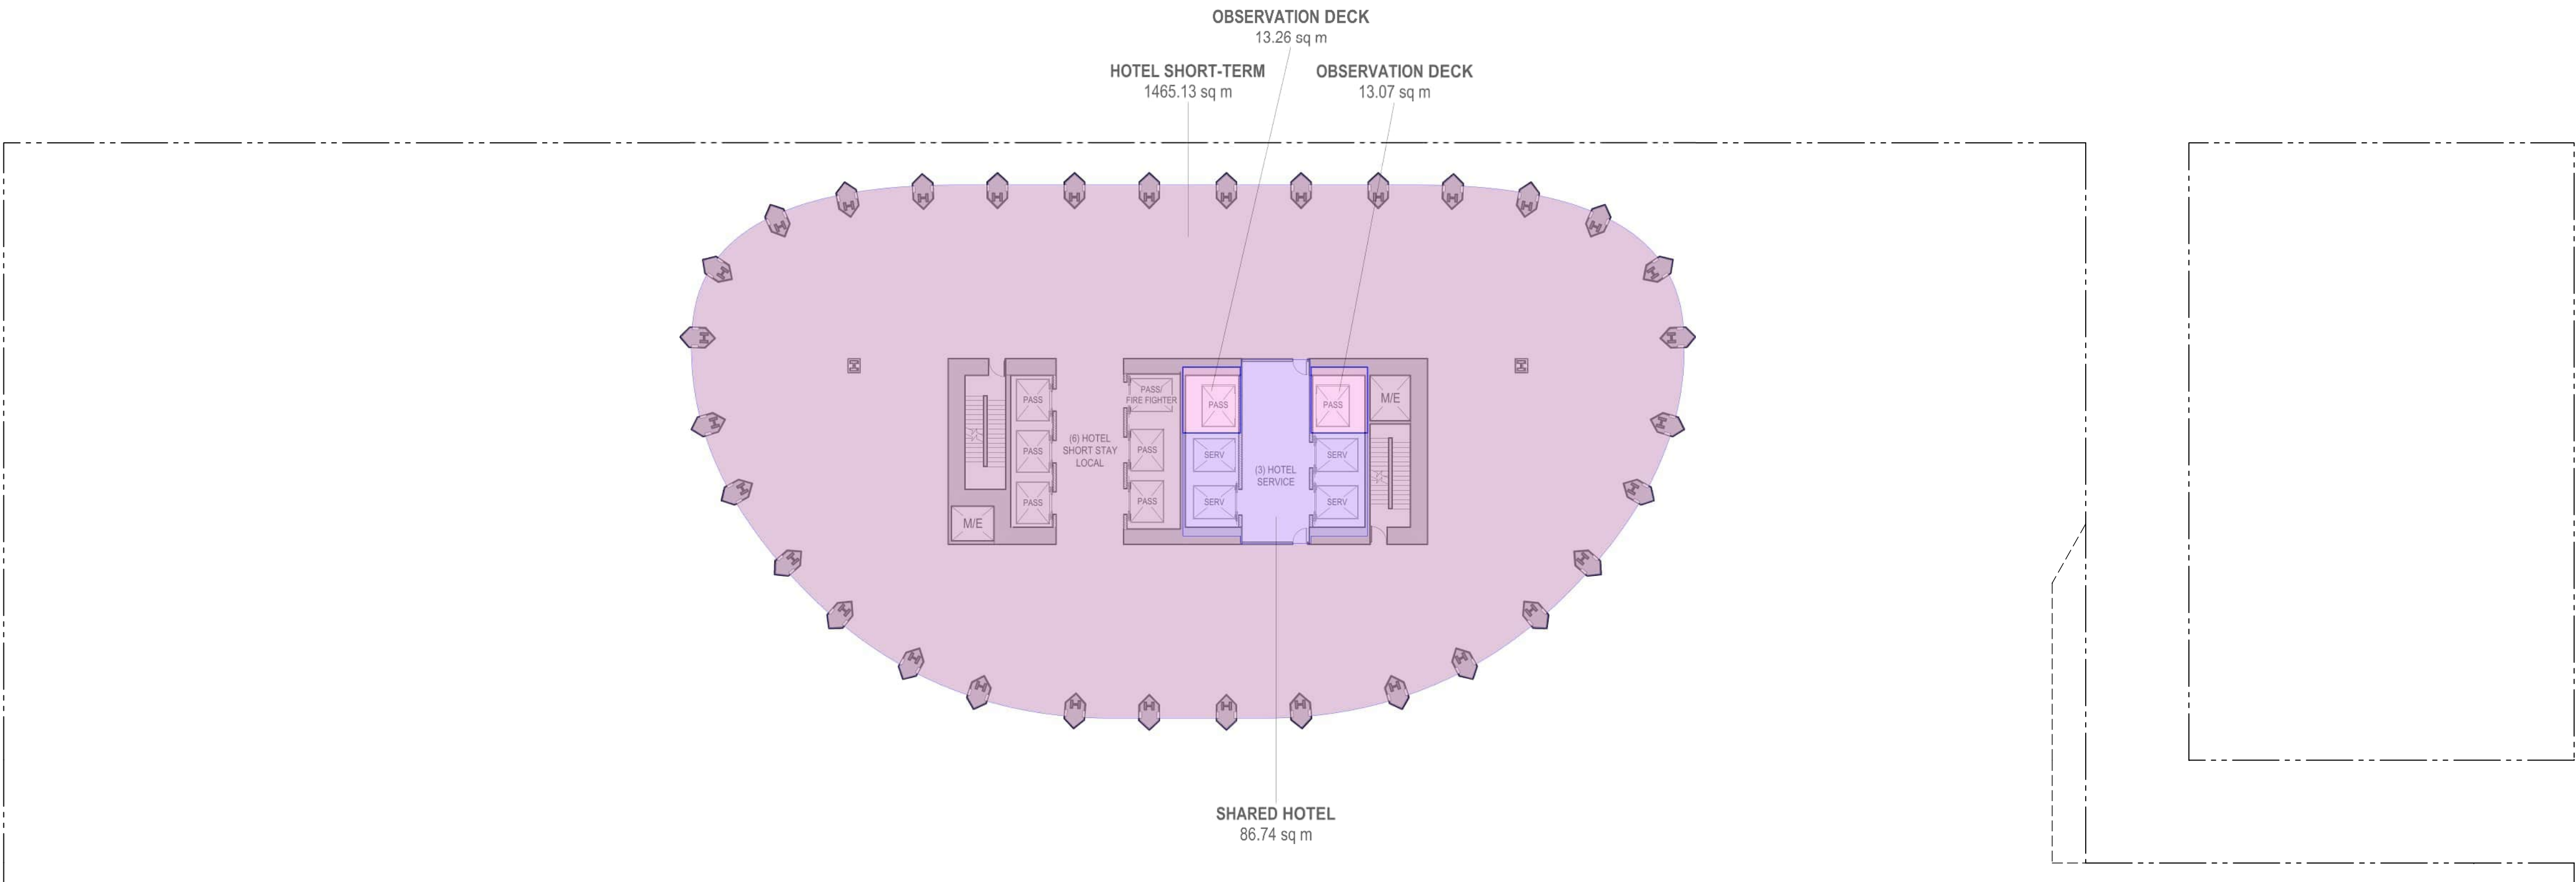

2 LEVEL 47 FLOOR PLAN
Scale 1:250

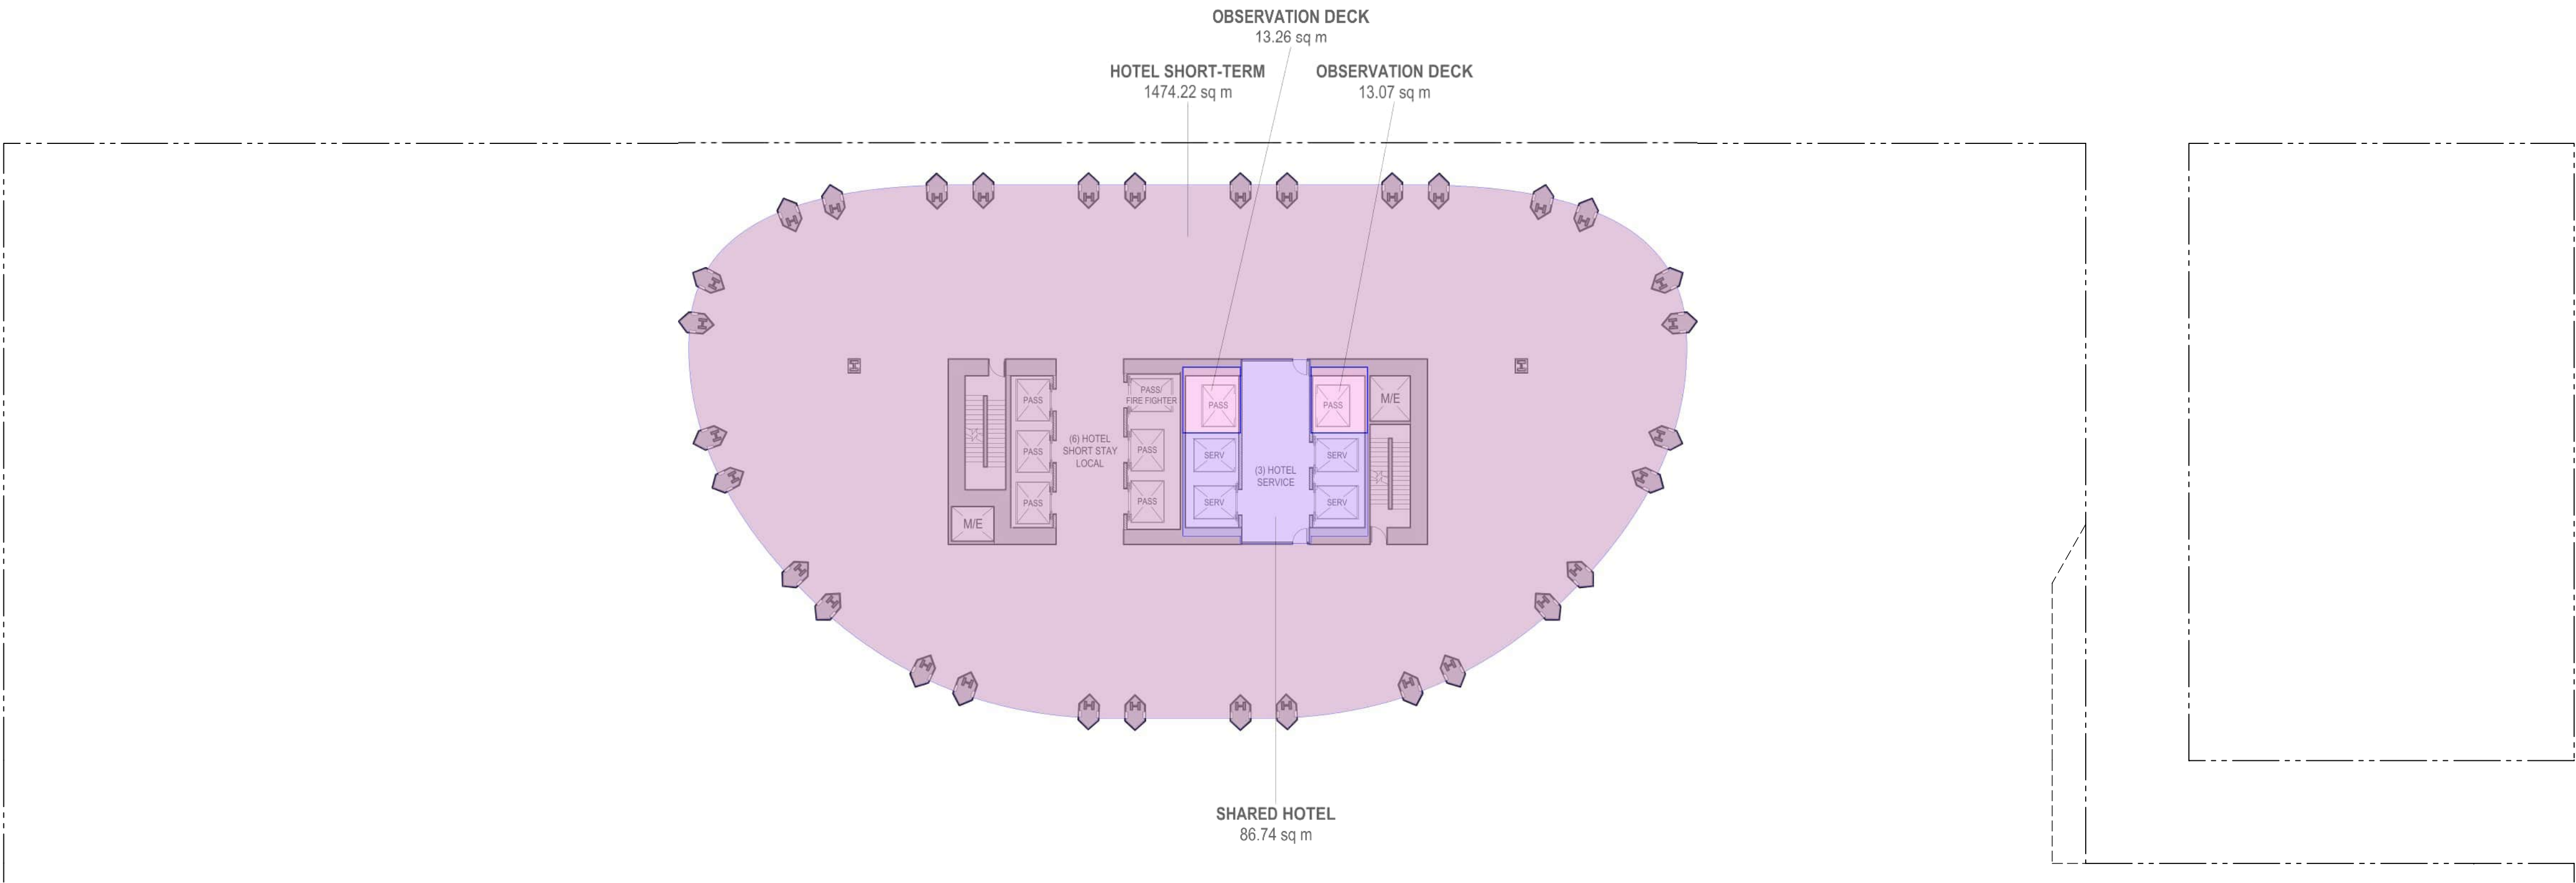

1 LEVEL 46 FLOOR PLAN
Scale 1:250

LEGEND


- RETAIL
- SHARED HOTEL
- LONG-TERM HOTEL
- SHORT-TERM HOTEL
- OBSERVATION DECK
- BELOW GRADE
- SHARED
- EXTERIOR FSR
- EXCLUDED EXTERIOR
- OUTDOOR AMENITY

Copyright reserved. The documents and design as an instrument of service are and at all times remain the exclusive property of HENRIQUEZ PARTNERS ARCHITECTS and may not be reproduced without the express written consent of HENRIQUEZ PARTNERS ARCHITECTS. All designs and related information in whole or in part shown on these documents are for the express use for the specified project only and shall not be used otherwise without the express written consent of HENRIQUEZ PARTNERS ARCHITECTS.

ENRIQUEZ PARTNERS ARCHITECTS do not warrant that the drawings are produced to scale. Dimensions may not be scaled from the documents.

[illegible]

SUED FOR REZONING 2 MAY 2025


 


8 TITLE

CONSULTANT

DRAWING TITLE

DATE	21 APR 2025	DRAWN	MB
SCALE	1:250	CHECKED	BM
FIG NO.	2303		

  

LEGEND

- | | |
|-------------------|--|
| RETAIL | |
| SHARED HOTEL | |
| LONG-TERM HOTEL | |
| SHORT-TERM HOTEL | |
| OBSERVATION DECK | |
| BELOW GRADE | |
| SHARED | |
| EXTERIOR FSR | |
| EXCLUDED EXTERIOR | |
| OUTDOOR AMENITY | |

Copyright reserved. The documents and design as an instrument of service are and at all times remain the exclusive property of HENRIQUEZ PARTNERS ARCHITECTS and may not be reproduced without the express written consent of HENRIQUEZ PARTNERS ARCHITECTS. All designs and related information in whole or in part shown on these documents are for the express use for the specified project only and shall not be used otherwise without the express written consent of HENRIQUEZ PARTNERS ARCHITECTS.

The Contractor shall verify and be responsible for all dimensions on site and shall inform HENRIQUEZ PARTNERS ARCHITECTS of any variations from the dimensions and conditions shown on the documents. Shop drawings shall be submitted to HENRIQUEZ PARTNERS ARCHITECTS for review and approval prior to fabrication.

HENRIQUEZ PARTNERS ARCHITECTS do not warrant that the drawings are produced to scale. Dimensions may not be scaled from the documents.

NOT FOR
CONSTRUCTION

ISSUED FOR REZONING AMENDMENT 23 MARCH 2026

ISSUED FOR REZONING 2 MAY 2025



HENRIQUEZ
PARTNERS
ARCHITECTS
598 W Georgia Street
Vancouver BC Canada V6B 2A3
T 604 687 5681

595 W GEORGIA
VANCOUVER, BC.


CONSULTANT

DRAWING TITLE


LEVEL 50 & 51
FSR AREA PLAN

DATE	21 APR 2025	DRAWN	MB
SCALE	1:250	CHECKED	BM
JOB NO	2303		

W-AREA.50

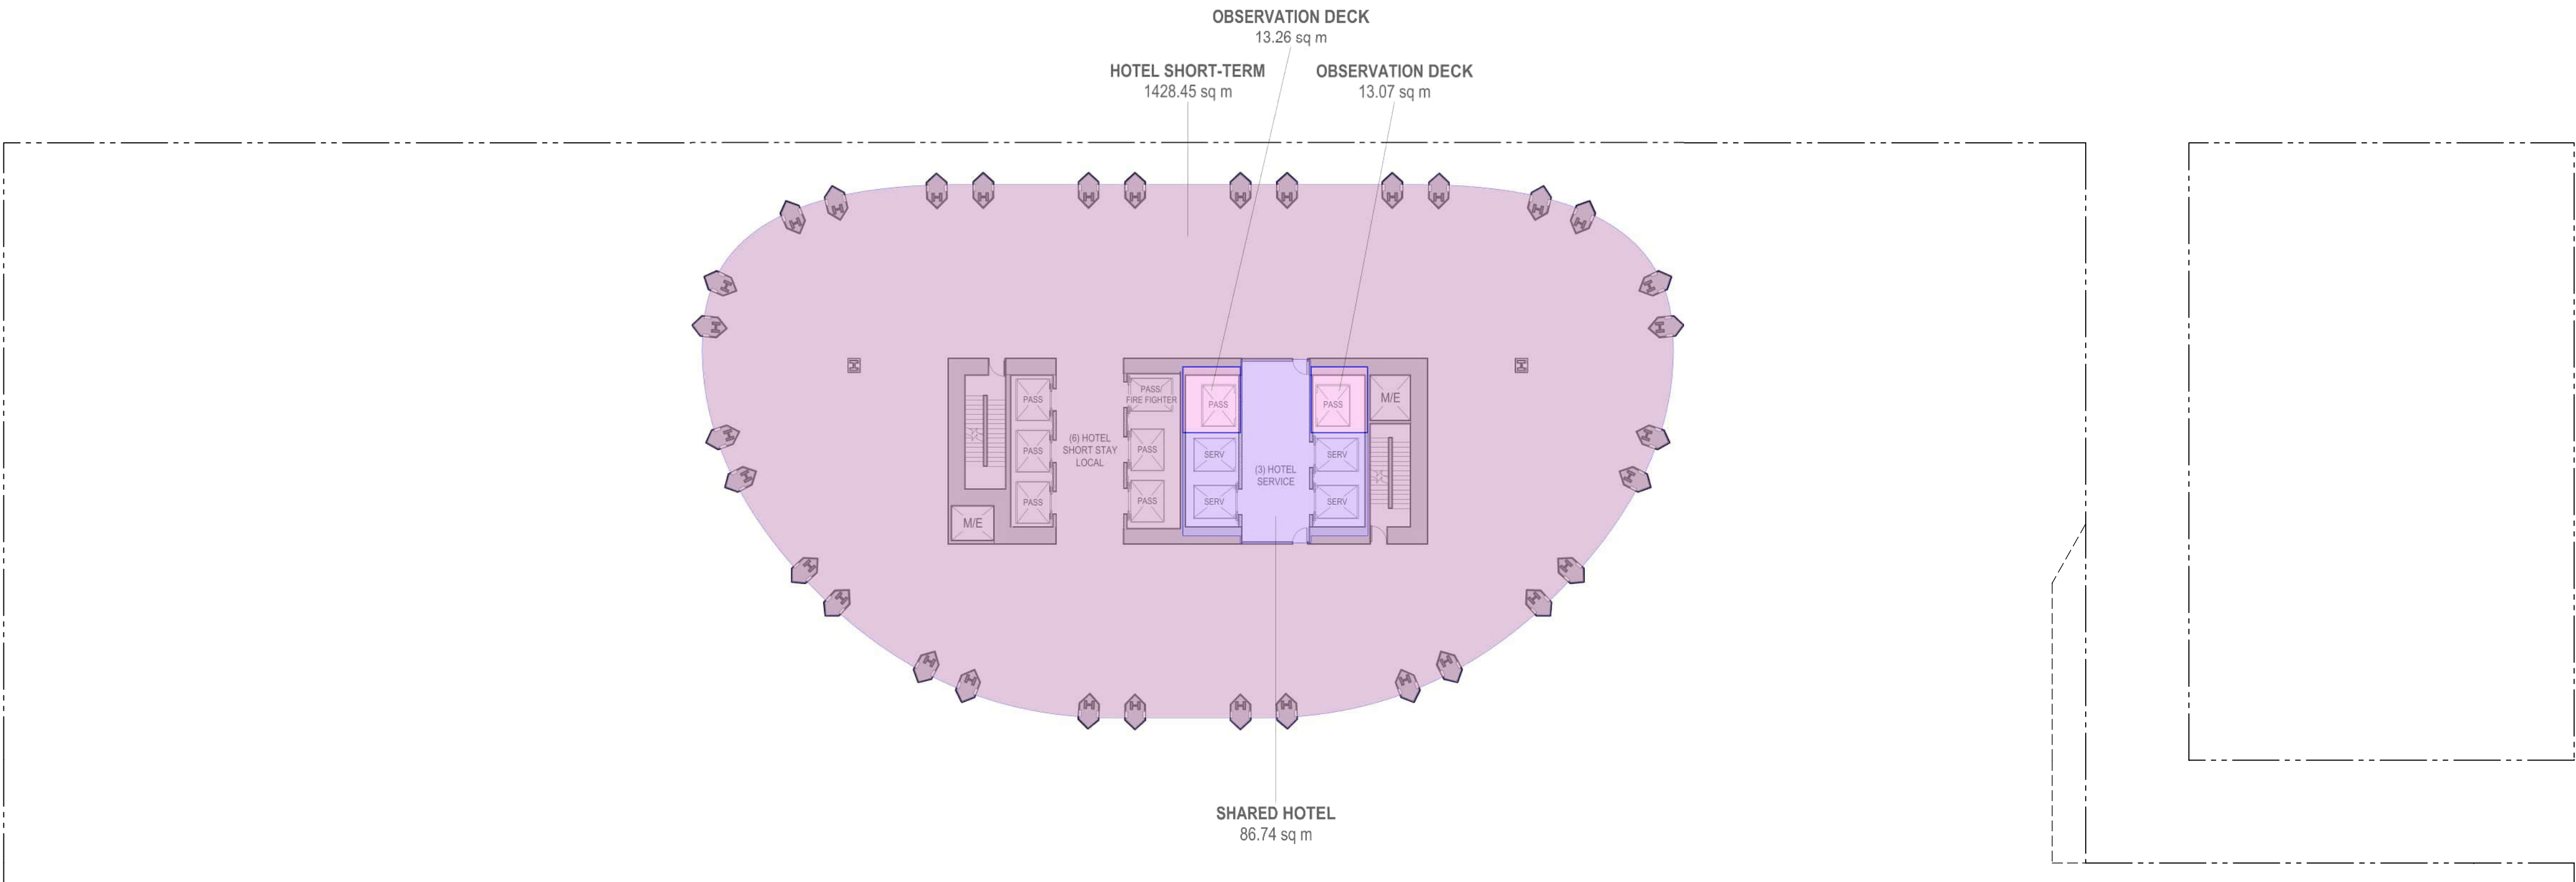

2 **LEVEL 51 FLOOR PLAN**
Scale 1:250

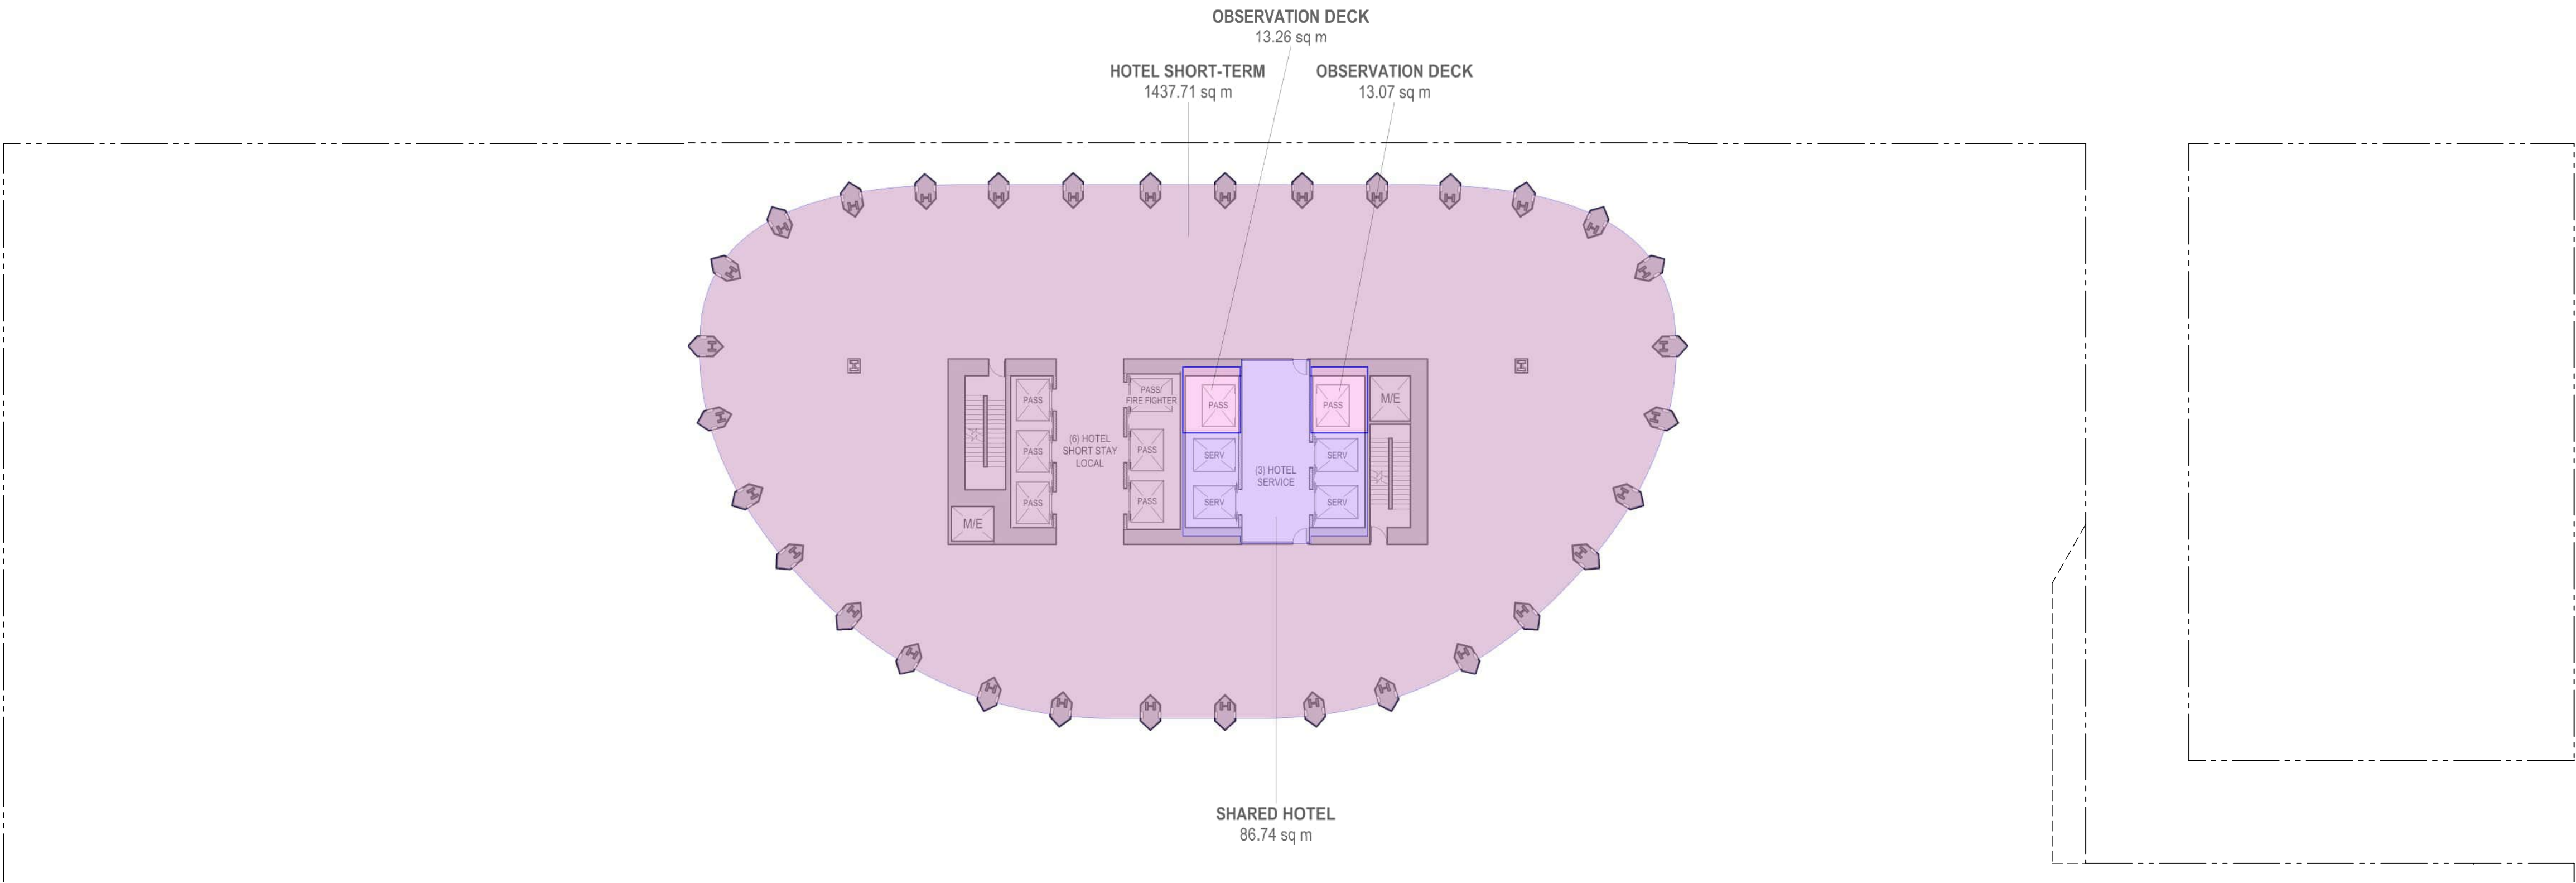

1 **LEVEL 50 FLOOR PLAN**
Scale 1:250

LEGEND

- RETAIL
- SHARED HOTEL
- LONG-TERM HOTEL
- SHORT-TERM HOTEL
- OBSERVATION DECK
- BELOW GRADE
- SHARED
- EXTERIOR FSR
- EXCLUDED EXTERIOR
- OUTDOOR AMENITY

Copyright reserved. The documents and design as an instrument of service are and at all times remain the exclusive property of HENRIQUEZ PARTNERS ARCHITECTS and may not be reproduced without the express written consent of HENRIQUEZ PARTNERS ARCHITECTS. All designs and related information in whole or in part shown on these documents are for the express use for the specified project only and shall not be used otherwise without the express written consent of HENRIQUEZ PARTNERS ARCHITECTS.

The Contractor shall verify and be responsible for all dimensions on site and shall inform HENRIQUEZ PARTNERS ARCHITECTS of any variations from the dimensions and conditions shown on the documents. Shop drawings shall be submitted to HENRIQUEZ PARTNERS ARCHITECTS for review and approval prior to fabrication.

HENRIQUEZ PARTNERS ARCHITECTS do not warrant that the drawings are produced to scale. Dimensions may not be scaled from the documents.

NOT FOR
CONSTRUCTION

ISSUED FOR REZONING AMENDMENT 23 MARCH 2026

ISSUED FOR REZONING 2 MAY 2025



HENRIQUEZ
PARTNERS
ARCHITECTS
598 W Georgia Street
Vancouver BC Canada V6B 2A3
T 604 687 5681

595 W GEORGIA
VANCOUVER, BC.


CONSULTANT

DRAWING TITLE


LEVEL 52 & 53
FSR AREA PLAN

DATE	21 APR 2025	DRAWN	MB
SCALE	1:250	CHECKED	BM
JOB NO	2303		

W-AREA.52

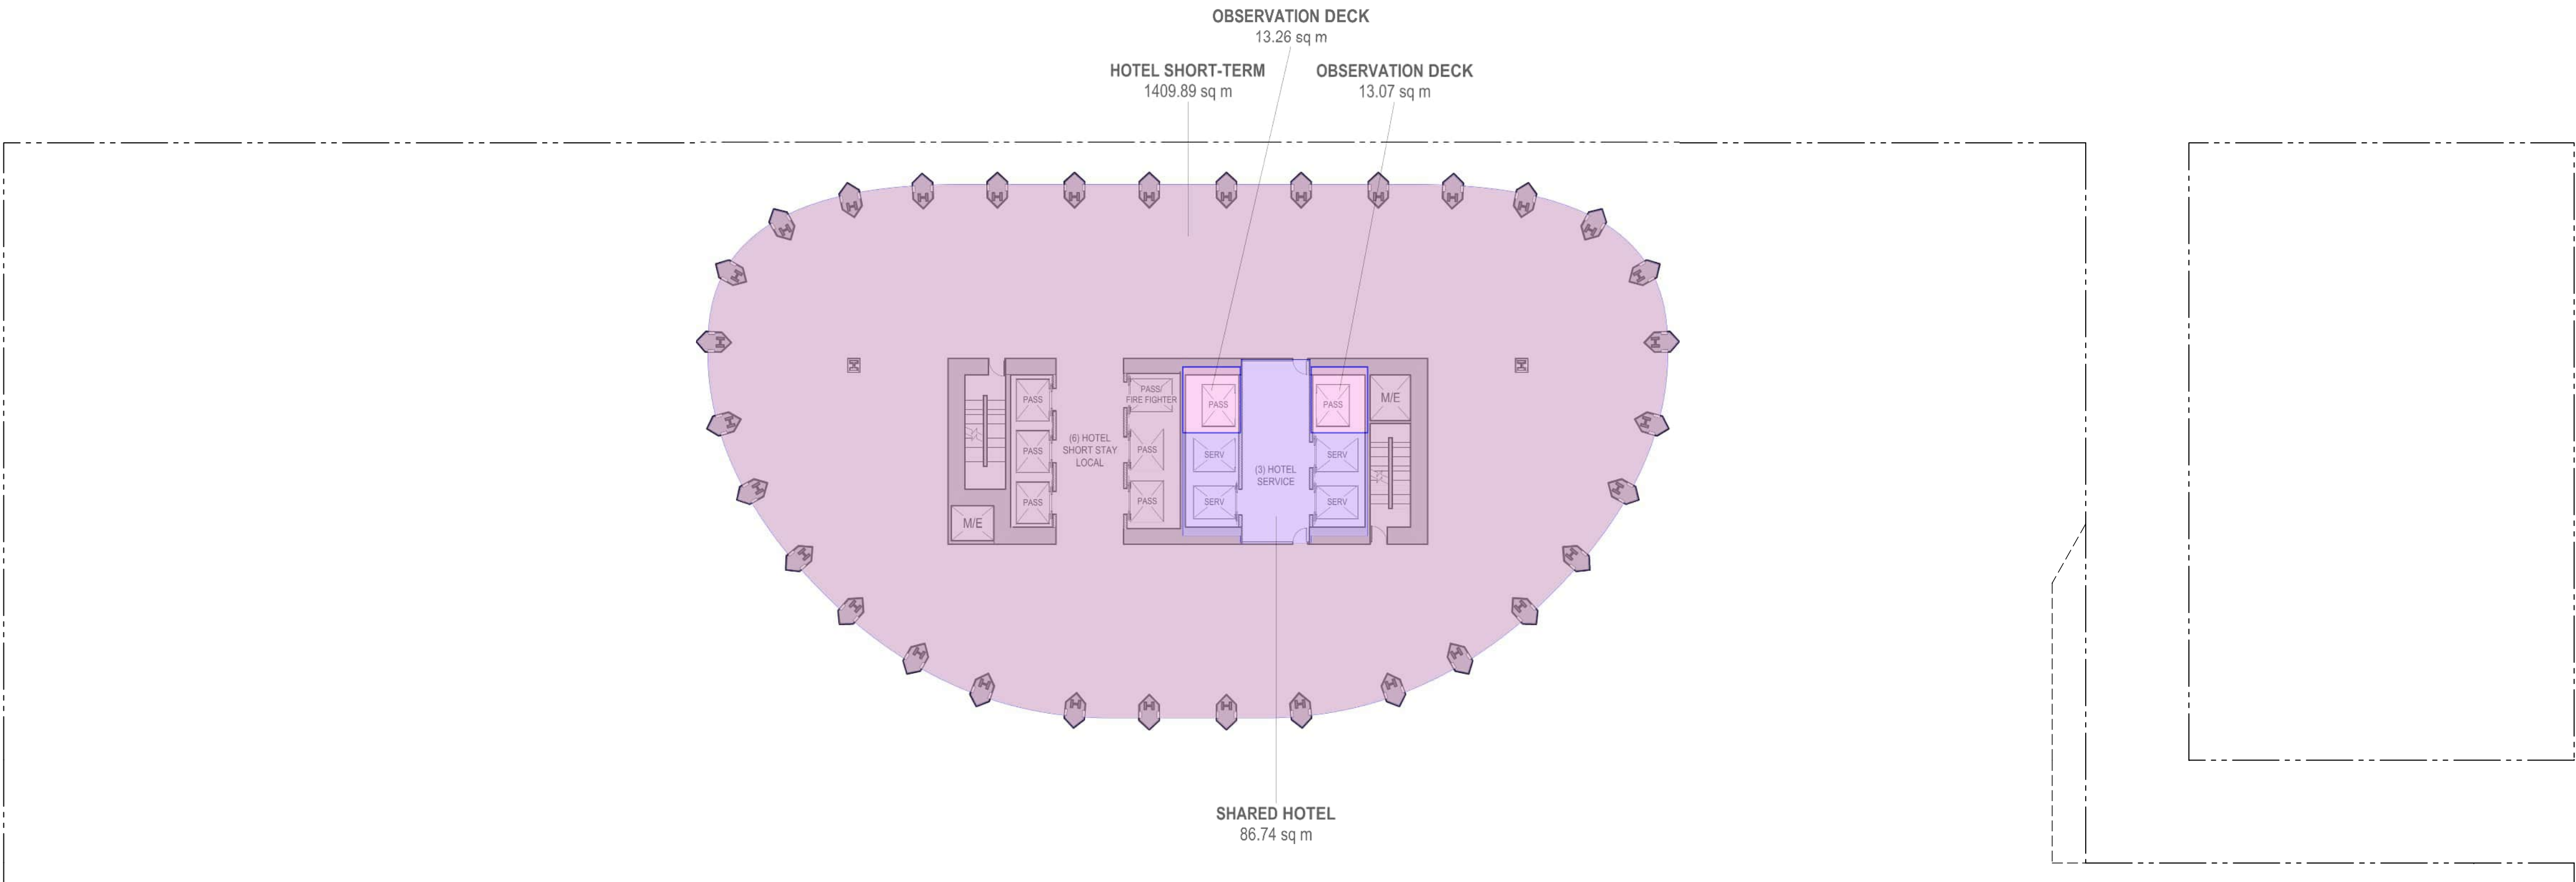

2 **LEVEL 53 FLOOR PLAN**
Scale 1:250

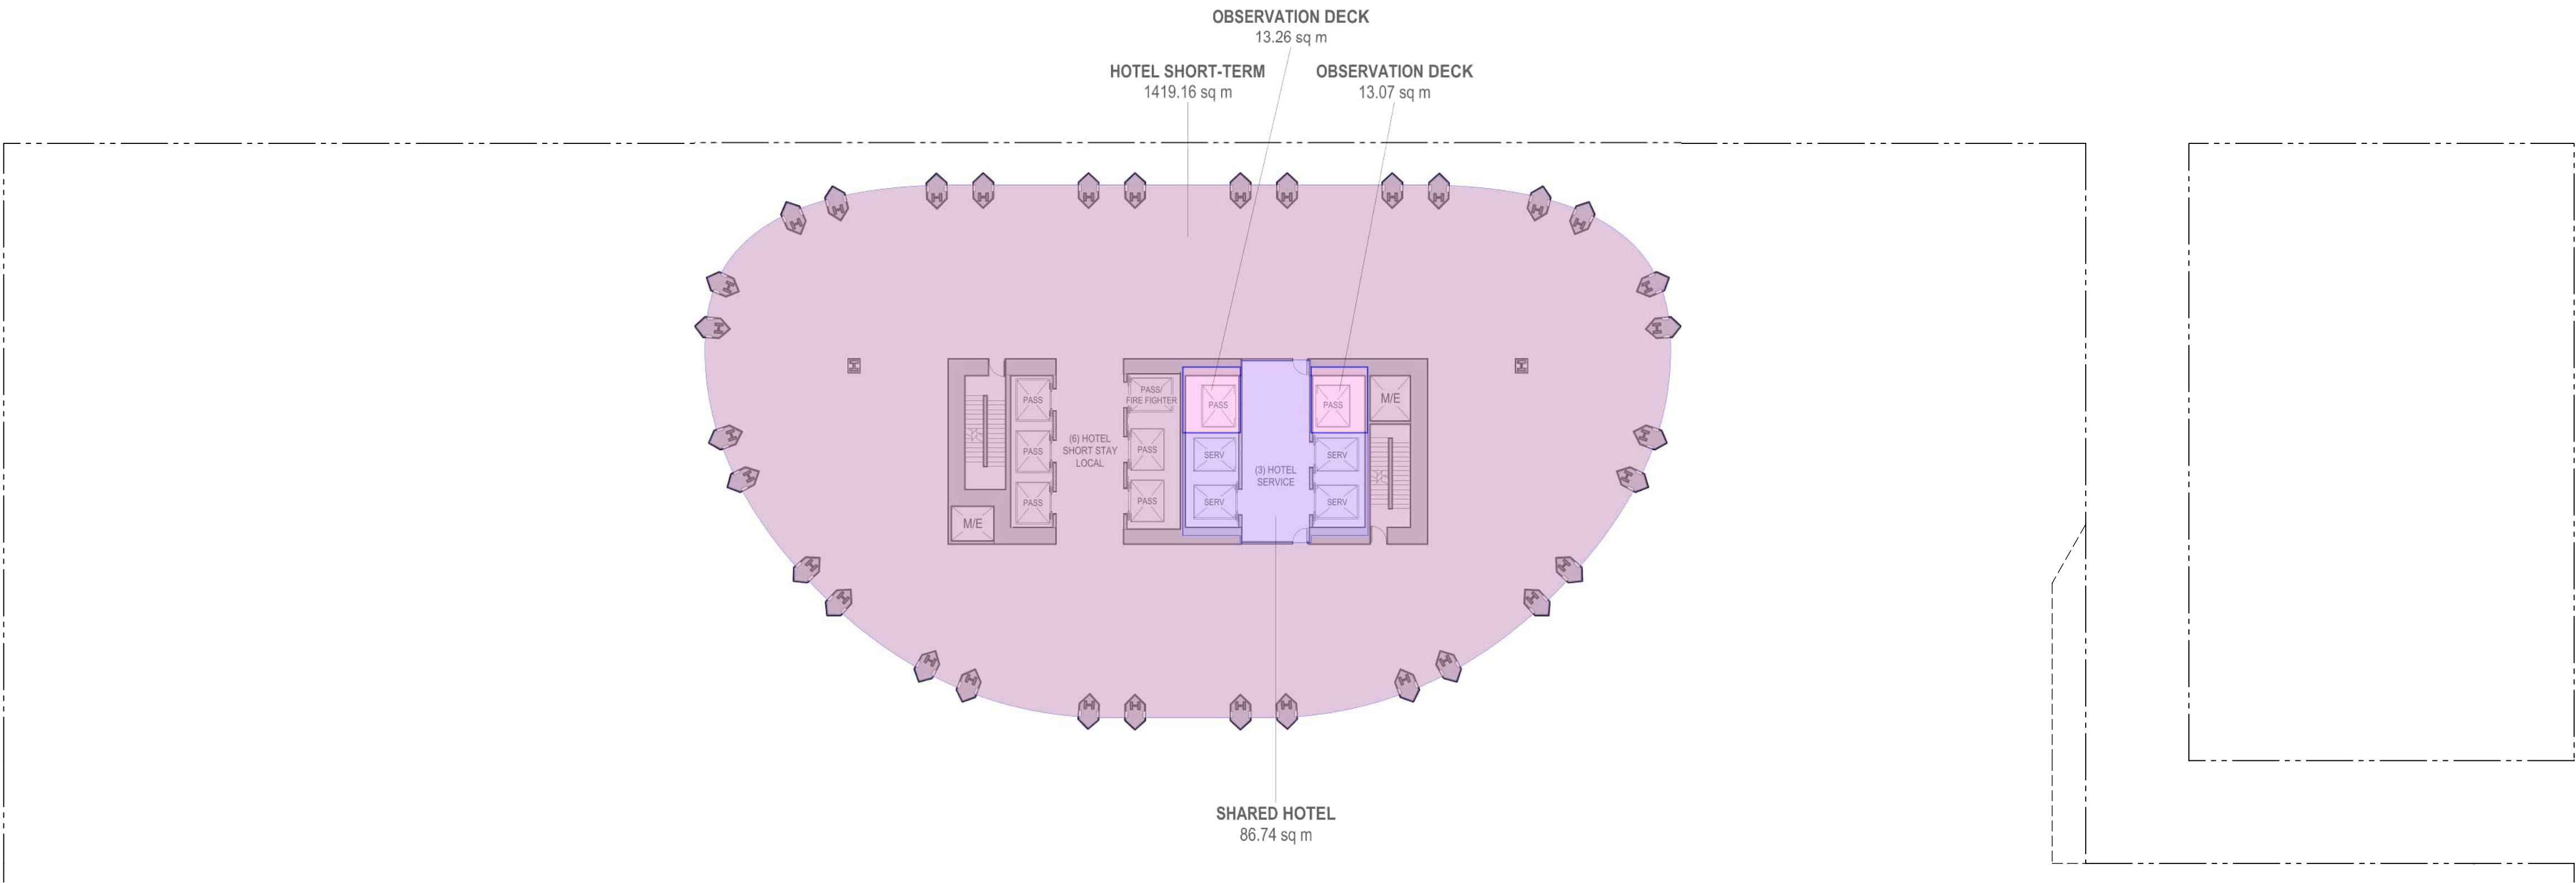

1 **LEVEL 52 FLOOR PLAN**
Scale 1:250

LEGEND

- RETAIL
- SHARED HOTEL
- LONG-TERM HOTEL
- SHORT-TERM HOTEL
- OBSERVATION DECK
- BELOW GRADE
- SHARED
- EXTERIOR FSR
- EXCLUDED EXTERIOR
- OUTDOOR AMENITY

Copyright reserved. The documents and design as an instrument of service are and at all times remain the exclusive property of HENRIQUEZ PARTNERS ARCHITECTS and may not be reproduced without the express written consent of HENRIQUEZ PARTNERS ARCHITECTS. All designs and related information in whole or in part shown on these documents are for the express use for the specified project only and shall not be used otherwise without the express written consent of HENRIQUEZ PARTNERS ARCHITECTS.

The Contractor shall verify and be responsible for all dimensions on site and shall inform HENRIQUEZ PARTNERS ARCHITECTS of any variations from the dimensions and conditions shown on the documents. Shop drawings shall be submitted to HENRIQUEZ PARTNERS ARCHITECTS for review and approval prior to fabrication.

HENRIQUEZ PARTNERS ARCHITECTS do not warrant that the drawings are produced to scale. Dimensions may not be scaled from the documents.

NOT FOR
CONSTRUCTION

ISSUED FOR REZONING AMENDMENT 23 MARCH 2026

ISSUED FOR REZONING 2 MAY 2025



HENRIQUEZ
PARTNERS
ARCHITECTS
598 W Georgia Street
Vancouver BC Canada V6B 2A3
T 604 687 5681

595 W GEORGIA
VANCOUVER, BC.


CONSULTANT

DRAWING TITLE


**LEVEL 54 & 55
FSR AREA PLAN**

DATE	21 APR 2025	DRAWN	MB
SCALE	1:250	CHECKED	BM
JOB NO	2303		

W-AREA.54

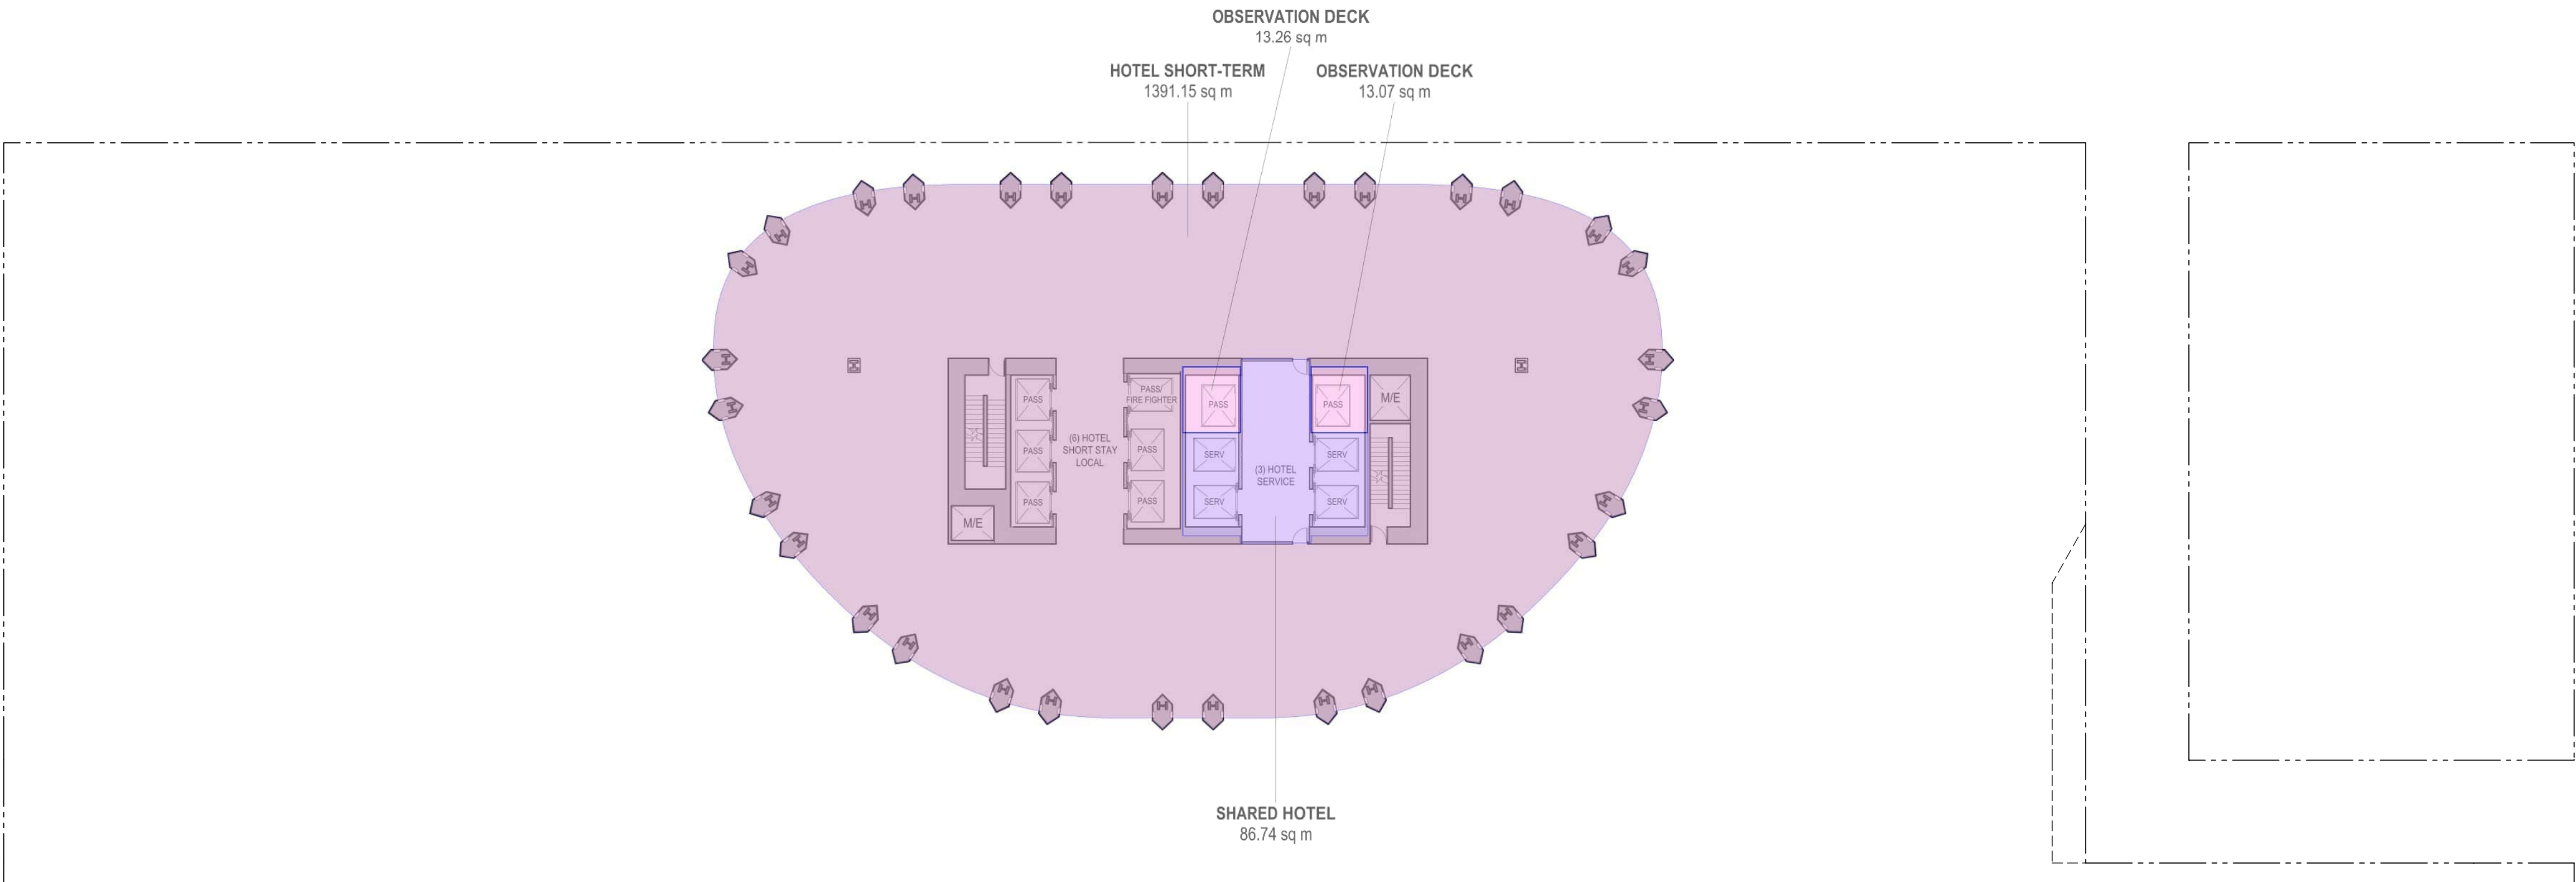

2 LEVEL 55 FLOOR PLAN
Scale 1:250

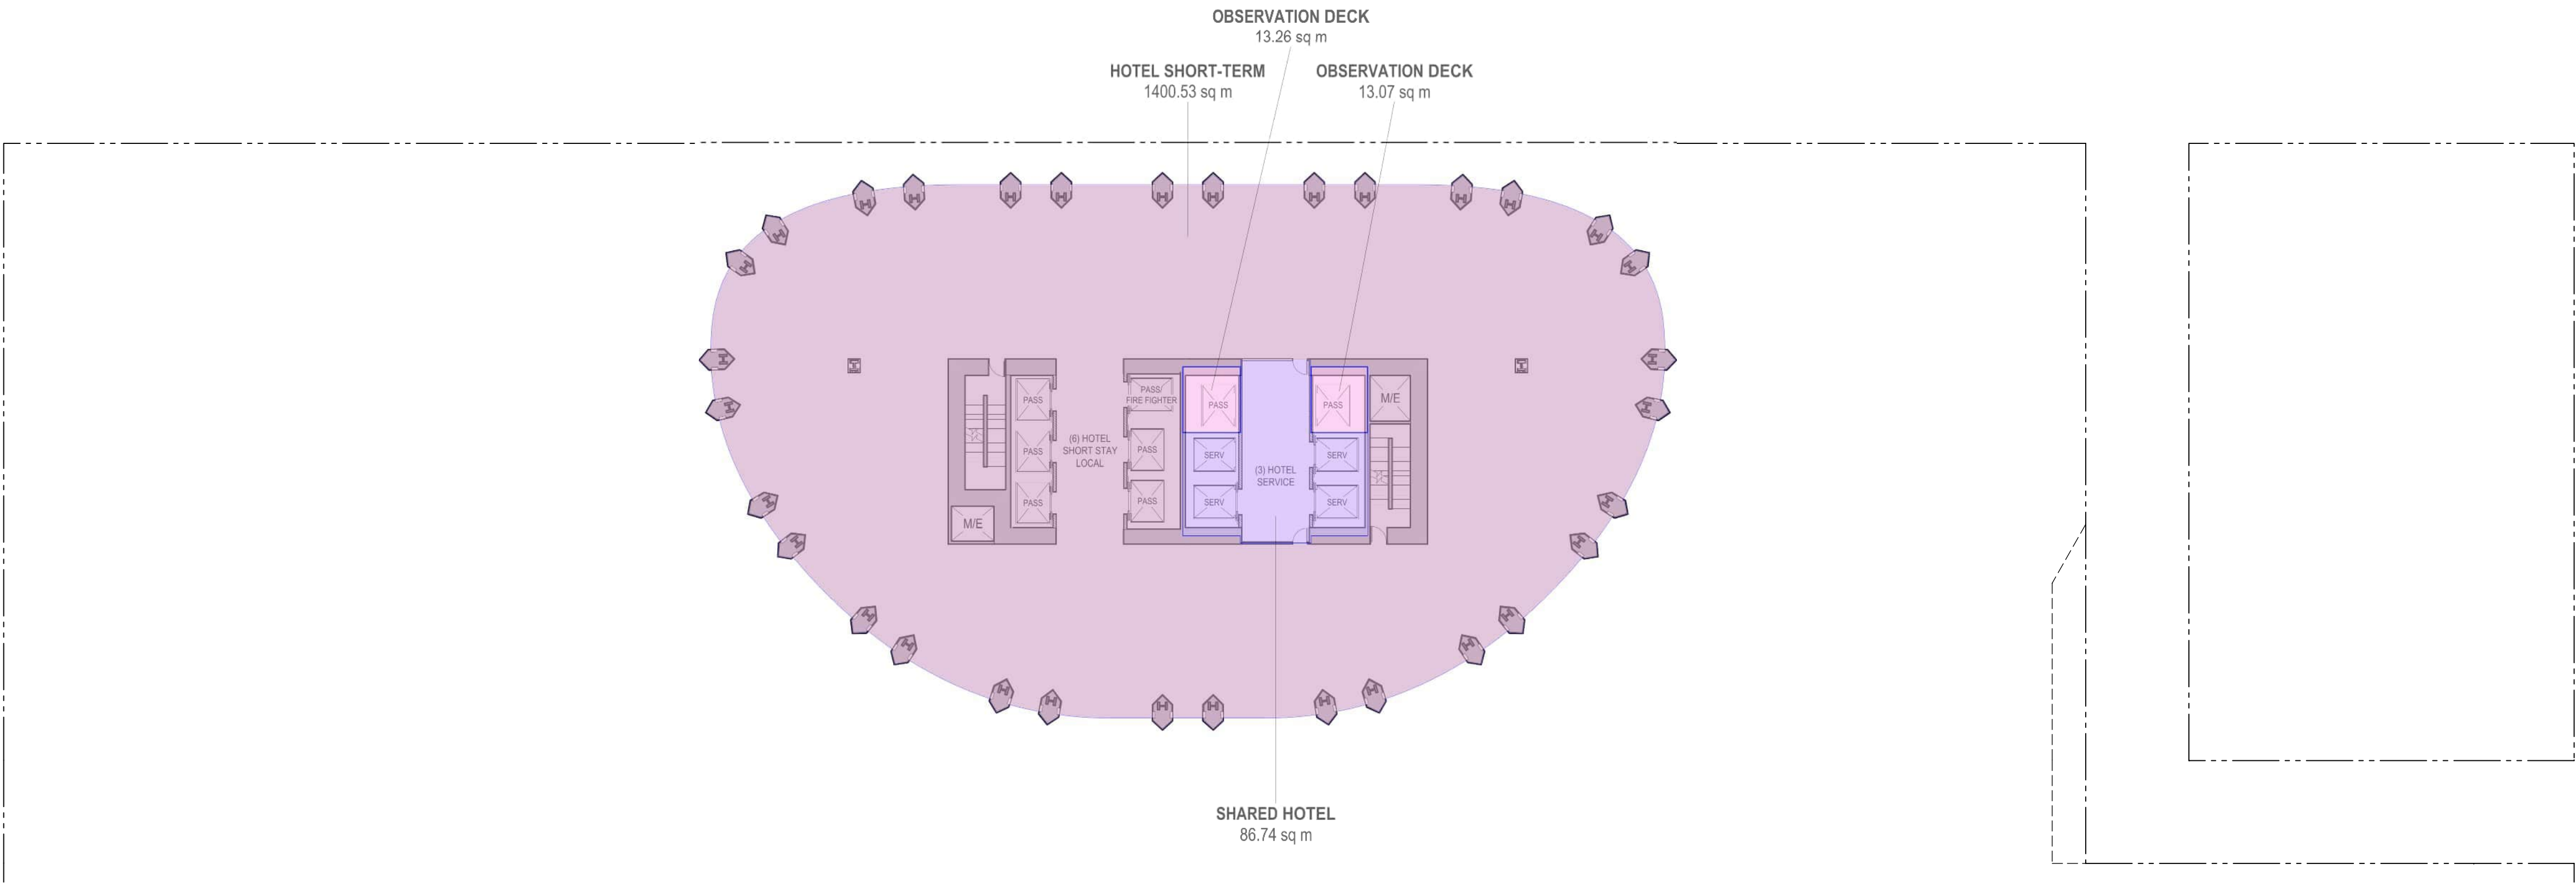

1 LEVEL 54 FLOOR PLAN
Scale 1:250

LEGEND

- RETAIL
- SHARED HOTEL
- LONG-TERM HOTEL
- SHORT-TERM HOTEL
- OBSERVATION DECK
- BELOW GRADE
- SHARED
- EXTERIOR FSR
- EXCLUDED EXTERIOR
- OUTDOOR AMENITY

Copyright reserved. The documents and design as an instrument of service are and at all times remain the exclusive property of HENRIQUEZ PARTNERS ARCHITECTS and may not be reproduced without the express written consent of HENRIQUEZ PARTNERS ARCHITECTS. All designs and related information in whole or in part shown on these documents are for the express use for the specified project only and shall not be used otherwise without the express written consent of HENRIQUEZ PARTNERS ARCHITECTS.

The Contractor shall verify and be responsible for all dimensions on site and shall inform HENRIQUEZ PARTNERS ARCHITECTS of any variations from the dimensions and conditions shown on the documents. Shop drawings shall be submitted to HENRIQUEZ PARTNERS ARCHITECTS for review and approval prior to fabrication.

HENRIQUEZ PARTNERS ARCHITECTS do not warrant that the drawings are produced to scale. Dimensions may not be scaled from the documents.

NOT FOR
CONSTRUCTION

ISSUED FOR REZONING AMENDMENT 23 MARCH 2026

ISSUED FOR REZONING 2 MAY 2025



HENRIQUEZ
PARTNERS
ARCHITECTS
598 W Georgia Street
Vancouver BC Canada V6B 2A3
T 604 687 5681

595 W GEORGIA
VANCOUVER, BC.


CONSULTANT

DRAWING TITLE


LEVEL 56 & 57
FSR AREA PLAN

DATE	21 APR 2025	DRAWN	MB
SCALE	1:250	CHECKED	BM
JOB NO	2303		

W-AREA.56

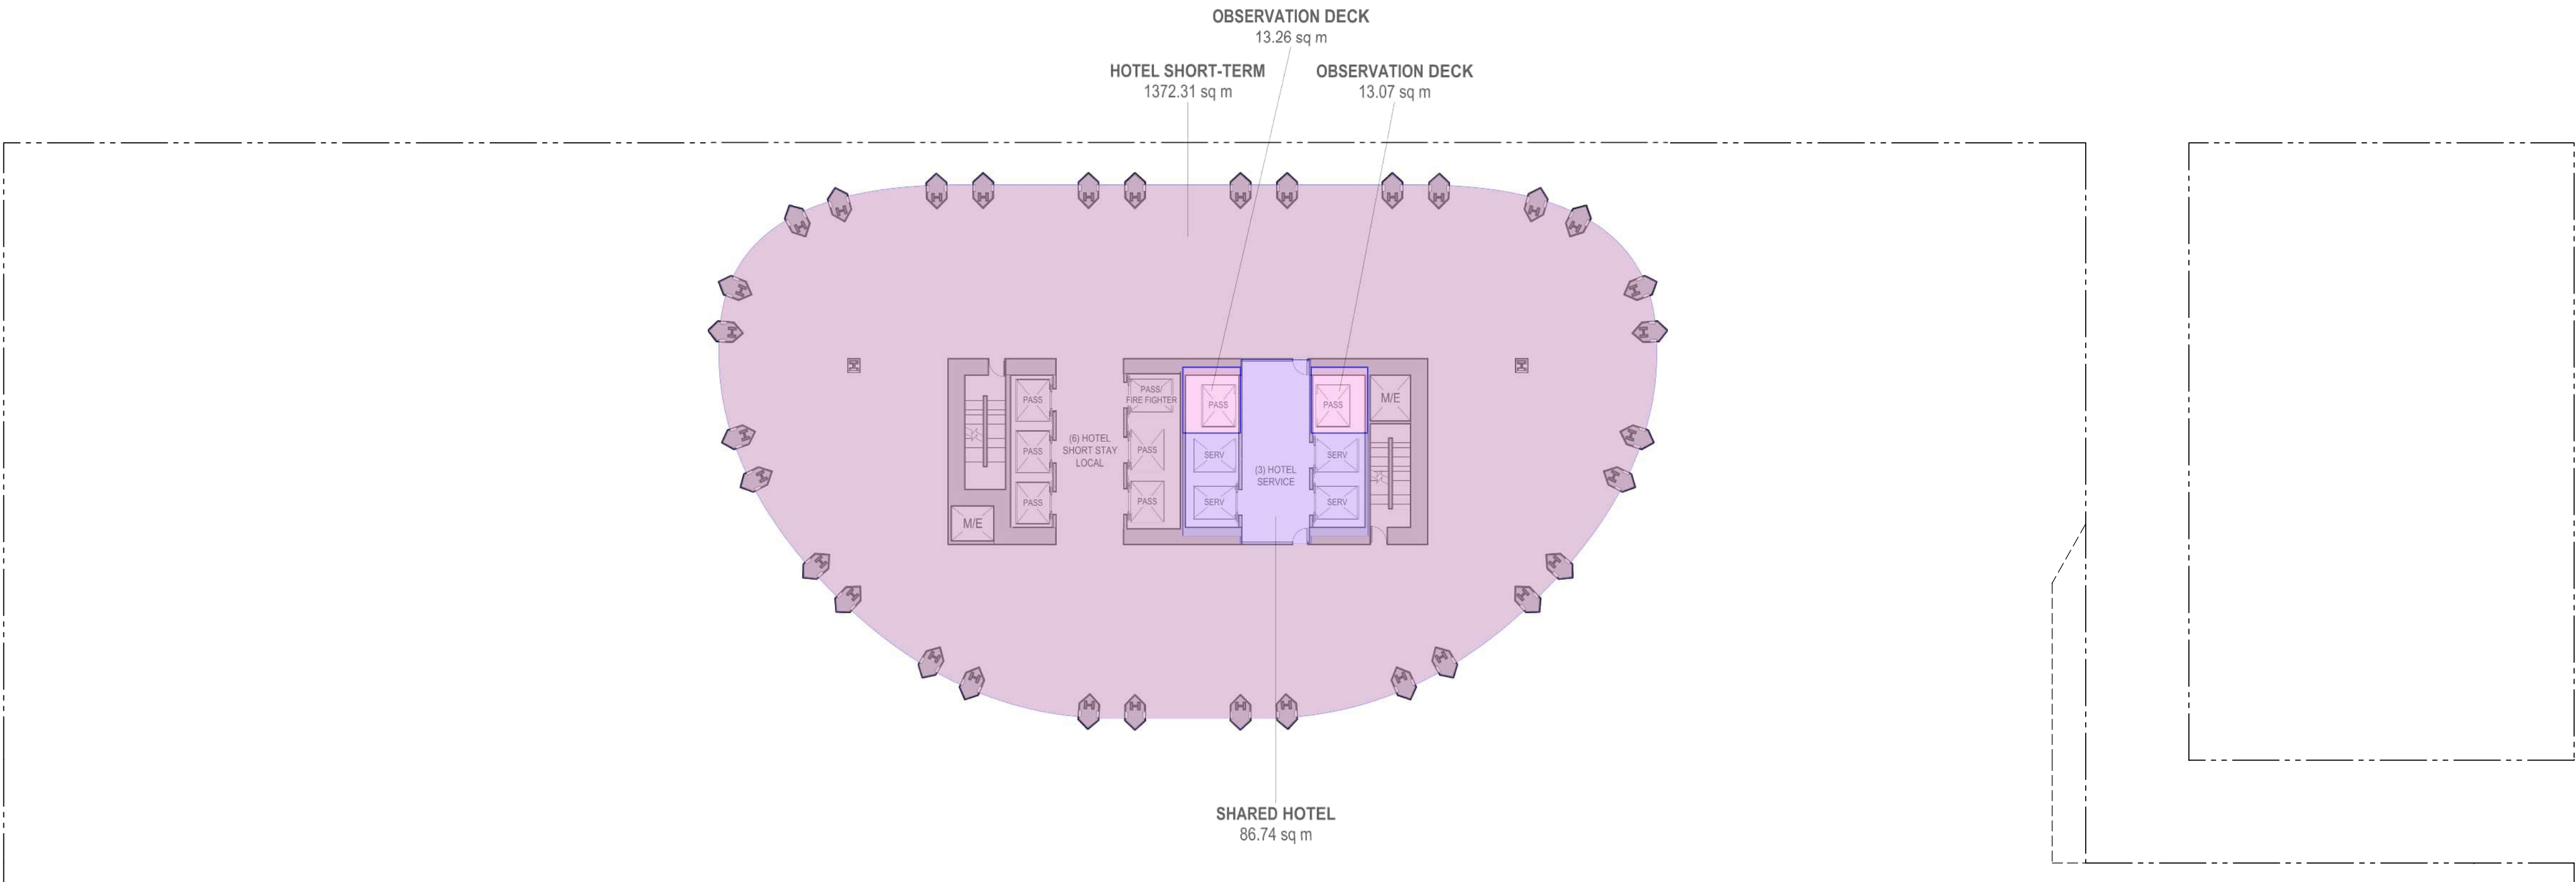

2 LEVEL 57 FLOOR PLAN
Scale 1:250

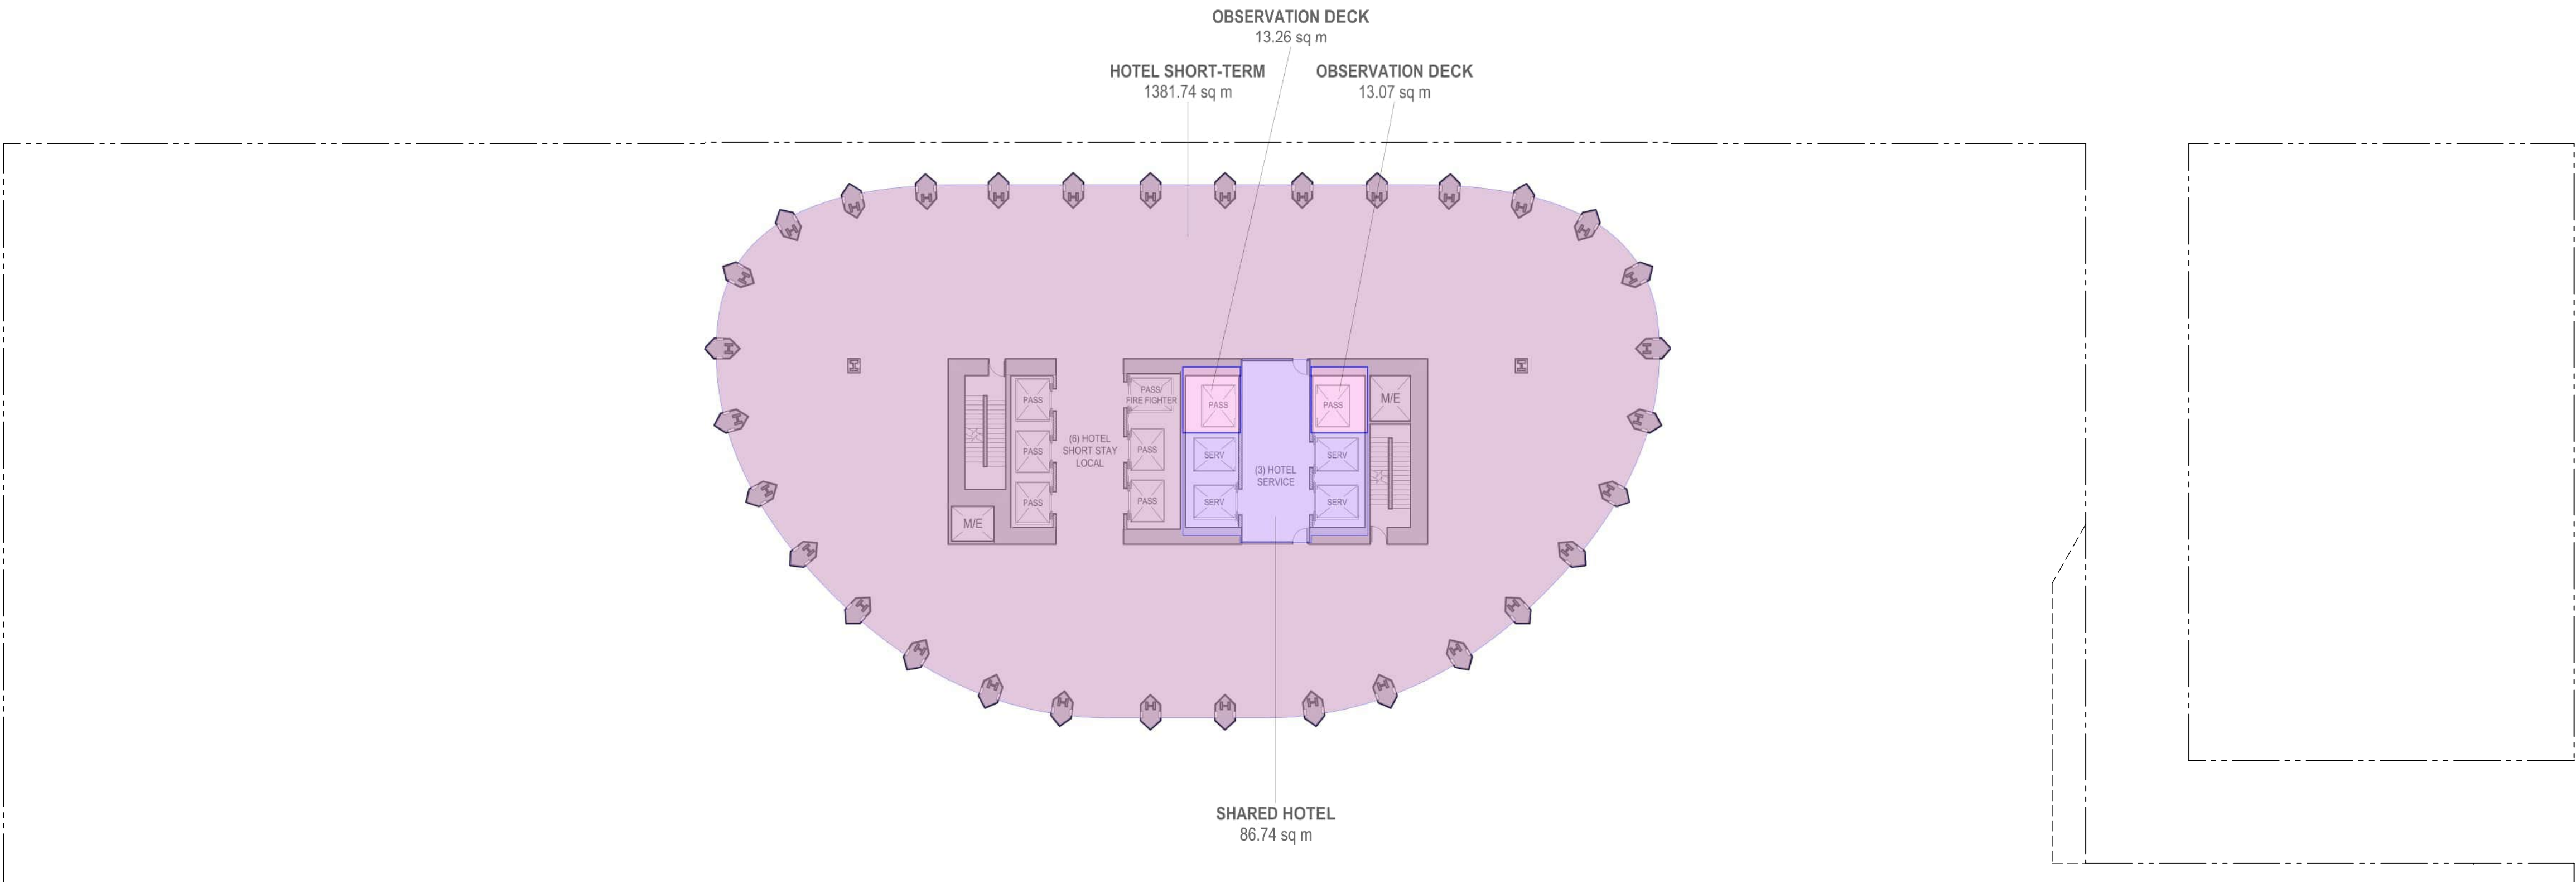

1 LEVEL 56 FLOOR PLAN
Scale 1:250

LEGEND

- RETAIL
- SHARED HOTEL
- LONG-TERM HOTEL
- SHORT-TERM HOTEL
- OBSERVATION DECK
- BELOW GRADE
- SHARED
- EXTERIOR FSR
- EXCLUDED EXTERIOR
- OUTDOOR AMENITY

Copyright reserved. The documents and design as an instrument of service are and at all times remain the exclusive property of HENRIQUEZ PARTNERS ARCHITECTS and may not be reproduced without the express written consent of HENRIQUEZ PARTNERS ARCHITECTS. All designs and related information in whole or in part shown on these documents are for the express use for the specified project only and shall not be used otherwise without the express written consent of HENRIQUEZ PARTNERS ARCHITECTS.

The Contractor shall verify and be responsible for all dimensions on site and shall inform HENRIQUEZ PARTNERS ARCHITECTS of any variations from the dimensions and conditions shown on the documents. Shop drawings shall be submitted to HENRIQUEZ PARTNERS ARCHITECTS for review and approval prior to fabrication.

HENRIQUEZ PARTNERS ARCHITECTS do not warrant that the drawings are produced to scale. Dimensions may not be scaled from the documents.

NOT FOR
CONSTRUCTION

ISSUED FOR REZONING AMENDMENT 23 MARCH 2026

ISSUED FOR REZONING 2 MAY 2025



HENRIQUEZ
PARTNERS
ARCHITECTS
598 W Georgia Street
Vancouver BC Canada V6B 2A3
T 604 687 5681

JOB TITLE

595 W GEORGIA
VANCOUVER, BC.


CONSULTANT

DRAWING TITLE


**LEVEL 58 & 59
FSR AREA PLAN**

DATE	21 APR 2025	DRAWN	MB
SCALE	1:250	CHECKED	BM
JOB NO	2303		

W-AREA.58

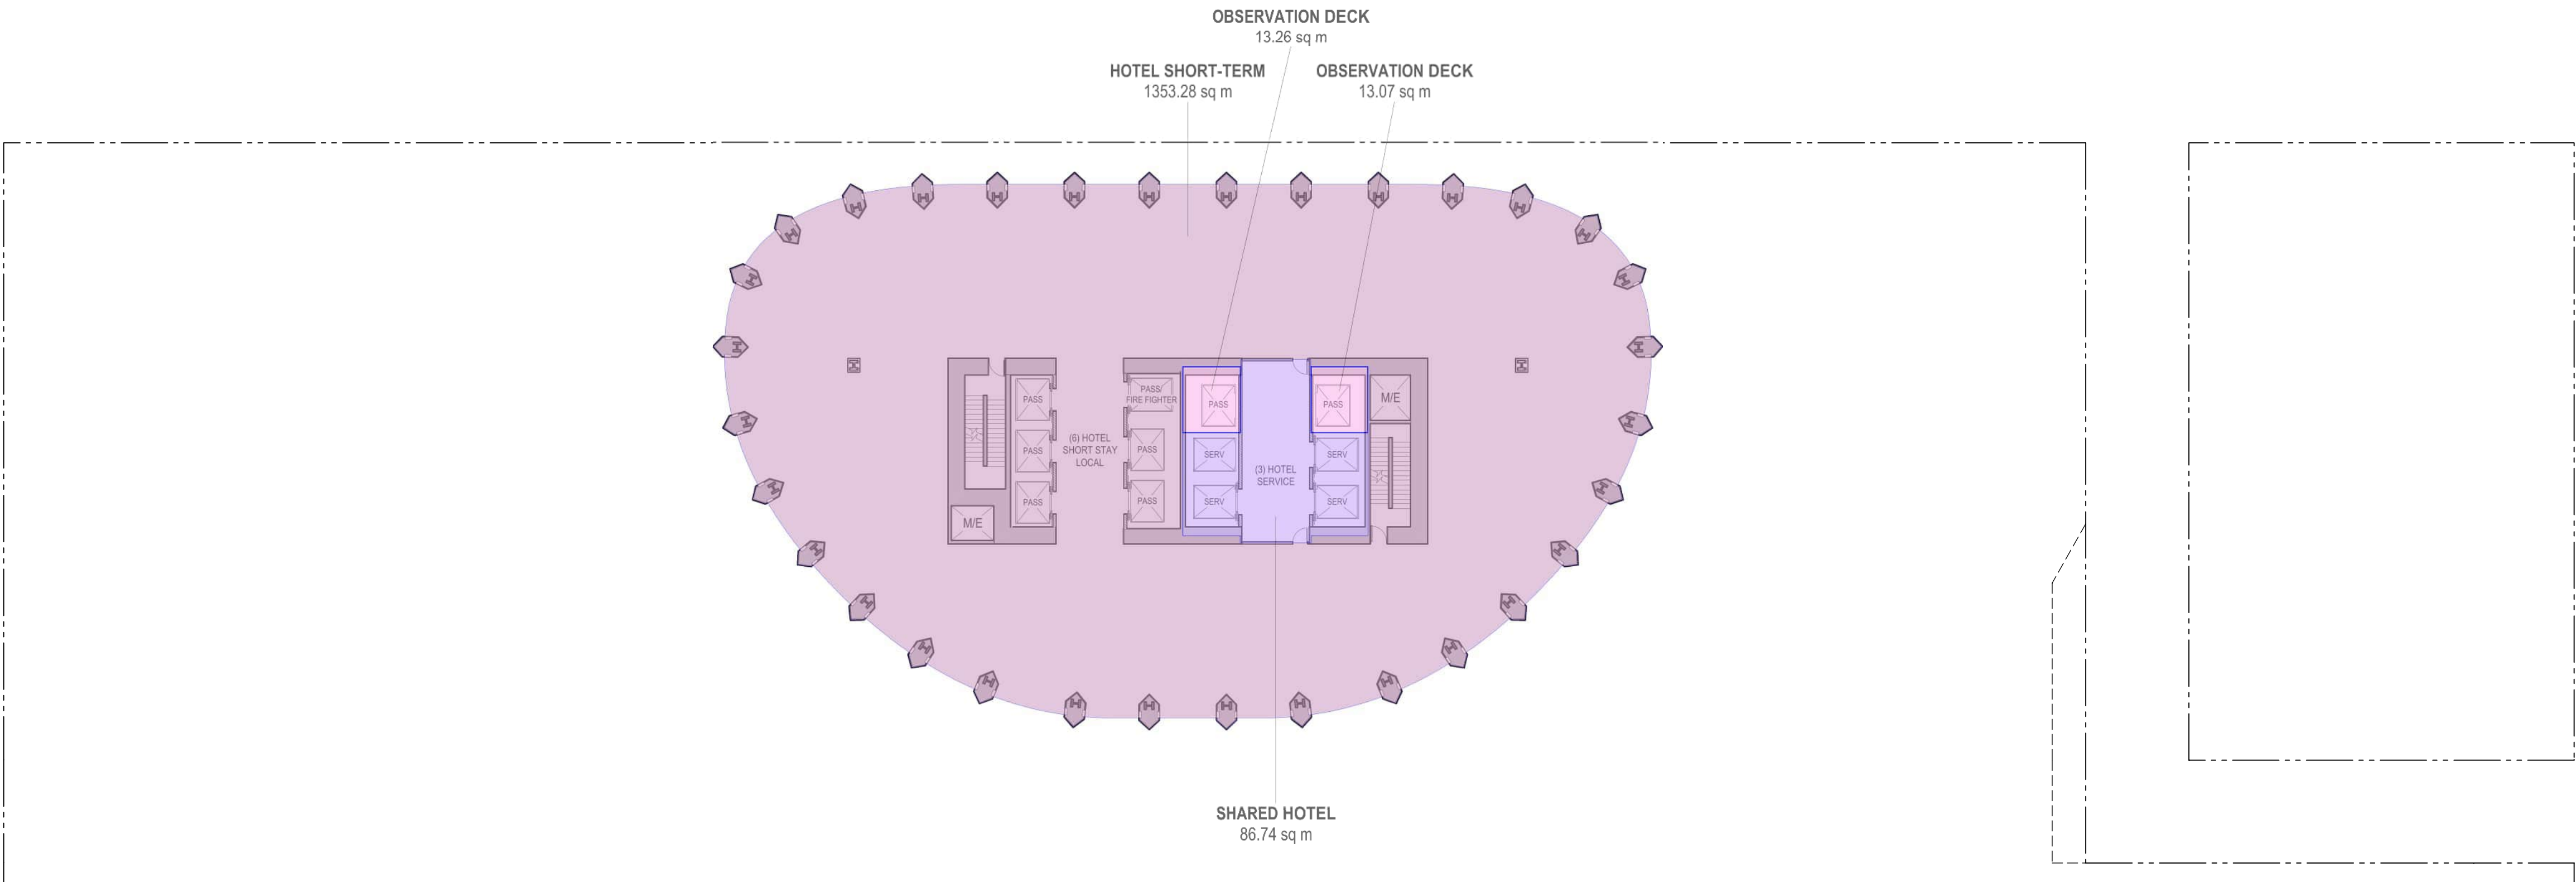

2 LEVEL 59 FLOOR PLAN
Scale 1:250

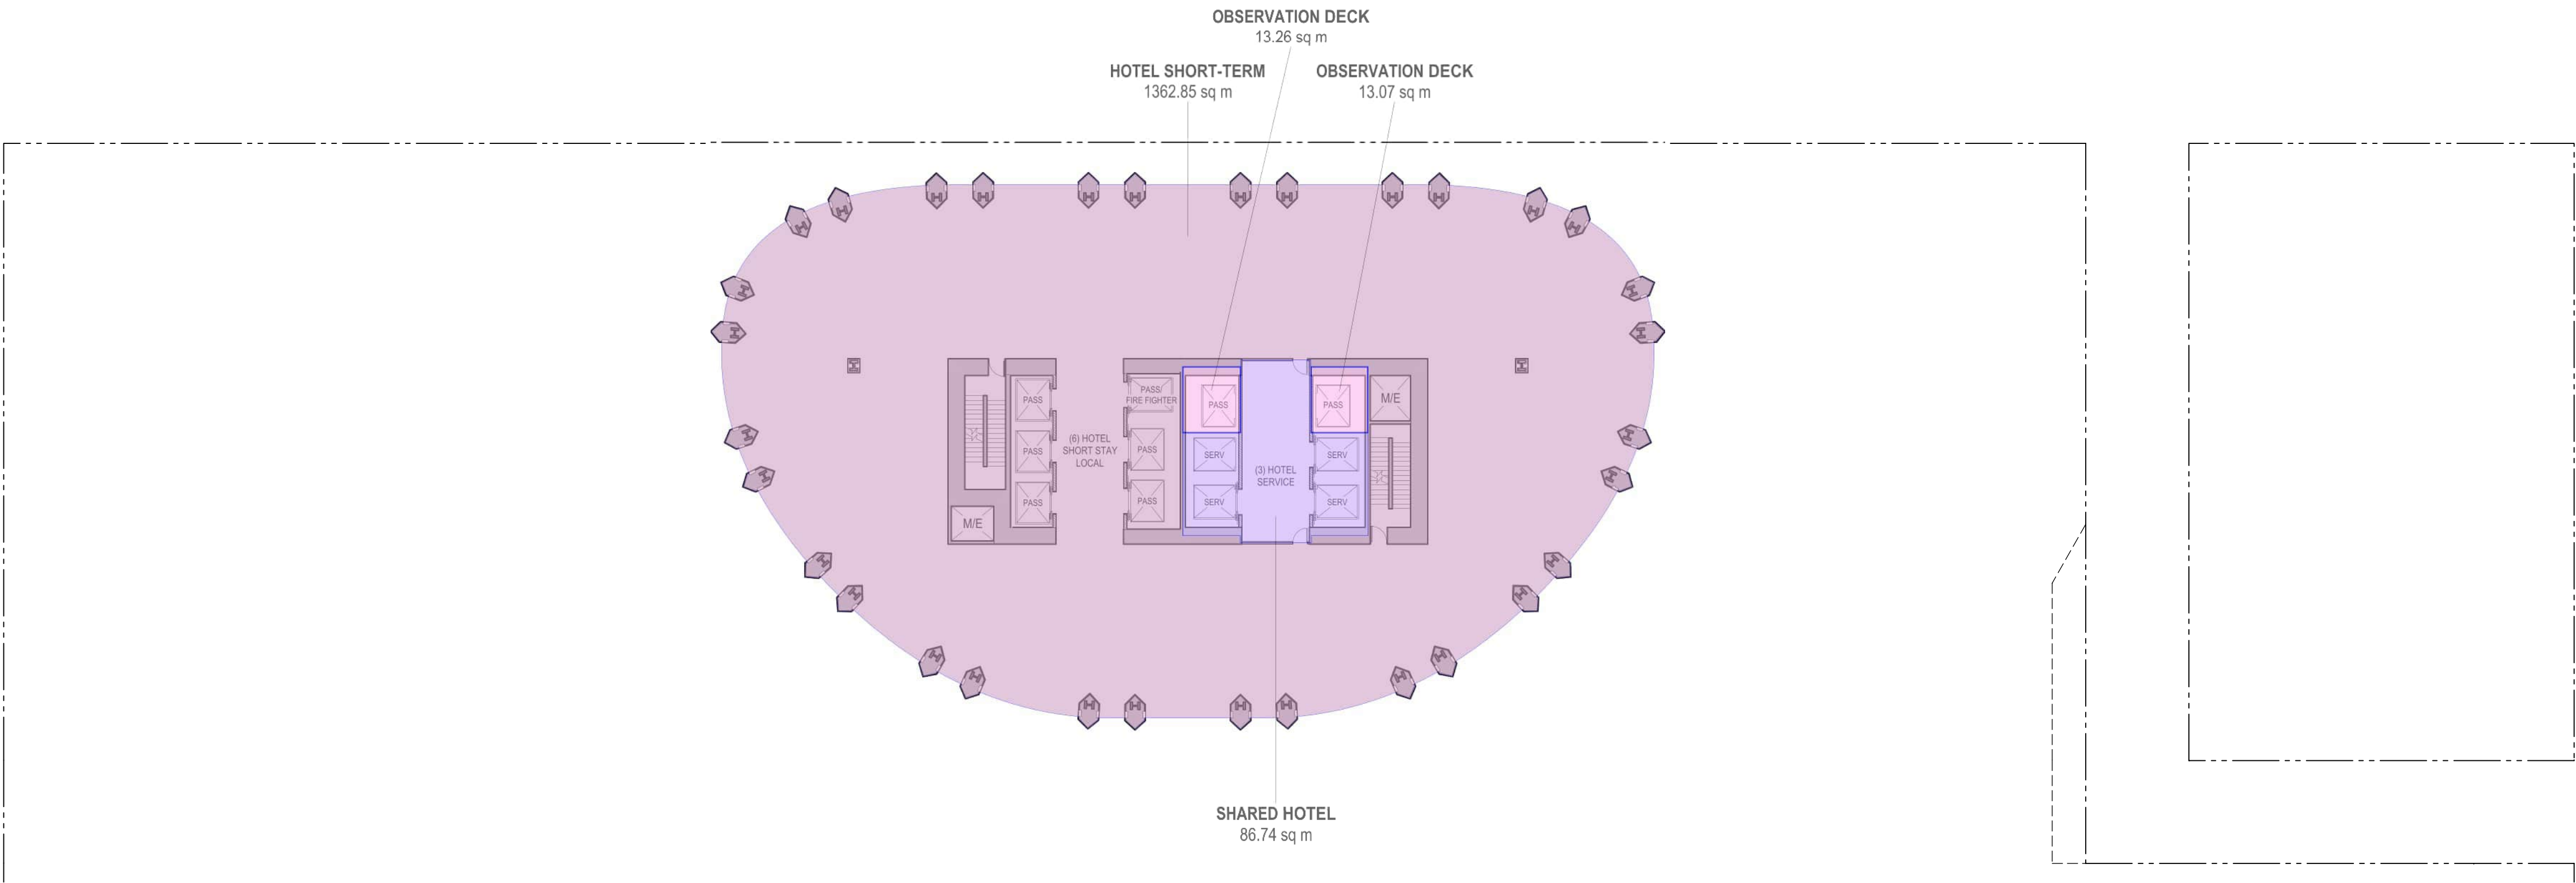

1 LEVEL 58 FLOOR PLAN
Scale 1:250

LEGEND

- RETAIL
- SHARED HOTEL
- LONG-TERM HOTEL
- SHORT-TERM HOTEL
- OBSERVATION DECK
- BELOW GRADE
- SHARED
- EXTERIOR FSR
- EXCLUDED EXTERIOR
- OUTDOOR AMENITY

Copyright reserved. The documents and design as an instrument of service are and at all times remain the exclusive property of HENRIQUEZ PARTNERS ARCHITECTS and may not be reproduced without the express written consent of HENRIQUEZ PARTNERS ARCHITECTS. All designs and related information in whole or in part shown on these documents are for the express use for the specified project only and shall not be used otherwise without the express written consent of HENRIQUEZ PARTNERS ARCHITECTS.

The Contractor shall verify and be responsible for all dimensions on site and shall inform HENRIQUEZ PARTNERS ARCHITECTS of any variations from the dimensions and conditions shown on the documents. Shop drawings shall be submitted to HENRIQUEZ PARTNERS ARCHITECTS for review and approval prior to fabrication.

HENRIQUEZ PARTNERS ARCHITECTS do not warrant that the drawings are produced to scale. Dimensions may not be scaled from the documents.

NOT FOR
CONSTRUCTION

ISSUED FOR REZONING AMENDMENT 23 MARCH 2026

ISSUED FOR REZONING 2 MAY 2025



HENRIQUEZ
PARTNERS
ARCHITECTS
598 W Georgia Street
Vancouver BC Canada V6B 2A3
T 604 687 5681

595 W GEORGIA
VANCOUVER, BC.


CONSULTANT

DRAWING TITLE


LEVEL 60 & 61
FSR AREA PLAN

DATE	21 APR 2025	DRAWN	MB
SCALE	1:250	CHECKED	BM
JOB NO	2303		

W-AREA.60

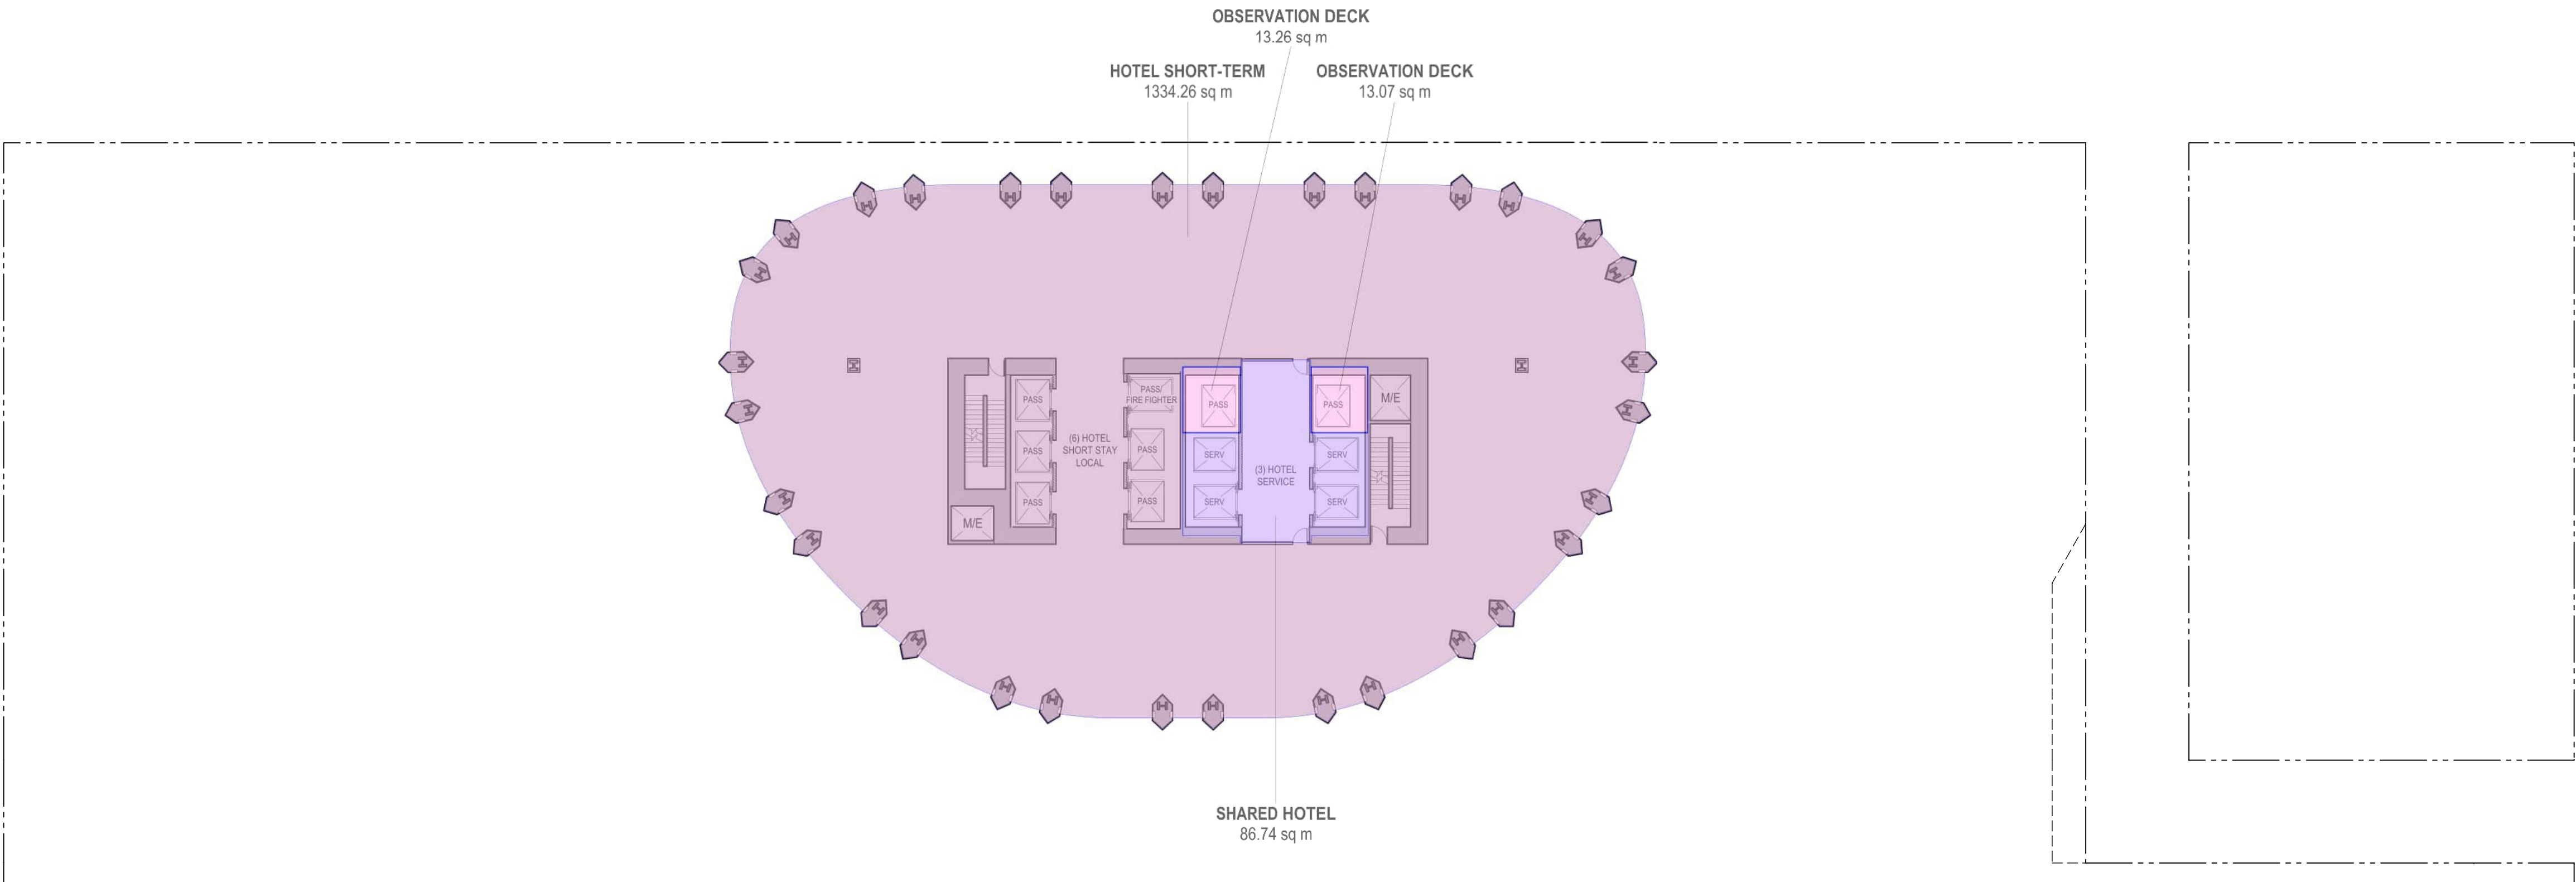

2 **LEVEL 61 FLOOR PLAN**
Scale 1:250

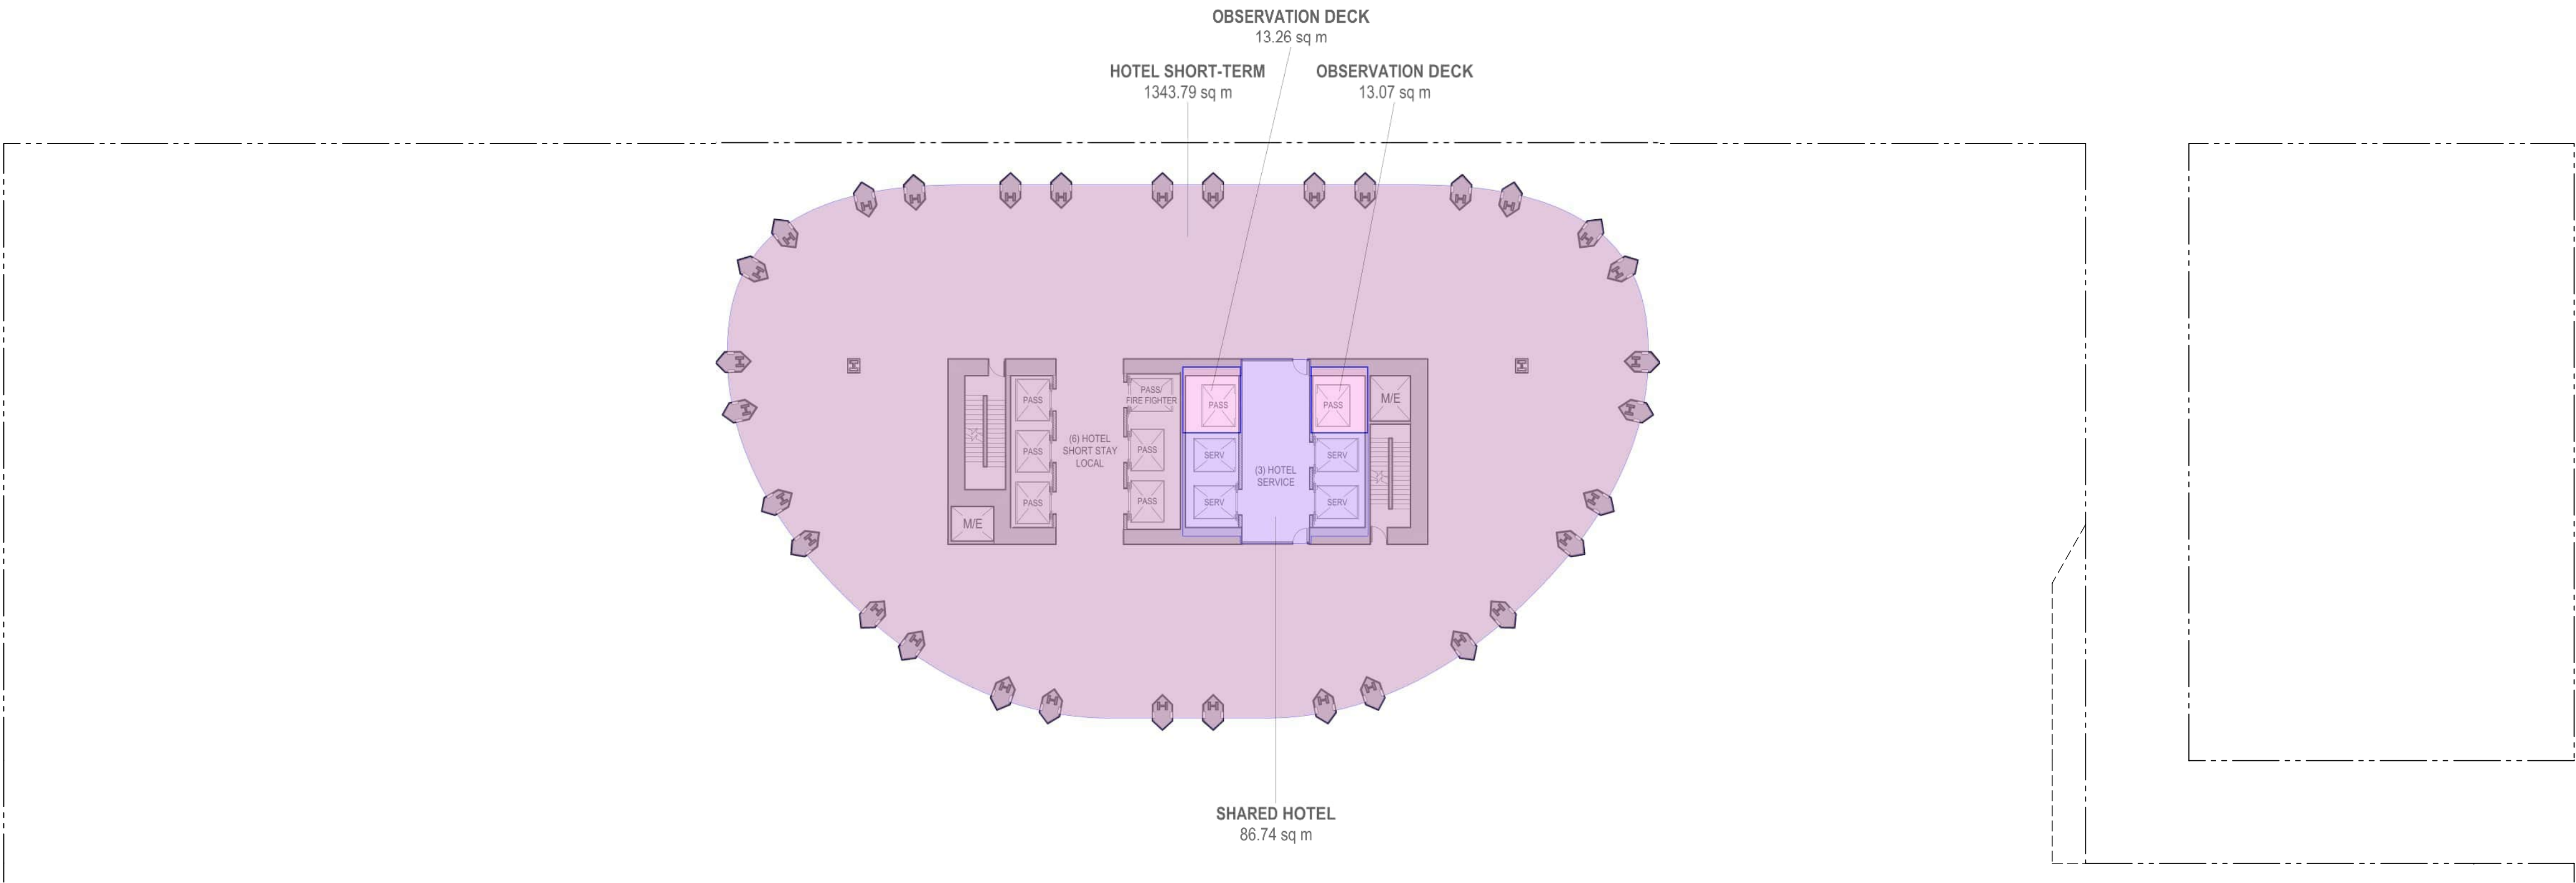

1 **LEVEL 60 FLOOR PLAN**
Scale 1:250

LEGEND

- RETAIL
- SHARED HOTEL
- LONG-TERM HOTEL
- SHORT-TERM HOTEL
- OBSERVATION DECK
- BELOW GRADE
- SHARED
- EXTERIOR FSR
- EXCLUDED EXTERIOR
- OUTDOOR AMENITY

Copyright reserved. The documents and design as an instrument of service are and at all times remain the exclusive property of HENRIQUEZ PARTNERS ARCHITECTS and may not be reproduced without the express written consent of HENRIQUEZ PARTNERS ARCHITECTS. All designs and related information in whole or in part shown on these documents are for the express use for the specified project only and shall not be used otherwise without the express written consent of HENRIQUEZ PARTNERS ARCHITECTS.

The Contractor shall verify and be responsible for all dimensions on site and shall inform HENRIQUEZ PARTNERS ARCHITECTS of any variations from the dimensions and conditions shown on the documents. Shop drawings shall be submitted to HENRIQUEZ PARTNERS ARCHITECTS for review and approval prior to fabrication.

HENRIQUEZ PARTNERS ARCHITECTS do not warrant that the drawings are produced to scale. Dimensions may not be scaled from the documents.

NOT FOR
CONSTRUCTION

ISSUED FOR REZONING AMENDMENT 23 MARCH 2026

ISSUED FOR REZONING 2 MAY 2025



HENRIQUEZ
PARTNERS
ARCHITECTS
598 W Georgia Street
Vancouver BC Canada V6B 2A3
T 604 687 5681

595 W GEORGIA
VANCOUVER, BC.


CONSULTANT

DRAWING TITLE


LEVEL 62 & 63
FSR AREA PLAN

DATE	21 APR 2025	DRAWN	MB
SCALE	1:250	CHECKED	BM
JOB NO	2303		

W-AREA.62

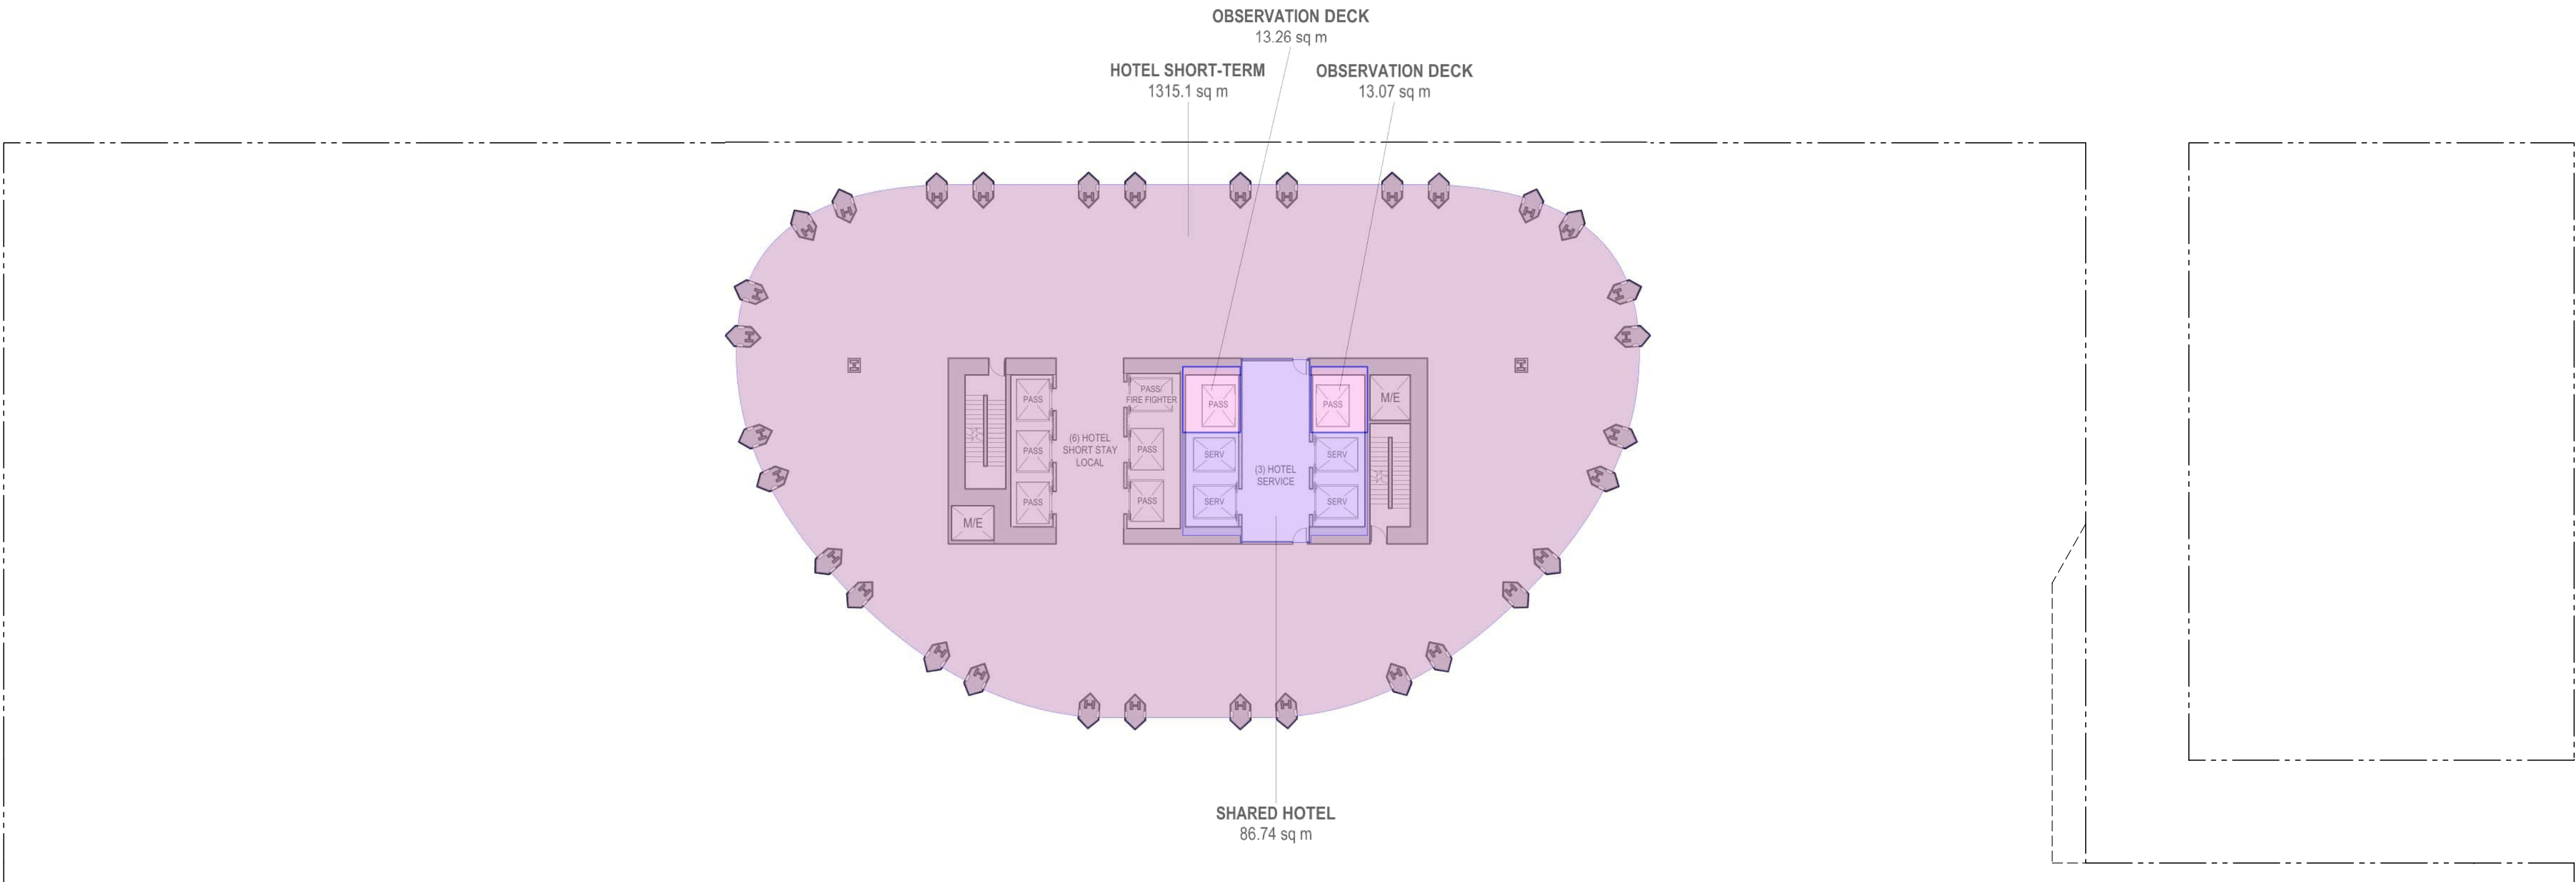




2 **LEVEL 63 FLOOR PLAN**
Scale 1:250

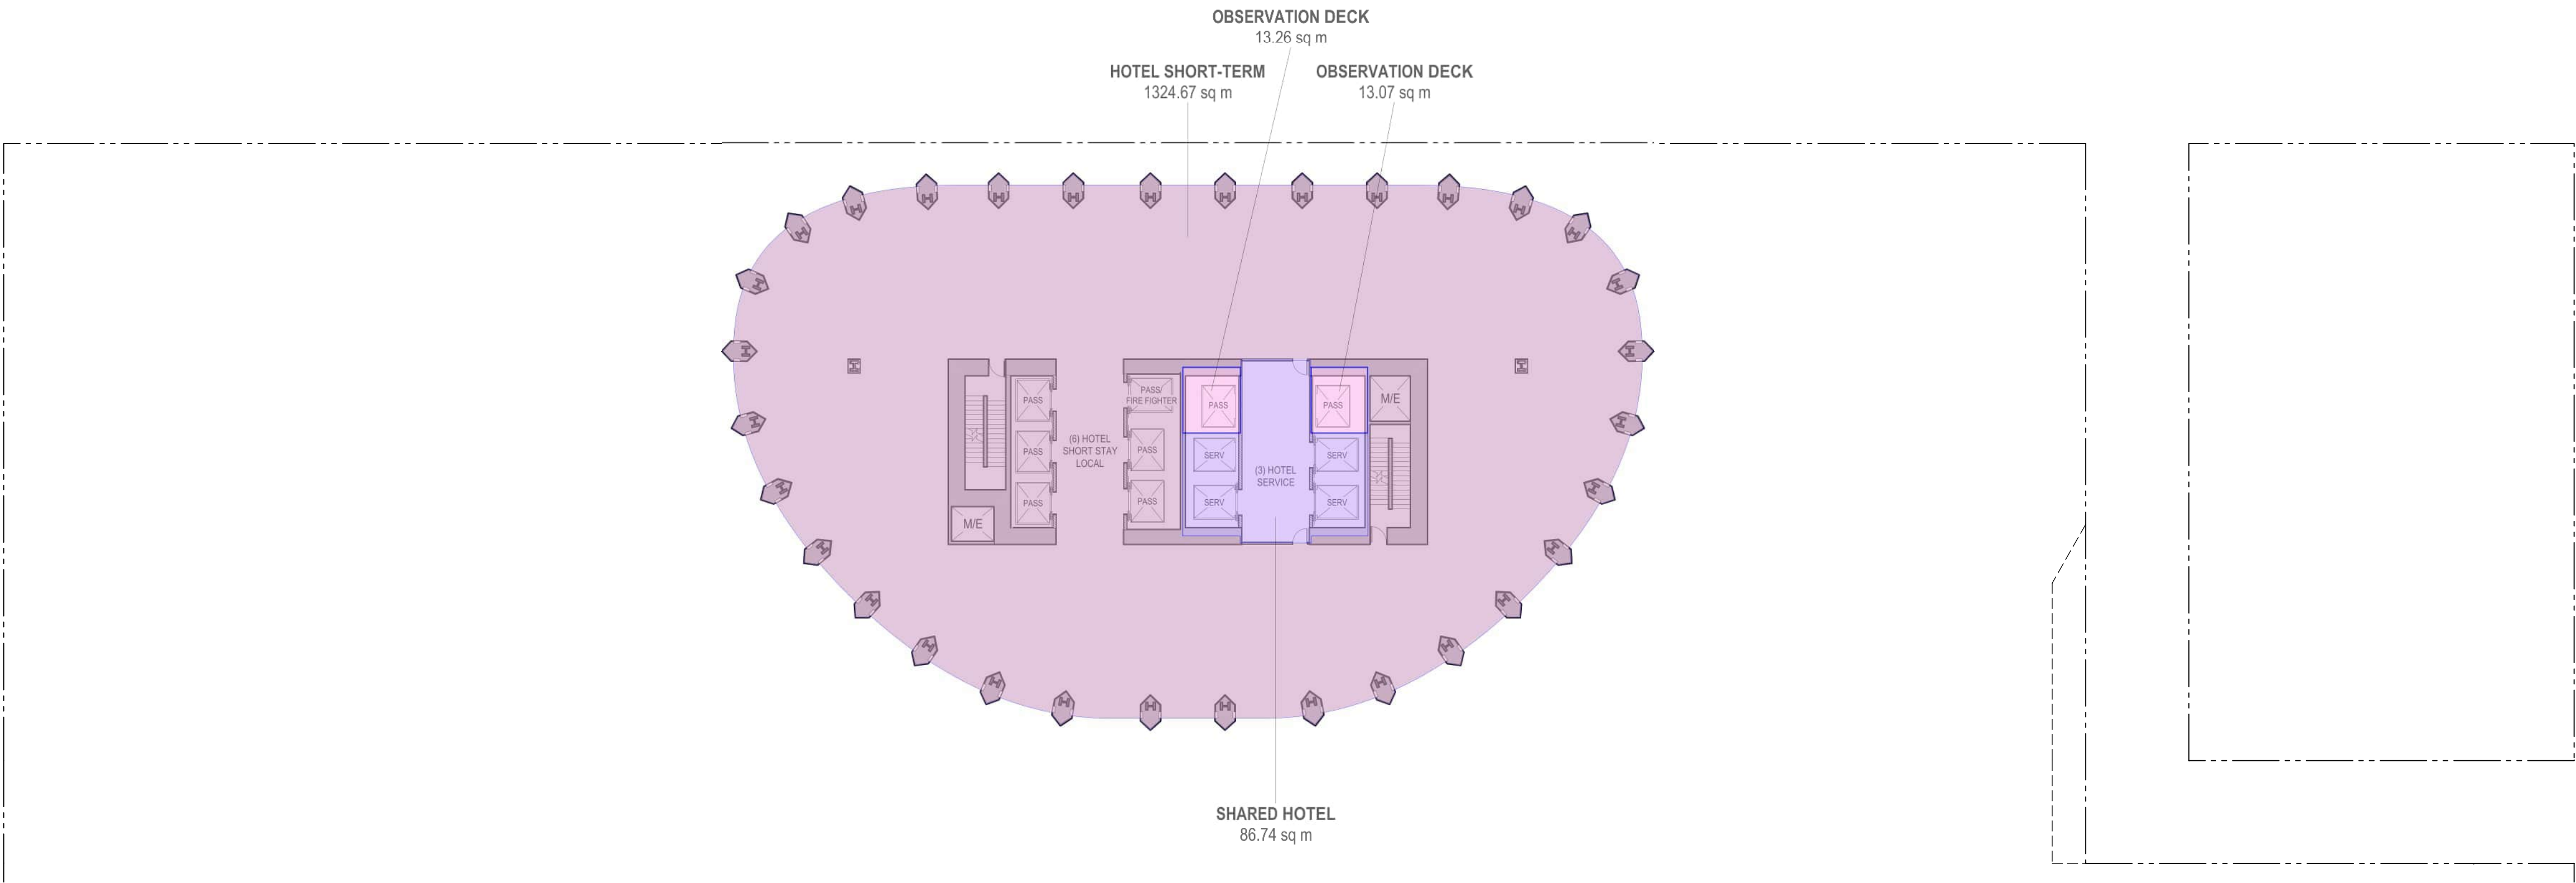

1 **LEVEL 62 FLOOR PLAN**
Scale 1:250

LEGEND

- RETAIL
- SHARED HOTEL
- LONG-TERM HOTEL
- SHORT-TERM HOTEL
- OBSERVATION DECK
- BELOW GRADE
- SHARED
- EXTERIOR FSR
- EXCLUDED EXTERIOR
- OUTDOOR AMENITY

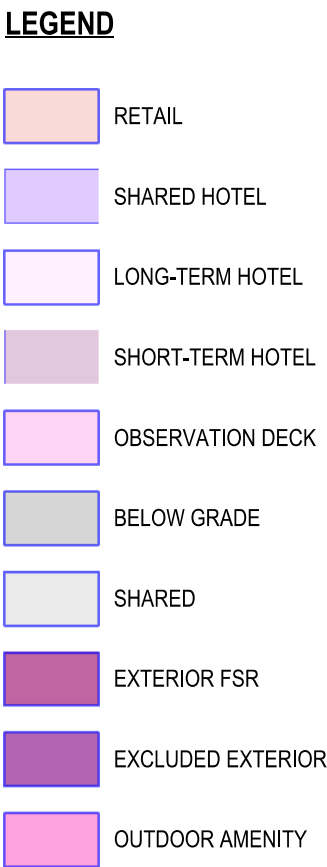  

Copyright reserved. The documents and design as an instrument of service are and at all times remain the exclusive property of HENRIQUEZ PARTNERS ARCHITECTS and may not be reproduced without the express written consent of HENRIQUEZ PARTNERS ARCHITECTS. All designs and related information in whole or in part shown on these documents are for the express use for the specified project only and shall not be used otherwise without the express written consent of HENRIQUEZ PARTNERS ARCHITECTS.

The Contractor shall verify and be responsible for all dimensions on site and shall inform HENRIQUEZ PARTNERS ARCHITECTS of any variations from the dimensions and conditions shown on the documents. Shop drawings shall be submitted to HENRIQUEZ PARTNERS ARCHITECTS for review and approval prior to fabrication.

HENRIQUEZ PARTNERS ARCHITECTS do not warrant that the drawings are produced to scale. Dimensions may not be scaled from the documents.

NOT FOR
CONSTRUCTION

ISSUED FOR REZONING AMENDMENT 23 MARCH 2026

ISSUED FOR REZONING 2 MAY 2025



HENRIQUEZ PARTNERS ARCHITECTS
598 W Georgia Street
Vancouver BC Canada V6B 2A3
T 604 687 5681

595 W GEORGIA
VANCOUVER, BC.


CONSULTANT

DRAWING TITLE


**LEVEL 66 & ROOF
FSR AREA PLAN**

DATE	21 APR 2025	DRAWN	MB
SCALE	1:250	CHECKED	BM
JOB NO	2303		

W-AREA.66

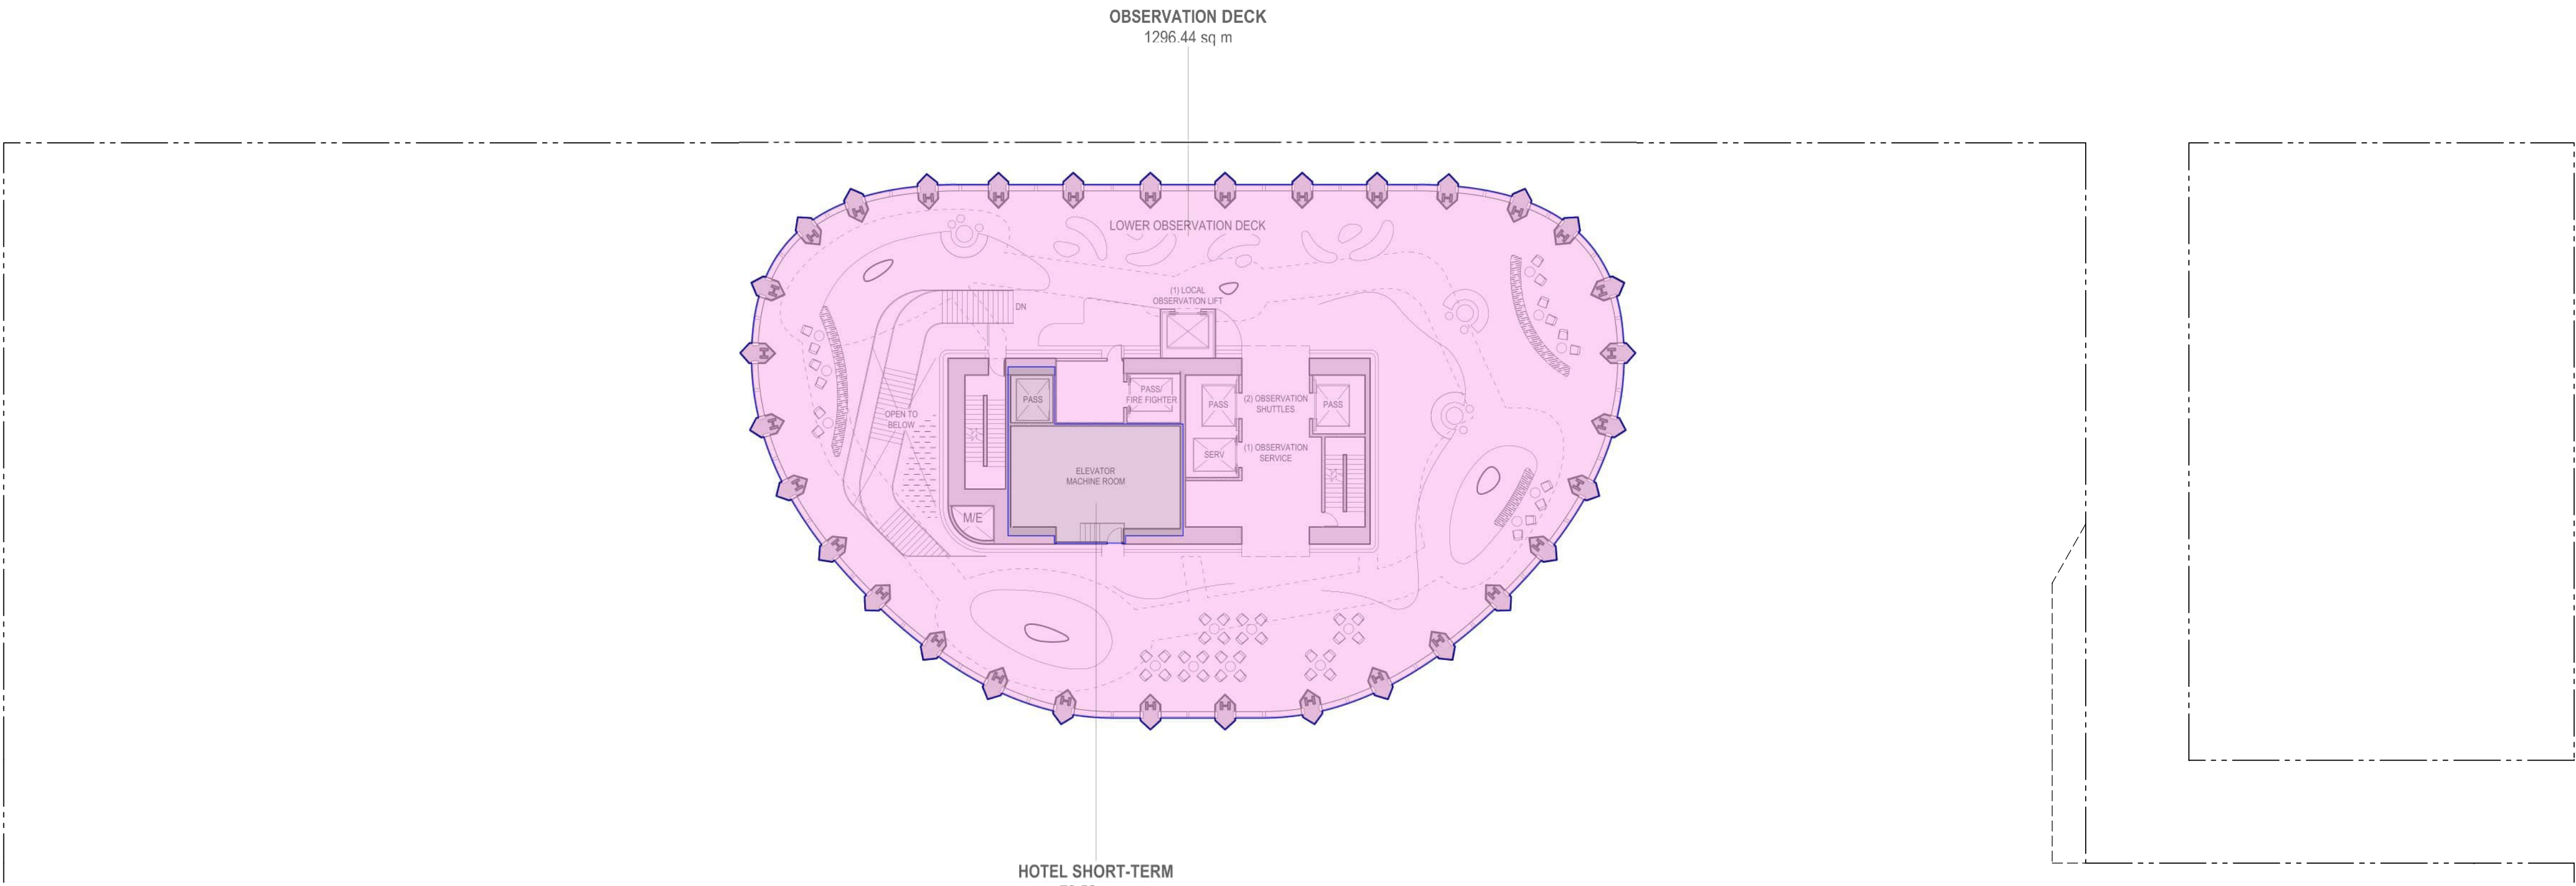


2 LEVEL 67 FLOOR PLAN
Scale 1:250

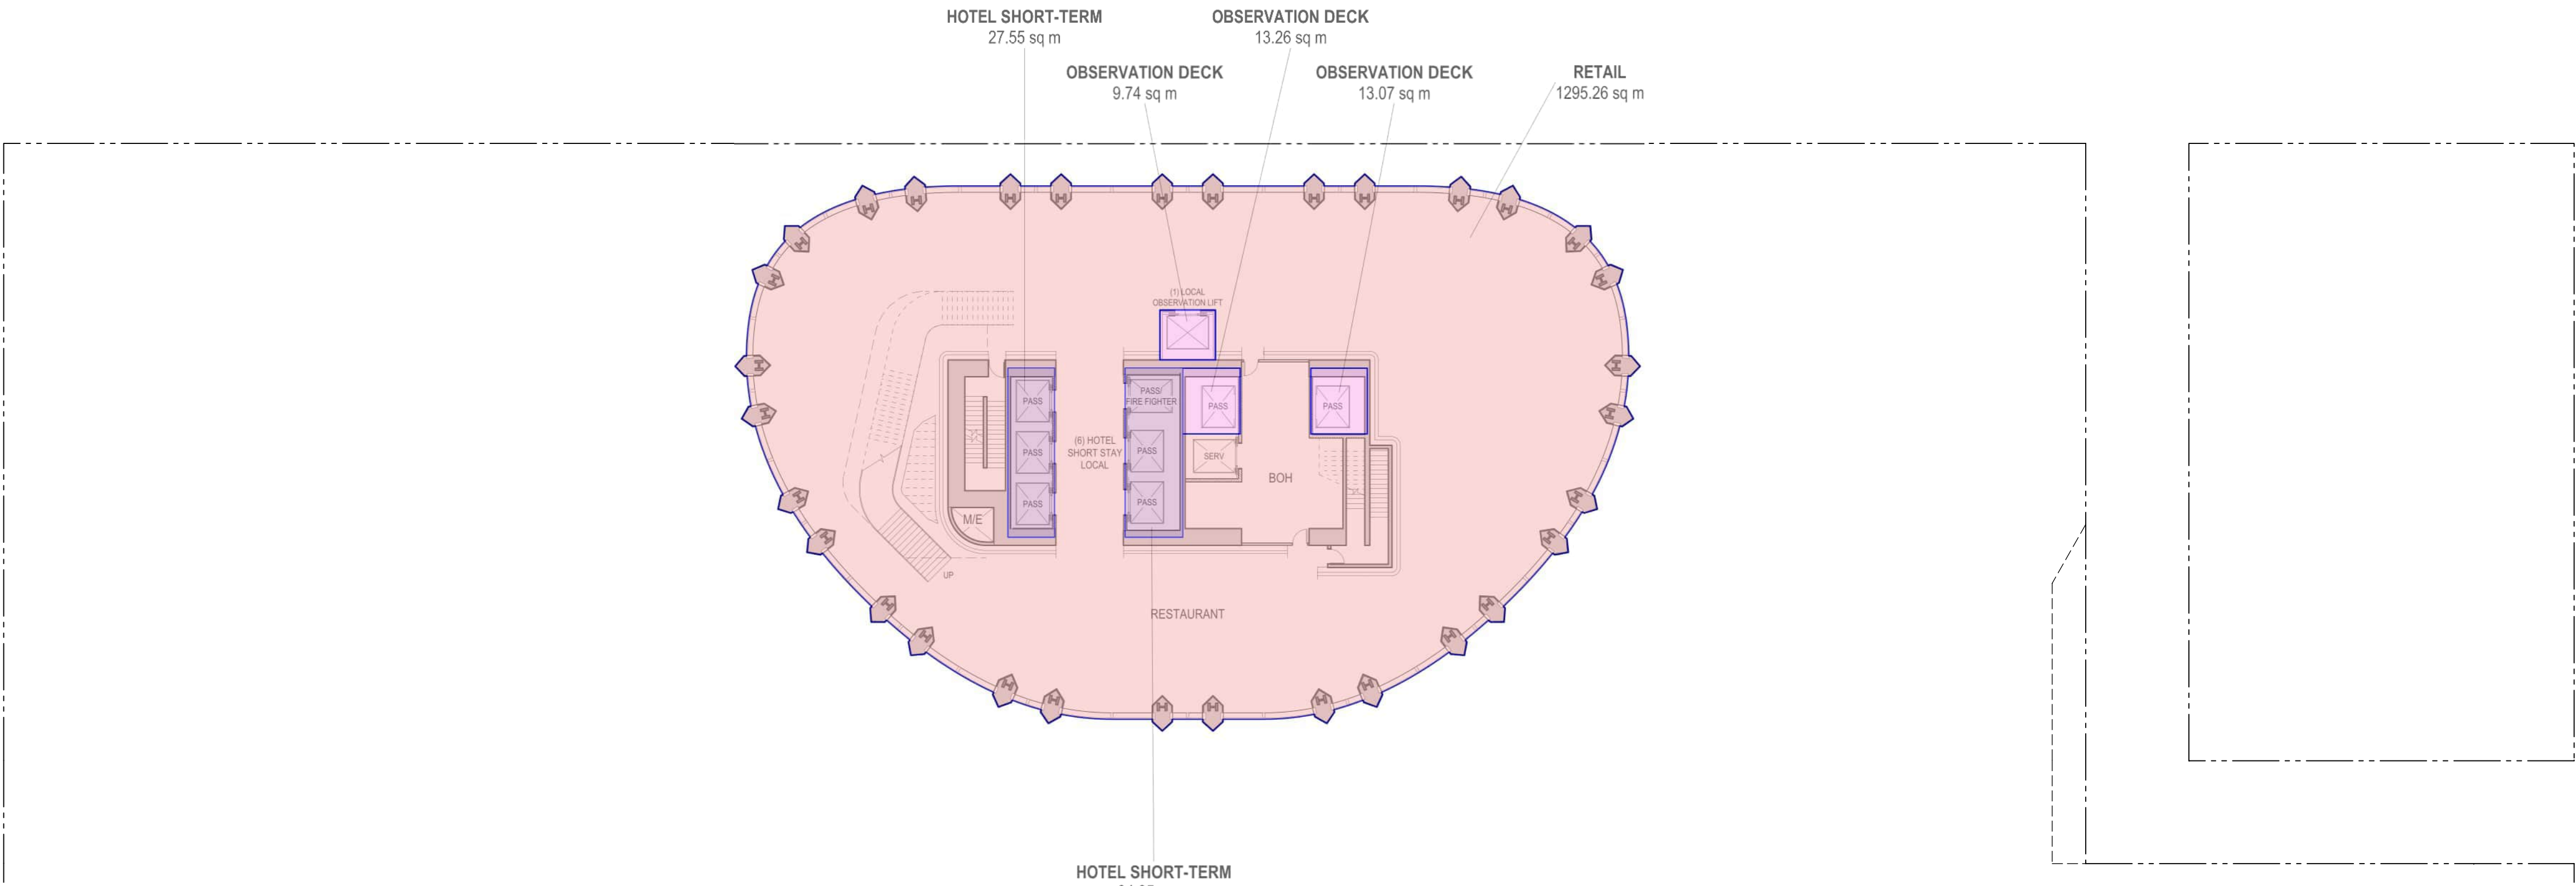


1 LEVEL 66 FLOOR PLAN
Scale 1:250

LEGEND

- RETAIL
- SHARED HOTEL
- LONG-TERM HOTEL
- SHORT-TERM HOTEL
- OBSERVATION DECK
- BELOW GRADE
- SHARED
- EXTERIOR FSR
- EXCLUDED EXTERIOR
- OUTDOOR AMENITY

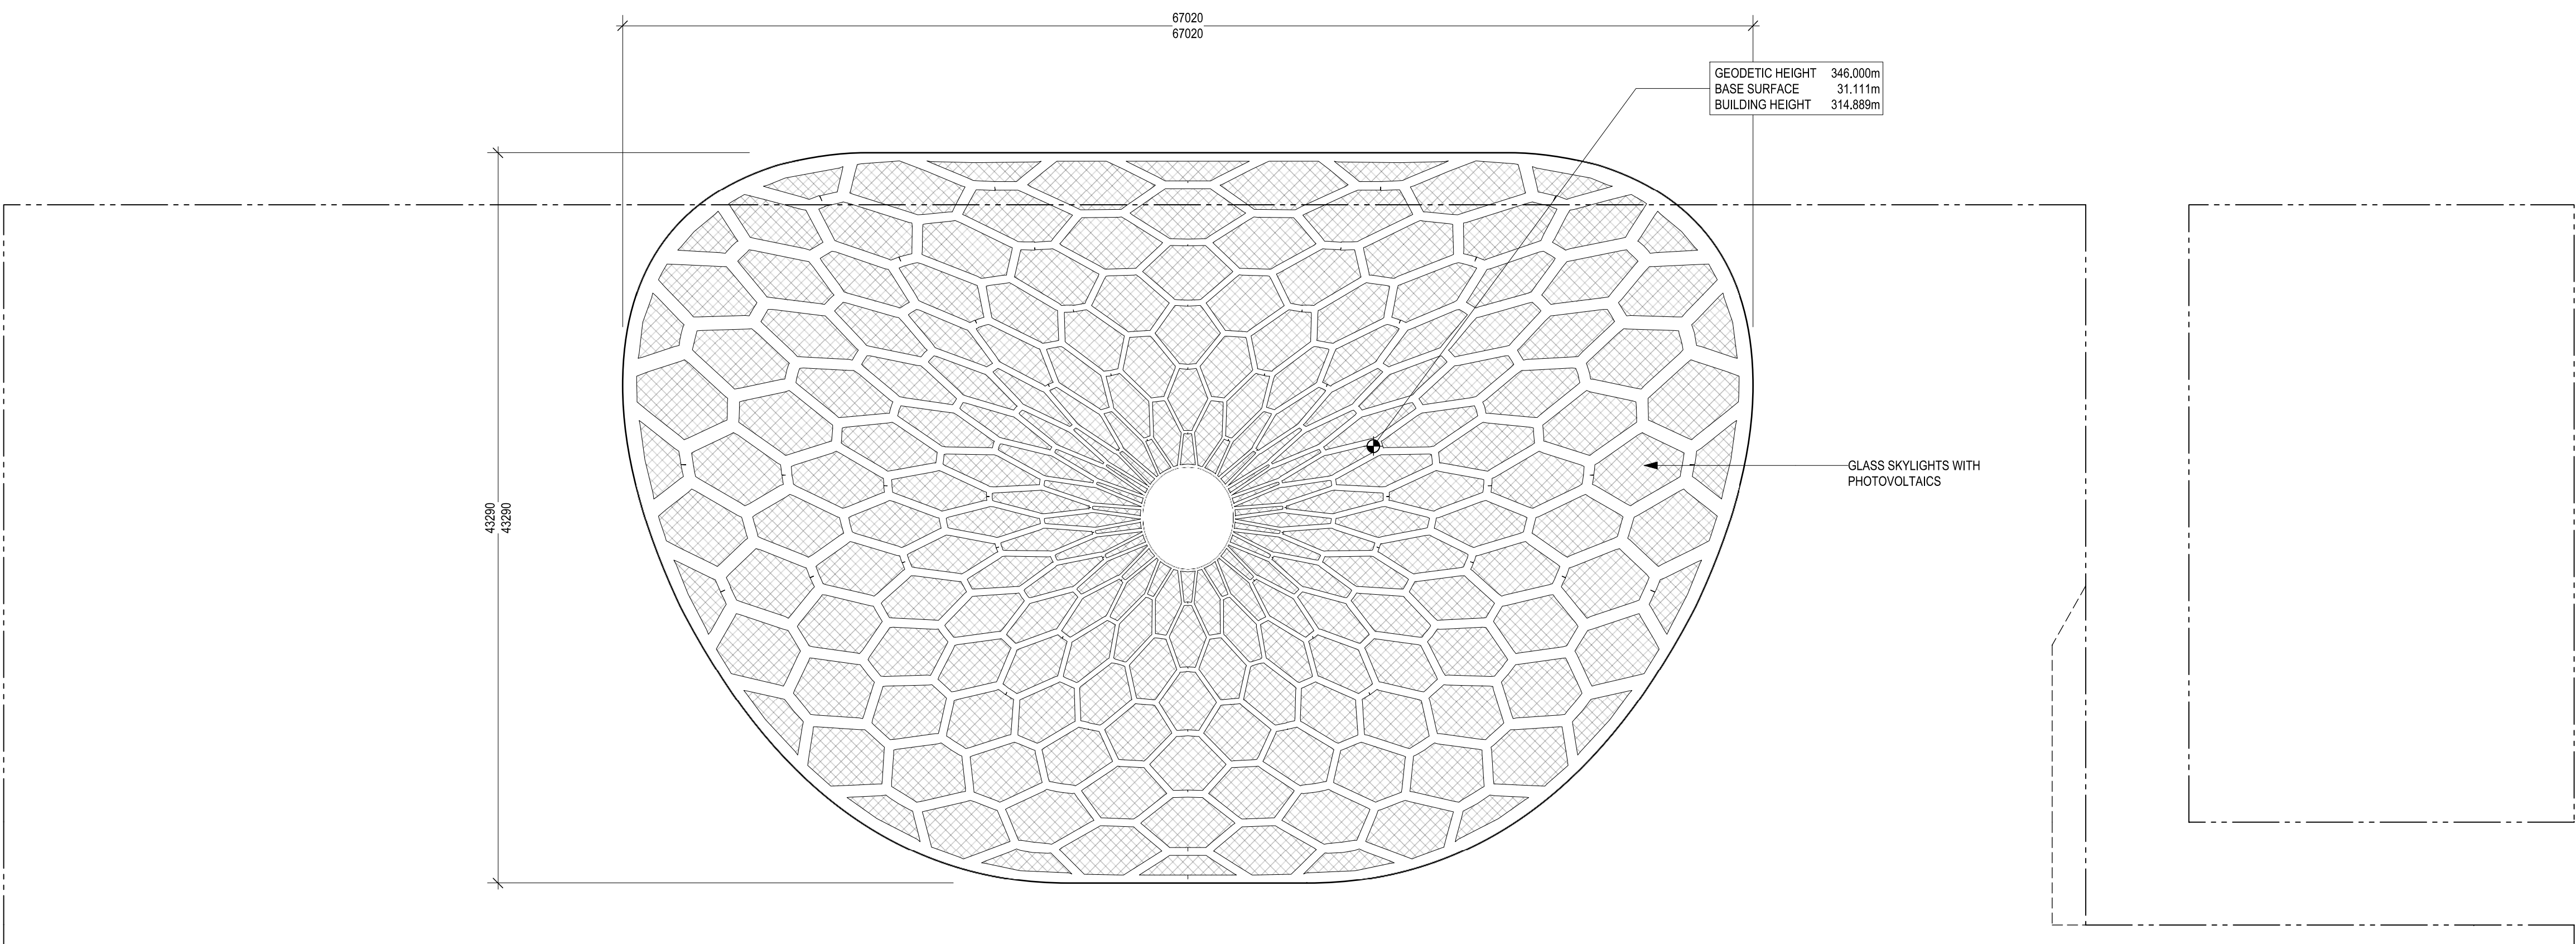

2 ROOF PLAN
Scale 1:250

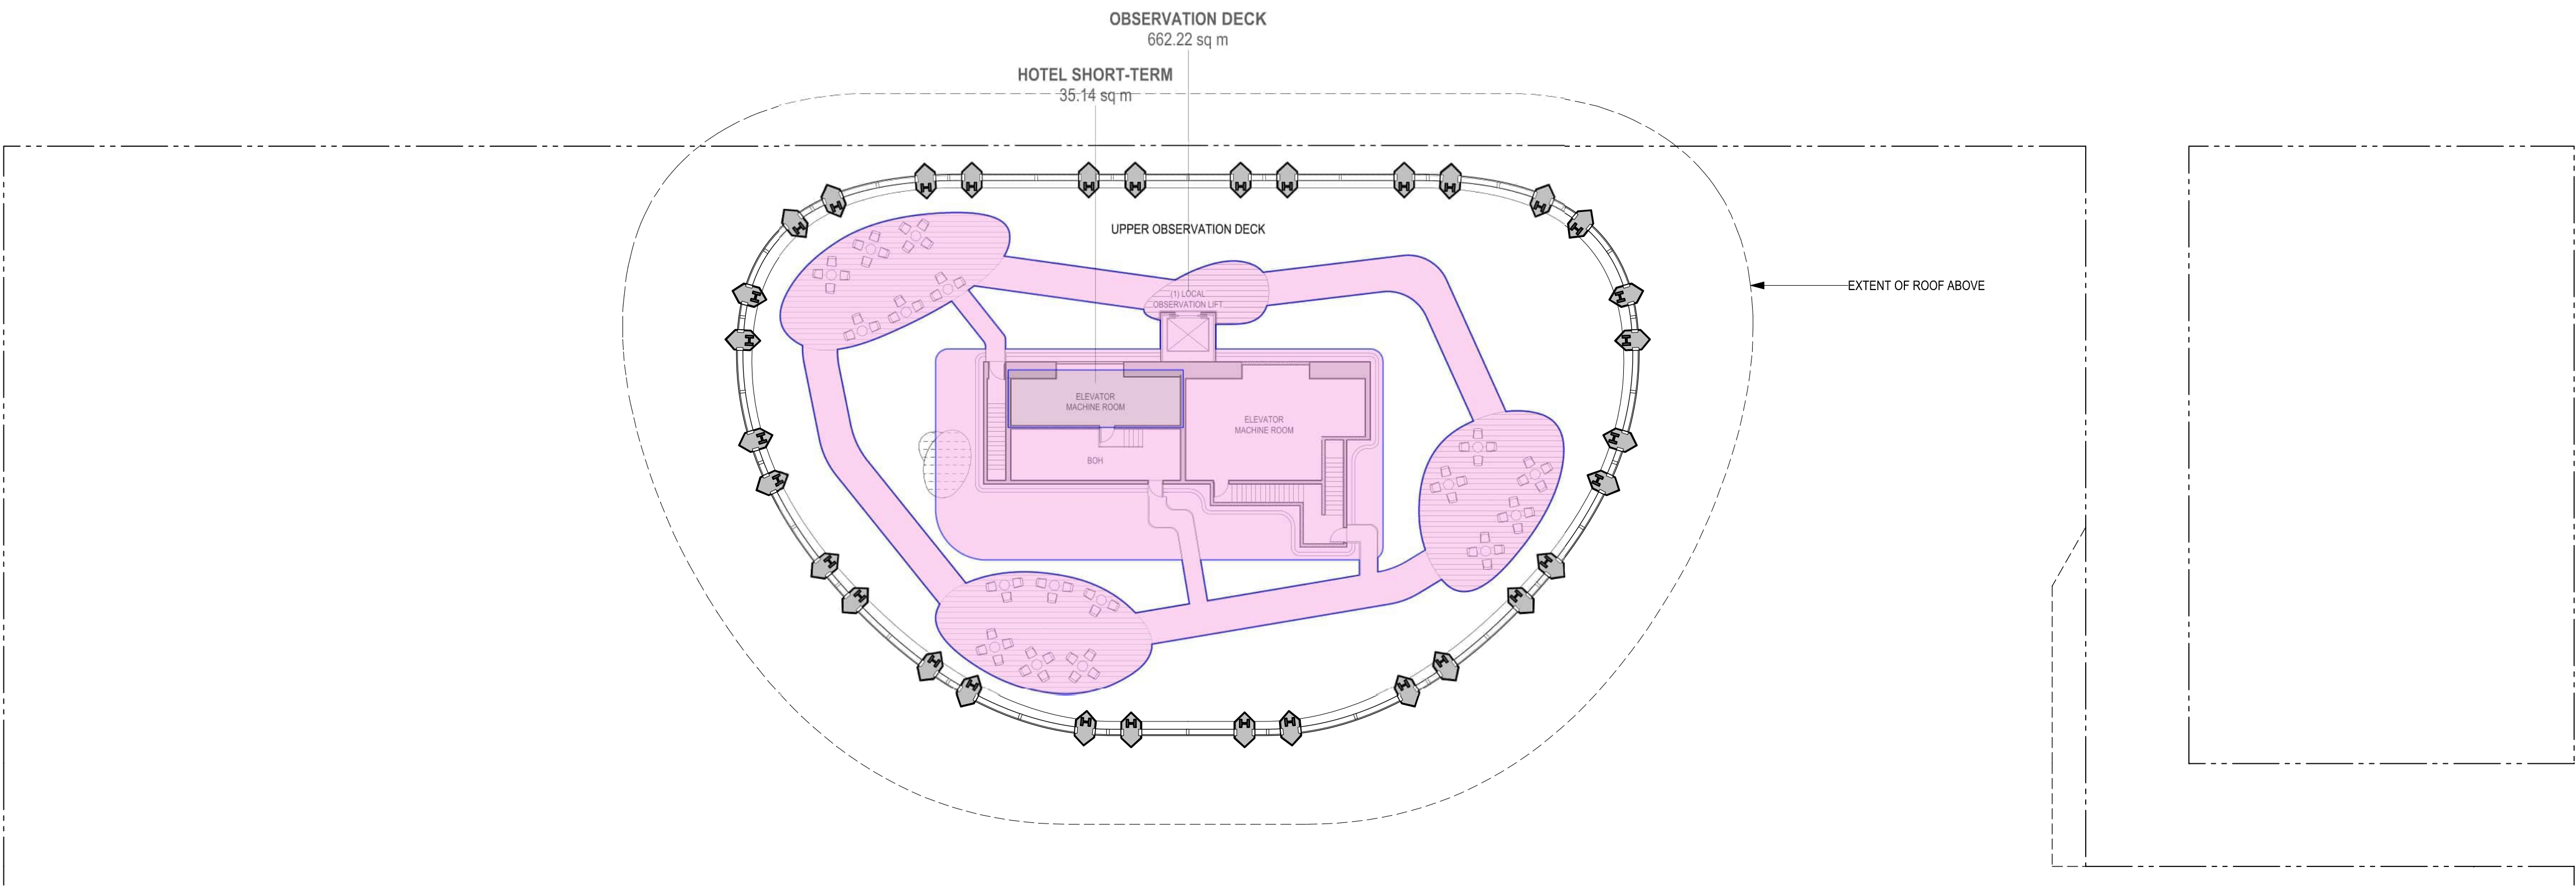

1 LEVEL 68 FLOOR PLAN
Scale 1:250

- LEGEND
- RETAIL
 - SHARED HOTEL
 - LONG-TERM HOTEL
 - SHORT-TERM HOTEL
 - OBSERVATION DECK
 - BELOW GRADE
 - SHARED
 - EXTERIOR FSR
 - EXCLUDED EXTERIOR
 - OUTDOOR AMENITY

HOLBORN

Copyright reserved. The documents and design as an instrument of service are and at all times remain the exclusive property of HENRIQUEZ PARTNERS ARCHITECTS and may not be reproduced without the express written consent of HENRIQUEZ PARTNERS ARCHITECTS. All designs and related information in whole or in part shown on these documents are for the express use for the specified project only and shall not be used otherwise without the express written consent of HENRIQUEZ PARTNERS ARCHITECTS.

The Contractor shall verify and be responsible for all dimensions on site and shall inform HENRIQUEZ PARTNERS ARCHITECTS of any variations from the dimensions and conditions shown on the documents. Shop drawings shall be submitted to HENRIQUEZ PARTNERS ARCHITECTS for review and approval prior to fabrication.

HENRIQUEZ PARTNERS ARCHITECTS do not warrant that the drawings are produced to scale. Dimensions may not be scaled from the documents.

NOT FOR
CONSTRUCTION

ISSUED FOR REZONING AMENDMENT 23 MARCH 2026

ISSUED FOR REZONING 2 MAY 2025



HENRIQUEZ
PARTNERS
ARCHITECTS
598 W Georgia Street
Vancouver BC Canada V6B 2A3
T 604 687 5681


JOB TITLE
595 W GEORGIA
VANCOUVER, BC.

CONSULTANT

DRAWING TITLE
**LEVEL 68 & ROOF
FSR AREA PLAN**

DATE	21 APR 2025	DRAWN	MB
SCALE	1:250	CHECKED	BM
JOB NO	2303		

W-AREA.68

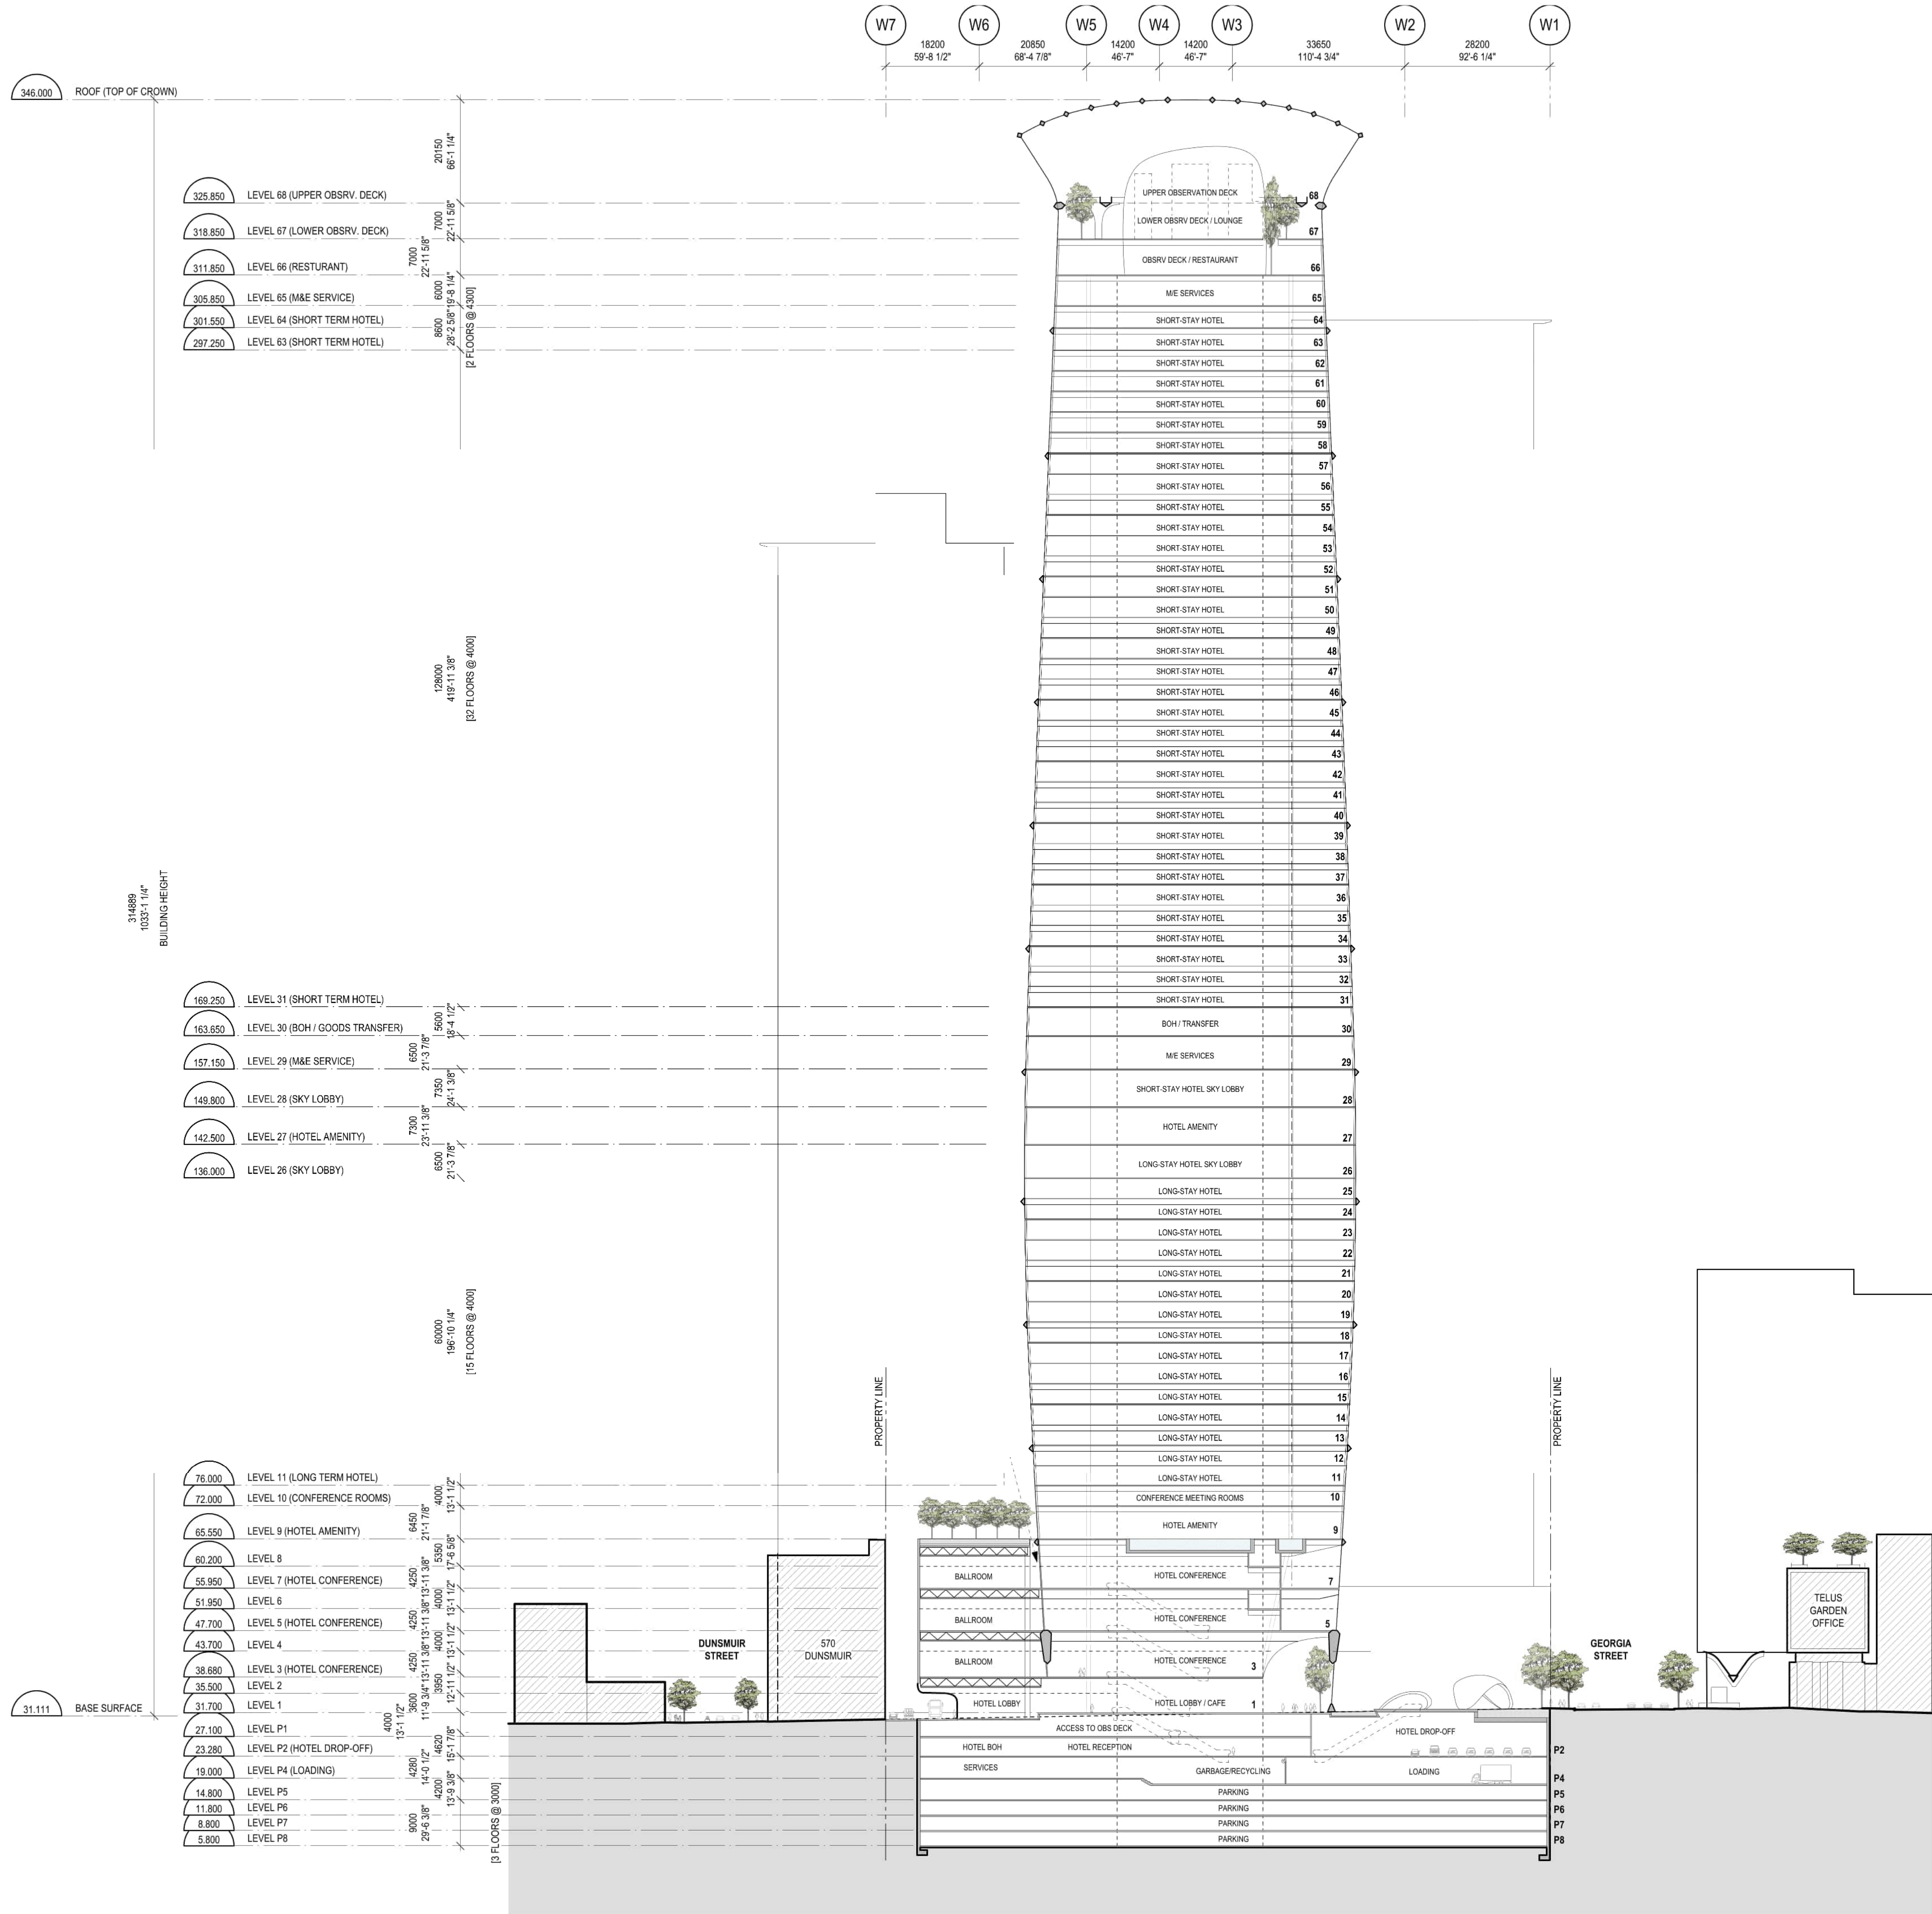

HOLBORN

Copyright reserved. The documents and design as an instrument of service are and at all times remain the exclusive property of HENRIQUEZ PARTNERS ARCHITECTS and may not be reproduced without the express written consent of HENRIQUEZ PARTNERS ARCHITECTS. All designs and related information in whole or in part shown on these documents are for the express use for the specified project only and shall not be used otherwise without the express written consent of HENRIQUEZ PARTNERS ARCHITECTS.

The Contractor shall verify and be responsible for all dimensions on site and shall inform HENRIQUEZ PARTNERS ARCHITECTS of any variations from the dimensions and conditions shown on the documents. Shop drawings shall be submitted to HENRIQUEZ PARTNERS ARCHITECTS for review and approval prior to fabrication.

HENRIQUEZ PARTNERS ARCHITECTS do not warrant that the drawings are produced to scale. Dimensions may not be scaled from the documents.

NOT FOR
CONSTRUCTION



HENRIQUEZ
PARTNERS
ARCHITECTS
598 W Georgia Street
Vancouver BC Canada V6B 2A3
T 604 687 5681

595 W GEORGIA
VANCOUVER, BC,

CONSULTANT

DRAWING TITLE


**SECTION A
NORTH/SOUTH**

DATE	02 MAR 2026	DRAWN	MB
SCALE	1:650	CHECKED	BM
JOB NO.	2303		

W-A2.01

Copyright reserved. The documents and design as an instrument of service are and at all times remain the exclusive property of HENRIQUEZ PARTNERS ARCHITECTS and may not be reproduced without the express written consent of HENRIQUEZ PARTNERS ARCHITECTS. All designs and related information in whole or in part shown on these documents are for the express use for the specified project only and shall not be used otherwise without the express written consent of HENRIQUEZ PARTNERS ARCHITECTS.

HENRIQUEZ PARTNERS ARCHITECTS do not warrant that the drawings are produced to scale. Dimensions may not be scaled from the documents.

 [illegible]

JOB TIT

CONSULTANT

DATE	02 MAR 2026	DRAWN	MB
SCALE	1:650	CHECKED	BM
JOB NO.	2303		



Copyright reserved. The documents and design as an instrument of service are and at all times remain the exclusive property of HENRIQUEZ PARTNERS ARCHITECTS and may not be reproduced without the express written consent of HENRIQUEZ PARTNERS ARCHITECTS. All designs and related information in whole or in part shown on these documents are for the express use for the specified project only and shall not be used otherwise without the express written consent of HENRIQUEZ PARTNERS ARCHITECTS.

The Contractor shall verify and be responsible for all dimensions on site and shall inform HENRIQUEZ PARTNERS ARCHITECTS of any variations from the dimensions and conditions shown on the documents. Shop drawings shall be submitted to HENRIQUEZ PARTNERS ARCHITECTS for review and approval prior to fabrication.

HENRIQUEZ PARTNERS ARCHITECTS do not warrant that the drawings are produced to scale. Dimensions may not be scaled from the documents.

NOT FOR
CONSTRUCTION

ISSUED FOR REZONING AMENDMENT 23 MAR 2026

ISSUED FOR REZONING 2 MAY 2025



HENRIQUEZ
PARTNERS
ARCHITECTS
598 W Georgia Street
Vancouver BC Canada V6B 2A3
T 604 687 5681


595 W GEORGIA
VANCOUVER, BC.

CONSULTANT

595 W GEORGIA
SOUTH ELEVATION

DATE	14 APRIL 2025	DRAWN	SH
SCALE	1:650	CHECKED	BM
JOB NO	2303		

W-A3.01

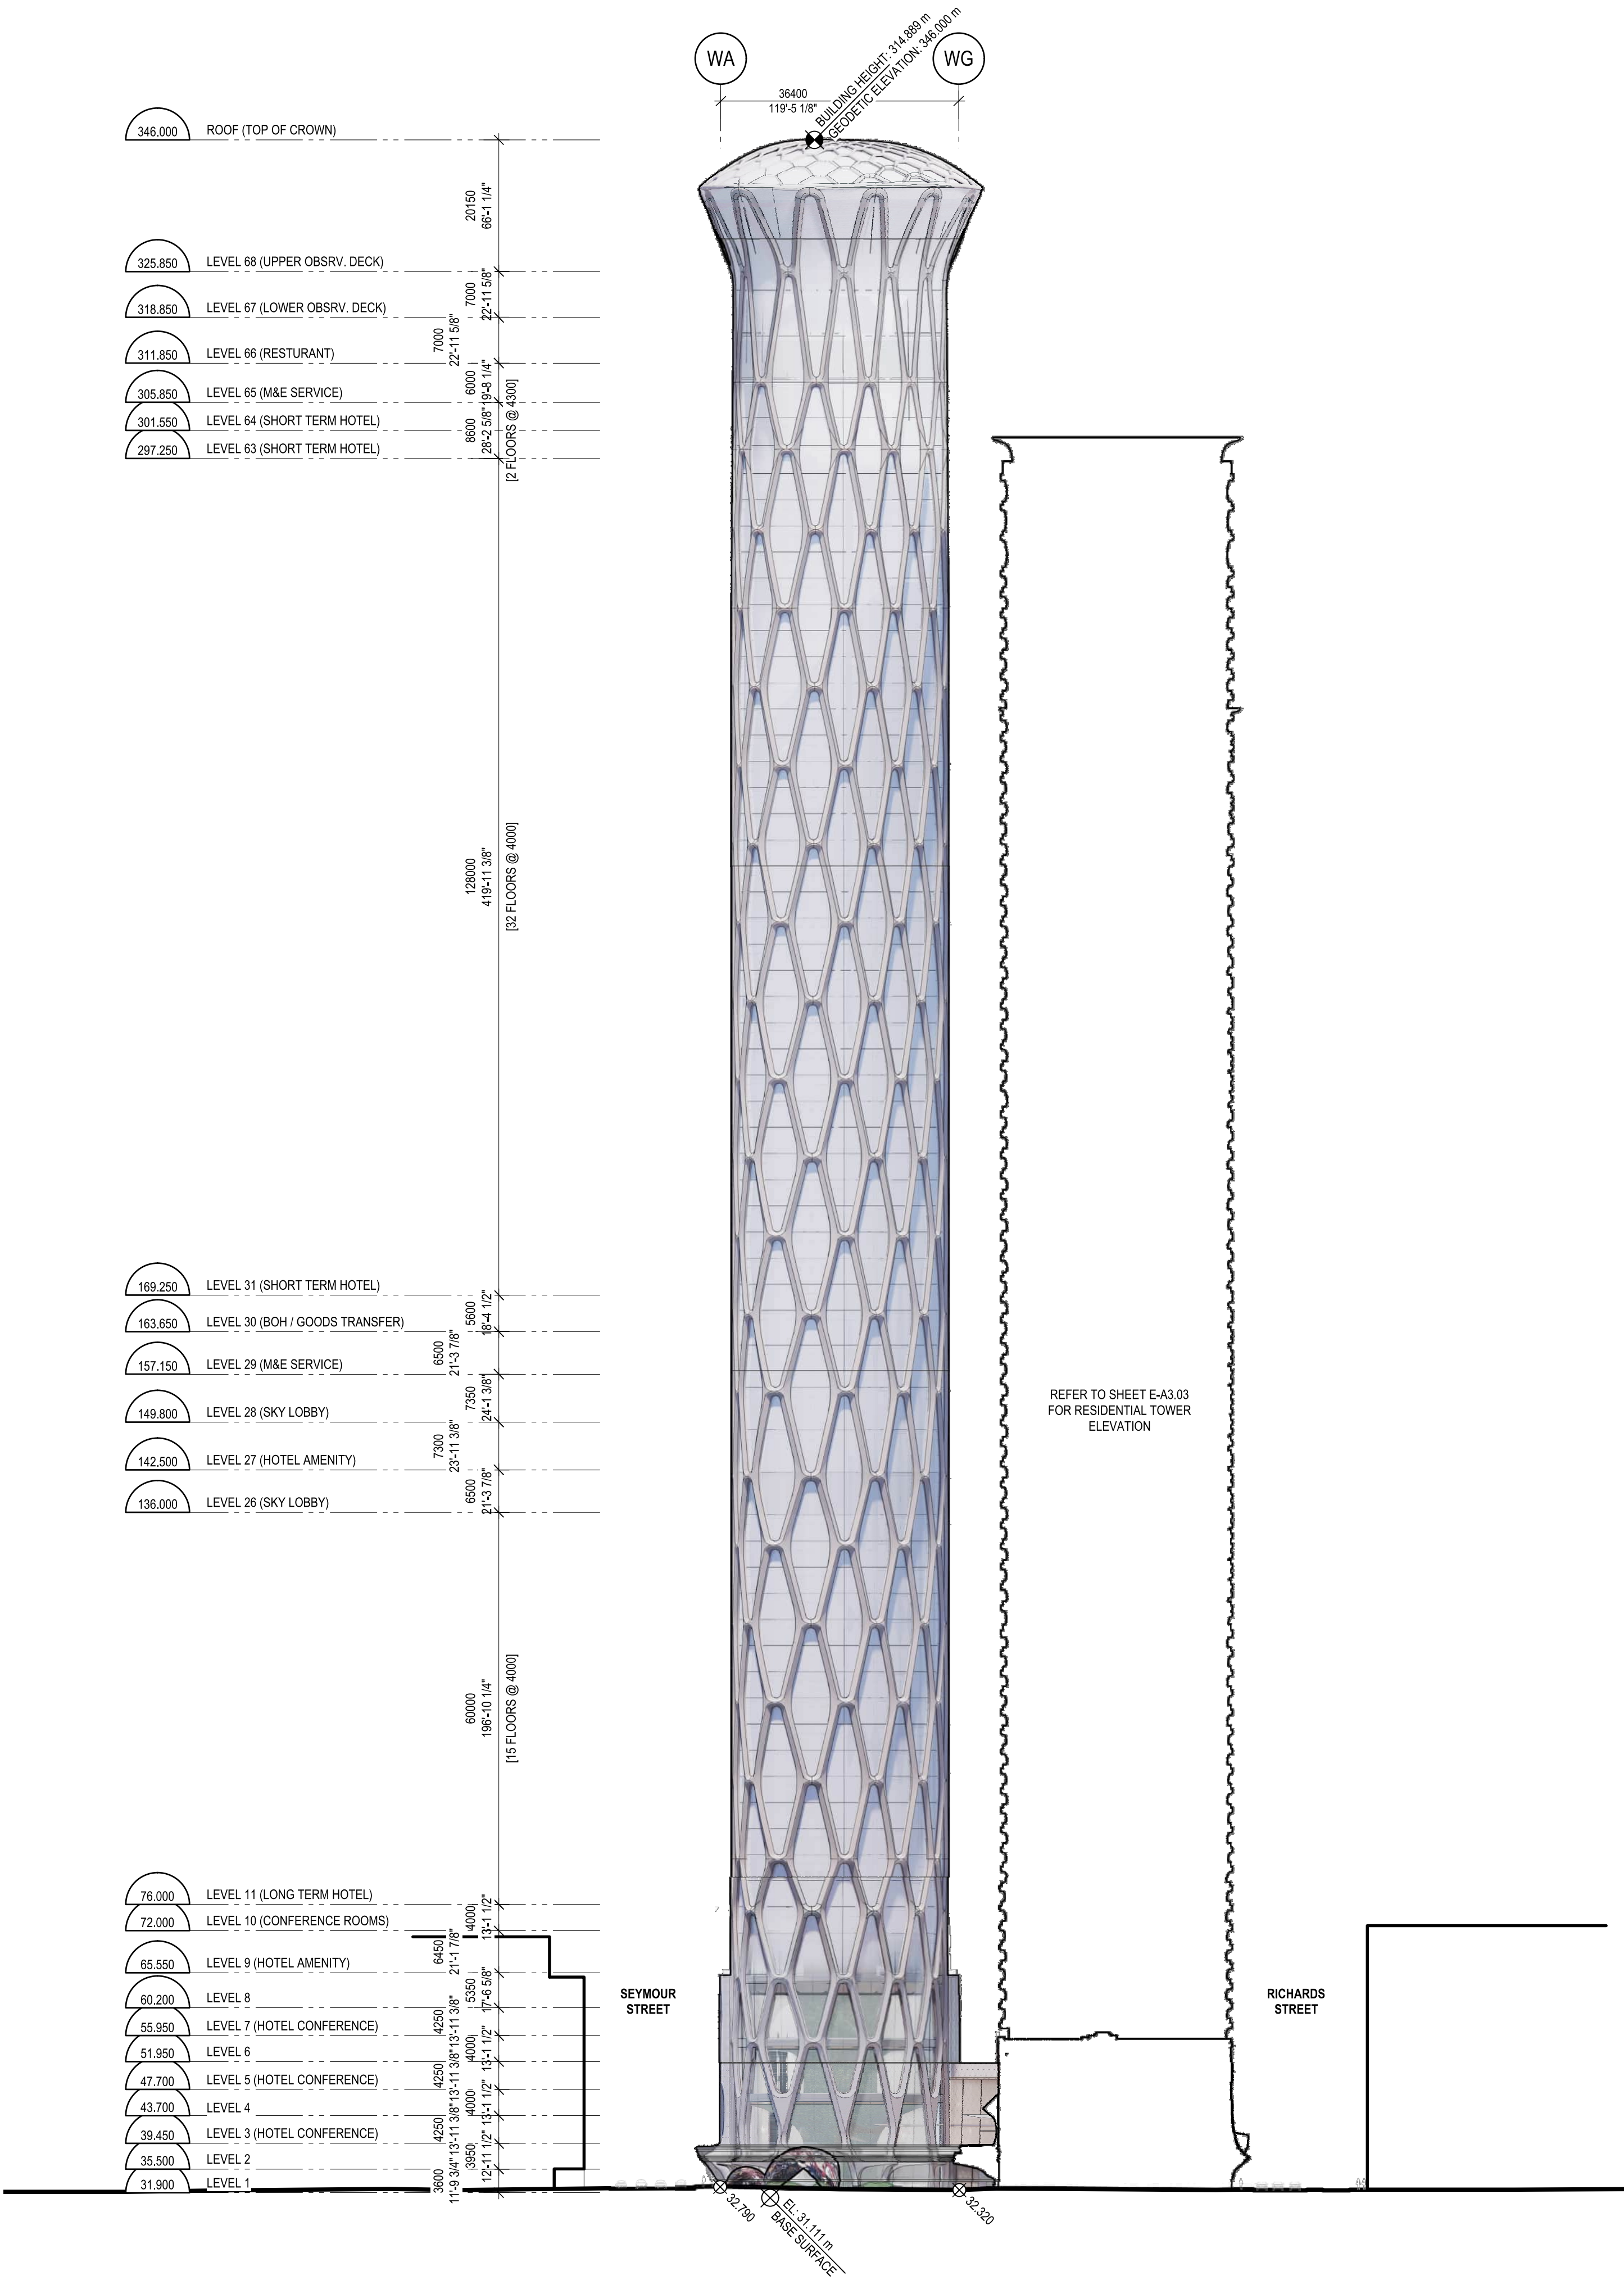

Copyright reserved. The documents and design as an instrument of service are and at all times remain the exclusive property of HENRIQUEZ PARTNERS ARCHITECTS and may not be reproduced without the express written consent of HENRIQUEZ PARTNERS ARCHITECTS. All designs and related information in whole or in part shown on these documents are for the express use for the specified project only and shall not be used otherwise without the express written consent of HENRIQUEZ PARTNERS ARCHITECTS.

The Contractor shall verify and be responsible for all dimensions on site and shall inform HENRIQUEZ PARTNERS ARCHITECTS of any variations from the dimensions and conditions shown on the documents. Shop drawings shall be submitted to HENRIQUEZ PARTNERS ARCHITECTS for review and approval prior to fabrication.

HENRIQUEZ PARTNERS ARCHITECTS do not warrant that the drawings are produced to scale. Dimensions may not be scaled from the documents.

NOT FOR
CONSTRUCTION

ISSUED FOR REZONING AMENDMENT 23 MAR 2026

ISSUED FOR REZONING 2 MAY 2025



HENRIQUEZ PARTNERS ARCHITECTS
598 W Georgia Street
Vancouver BC Canada V6B 2A3
T 604 687 5681

595 W GEORGIA
VANCOUVER, BC.


CONSULTANT

DRAWING TITLE

**595 W GEORGIA
WEST ELEVATION**

DATE	14 APRIL 2025	DRAWN	SH
SCALE	1:650	CHECKED	BM
JOB NO	2303		


W-A3.02

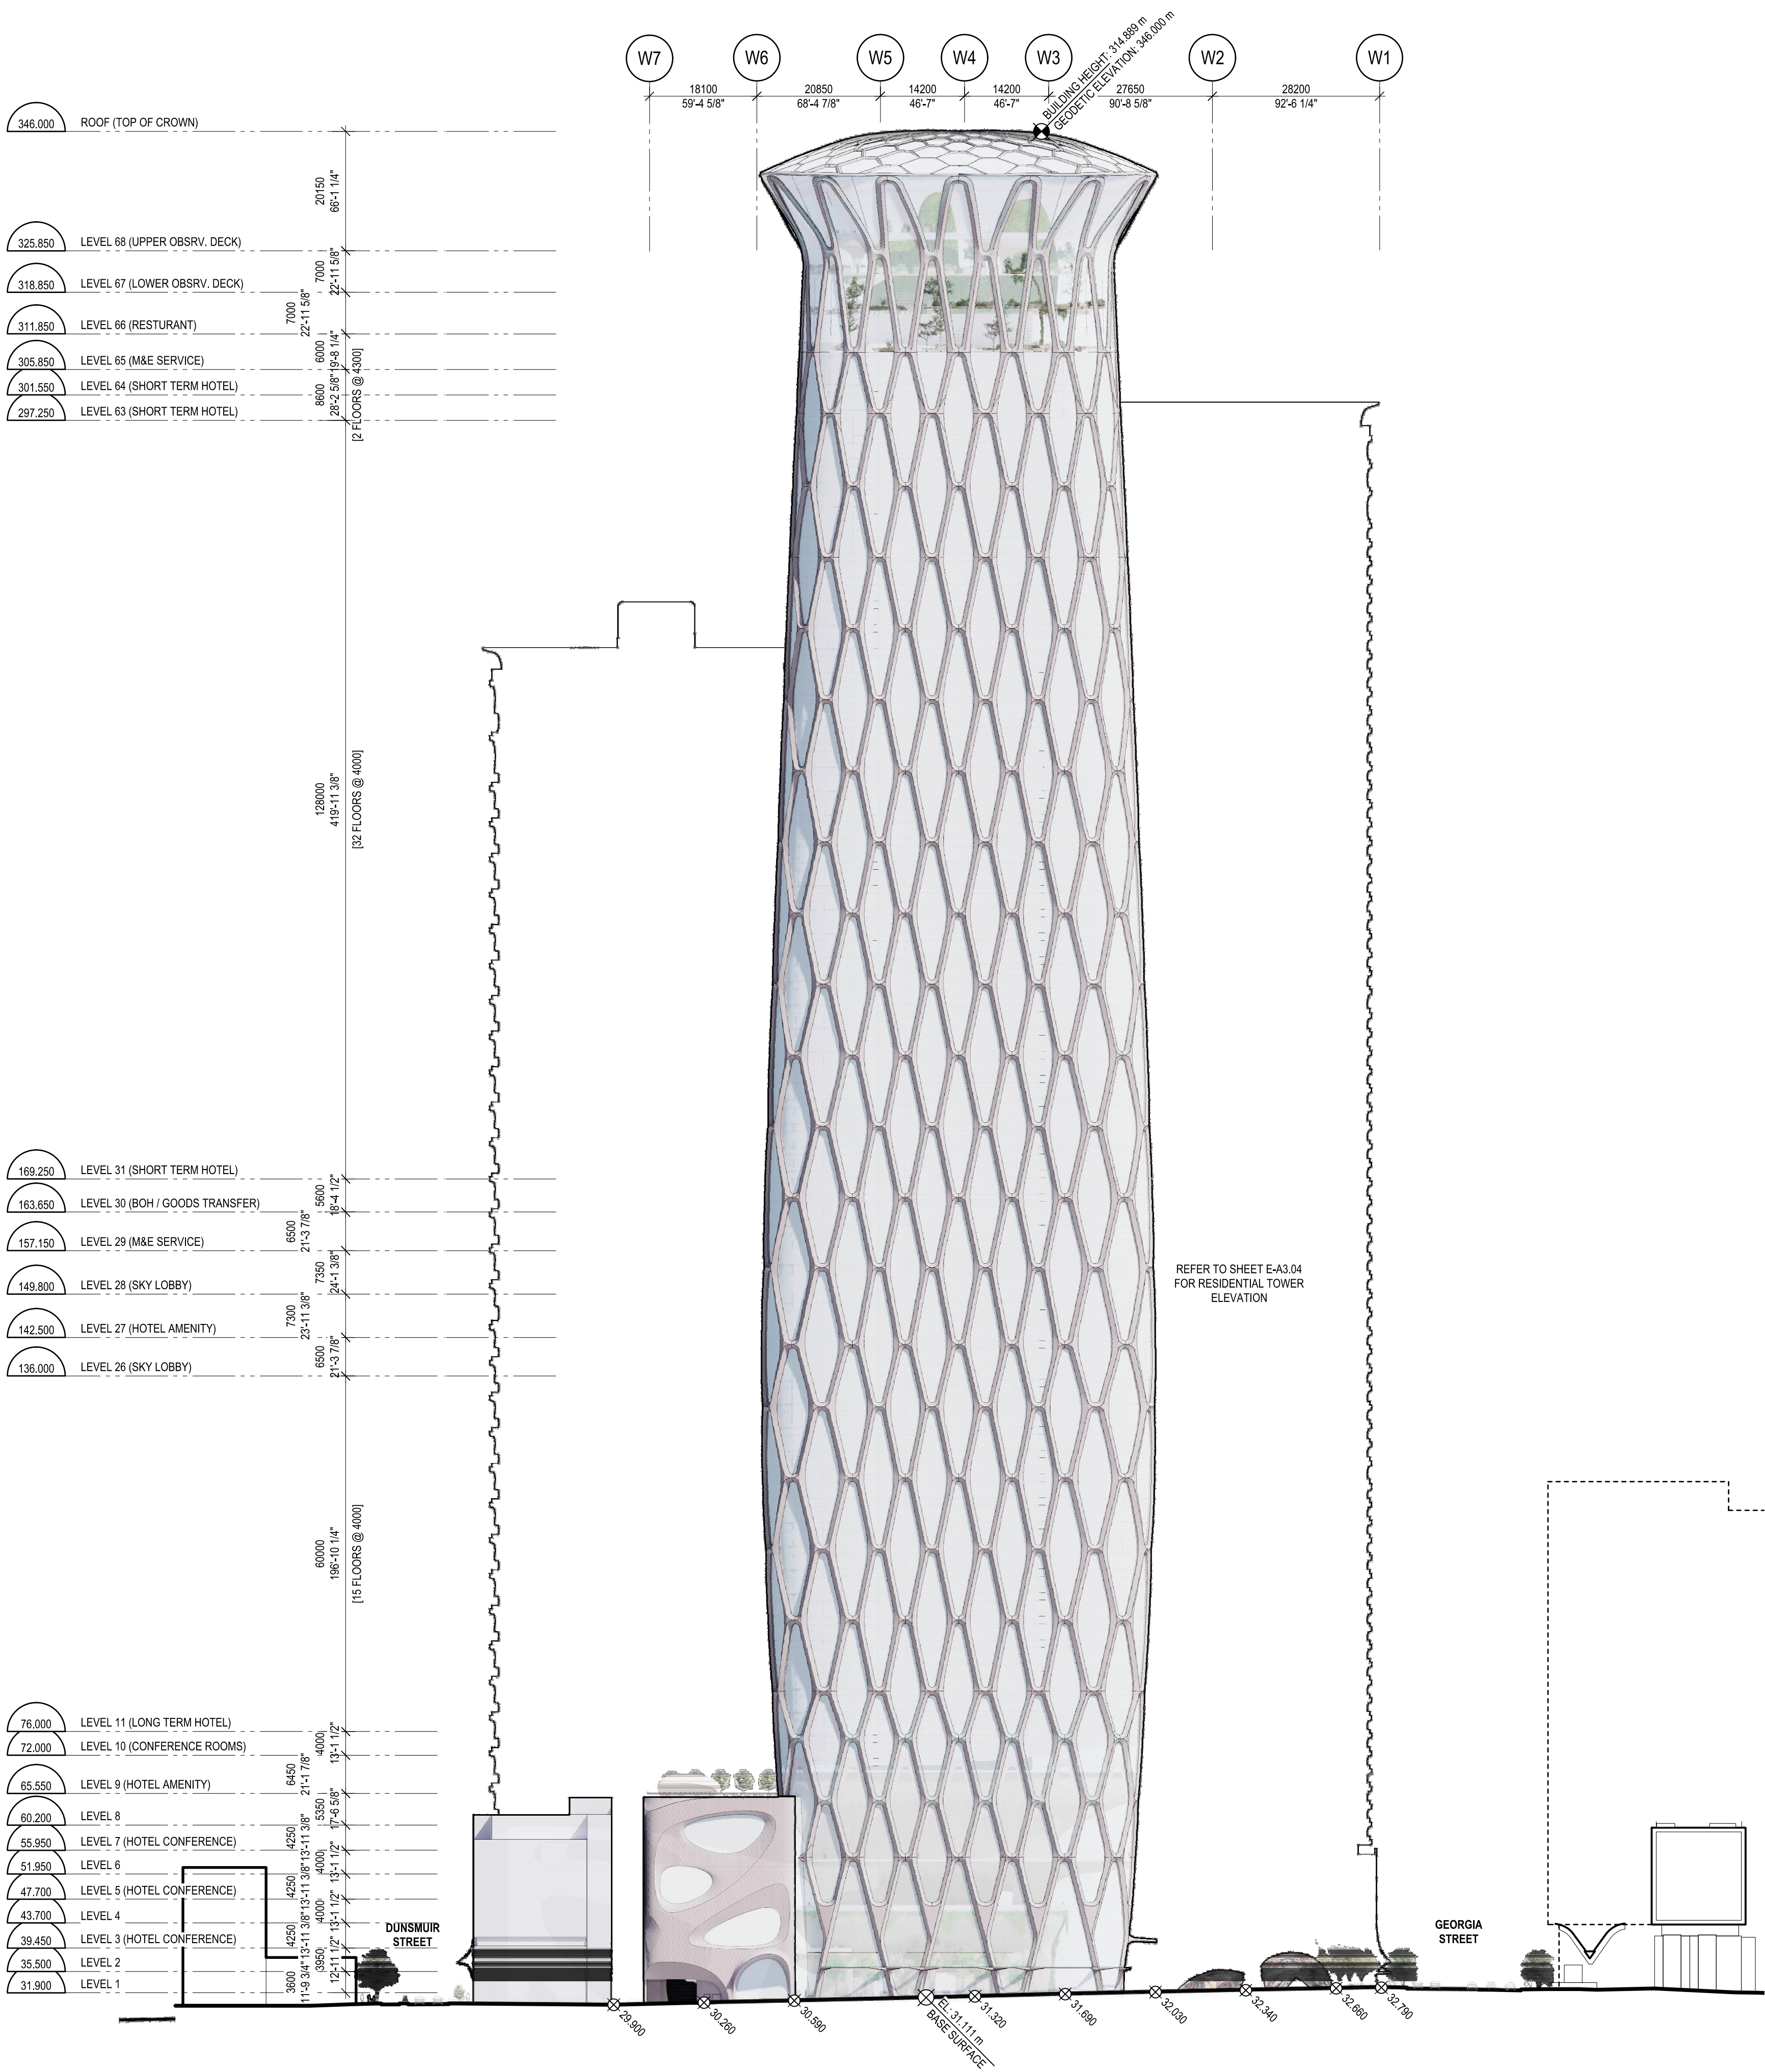

ENRIQUEZ PARTNERS ARCHITECTS do not warrant
that the drawings are produced to scale. Dimensions may
not be scaled from the documents.

[illegible]

SUED FOR REZONING 2 MAY 2025

 

CONSULTANT -----

DATE	14 APRIL 2025	DRAWN	SH
SCALE	1:650	CHECKED	BM
B NO.	2303		

Copyright reserved. The documents and design as an instrument of service are and at all times remain the exclusive property of HENRIQUEZ PARTNERS ARCHITECTS and may not be reproduced without the express written consent of HENRIQUEZ PARTNERS ARCHITECTS. All designs and related information in whole or in part shown on these documents are for the express use for the specified project only and shall not be used otherwise without the express written consent of HENRIQUEZ PARTNERS ARCHITECTS.

The Contractor shall verify and be responsible for all dimensions on site and shall inform HENRIQUEZ PARTNERS ARCHITECTS of any variations from the dimensions and conditions shown on the documents. Shop drawings shall be submitted to HENRIQUEZ PARTNERS ARCHITECTS for review and approval prior to fabrication.

HENRIQUEZ PARTNERS ARCHITECTS do not warrant that the drawings are produced to scale. Dimensions may not be scaled from the documents.

NOT FOR
CONSTRUCTION

ISSUED FOR REZONING AMENDMENT 23 MAR 2026

ISSUED FOR REZONING 2 MAY 2025



HENRIQUEZ
PARTNERS
ARCHITECTS
598 W Georgia Street
Vancouver BC Canada V6B 2A3
T 604 687 5681

595 W GEORGIA
VANCOUVER, BC.


CONSULTANT


DRAWING TITLE

**595 W GEORGIA
LANE ELEVATION**


DATE	14 APRIL 2025	DRAWN	SH
SCALE	1:650	CHECKED	BM
JOB NO	2303		

W-A3.04

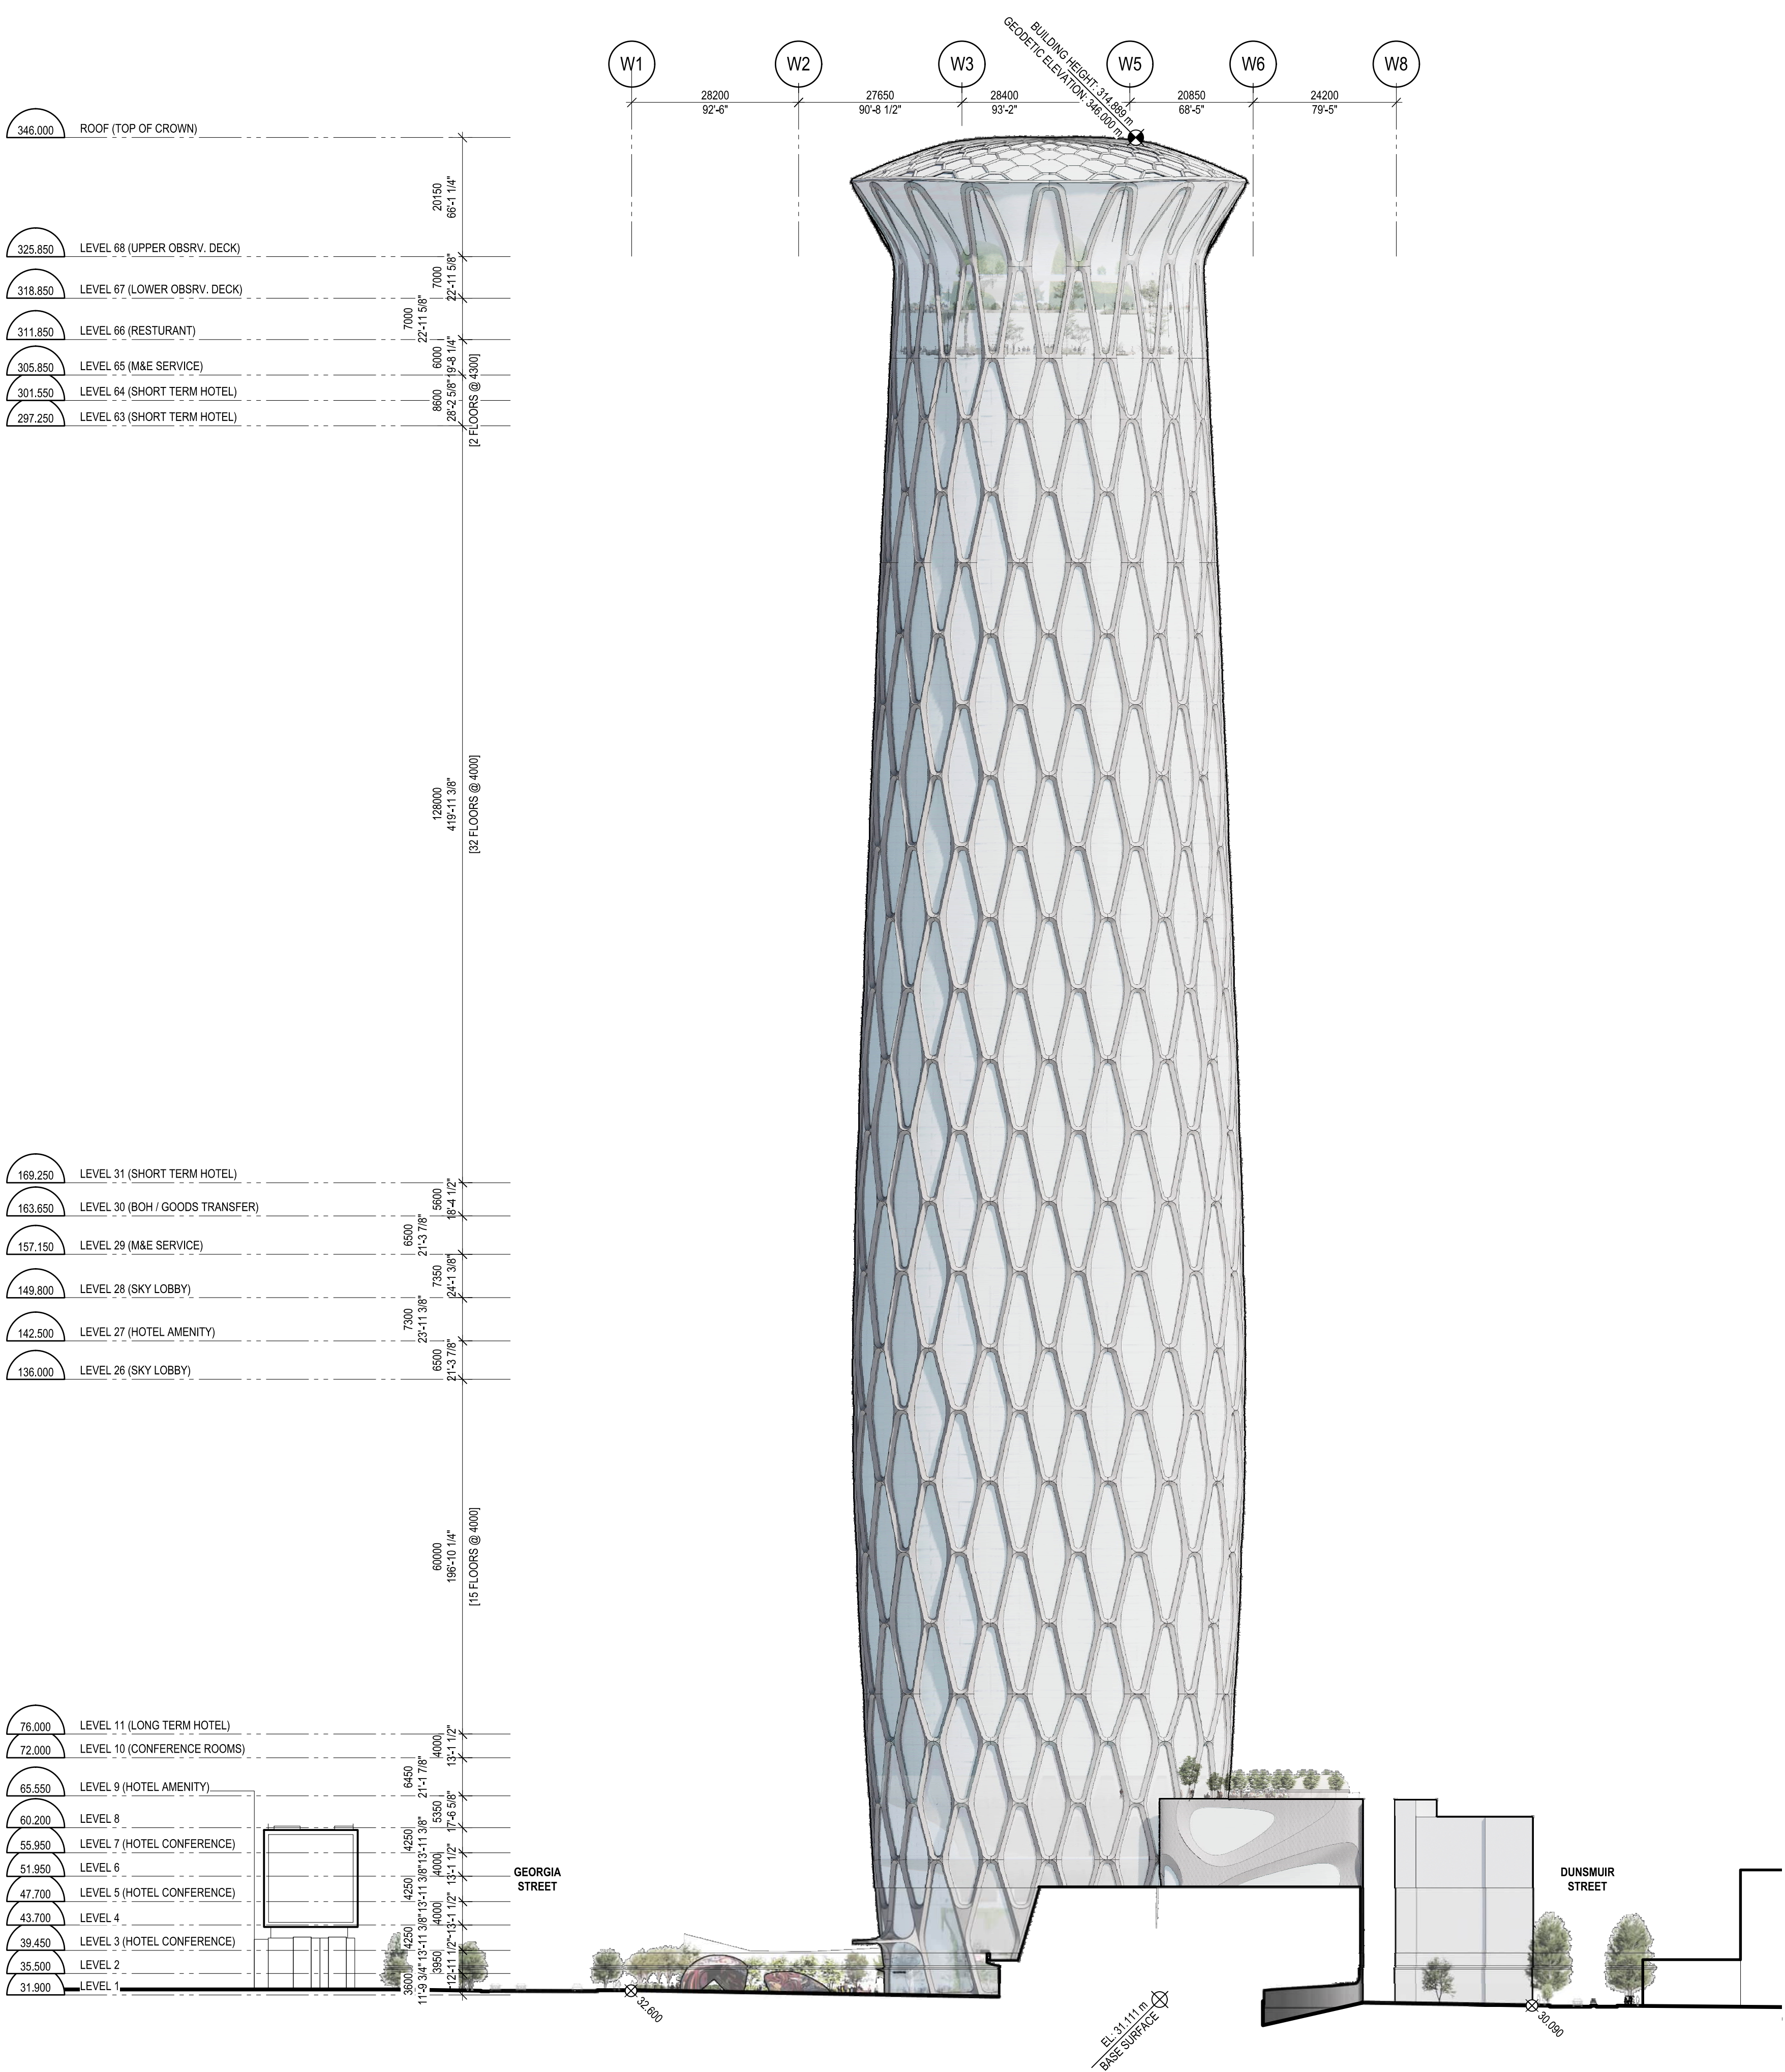


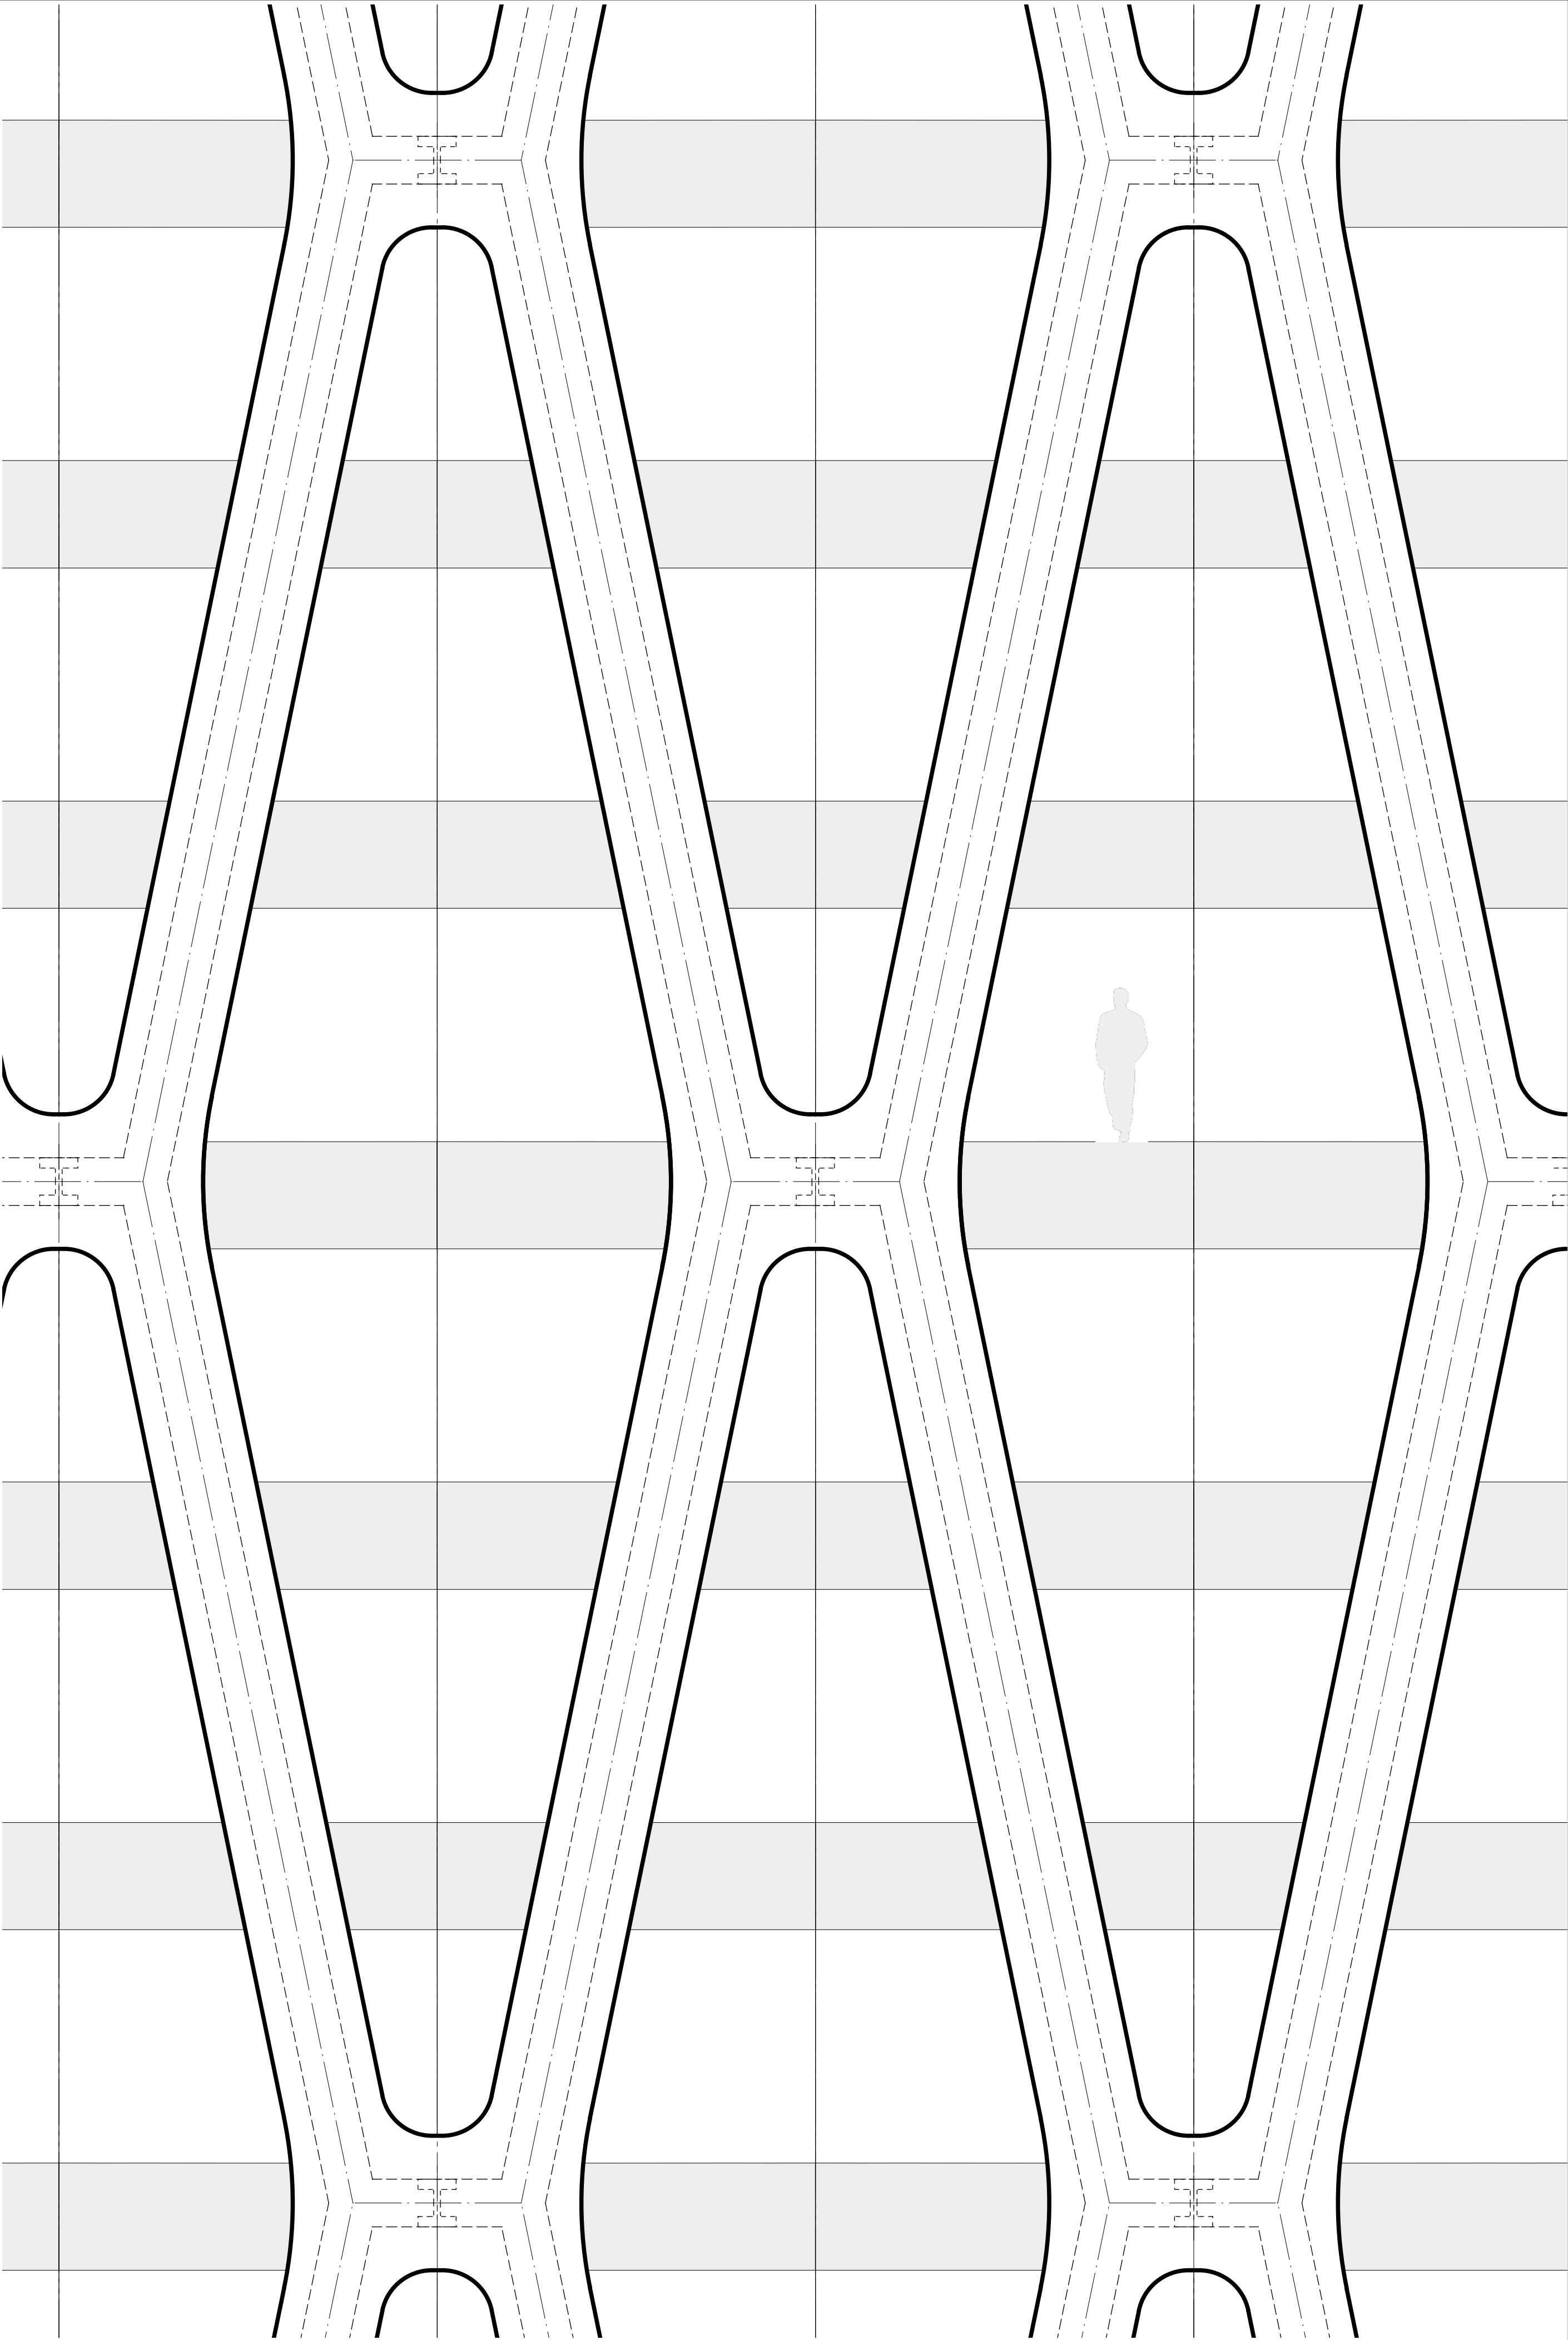

1 ENLARGED ELEV AT HOTEL DIAGRID
Scale 1:75

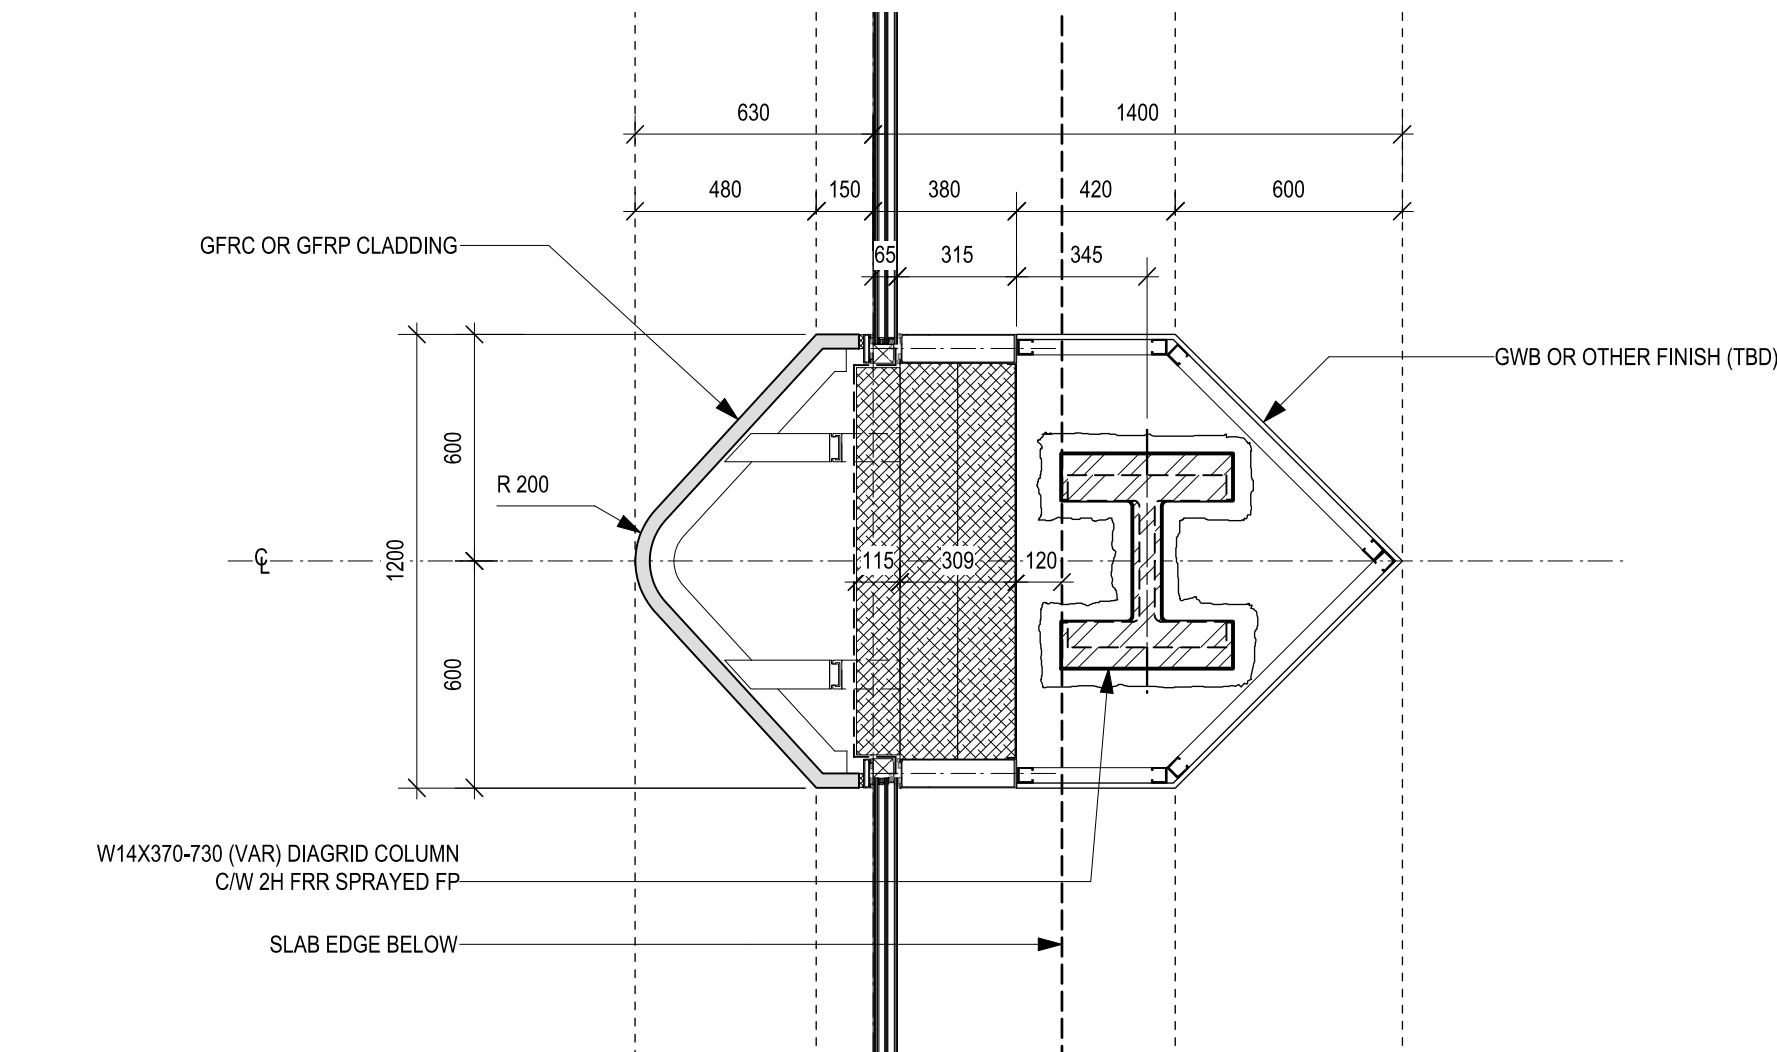

3 DIAGRID PLAN DETAIL
Scale 1:20

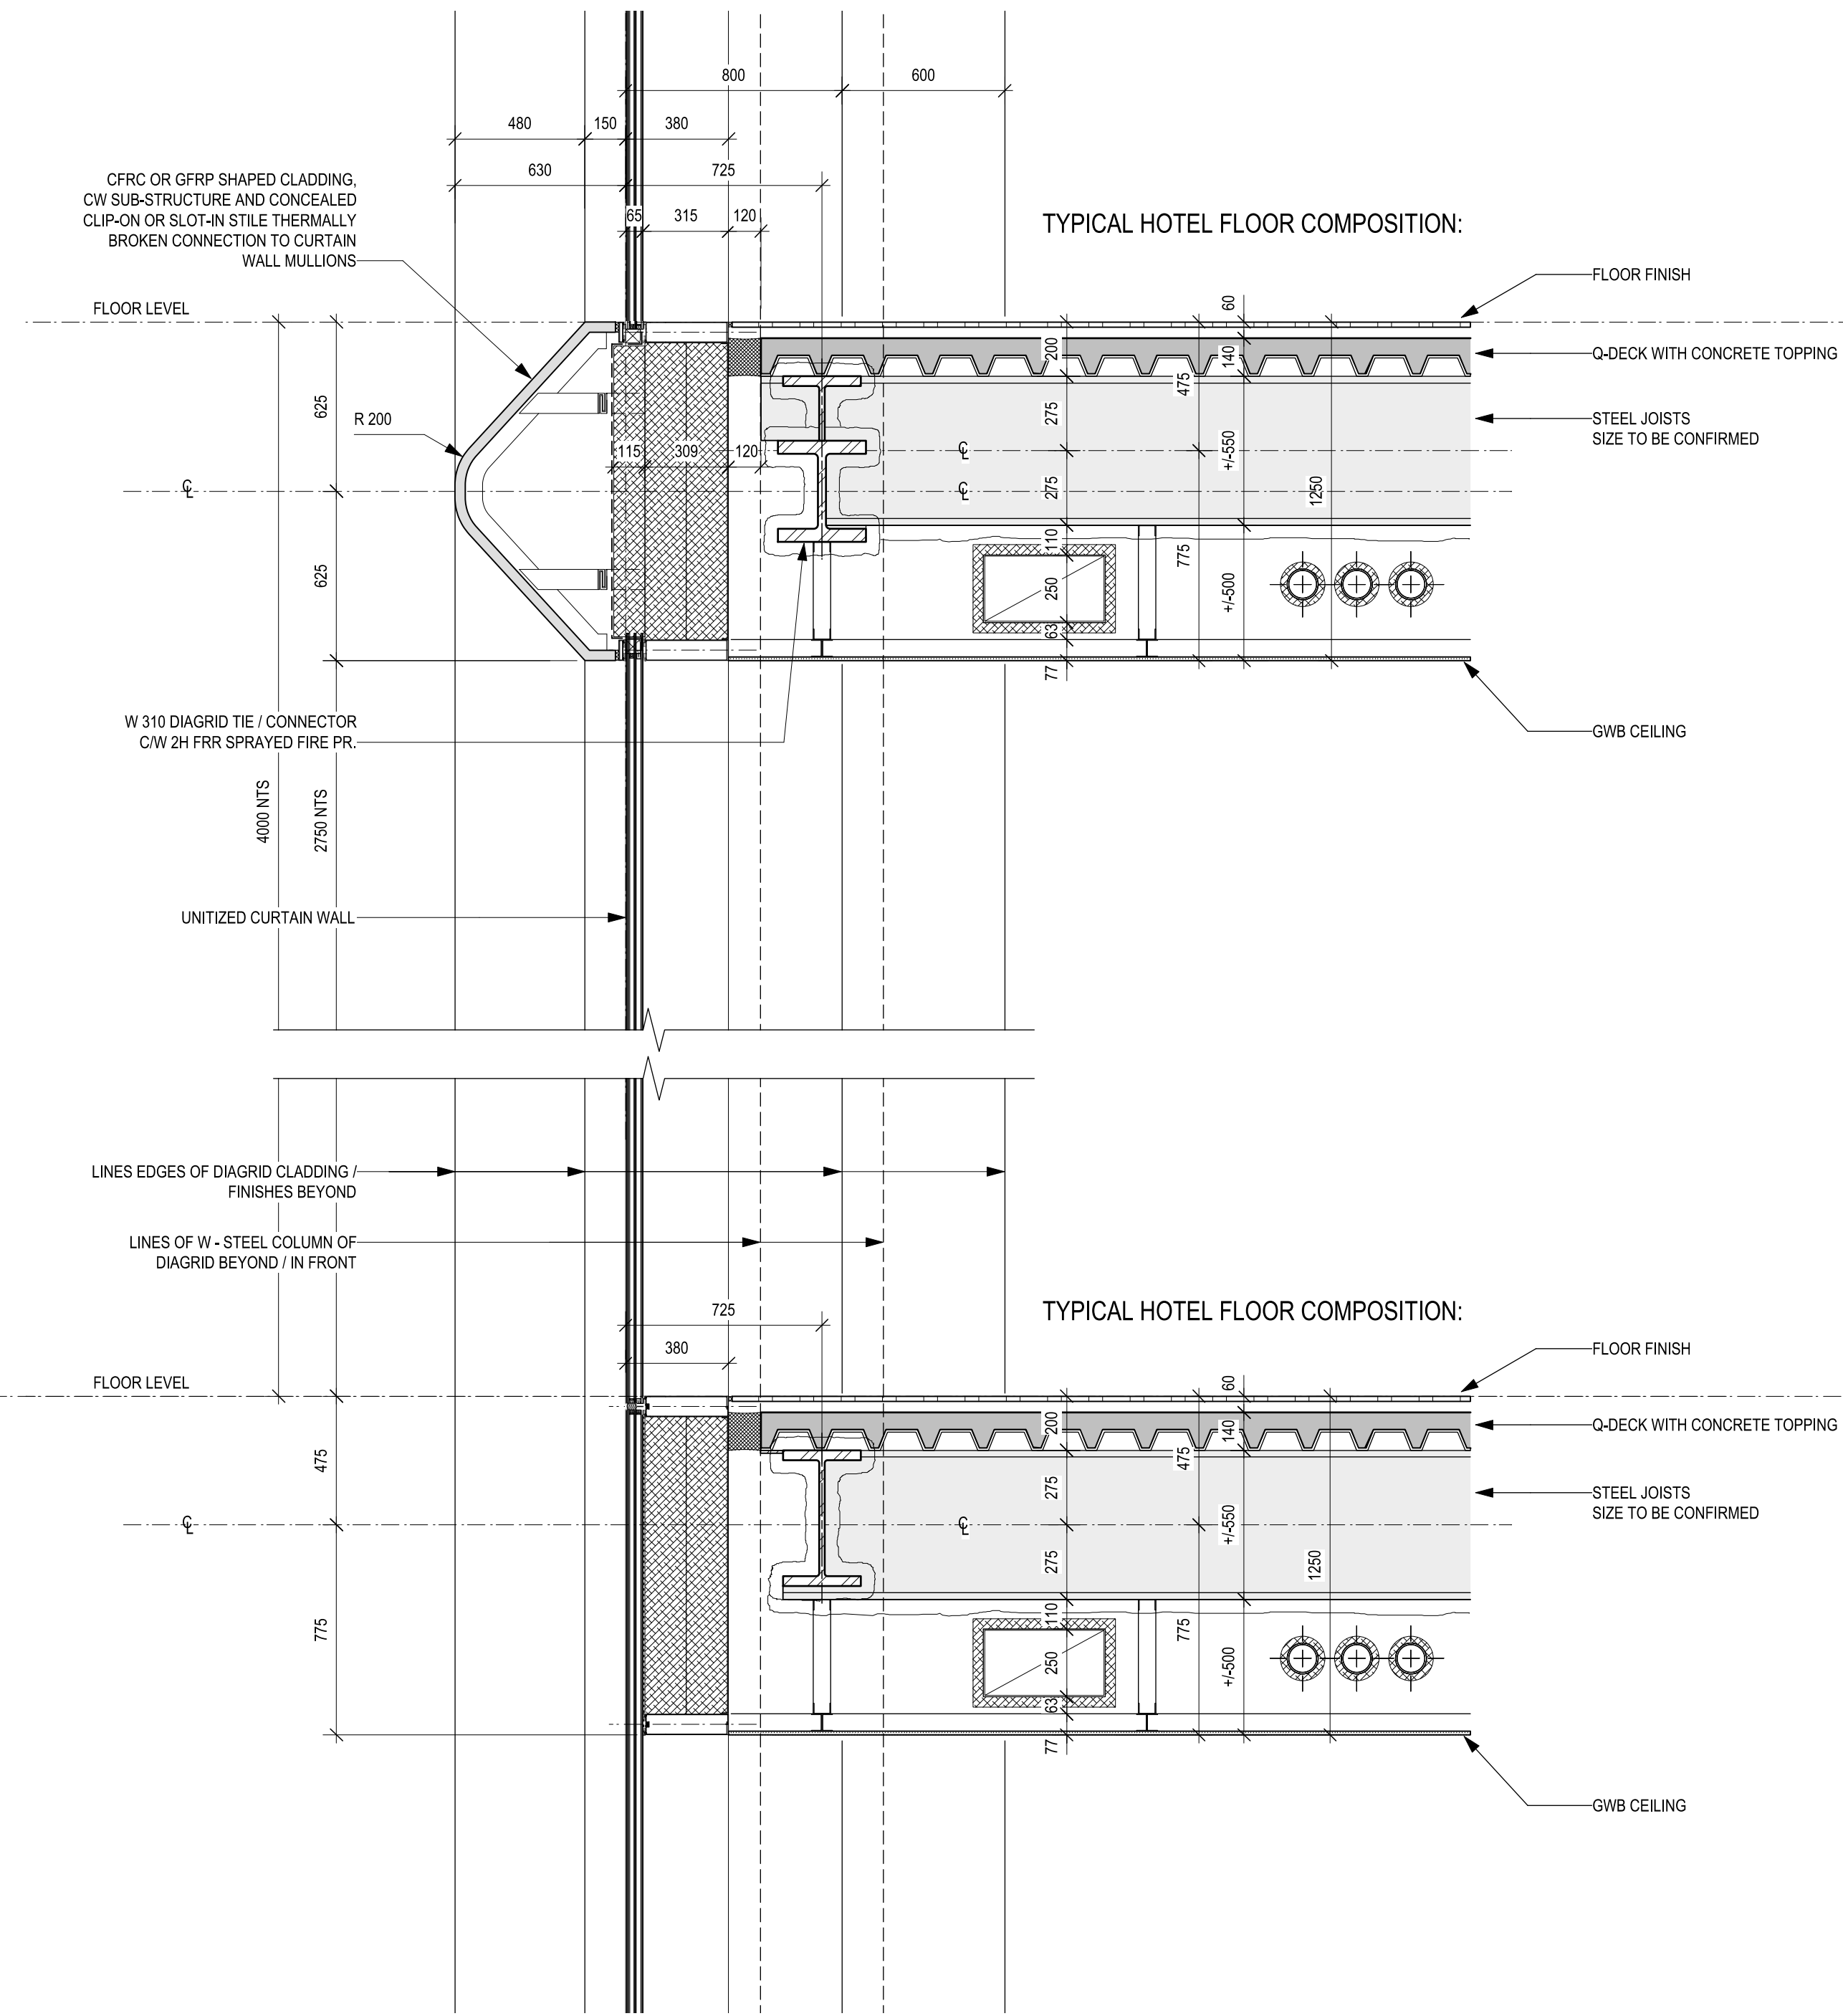

2 DIAGRID SECTION DETAIL @ HOTEL FLOOR
Scale 1:20

HOLBORN

Copyright reserved. The documents and design as an instrument of service are and at all times remain the exclusive property of HENRIQUEZ PARTNERS ARCHITECTS and may not be reproduced without the express written consent of HENRIQUEZ PARTNERS ARCHITECTS. All designs and related information in whole or in part shown on these documents are for the express use for the specified project only and shall not be used otherwise without the express written consent of HENRIQUEZ PARTNERS ARCHITECTS.

The Contractor shall verify and be responsible for all dimensions on site and shall inform HENRIQUEZ PARTNERS ARCHITECTS of any variations from the dimensions and conditions shown on the documents. Shop drawings shall be submitted to HENRIQUEZ PARTNERS ARCHITECTS for review and approval prior to fabrication.

HENRIQUEZ PARTNERS ARCHITECTS do not warrant that the drawings are produced to scale. Dimensions may not be scaled from the documents.

NOT FOR
CONSTRUCTION

ISSUED FOR REZONING AMENDMENT 23 MARCH 2026

ISSUED FOR REZONING 2 MAY 2025



HENRIQUEZ
PARTNERS
ARCHITECTS
598 W Georgia Street
Vancouver BC Canada V6B 2A3
T 604 687 5681

595 W GEORGIA
VANCOUVER, BC

CONSULTANT

DRAWING TITLE

ENVELOPE DETAILS
AT DIAGRID - HOTEL

DATE	03 FEB 2025	DRAWN	BM / CS
SCALE	N/A	CHECKED	BM
JOB NO.	2303		

W-A6.01