

South and East Elevations

AL 01	Metal Pannel
AL 02	Aluminum Louver (Grey)
AL 03	Aluminum Canopy with Translucent Glass
B 01	Brick
C 01	Painted Concrete (White)
C 02	Painted Concrete (Dark Grey)
G 01	White Aluminum Window Wall With Clear Glass & Grey Spandrel
G 02	White Aluminum Window Wall With Clear Glass
G 03	Dark Aluminum Window Wall With Clear Glass & Gray Spandrel
G 04	Dark Aluminum Window Wall With Clear Glass
G 05	4 SSG Curtain Wall
BR 01	White Aluminum Guard Rail with clear glass (Top Mount)
PS 01	White Aluminum Privacy Screen with Translucent Glass

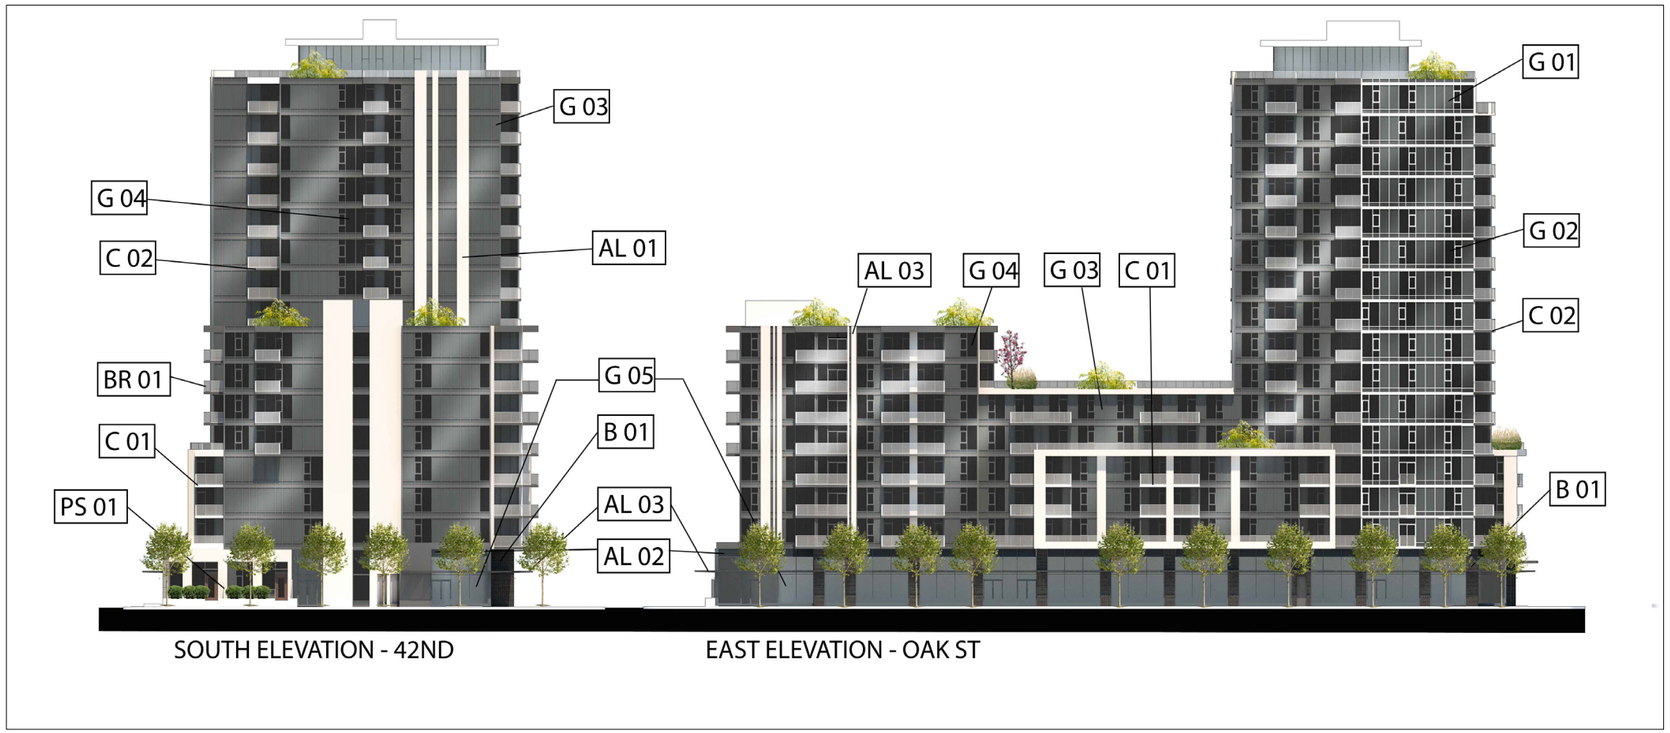


North and West Elevations

AL 01	Metal Pannel
AL 02	Aluminum Louver (Grey)
AL 03	Aluminum Canopy with Translucent Glass
B 01	Brick
C 01	Painted Concrete (White)
C 02	Painted Concrete (Dark Grey)
G 01	White Aluminum Window Wall With Clear Glass & Grey Spandrel
G 02	White Aluminum Window Wall With Clear Glass
G 03	Dark Aluminum Window Wall With Clear Glass & Gray Spandrel
G 04	Dark Aluminum Window Wall With Clear Glass
G 05	4 SSG Curtain Wall
BR 01	White Aluminum Guard Rail with clear glass (Top Mount)
PS 01	White Aluminum Privacy Screen with Translucent Glass

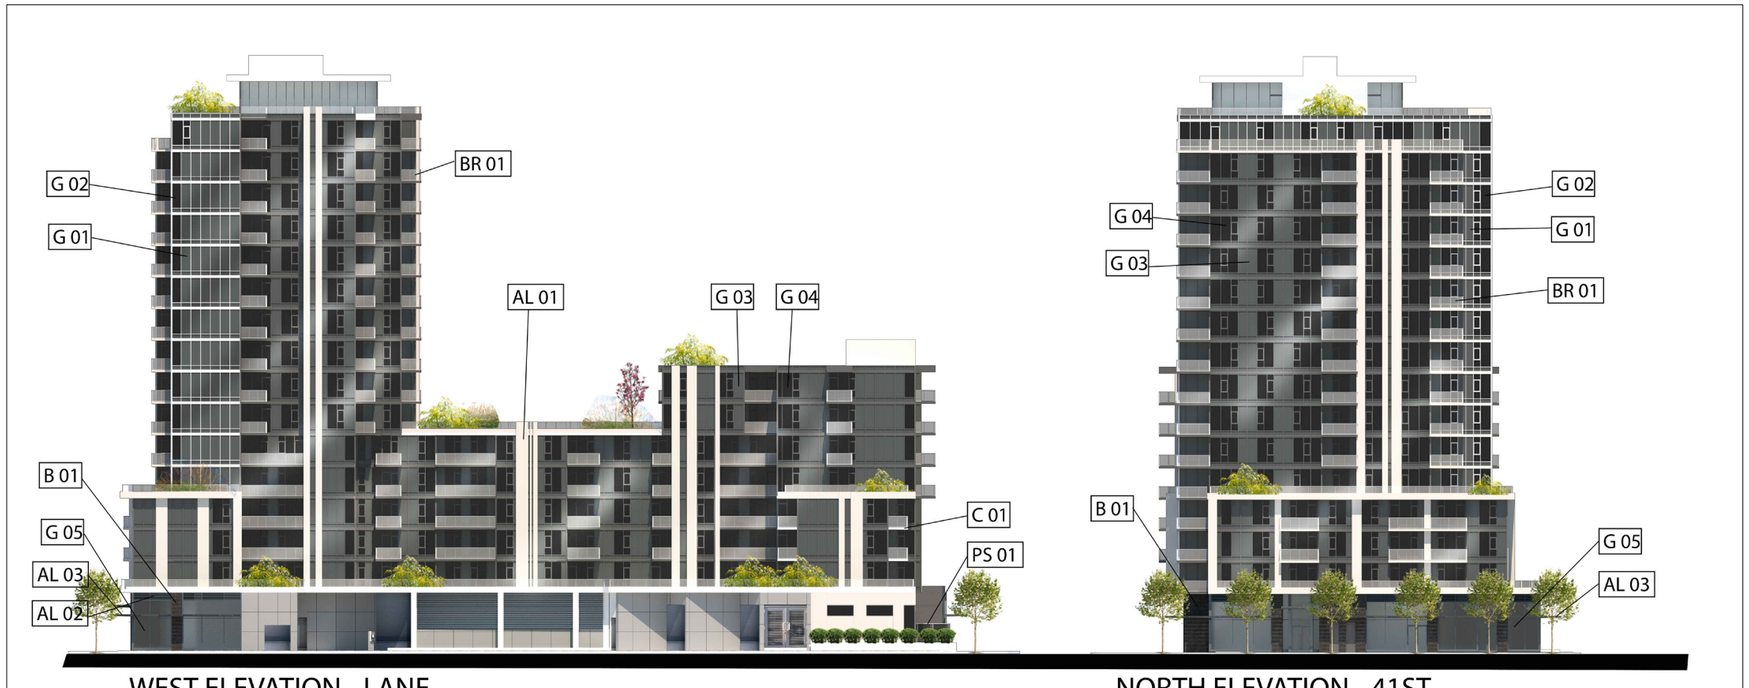


North Elevation

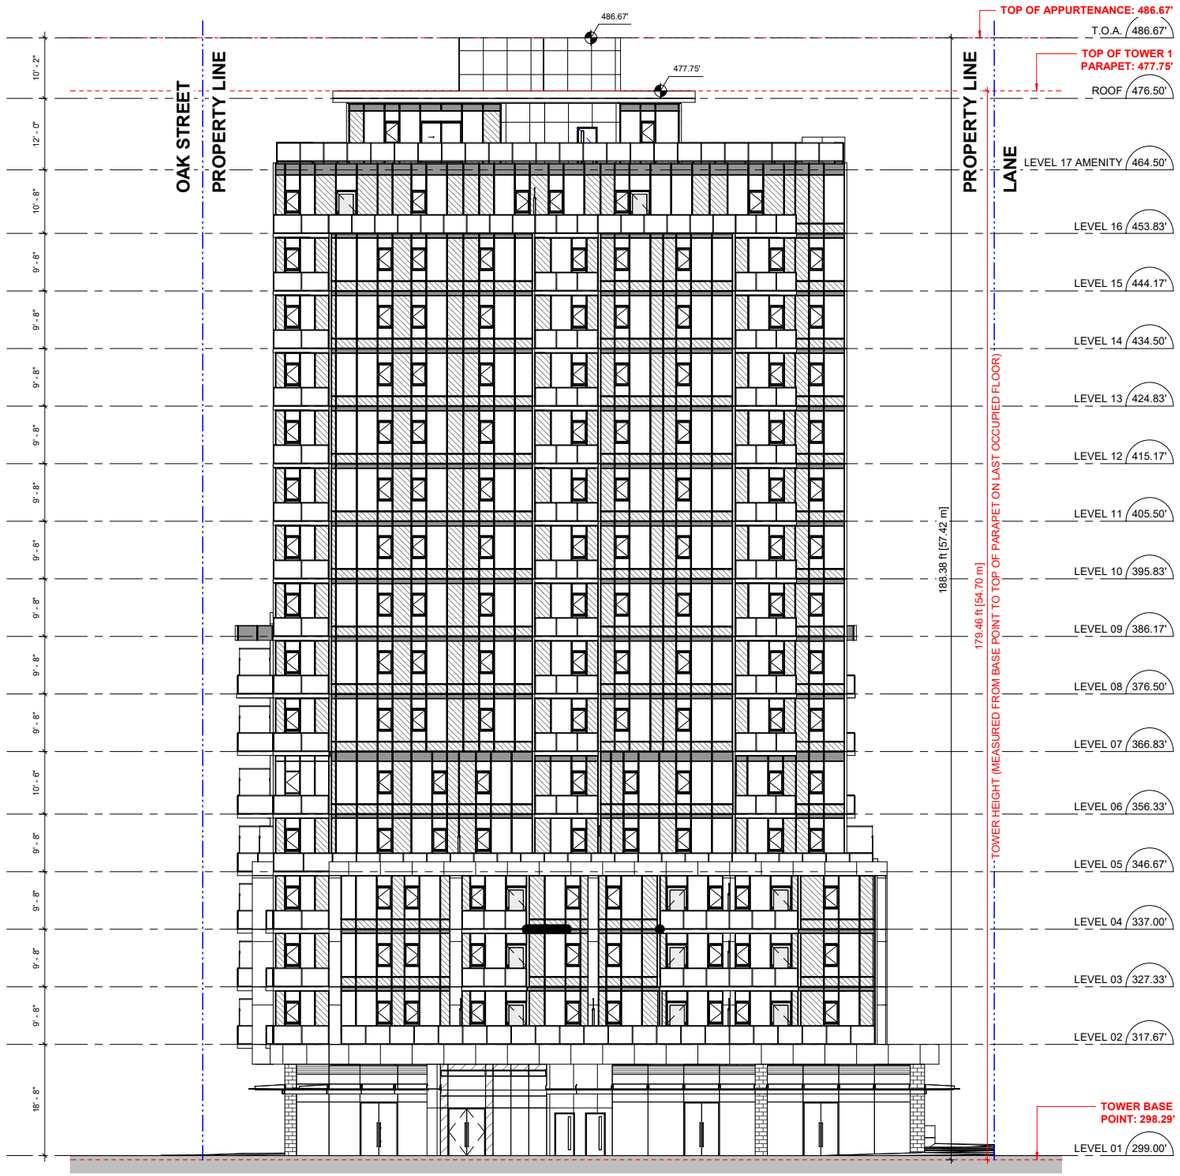


1 / A-2.01 OVERALL- NORTH ELEVATION
SCALE: 3/32" = 1'-0"

South Elevation

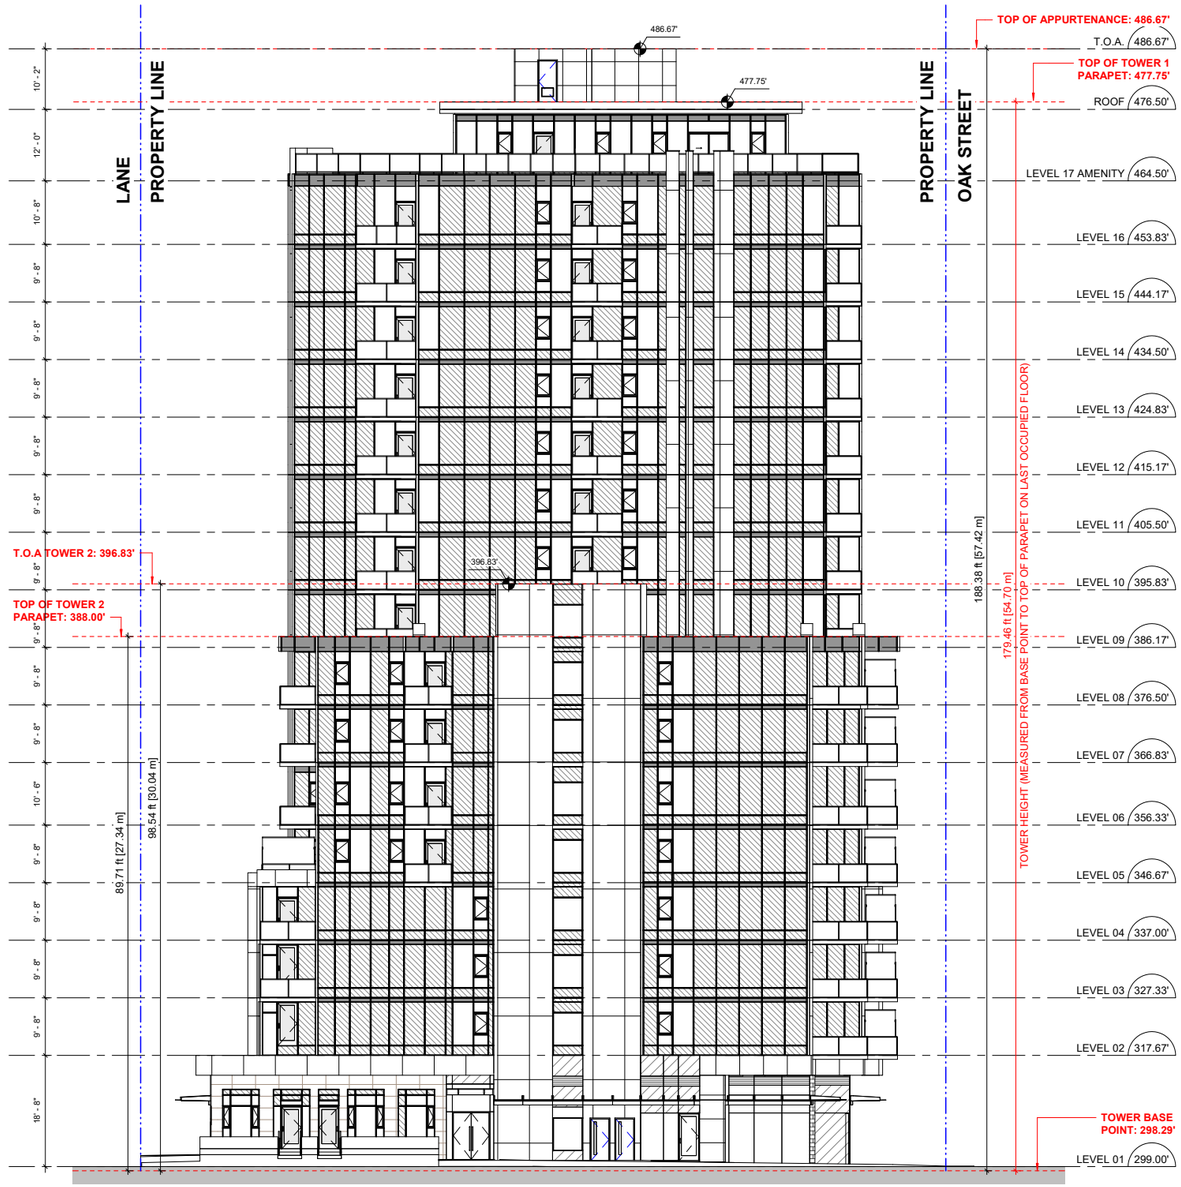


1 A-2.02 OVERALL- SOUTH ELEVATION
SCALE: 3/32" = 1'-0"

East Elevation

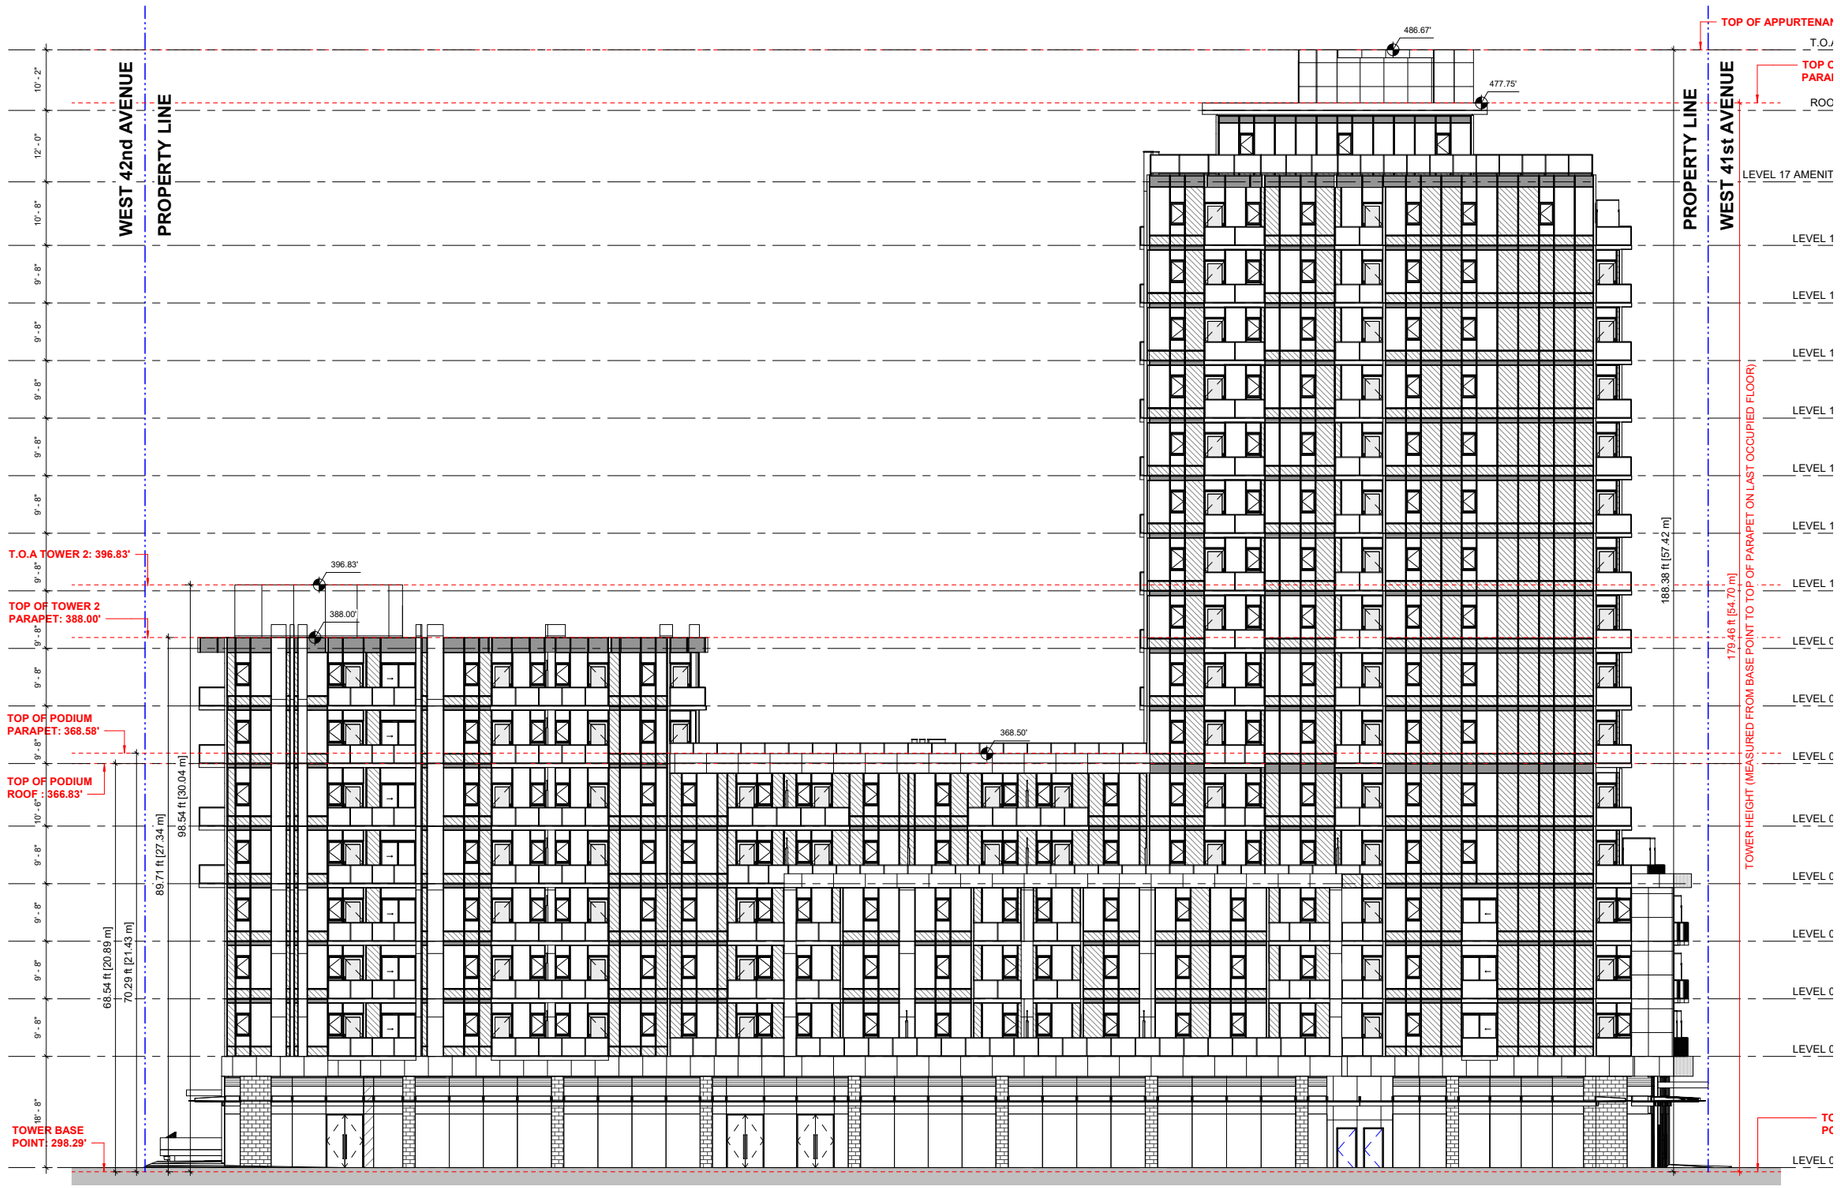
WEST 42nd AVENUE
PROPERTY LINE
PROPERTY LINE
WEST 41st AVENUE
T.O.A TOWER 2: 396.83'
TOP OF TOWER 2 PARAPET: 388.00'
TOP OF PODIUM PARAPET: 368.58'
TOP OF PODIUM ROOF : 366.83'
TOWER BASE POINT: 298.29'
396.83'
388.00'
368.50'
486.67'
477.75'
98.54 ft [30.04 m]
89.71 ft [27.34 m]
68.54 ft [20.89 m]
70.29 ft [21.43 m]
188.38 ft [57.42 m]
179.46 ft [54.70 m]
TOWER HEIGHT (MEASURED FROM BASE POINT TO TOP OF PARAPET ON LAST OCCUPIED FLOOR)
TOP OF APPURTENAN
T.O.A
TOP O
PARAI
ROO
LEVEL 17 AMENIT
LEVEL 1
LEVEL 1
LEVEL 1
LEVEL 1
LEVEL 1
LEVEL 1
LEVEL 1
LEVEL 0
LEVEL 0
LEVEL 0
LEVEL 0
LEVEL 0
LEVEL 0
LEVEL 0
LEVEL 0
LEVEL 0
TO
PO
LEVEL 0
10'-2"
12'-0"
10'-8"
9'-8"
9'-8"
9

West Elevation

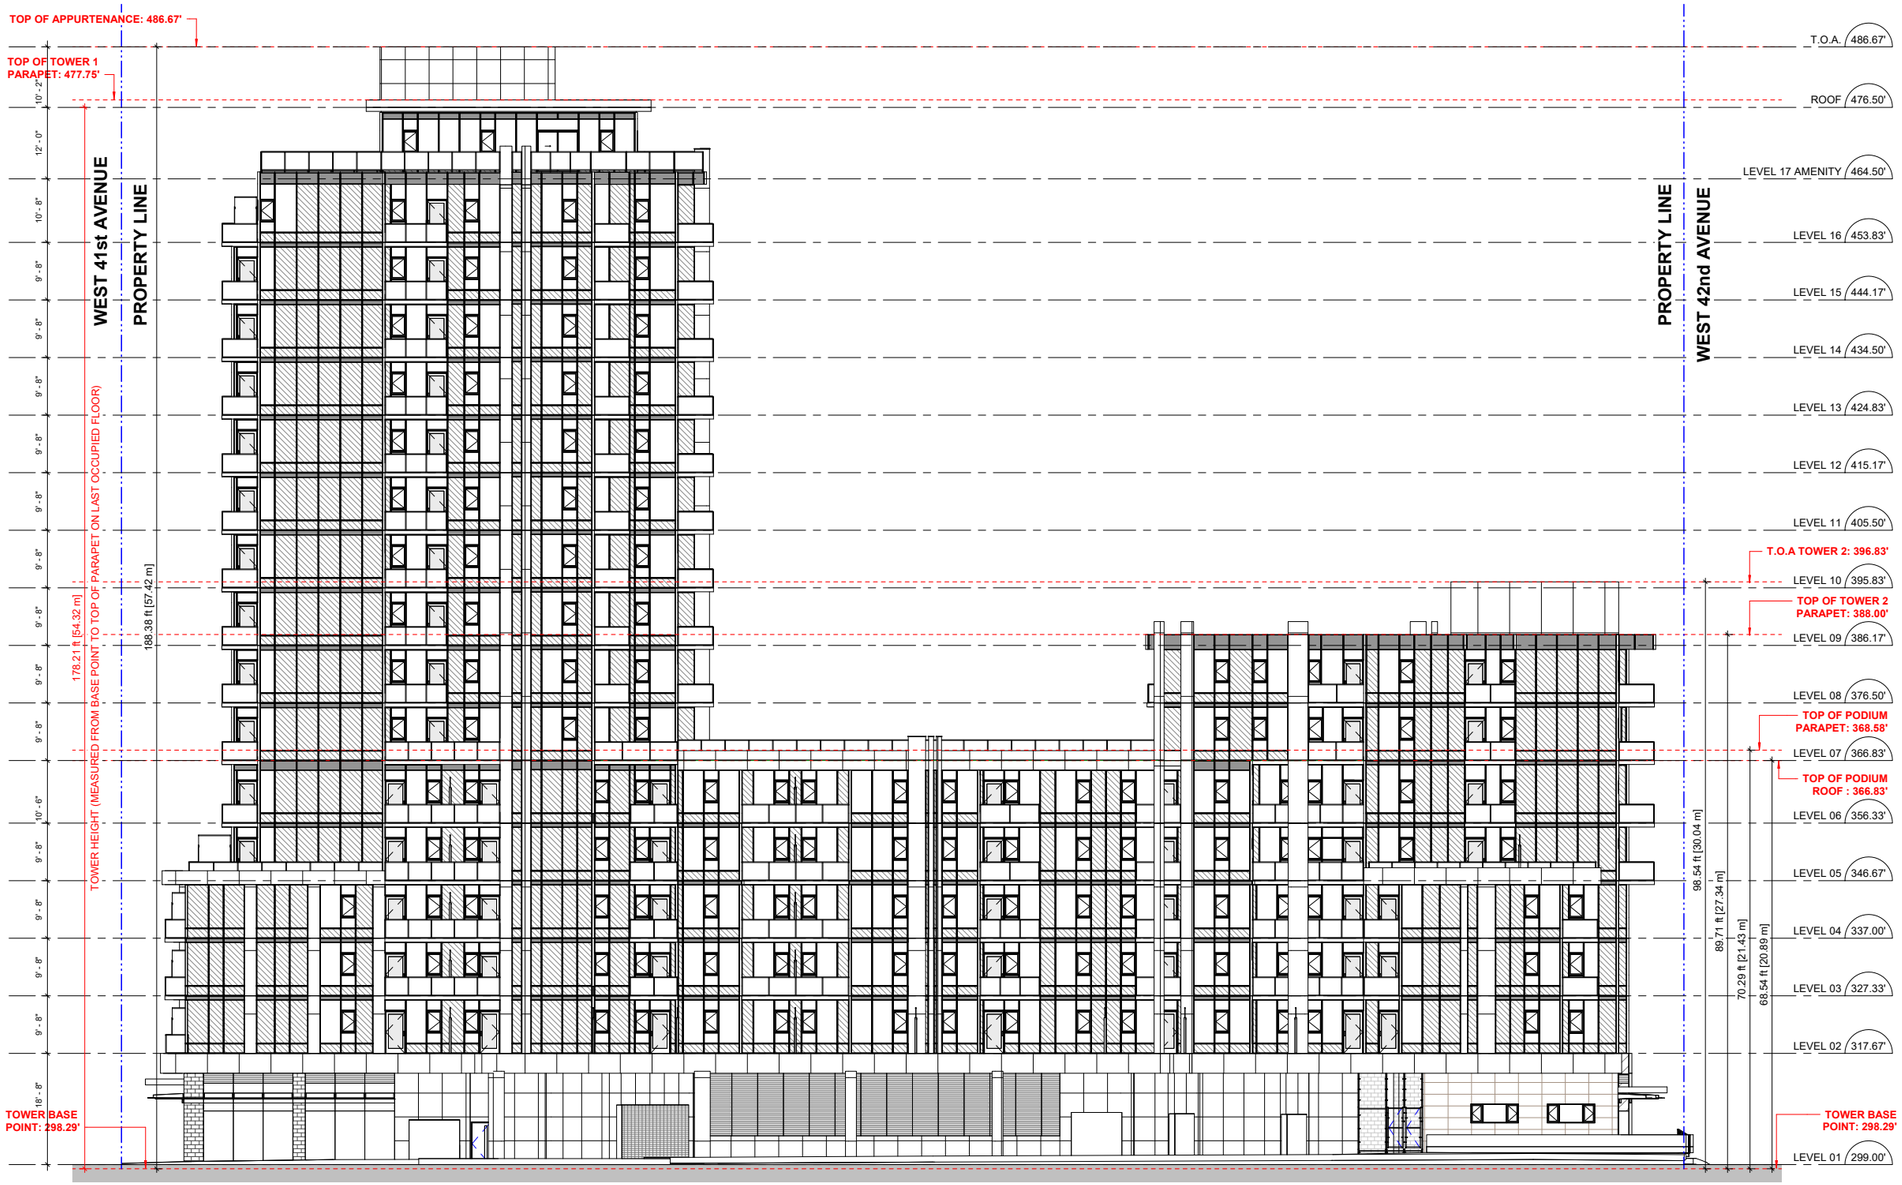

1 A-2.04 OVERALL- WEST ELEVATION
SCALE: 3/32" = 1'-0"