

P3 Parking Plan

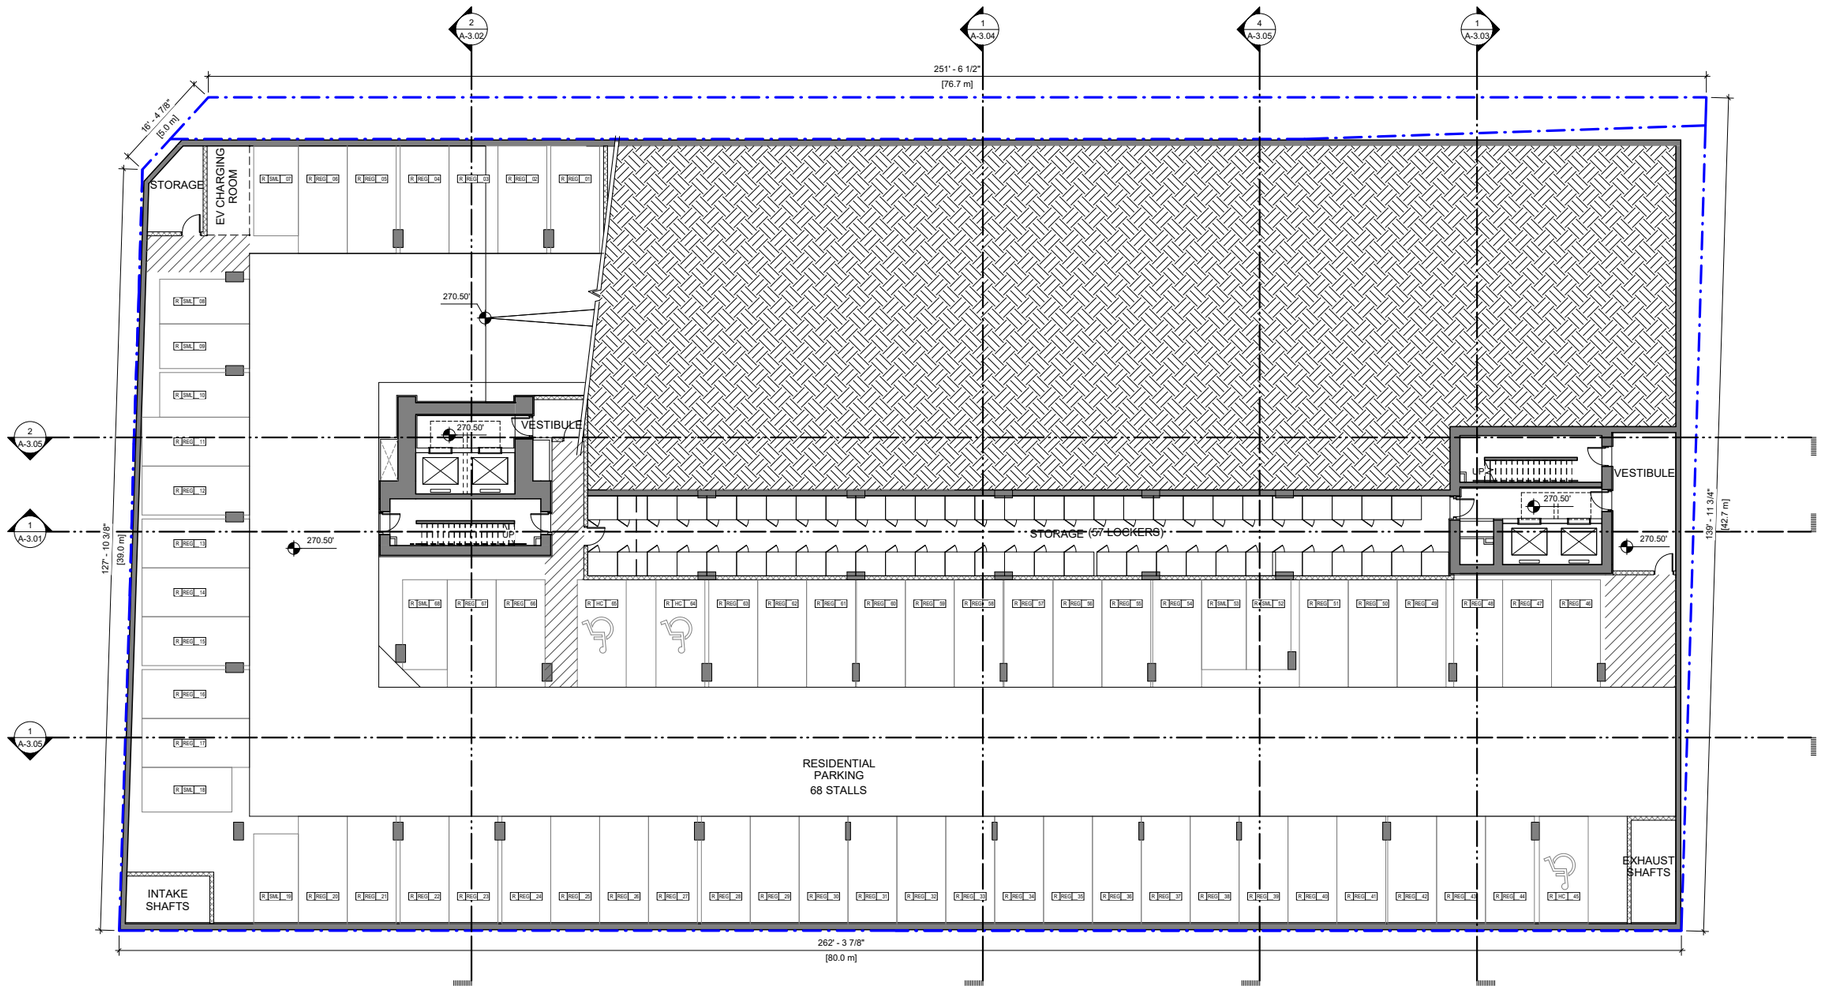

1 A-1.01 OVERALL PLAN- LEVEL P3
SCALE: 3/32" = 1'-0"


True North Project North

P2 Parking Plan

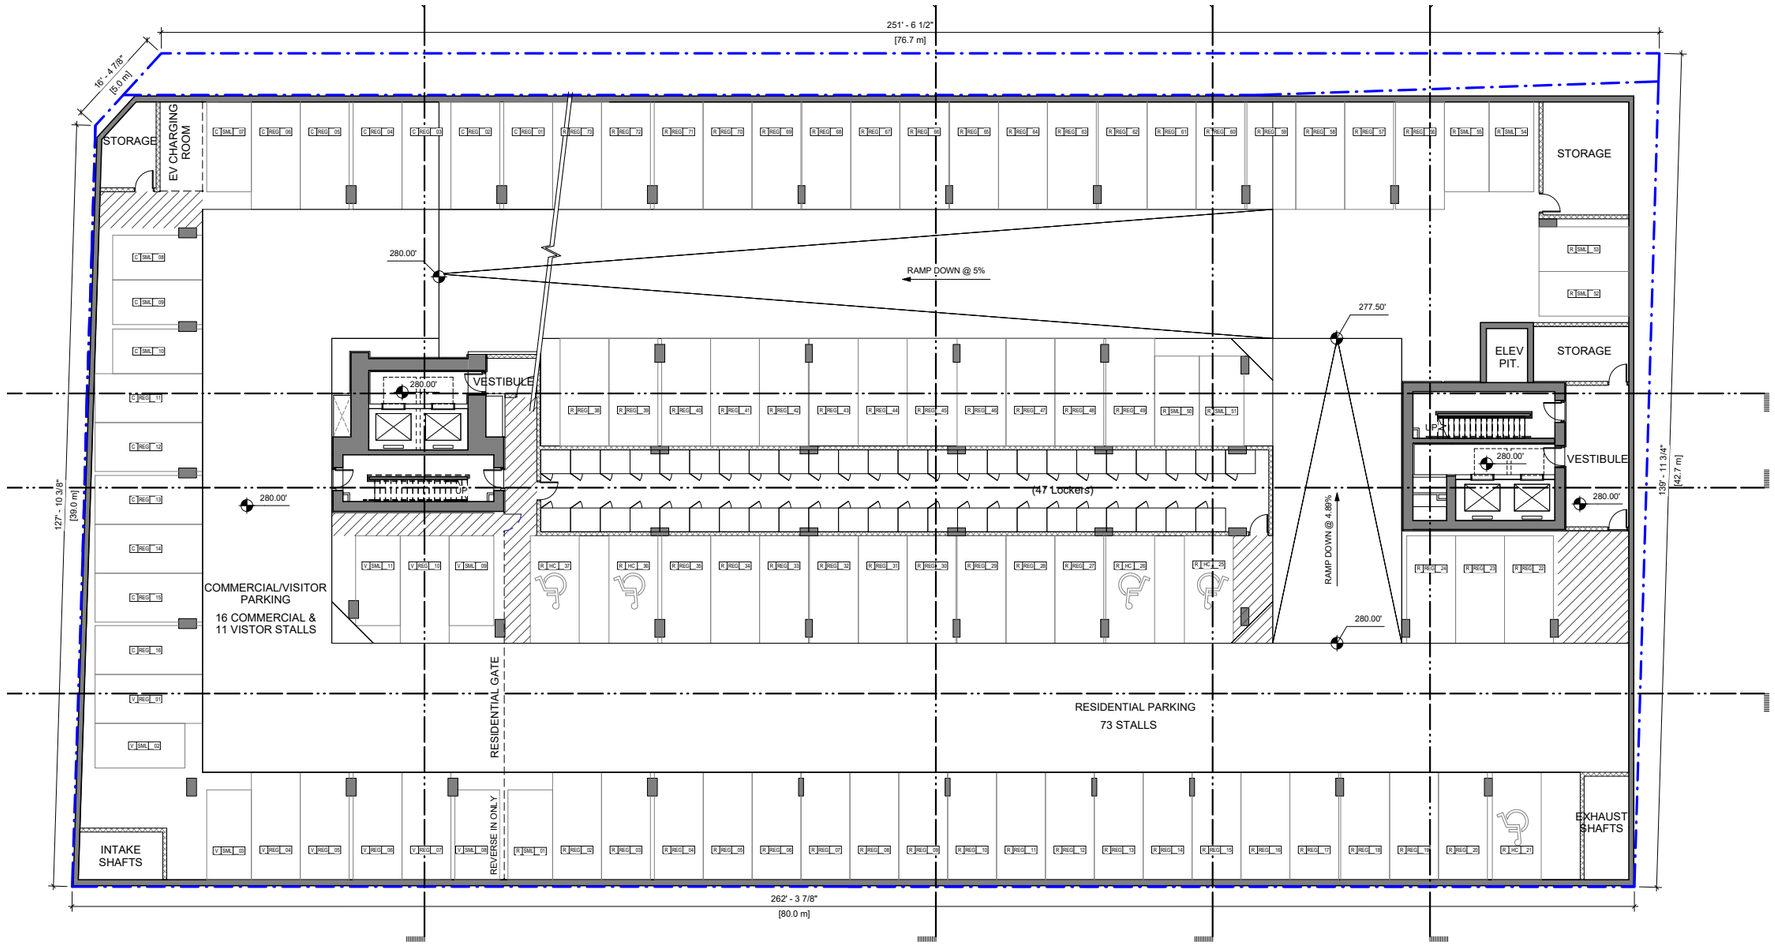


1 / A-1.02 OVERALL PLAN- LEVEL P2
SCALE: 3/32" = 1'-0"

P1 Parking Plan

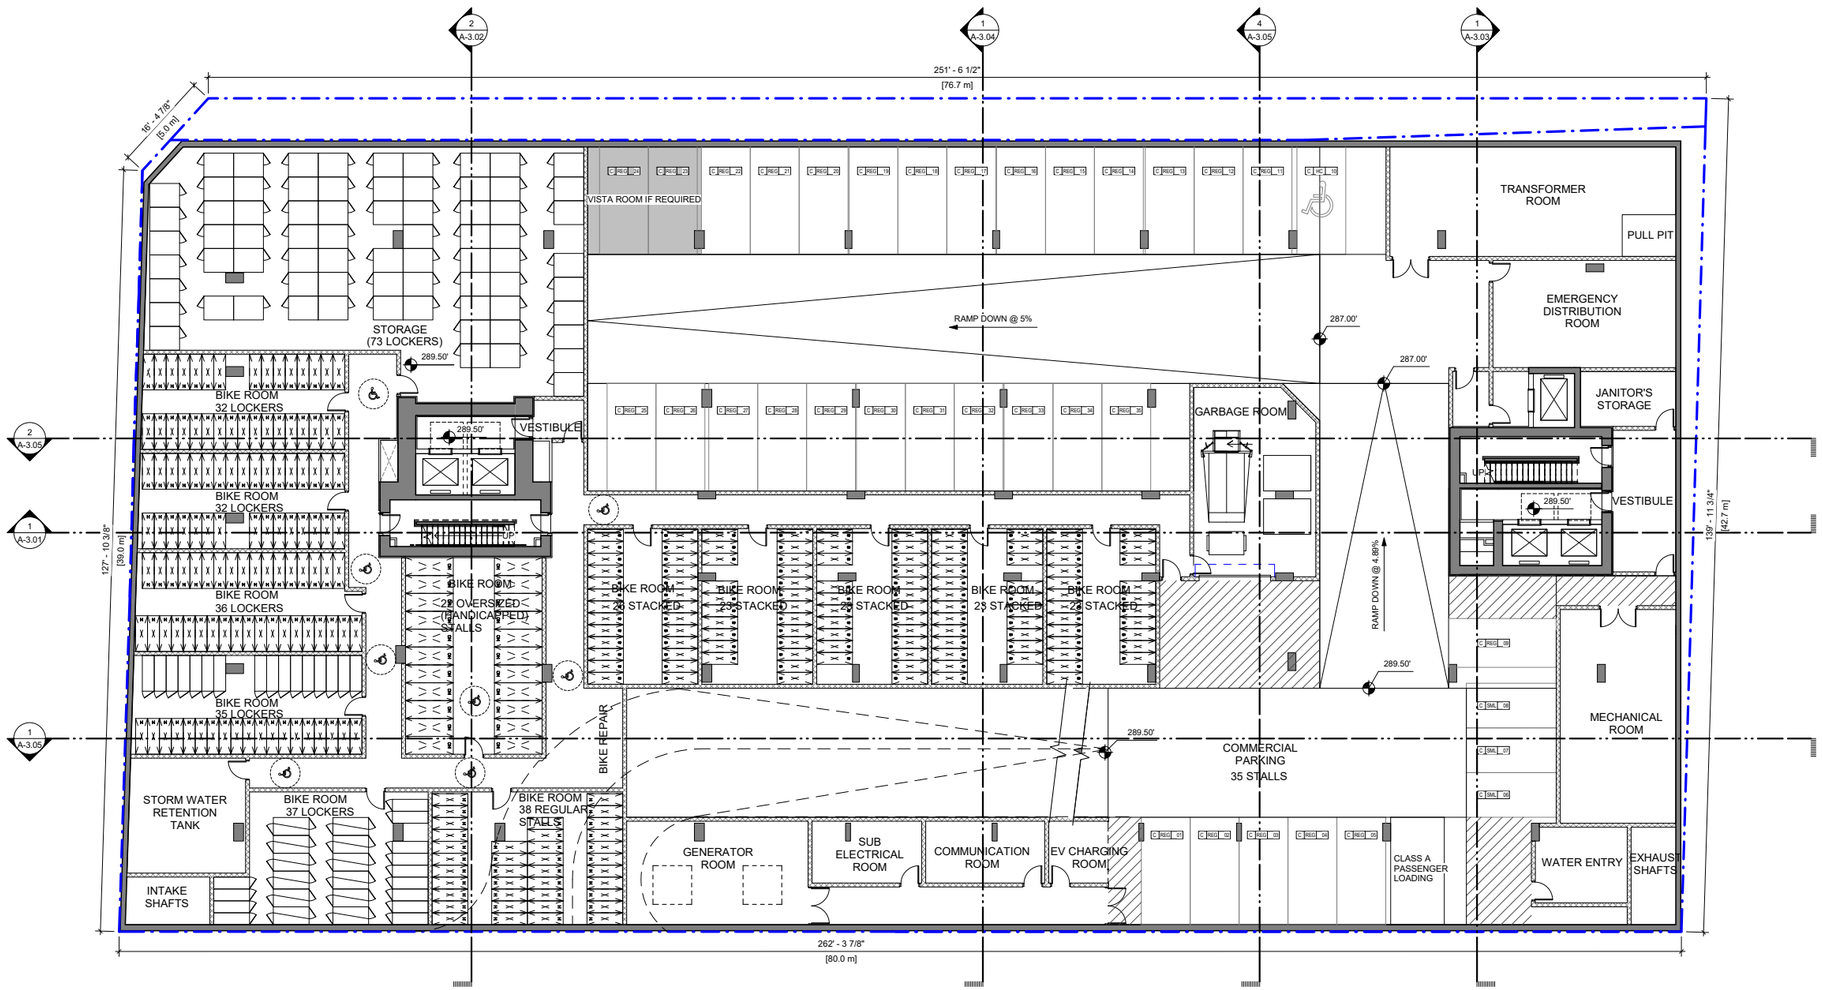


1 A-1.03 OVERALL PLAN- LEVEL P1
SCALE: 3/32" = 1'-0"

Level 1 Plan

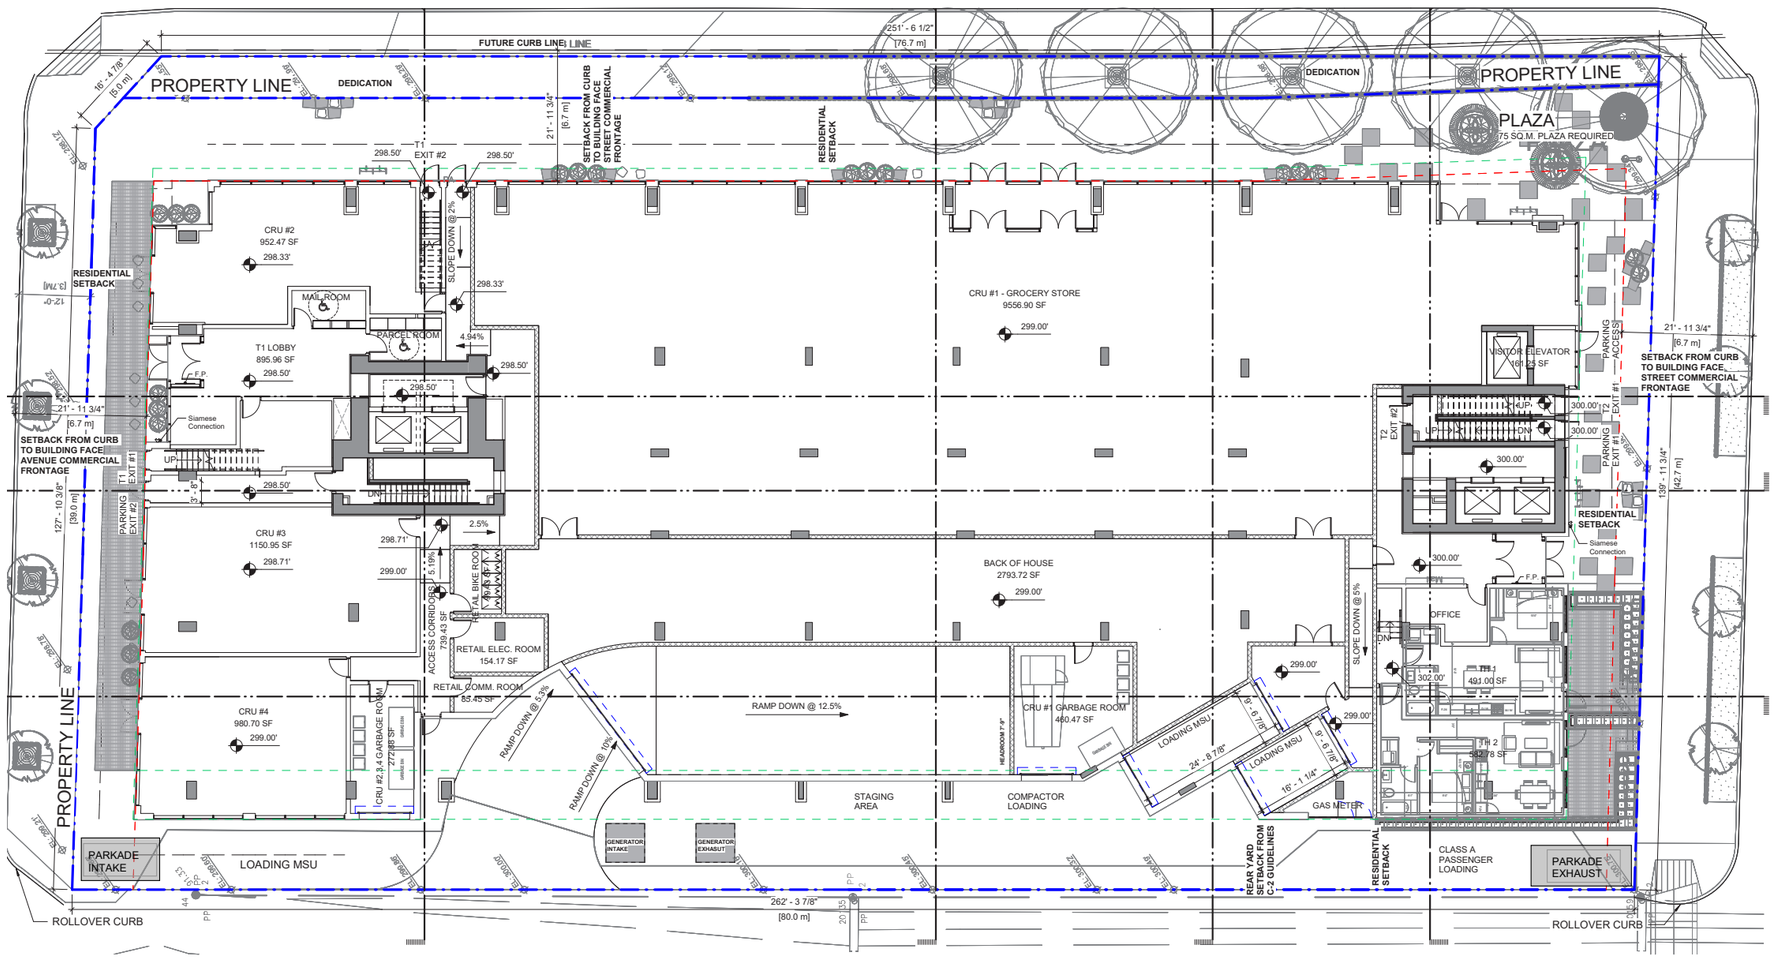

1 / A-1.04 OVERALL PLAN- LEVEL 01
SCALE: 3/32" = 1'-0"


Level 2 Plan

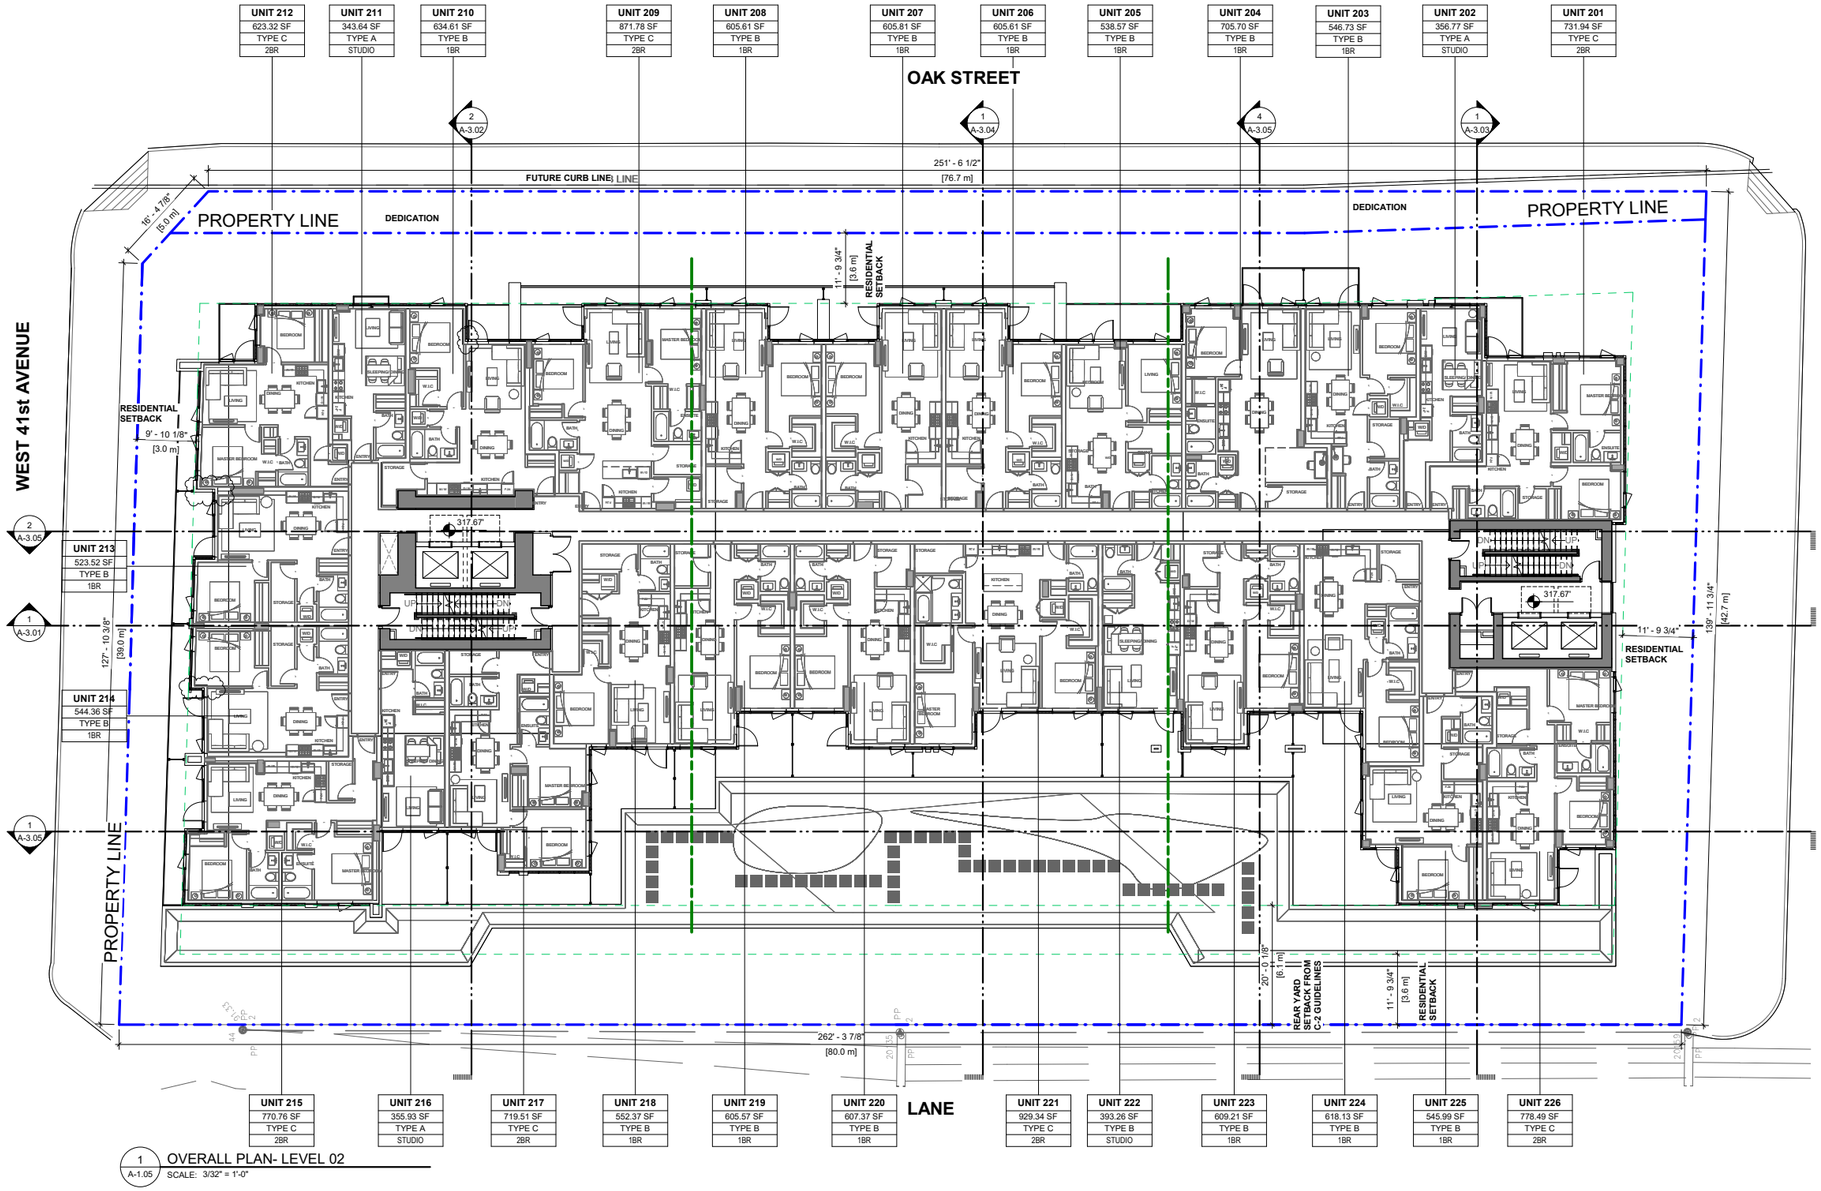

1 A-1.05 OVERALL PLAN- LEVEL 02
SCALE: 3/32" = 1'-0"

True North Project North


Level 3-4 Plan

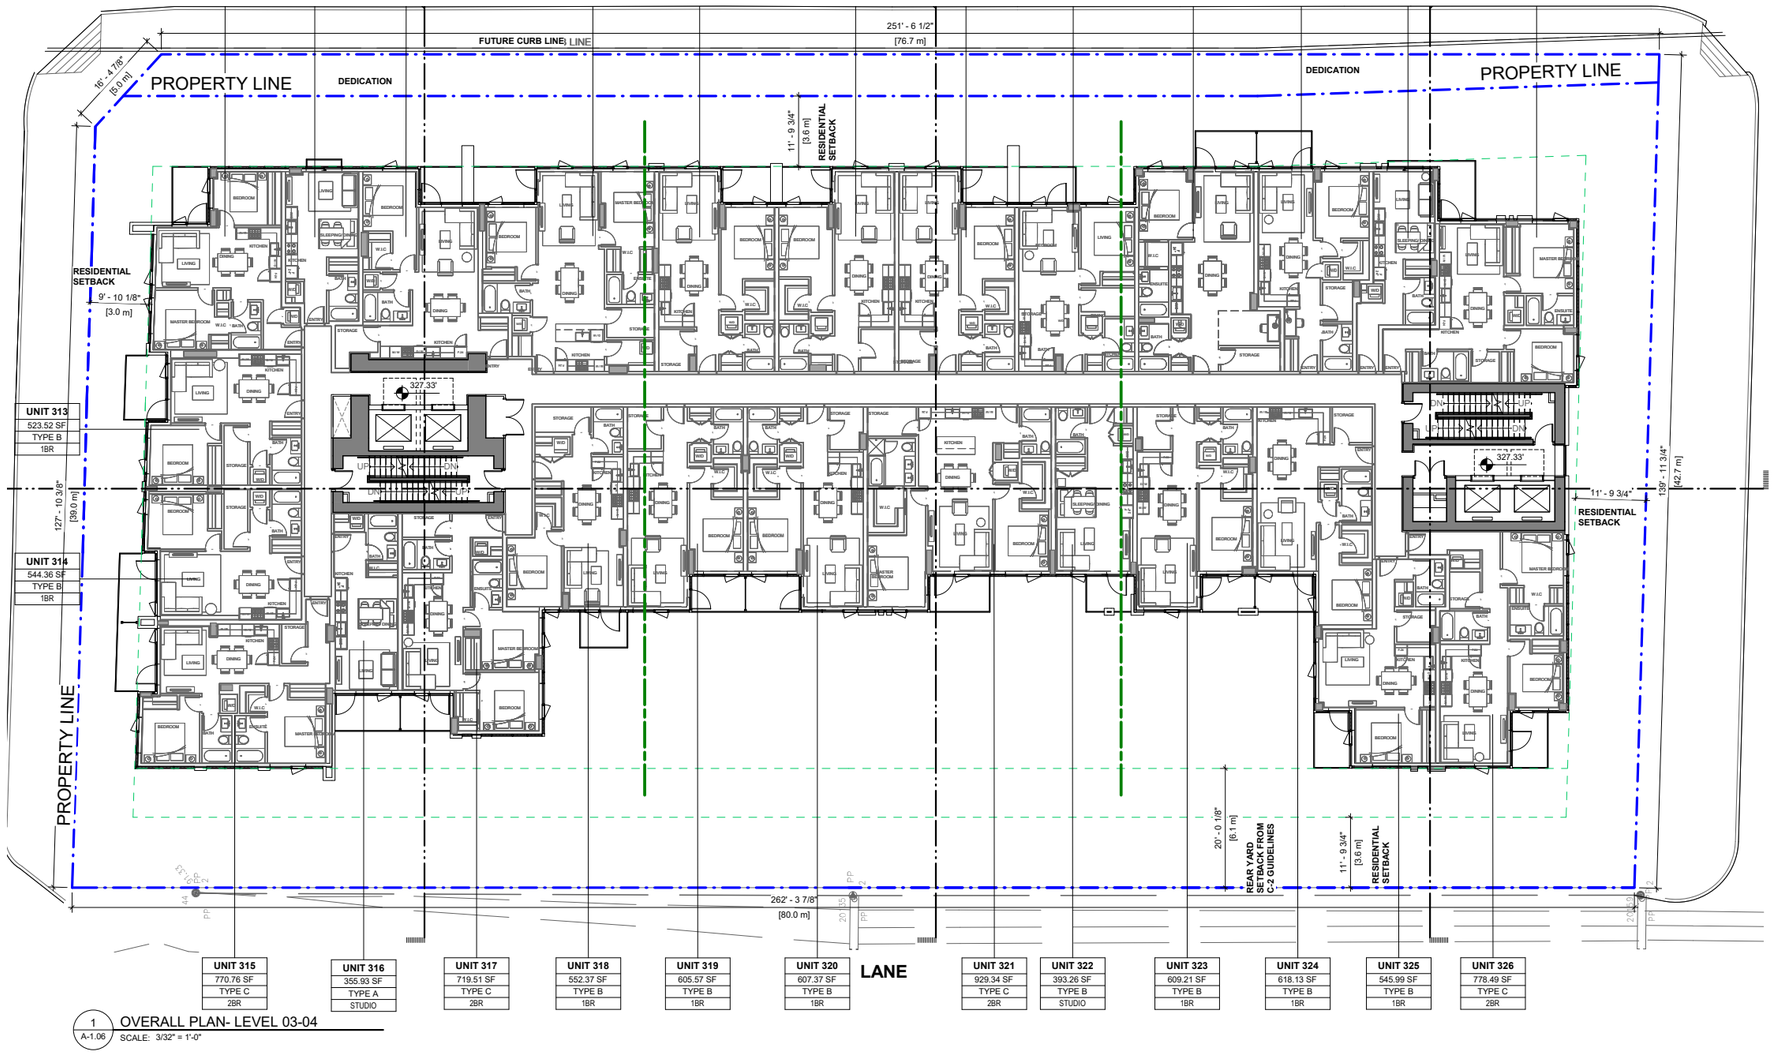

1 A-1.06 OVERALL PLAN- LEVEL 03-04
SCALE: 3/32" = 1'-0"

True North Project North


Level 5 Plan

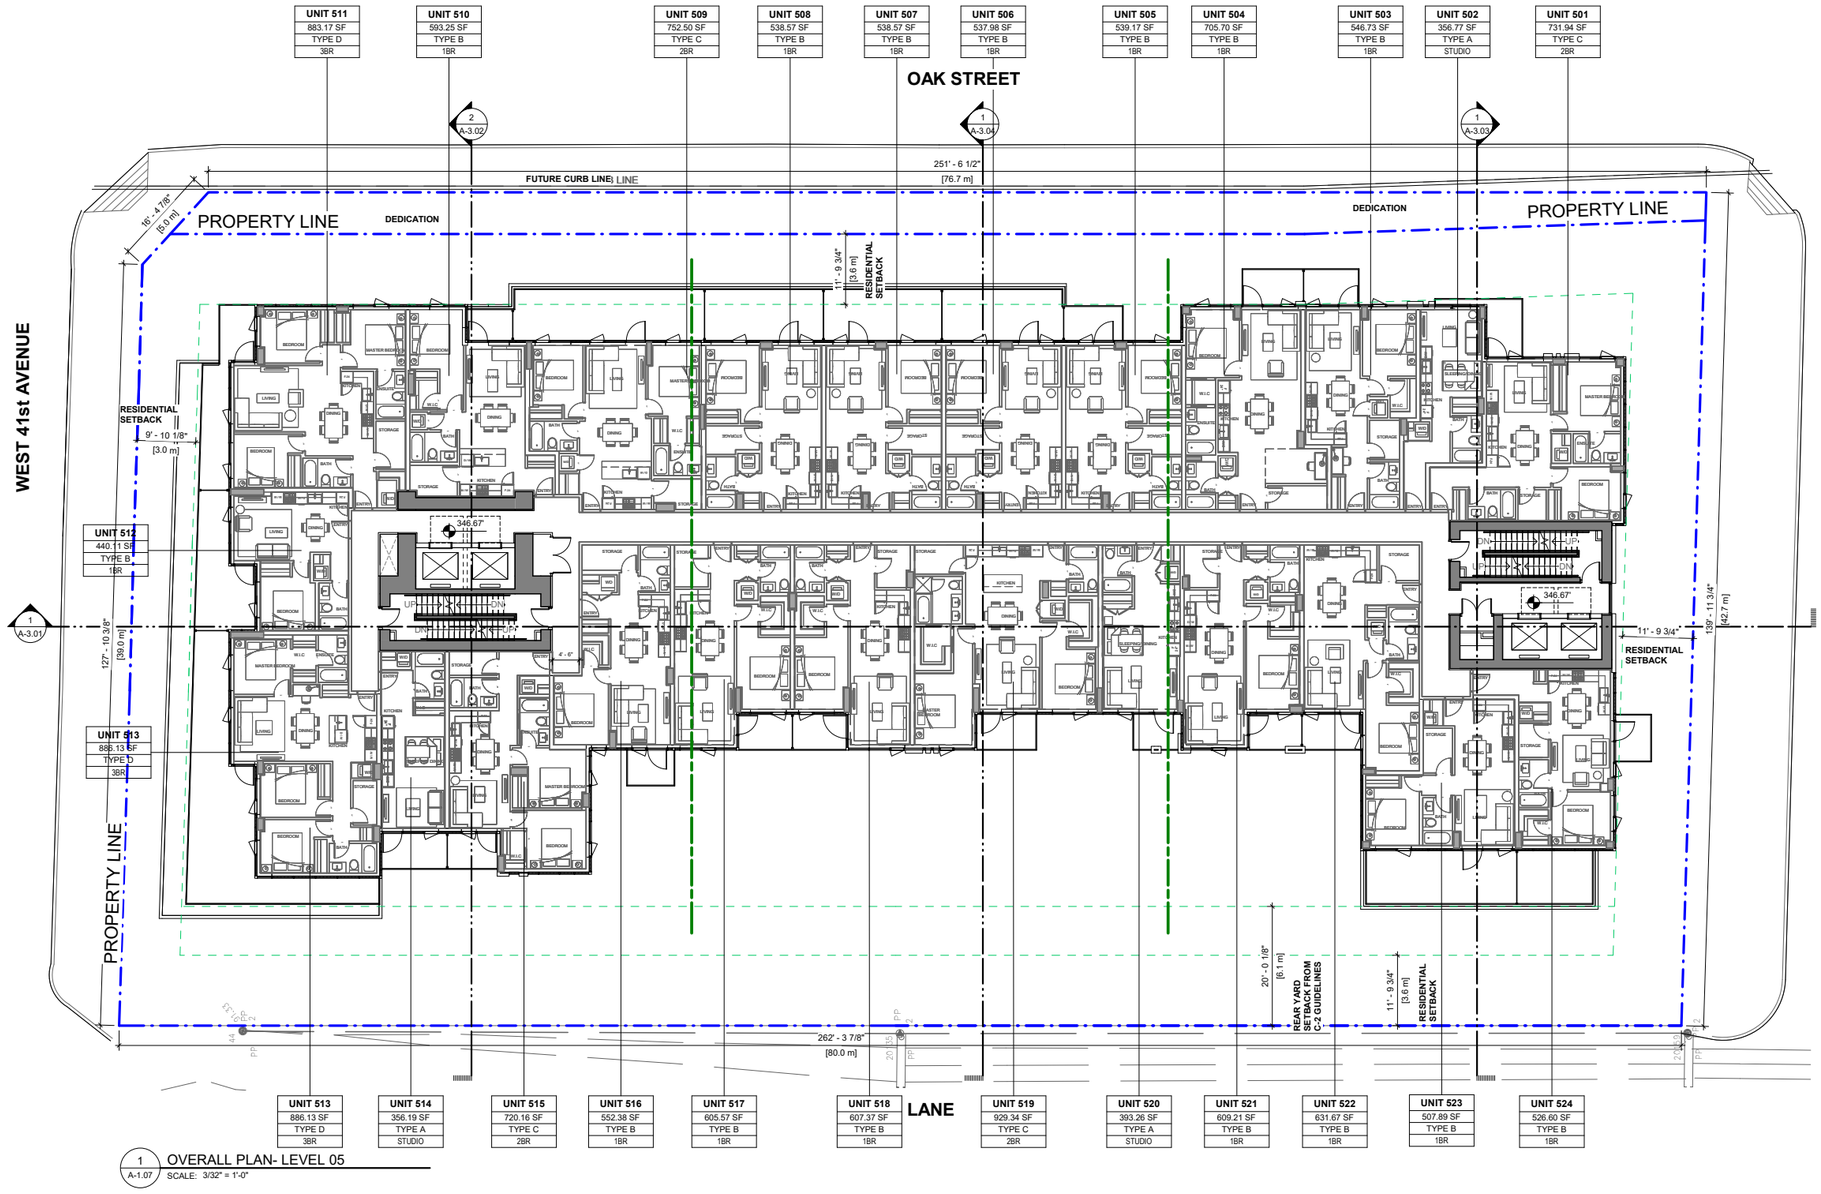

1 A-1.07 OVERALL PLAN- LEVEL 05
SCALE: 3/32" = 1'-0"

True North Project North


Levels 6 Plan

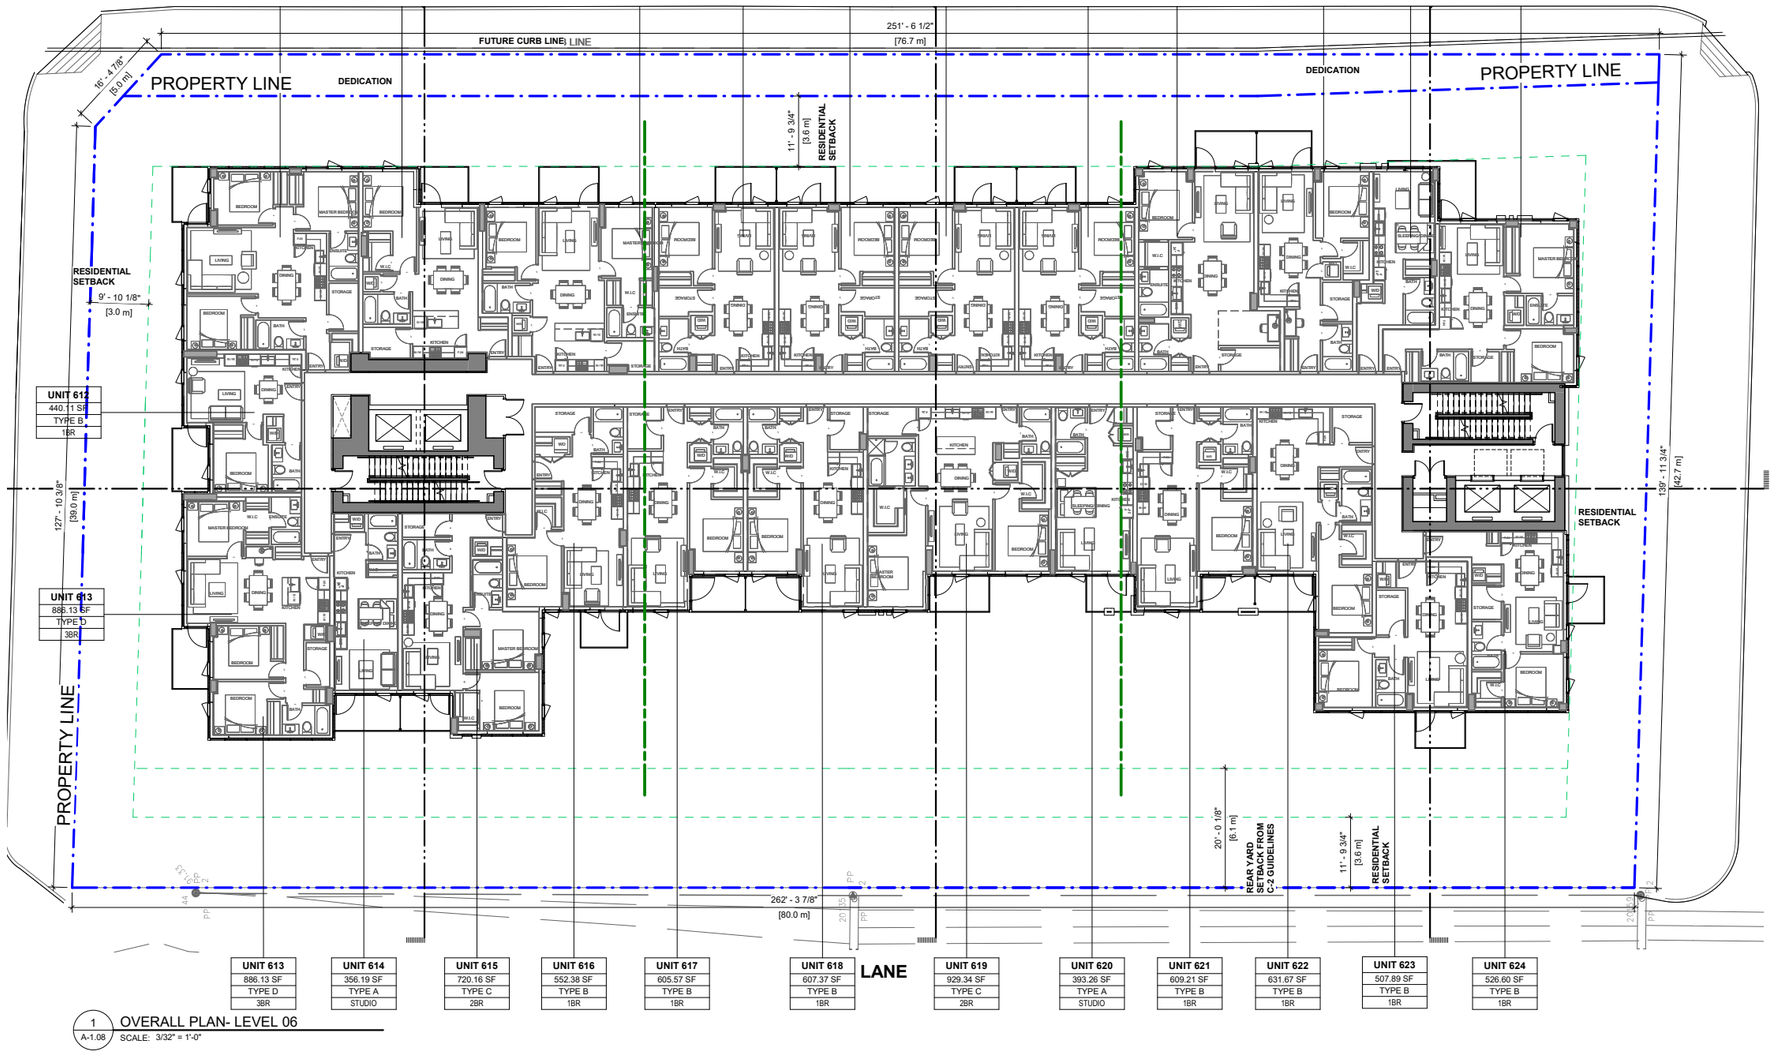

1 A-1.08 OVERALL PLAN- LEVEL 06
SCALE: 3/32" = 1'-0"

True North Project North


Level 7 Plan

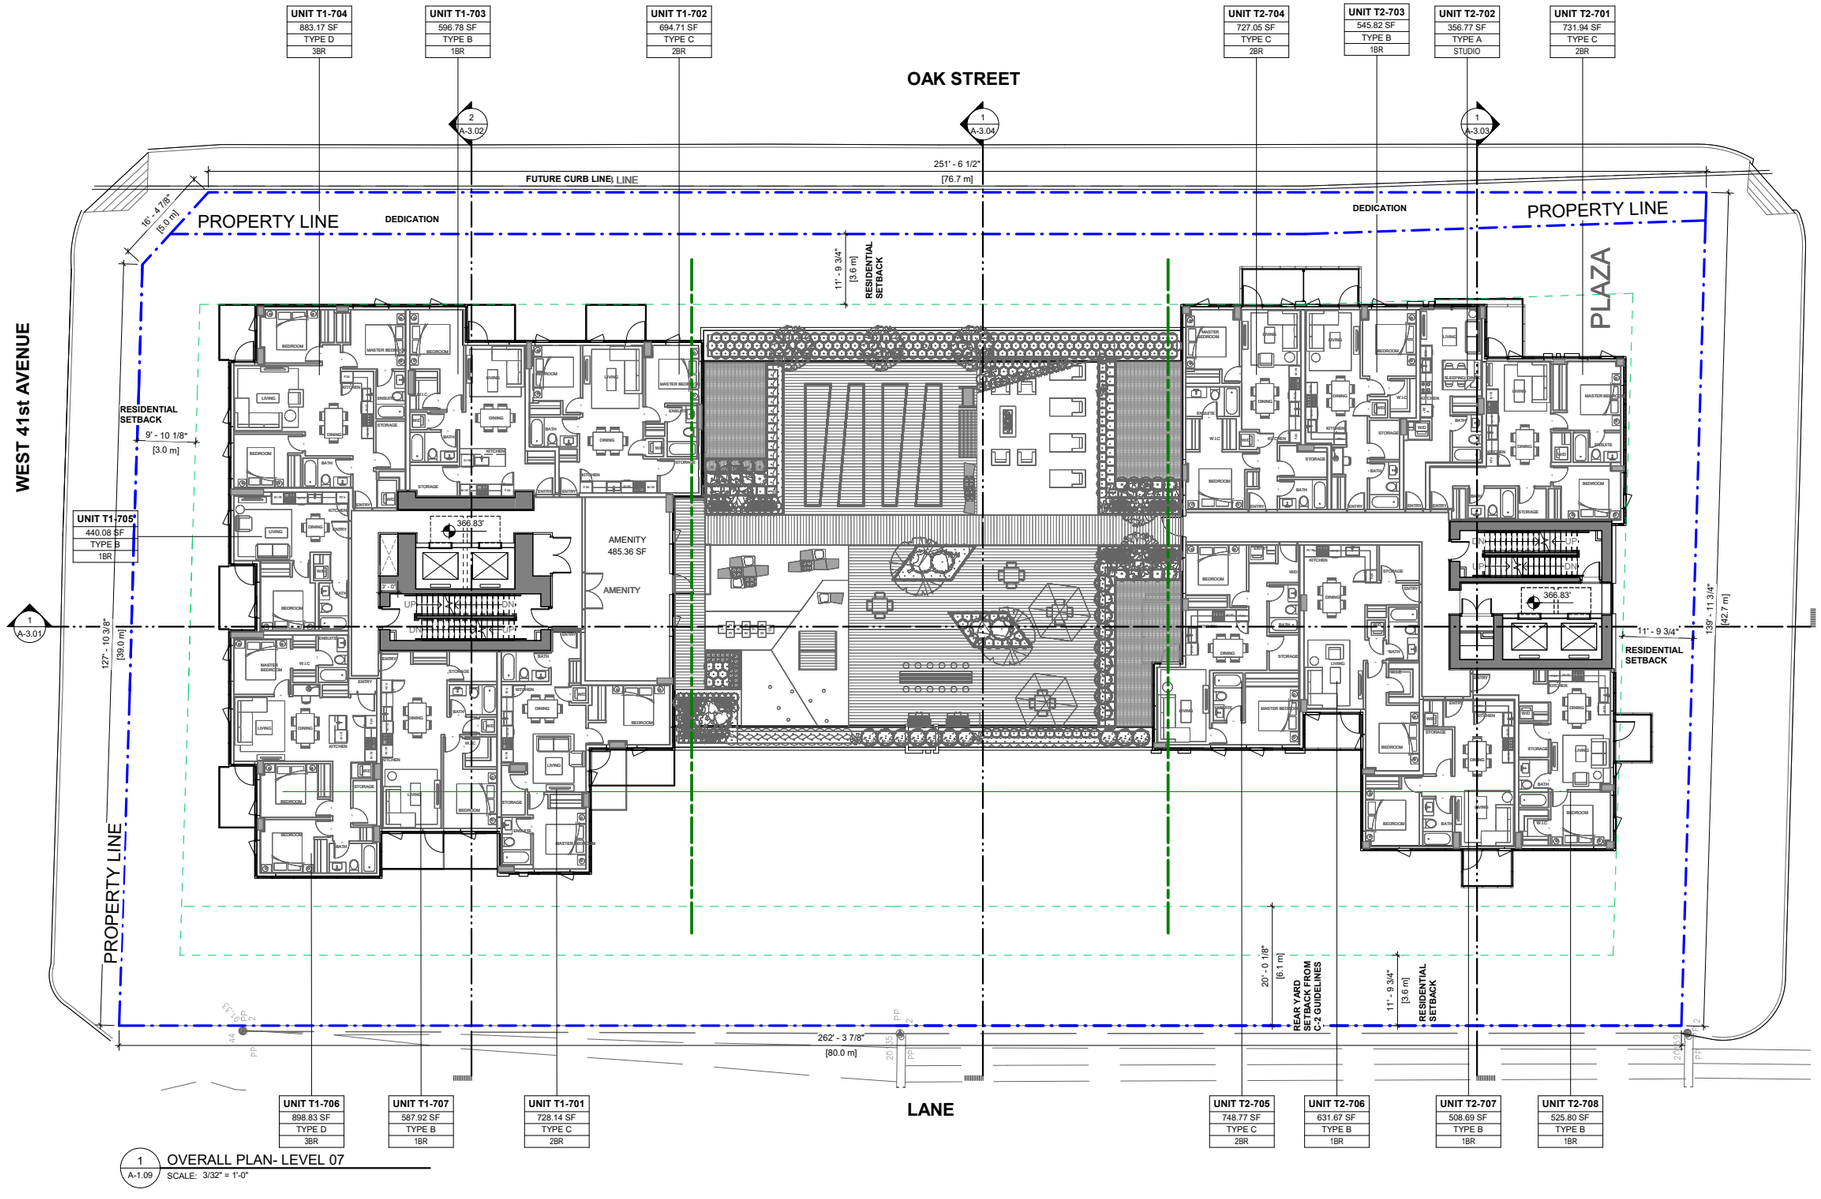

1 A-1.09 OVERALL PLAN- LEVEL 07
SCALE: 3/32" = 1'-0"

True North Project North


Level 8 Plan

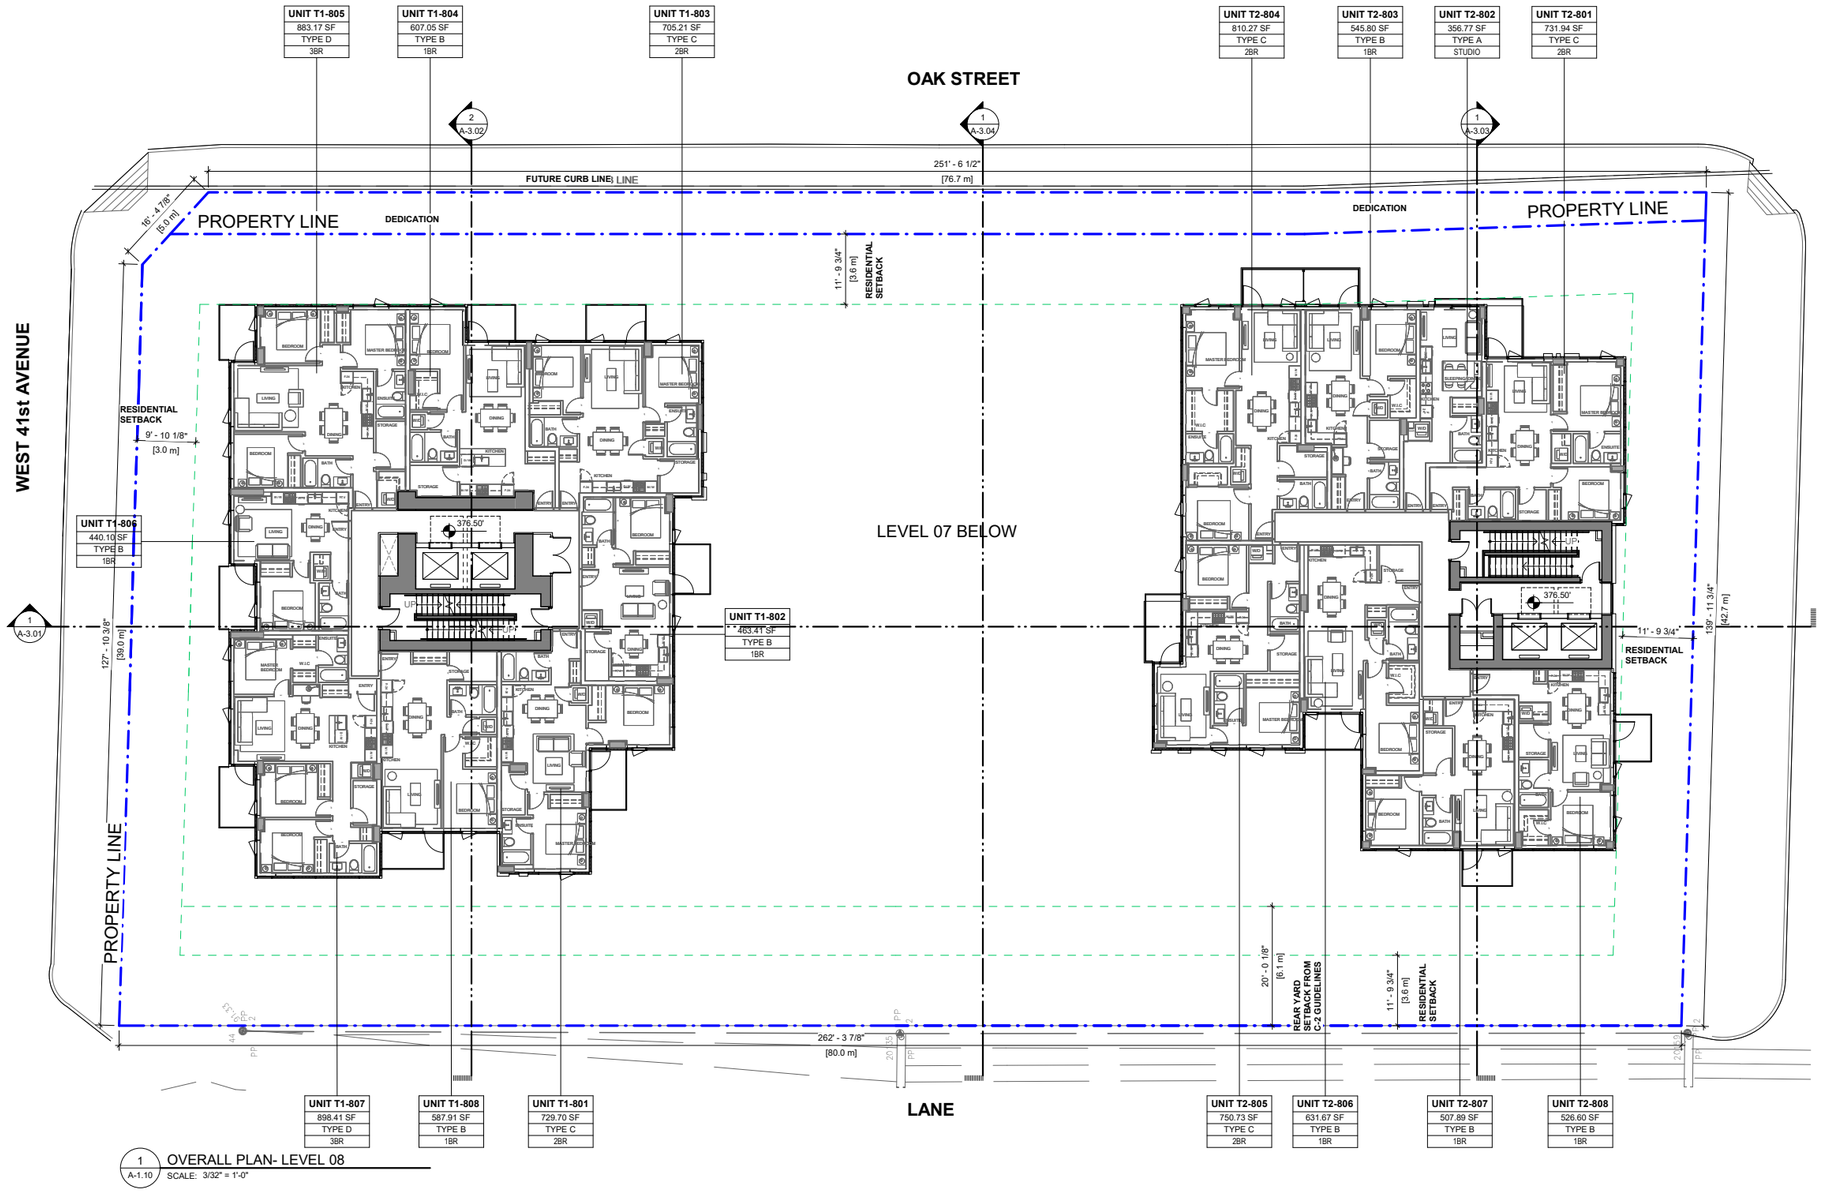

1 A-1.10 OVERALL PLAN- LEVEL 08
SCALE: 3/32" = 1'-0"

True North Project North


Level 9 Plan

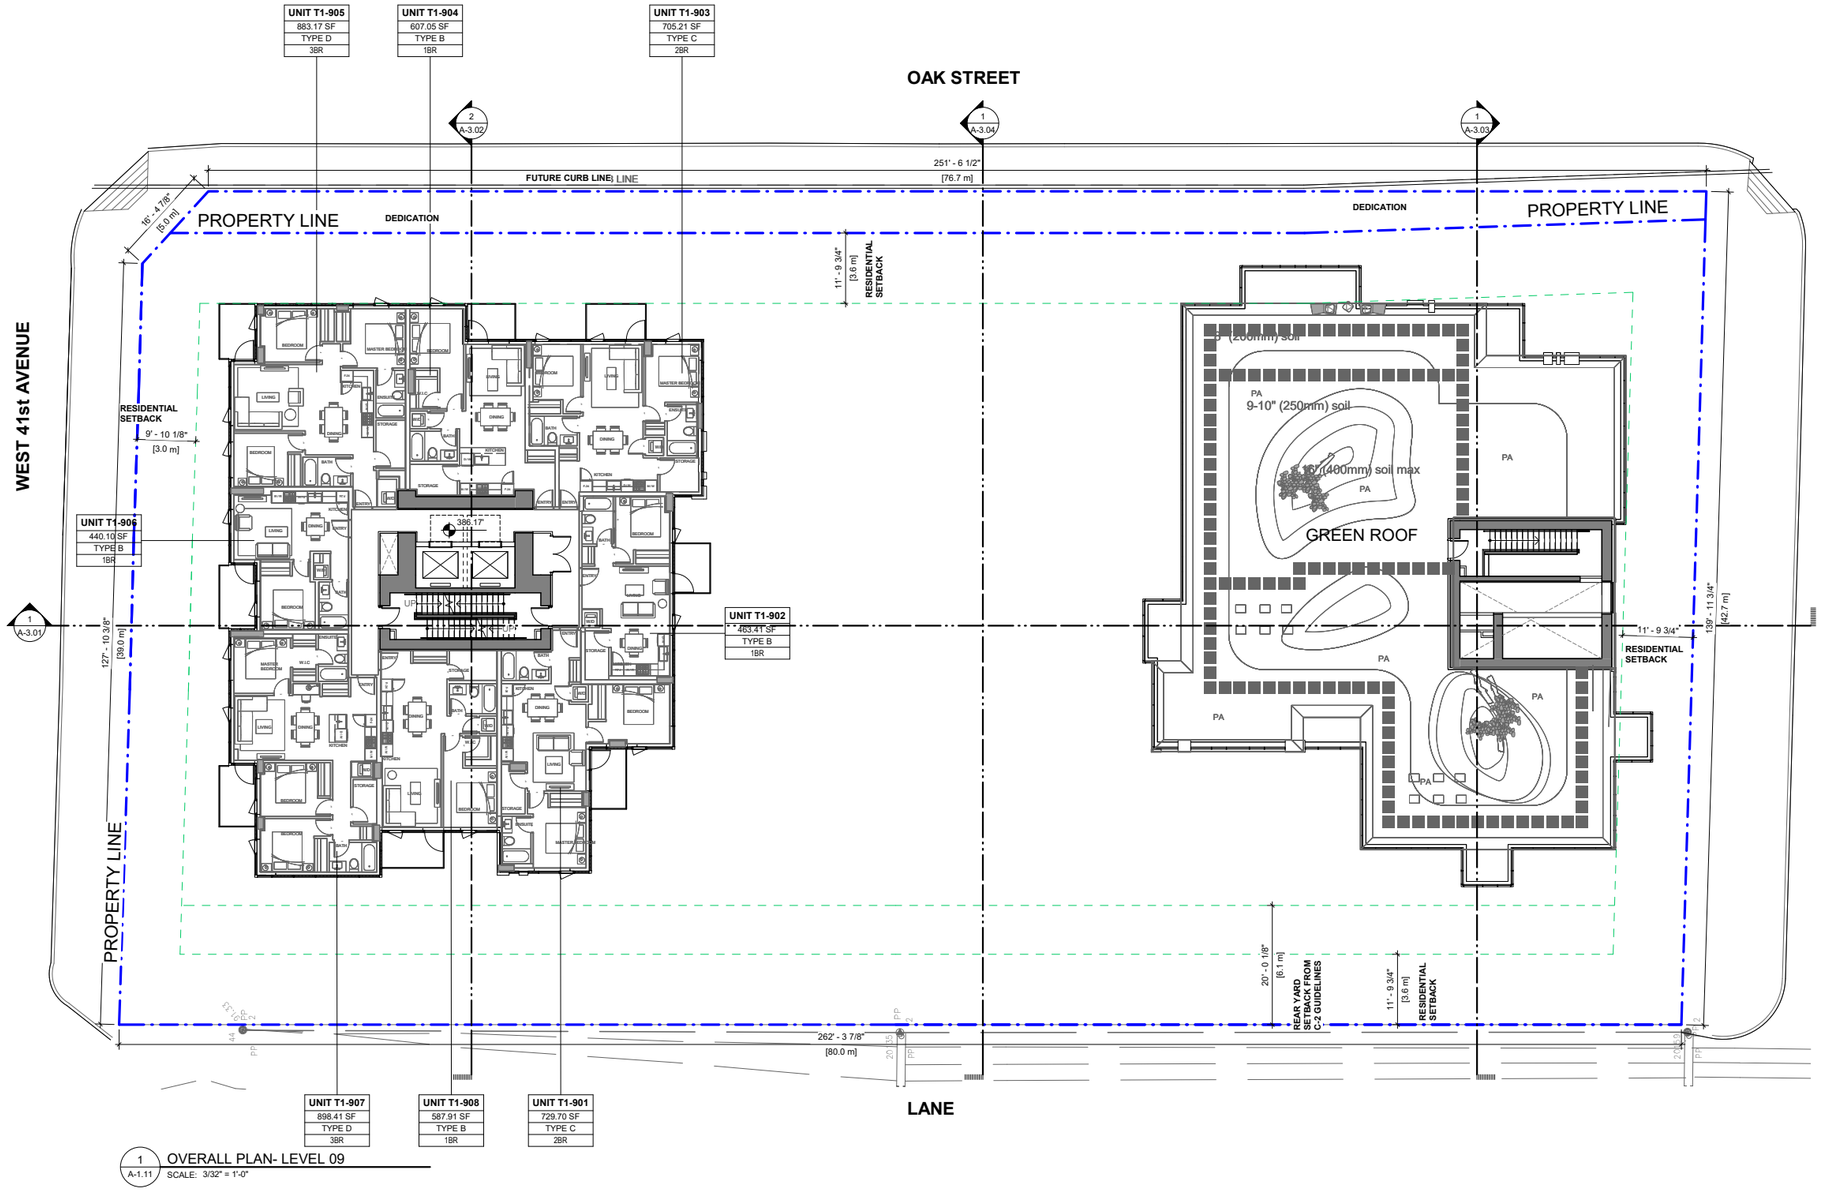


1 A-1.11 OVERALL PLAN- LEVEL 09
SCALE: 3/32" = 1'-0"

True North Project North


Level 10-15 Plan

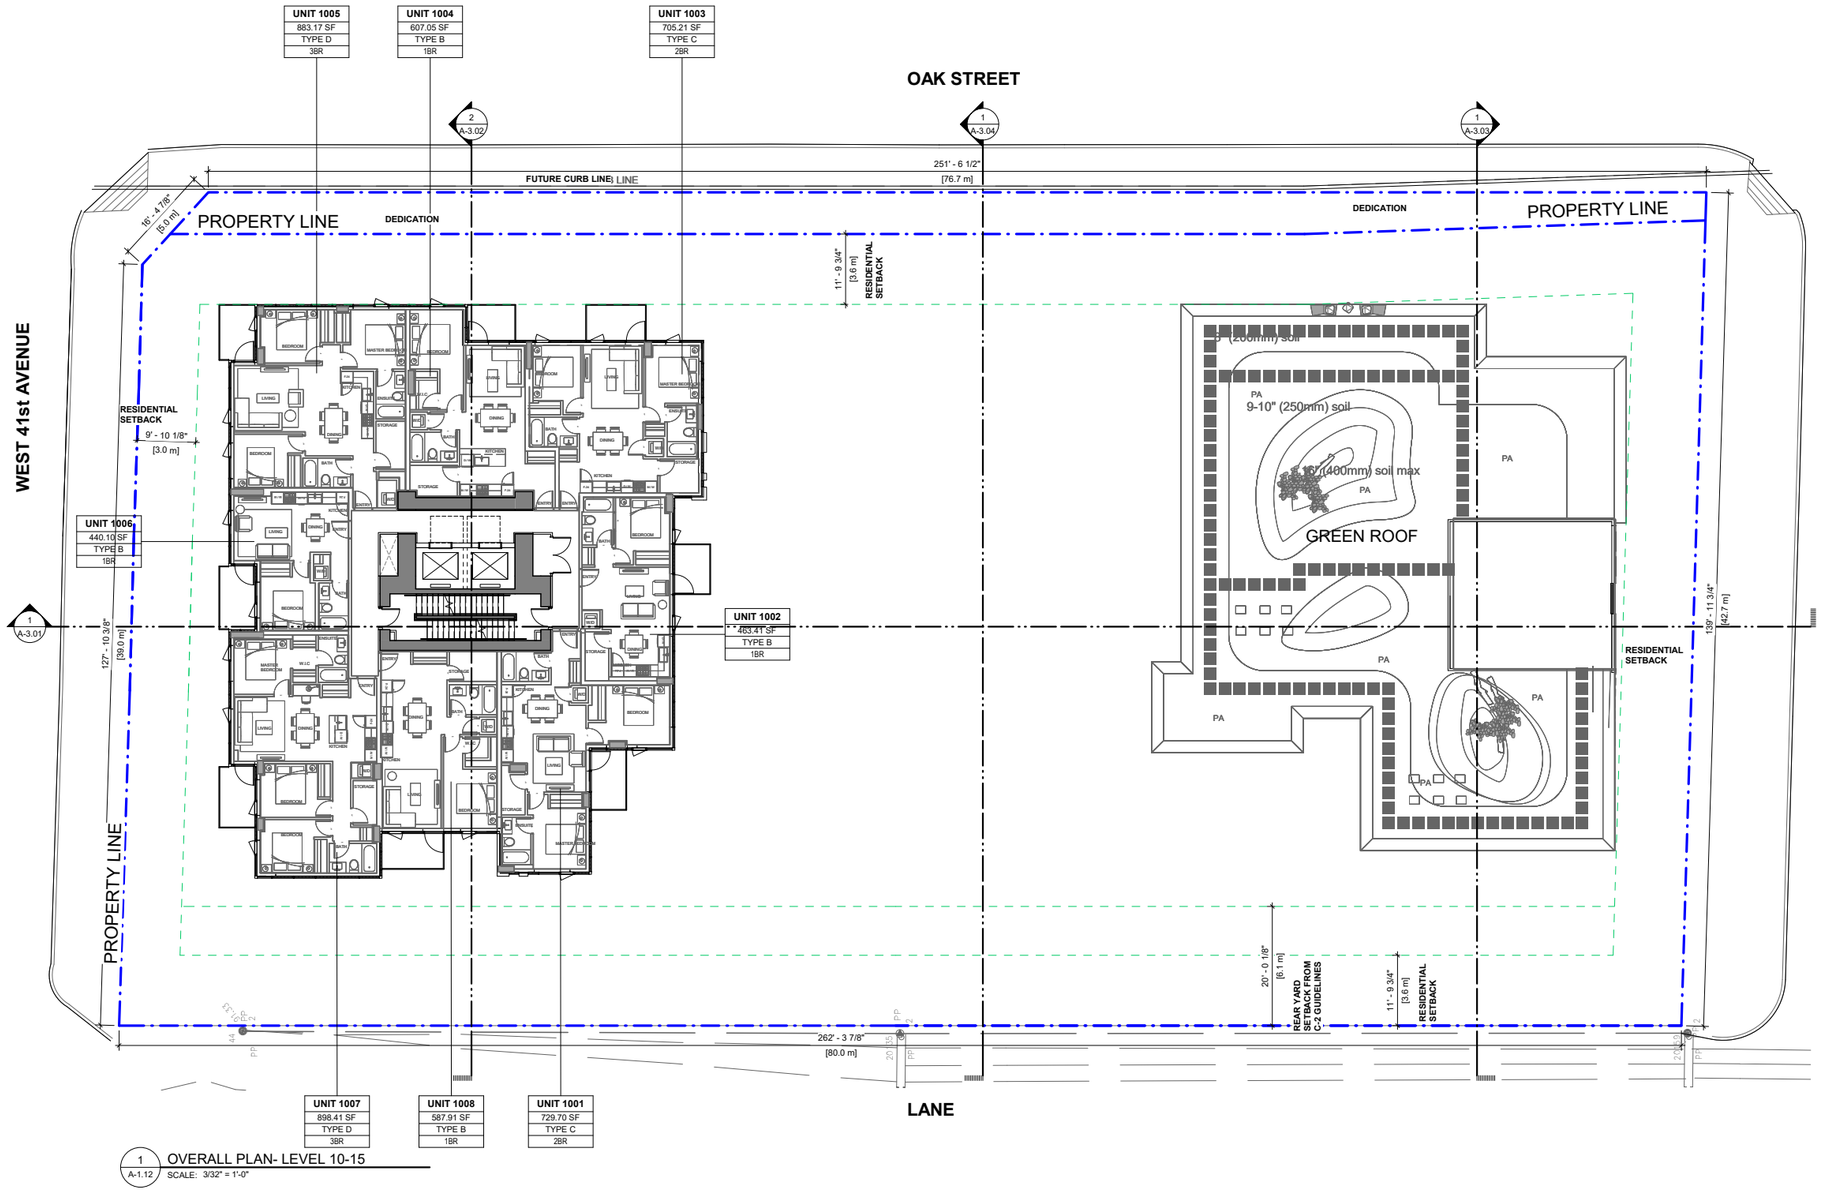

1 A-1.12 OVERALL PLAN- LEVEL 10-15
SCALE: 3/32" = 1'-0"

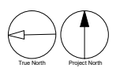


Level 16 - Penthouse Level Plan

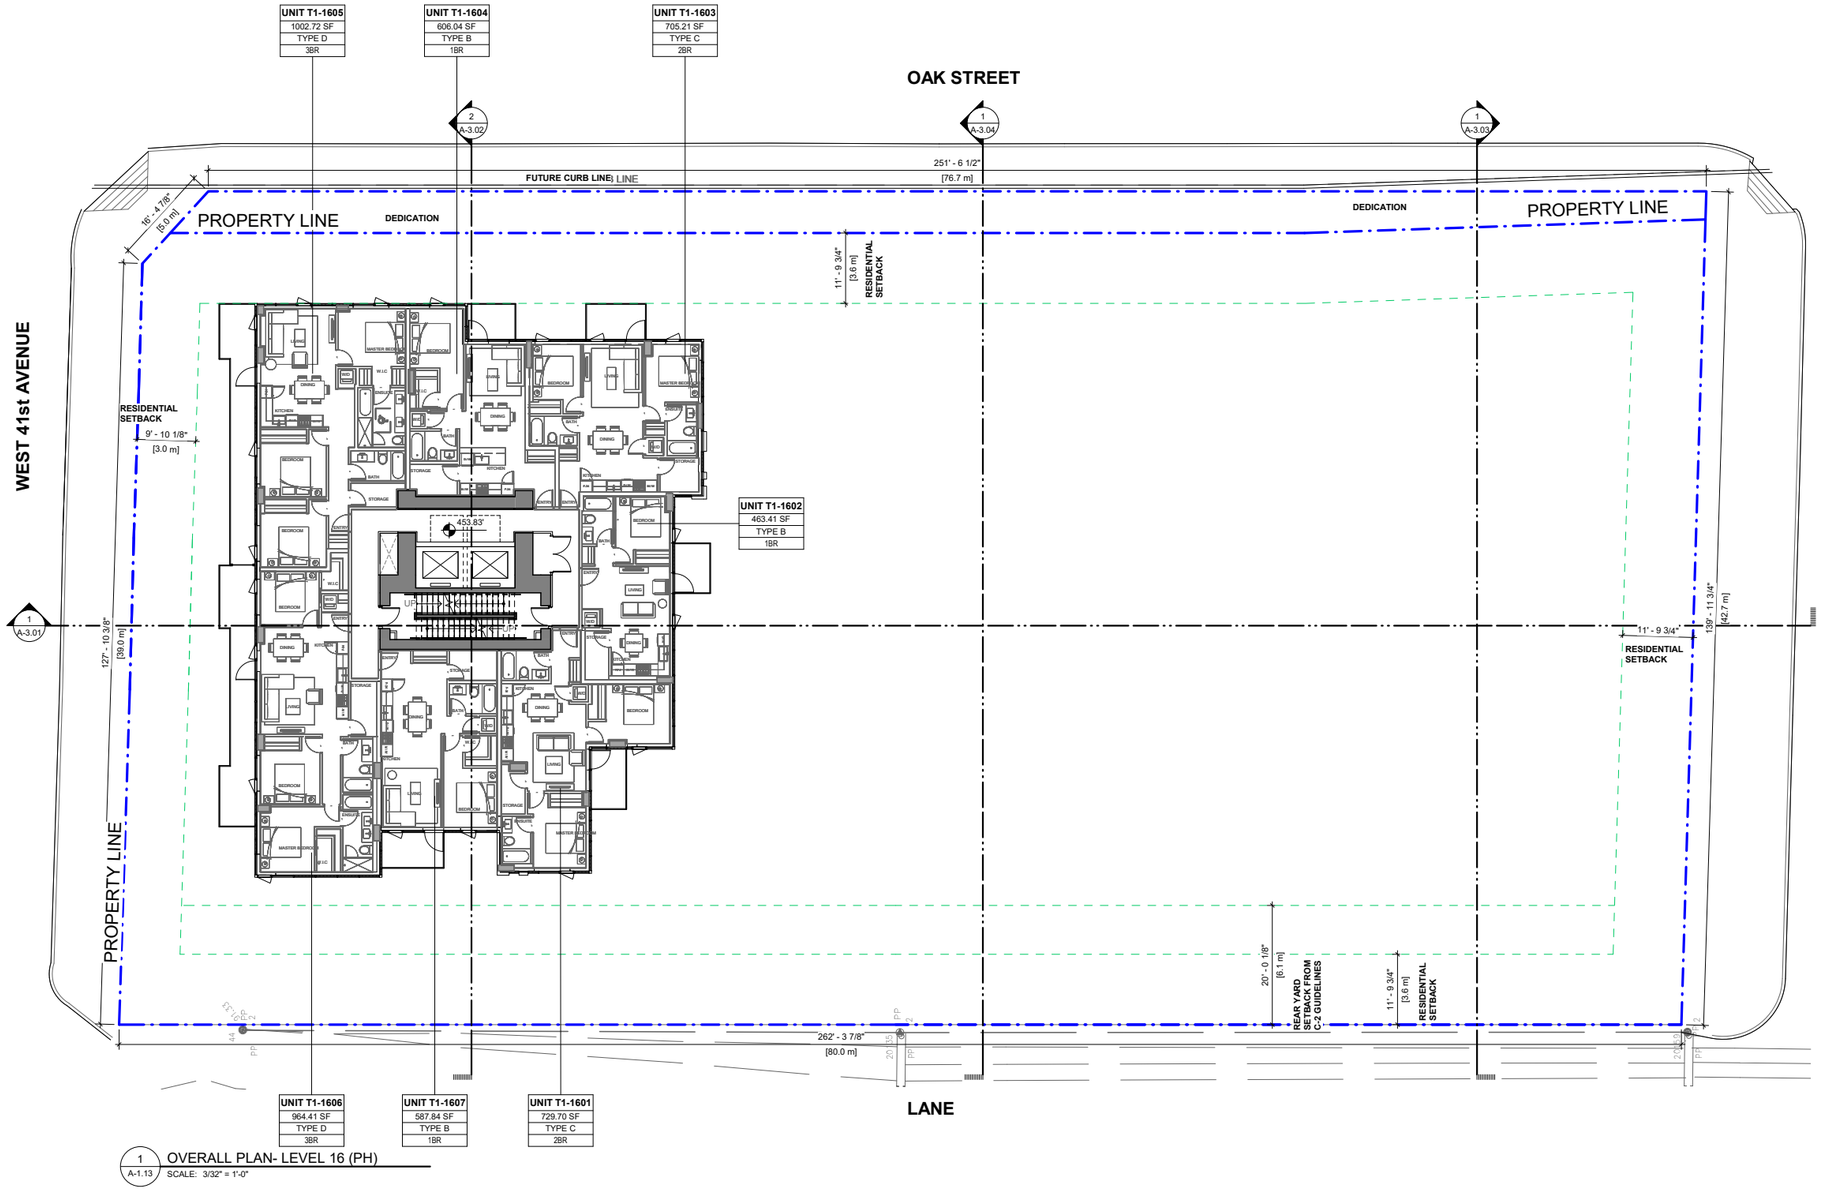

1 A-1.13 OVERALL PLAN- LEVEL 16 (PH)
SCALE: 3/32" = 1'-0"


Level 17 - Amenity Level Plan

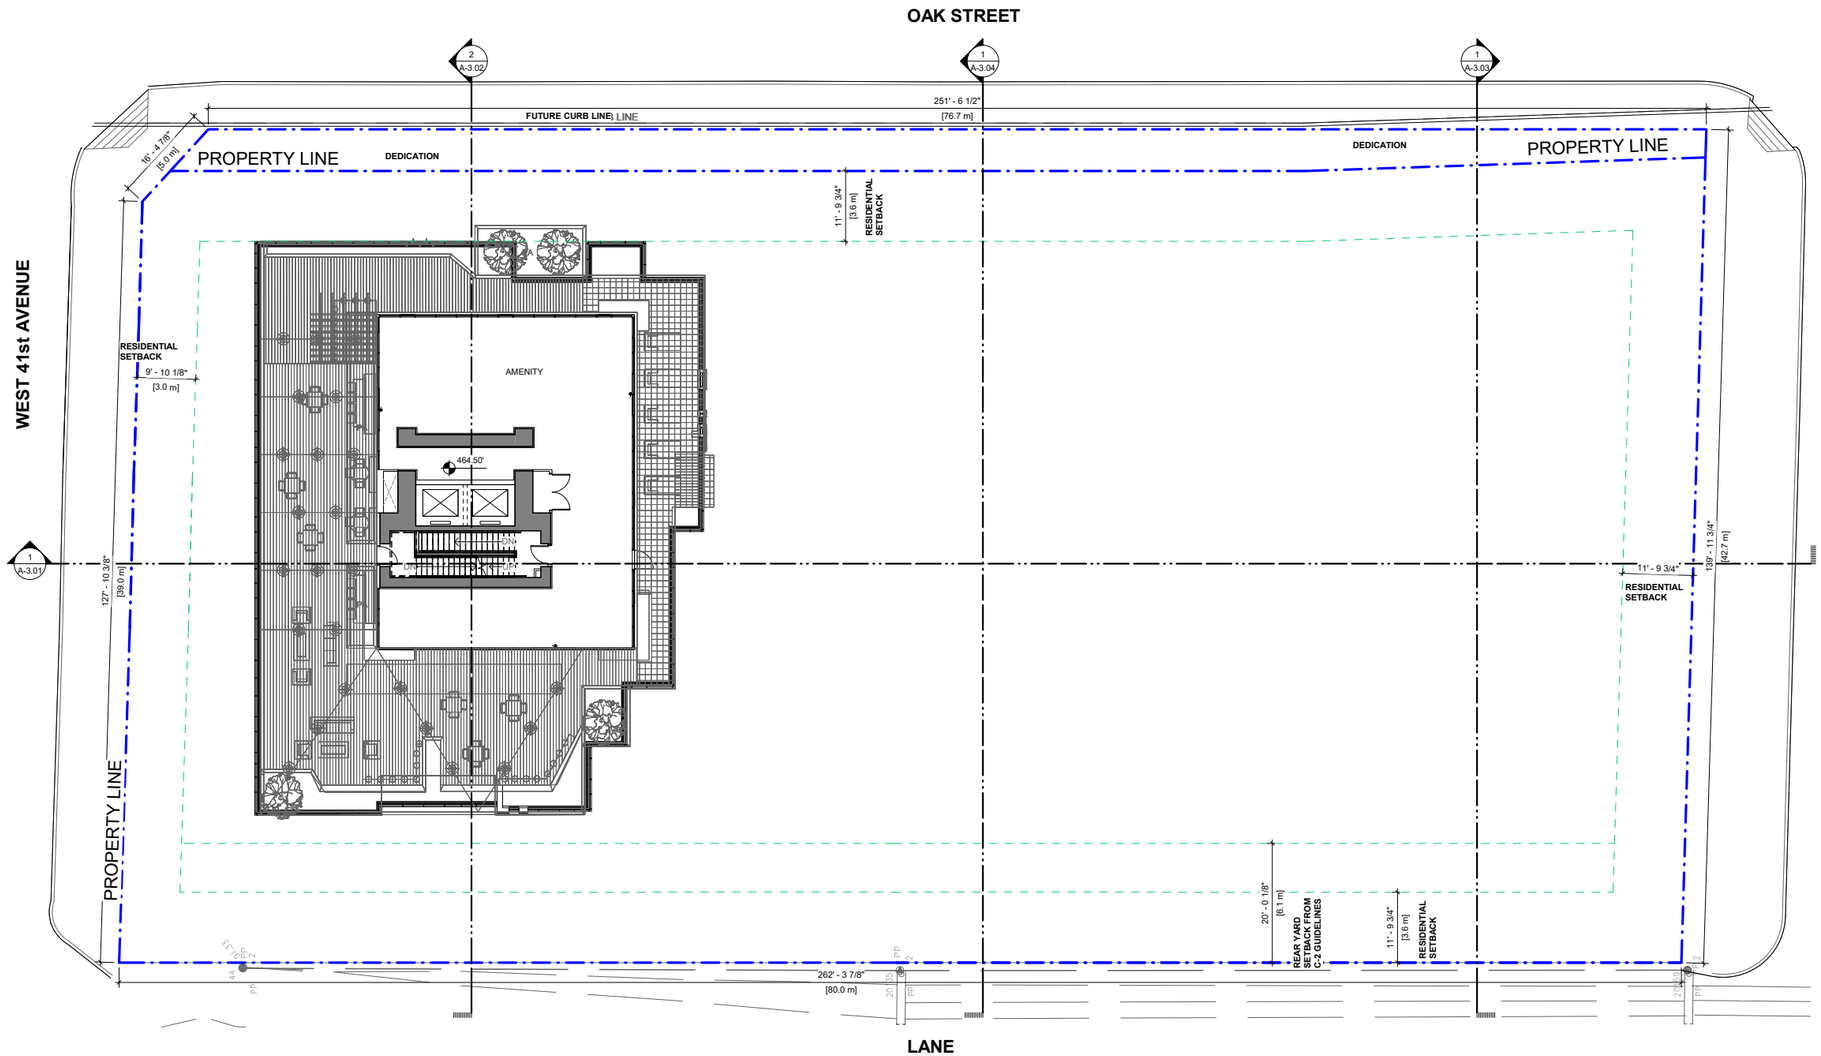

1 / A-1.14 OVERALL PLAN- LEVEL 17 (AMENITY)
SCALE: 3/32" = 1'-0"

True North Project North


Mechanical Level Plan

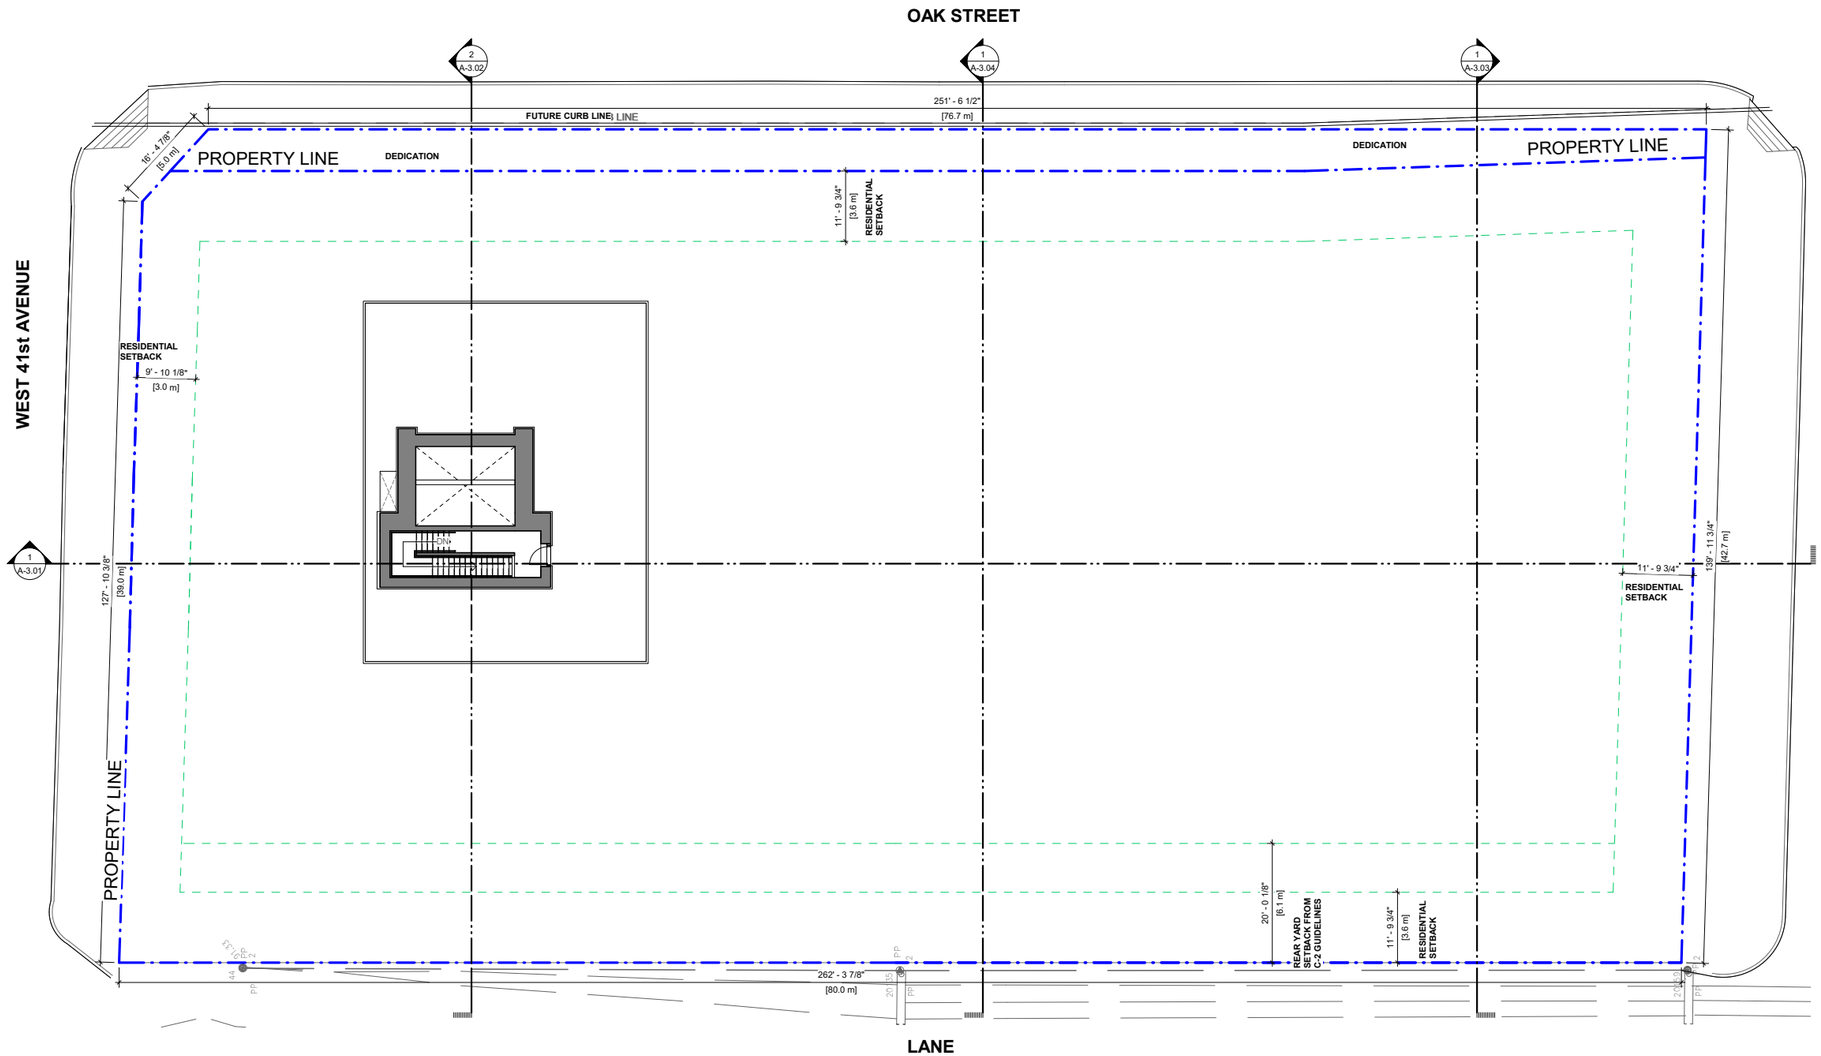

1 A-1.15 OVERALL PLAN- ROOF/MECHANICAL
SCALE: 3/32" = 1'-0"

True North Project North

Roof Plan

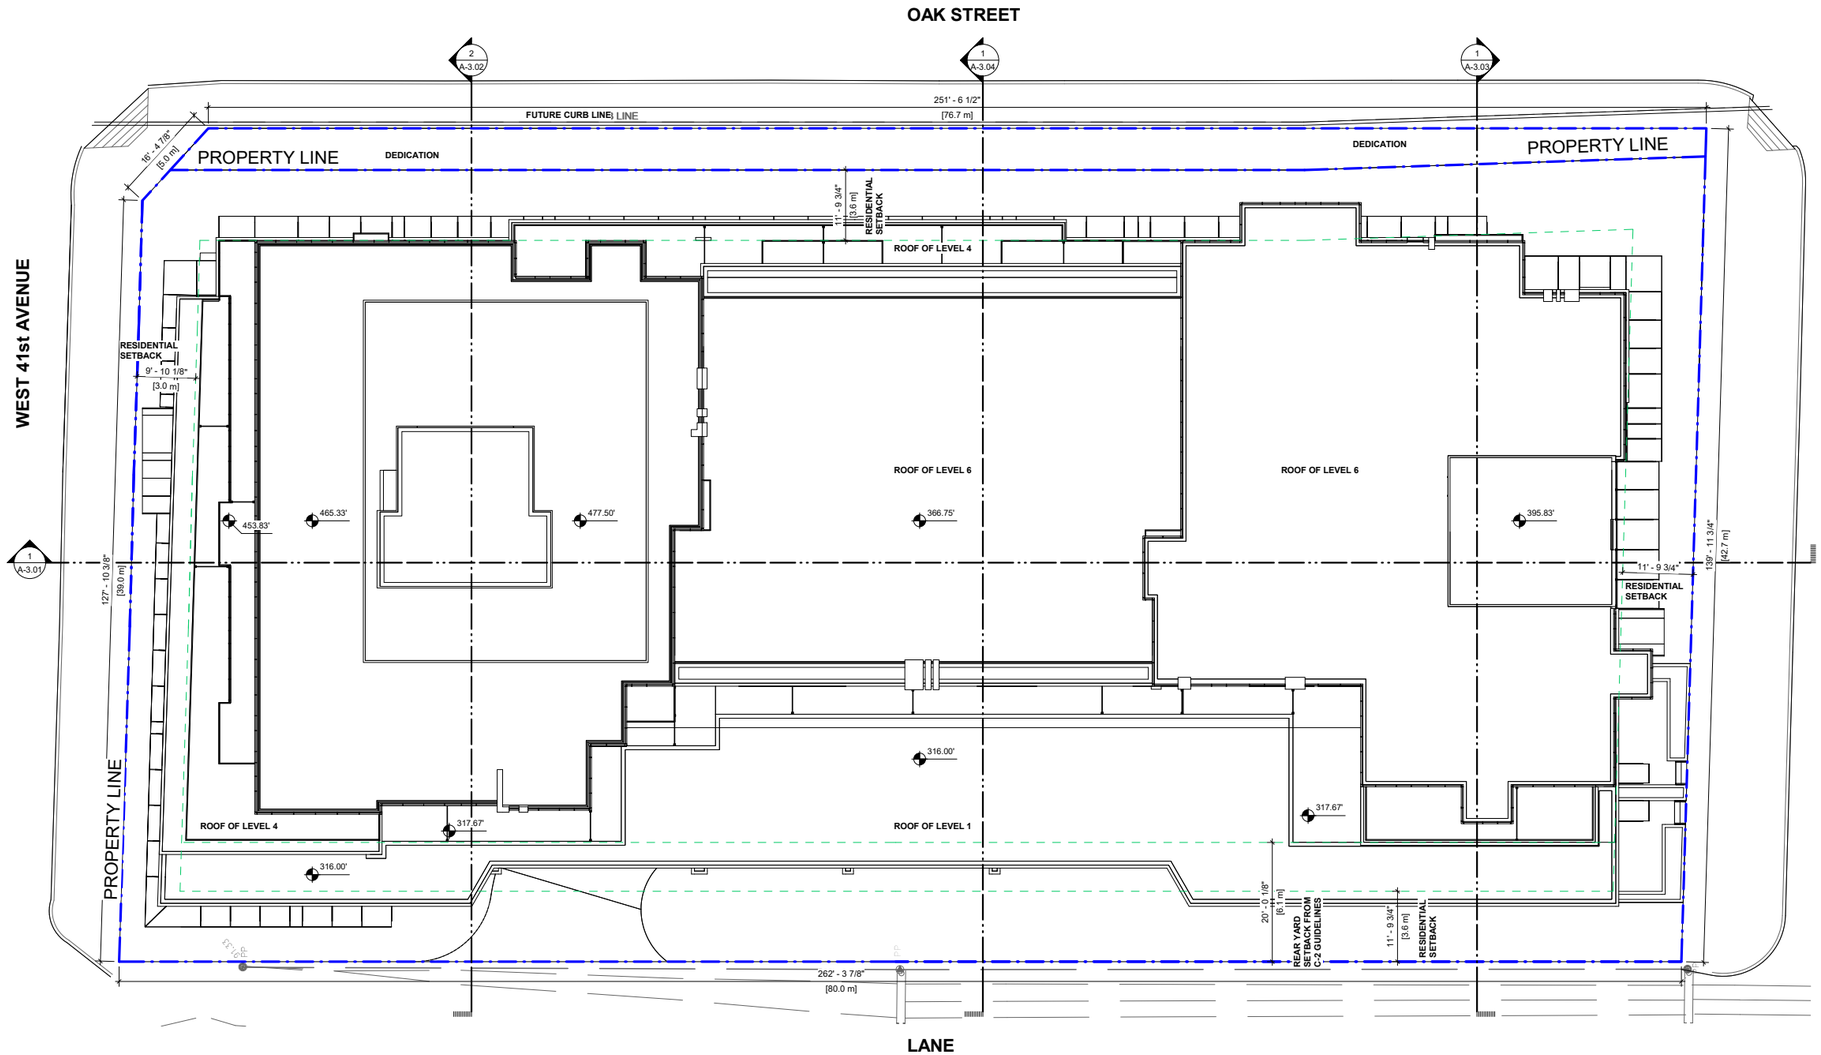

1 A-1.16 OVERALL PLAN- ROOF/T.O.A.
SCALE: 3/32" = 1'-0"