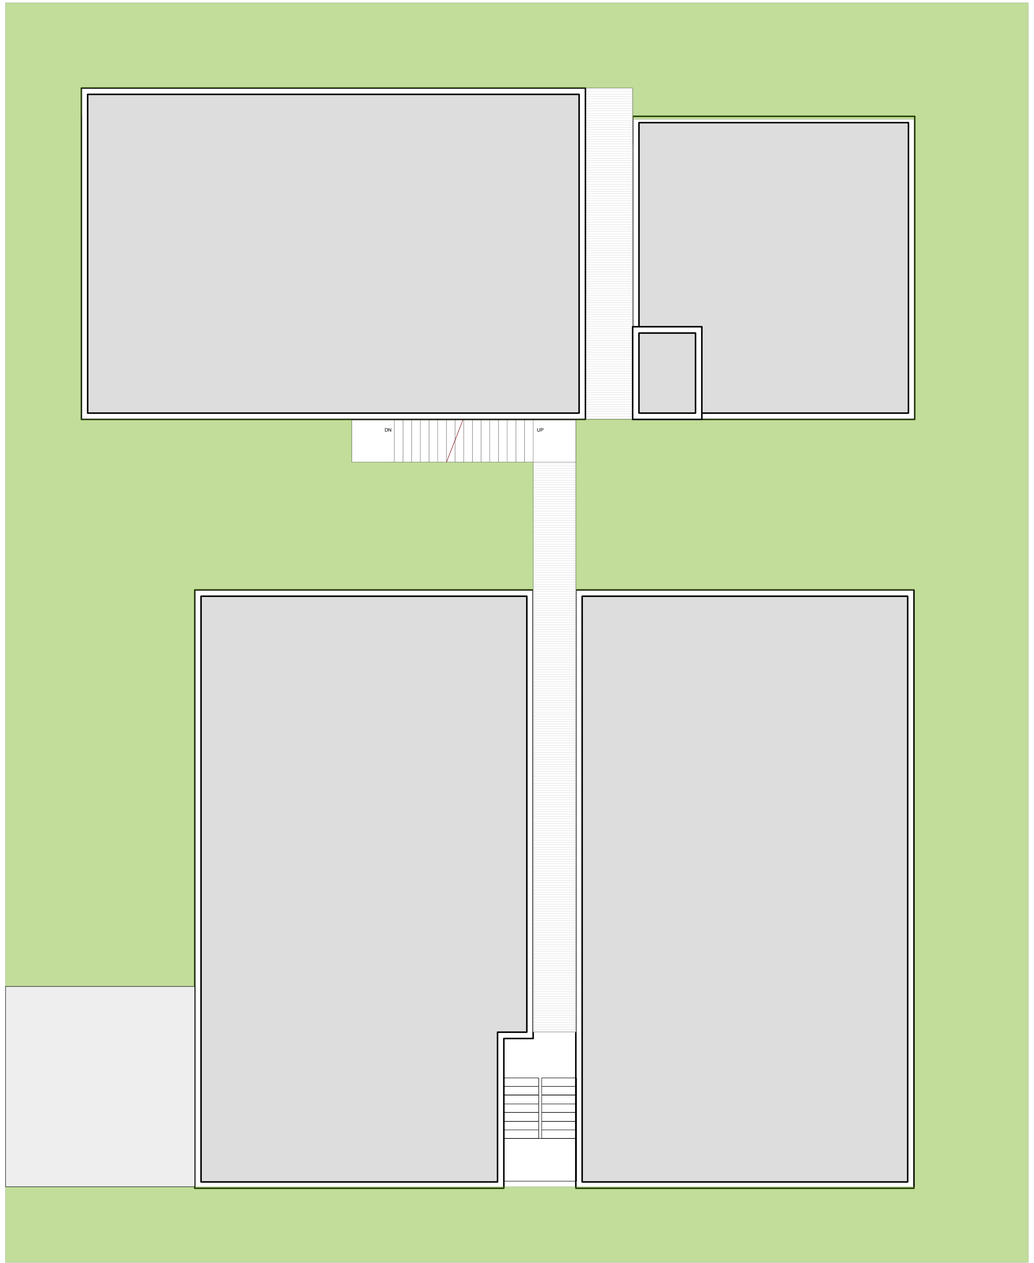

1 ROOF PLAN
1/8" = 1'-0"

NORTH

NO.	DATE	REVISION
01	26 JAN 2017	REZONING APPLICATION

COPYRIGHT RESERVED:
All drawings and related documents are the copyright property of the Architect and must be returned upon request. Reproduction of the contract documents in whole or part is forbidden without the Architect's written permission.

BIRMINGHAM
&
WOOD

ARCHITECTS · PLANNERS

231 Carrall Street
Vancouver, B.C. V6B 2J2
Ph: 604-687-1594 Fax: 604-687-1310

PROJECT

8615 LAUREL
8615 LAUREL STREET
VANCOUVER, BC

DRAWING TITLE

ROOF PLAN

SCALE	DATE	SHEET NO.
NOTED	DEC 2016	**A2.5**
DRAWN	CHECKED	
AM	SM	