MATERIALS LEGEND

A1e	EXISTING CAST IN PLACE ARCHITECTURAL CONCRETE - SMOOTH FINISH - BEIGE
A1n	EXISTING CAST IN PLACE ARCHITECTURAL CONCRETE - SMOOTH FINISH - PAINTED TO MATCH EXISTING
A1Ae	EXISTING CAST IN PLACE ARCHITECTURAL CONCRETE - SMOOTH FINISH - TERRA COTTA
A1An	EXISTING CAST IN PLACE ARCHITECTURAL CONCRETE - SMOOTH FINISH - PAINTED TO MATCH A7e
A2e	EXISTING CAST IN PLACE ARCHITECTURAL CONCRETE - RIBBED FINISH - BEIGE
A2Ae	EXISTING CAST IN PLACE ARCHITECTURAL CONCRETE - RIBBED FINISH
A2n	EXISTING CAST IN PLACE ARCHITECTURAL CONCRETE - RIBBED FINISH - PAINTED TO MATCH EXISTING
A3e	EXISTING PRE-FINISHED METAL WALL CLADDING - BEIGE
A4An	NEW PRE-FINISHED METAL WALL PANEL - SILVER
A4Bn	NEW PRE-FINISHED METAL WALL PANEL - CHAMPAGNE
A4Cn	NEW PRE-FINISHED METAL WALL PANEL - BROWN TO MATCH EXISTING WINDOW MULLION
A5e	EXISTING STUCCO - PAINTED - BEIGE
A6e	EXISTING PRE-FINISHED METAL FLASHING - BEIGE
A6n	NEW PRE-FINISHED METAL FLASHING - TO MATCH WALL PANEL
A7e	EXISTING ALUMINIUM WINDOW WALL FRAME - VISION GLASS
A7Ae	EXISTING ALUMINIUM WINDOW WALL FRAME - SPANDREL GLASS
A7n	NEW ALUMINIUM WINDOW WALL FRAME - VISION GLASS - FINISH TO MATCH A7e
A8e	EXISTING ALUMINIUM CURTAIN WALL FRAME - VISION GLASS
A8n	NEW ALUMINIUM CURTAIN WALL FRAME - VISION GLASS - FINISH TO MATCH A7e
A9e	EXISTING METAL DOOR - PAINTED
A9n	EXISTING METAL DOOR - PAINTED TO MATCH EXISTING
A9An	NEW METAL DOOR - PAINTED
A10e	EXISTING METAL GUARDRAIL - PAINTED
A10n	NEW METAL GUARDRAIL - CLEAR GLASS
A11e	EXISTING METAL AND GLASS GUARDRAIL - CLEAR GLASS
A12e	EXISTING CONCRETE AND METAL GUARDRAIL - PAINTED
A12n	EXISTING CONCRETE W/ NEW METAL & GLASS GUARDRAIL
A13e	EXISTING PANTED METAL LOUVERS
A13n	NEW METAL VENTS - PAINTED BROWN
A14e	EXISTING ILLUMINATED SIGNAGE PANEL W/ WALL WASHER LIGHT FIXTURE
A14n	NEW SIGNAGE GRAPHICS ON EXISTING ILLUMINATED SIGNAGE PANEL
A15e	EXISTING RETAIL MALL AND TENANT SIGNAGE / AWNING - TYPE VARIES
A15n	RETAIL MALL AWNING TO MATCH EXISTING
A16n	NEW METAL AND OPAQUE GLASS PRIVACY SCREEN
A17n	NEW MECHANICAL SHROUD W/ A4An FINISH
A18e	EXISTING PORTE COCHERE STRUCTURE- METAL FINISH
A19e	EXISTING SKYLIGHT - VISION GLASS
A20e	EXISTING GLAZED SAFETY SCREEN
A21e	EXISTING METAL ROLL UP DOOR

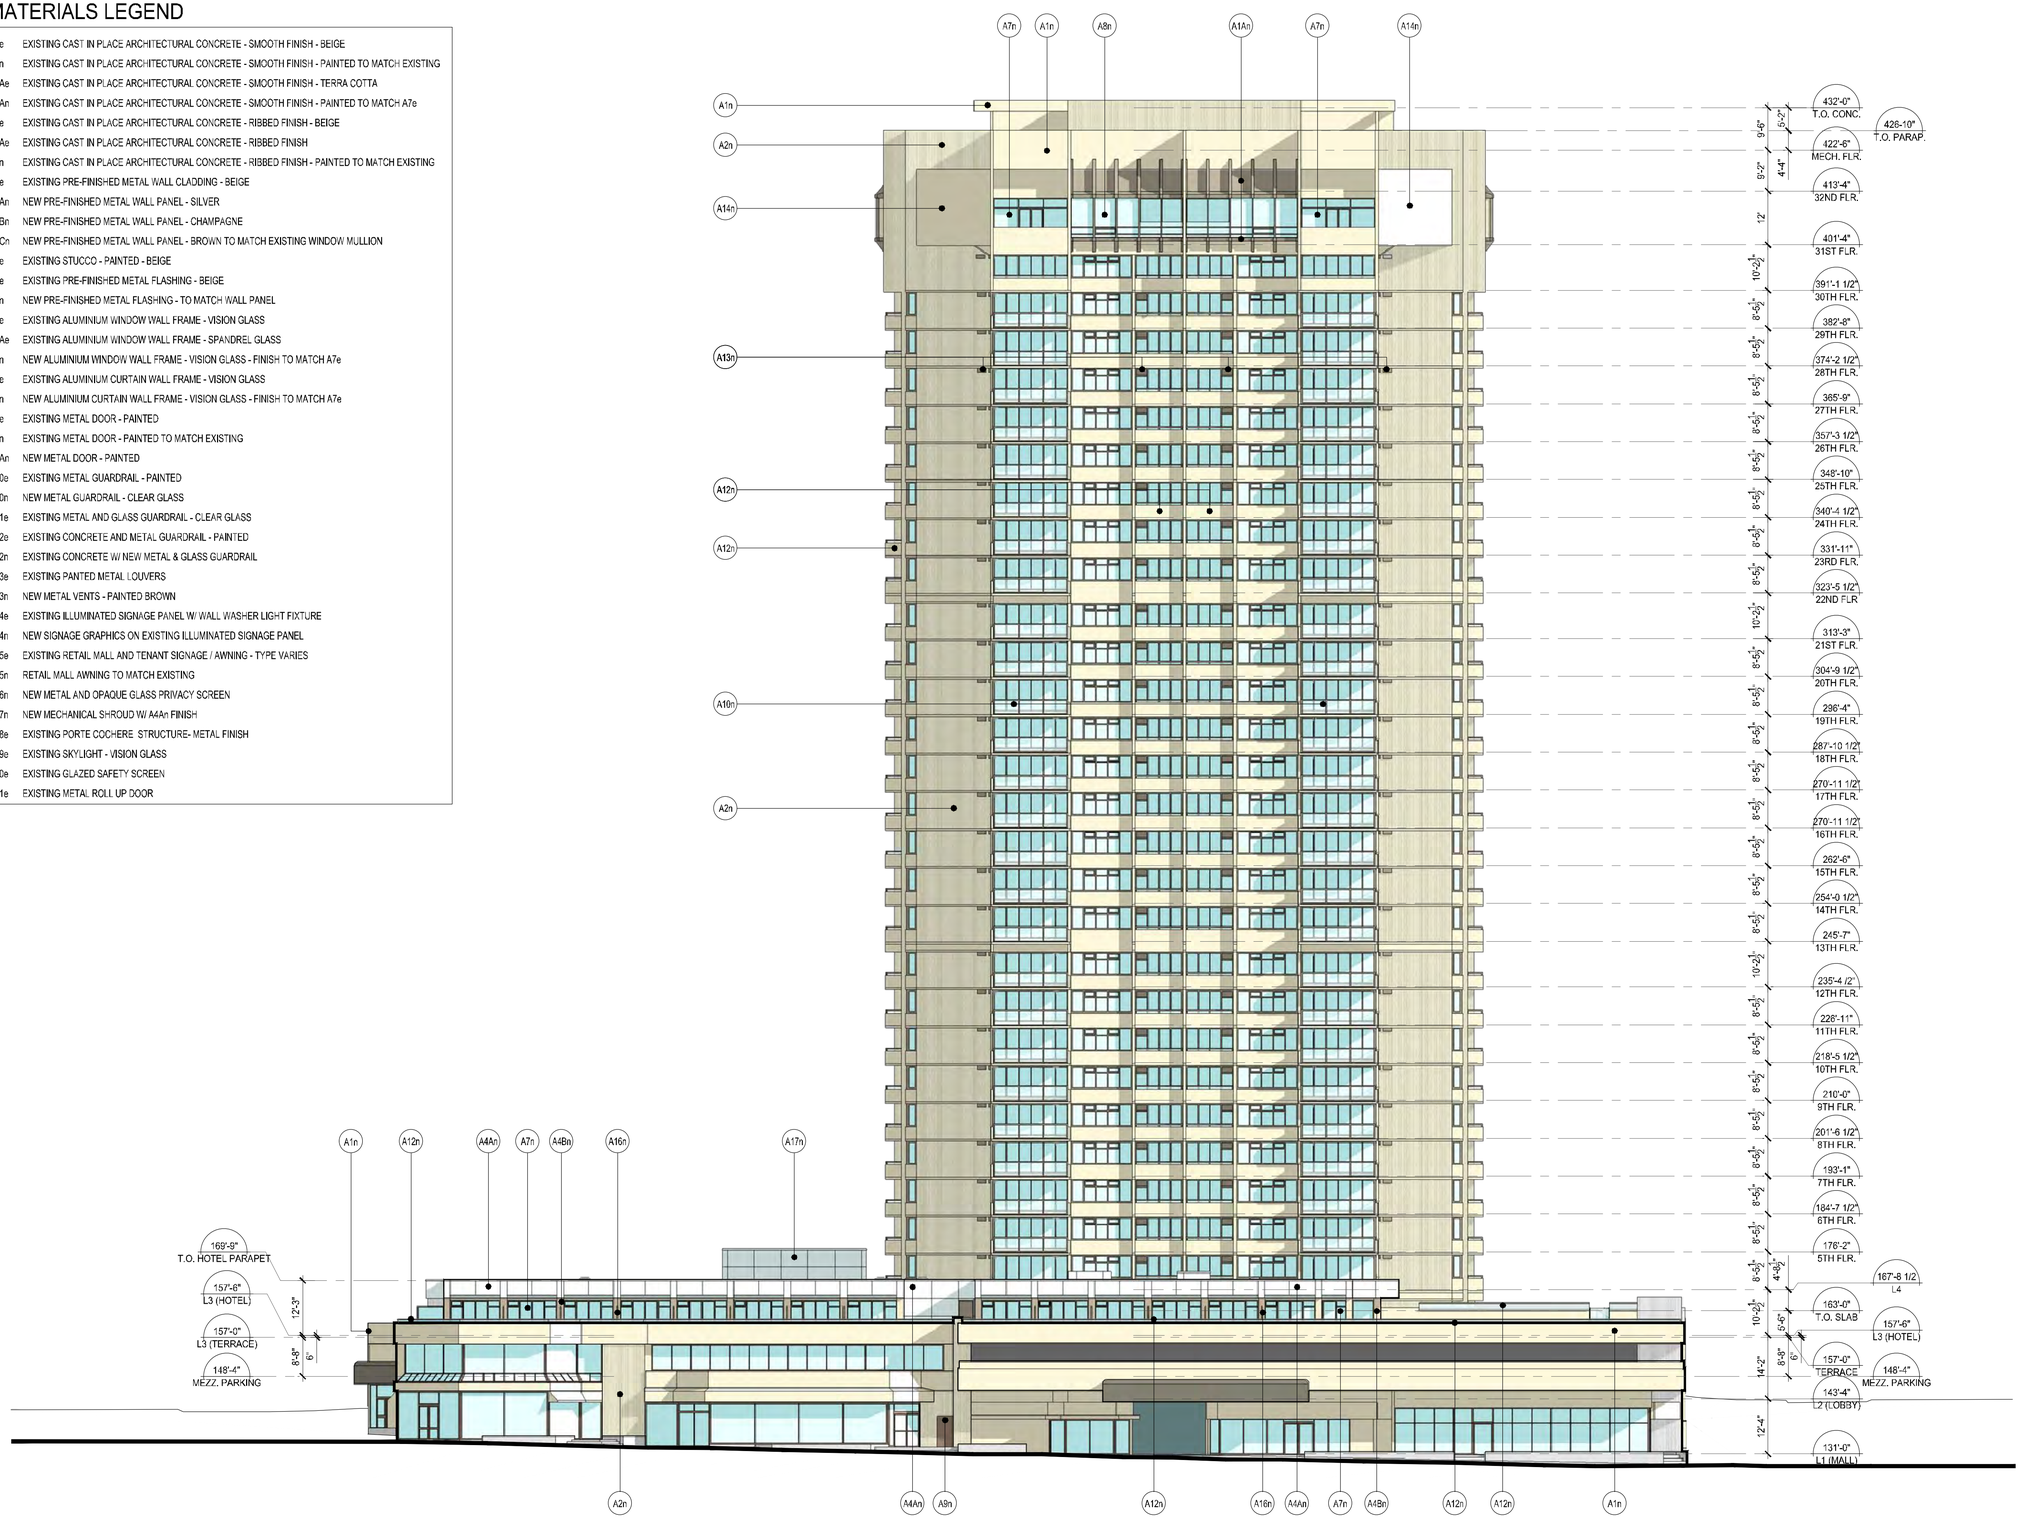

KEY PLAN

No.	Description	Date	Dr.

Revisions: Read Up

DA Architects + Planners

>> 200 - 1014 Homer Street, Vancouver
British Columbia, Canada V6B 2W9

T 604 685 6312
F 604 685 0988
www.da-architects.ca

1030 DENMAN STREET
REDEVELOPMENT
VANCOUVER, BC

Copyright Reserved. This plan and design are, and at all times remain the exclusive property of DA Architects + Planners, and cannot be used or reproduced without the Architect's written consent.

Sheet Title

WEST ELEVATION (DENMAN)
PROPOSED

Job No.	1509-000	Sheet No.	A4.3b
Scale	1/16"=1'-0"		
Drawn	JA		
Checked	ME		
Approved	ME		
Date	2016.04.01	Revision	-