COLOUR LEGEND

- RESIDENTIAL
- RESIDENTIAL CIRCULATION
- RETAIL
- RESIDENTIAL AMENITY EXCLUSION AREA
- PARKING/ LOADING

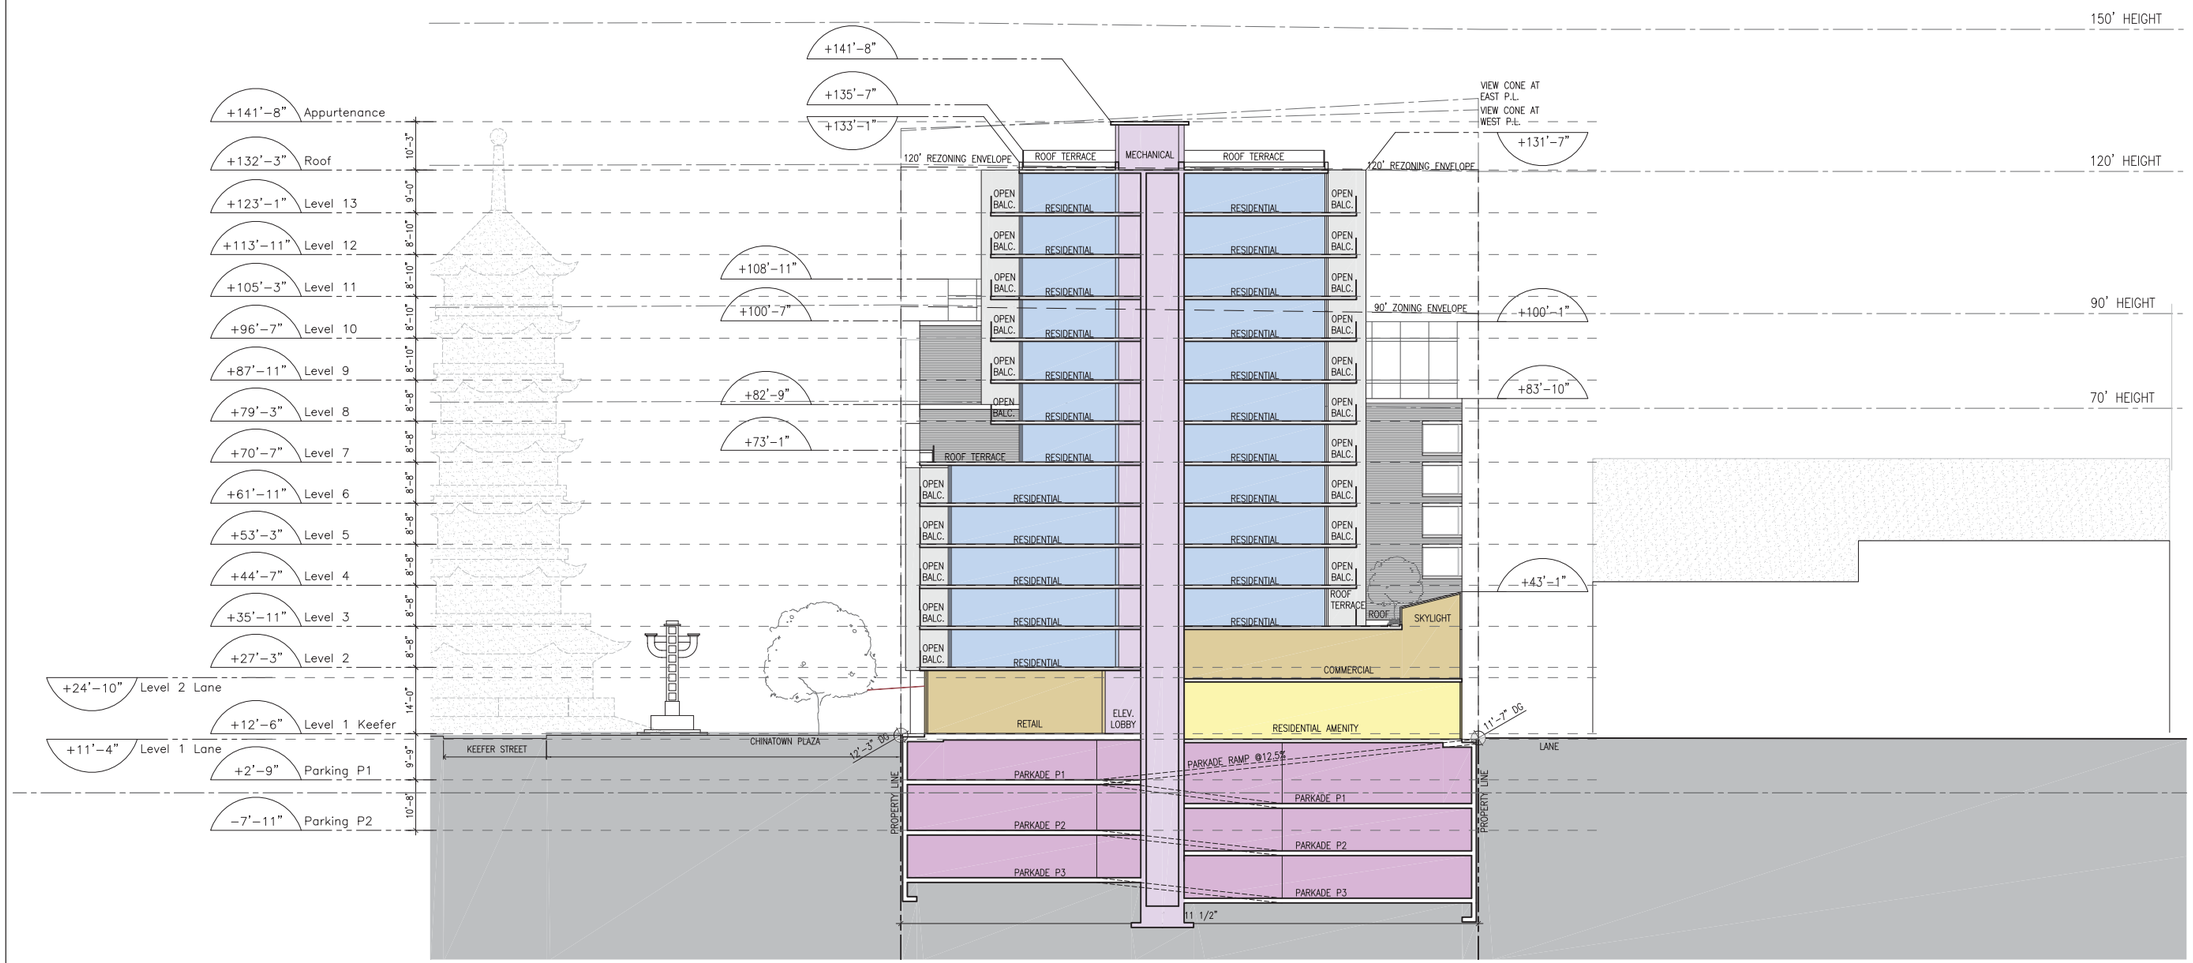

1 / A4.00 NORTH-SOUTH SECTION
SCALE: 1/16"=1'-0"

MERRICK ARCHITECTURE
BOROWSKI SAKUMOTO FLIGG LIMITED

VANCOUVER
Suite 300
839 Cambie Street
Vancouver BC
V6B 2P4
t 604.683.4131
f 604.683.9313

VICTORIA
18 Bastion Square
Victoria BC
V8W 1H9
t 250.480.7811
f 250.480.5215
www.merrickarch.com
info@merrickarch.com

Revision

No.	Description	Date

Issue	Issue Date
Issued for Rezoning	September 18, 2014
----	----
----	----
----	----
----	----
----	----
----	----
----	----

Consultant

Project
105 Keefer Street &
544 Columbia Street

For
Beedie Living

Sheet Title
NORTH-SOUTH SECTION

Drawn By	Checked
PM	GB
Project Number	Scale
1336	AS NOTED
Revision	Sheet Number
----	A4.00

■ This drawing is a copyright drawing and shall not be reproduced or revised without written permission from Merrick Architecture. ■ This drawing must be returned to Merrick Architecture at completion of work or upon request. ■ This drawing shall not be used for construction purposes until marked "Issued for Construction". ■ The General Contractor shall check and verify all dimensions and report all errors and omissions to Merrick Architecture. ■ Do not scale the drawings. ■ Plotted: September 18, 2014 ■