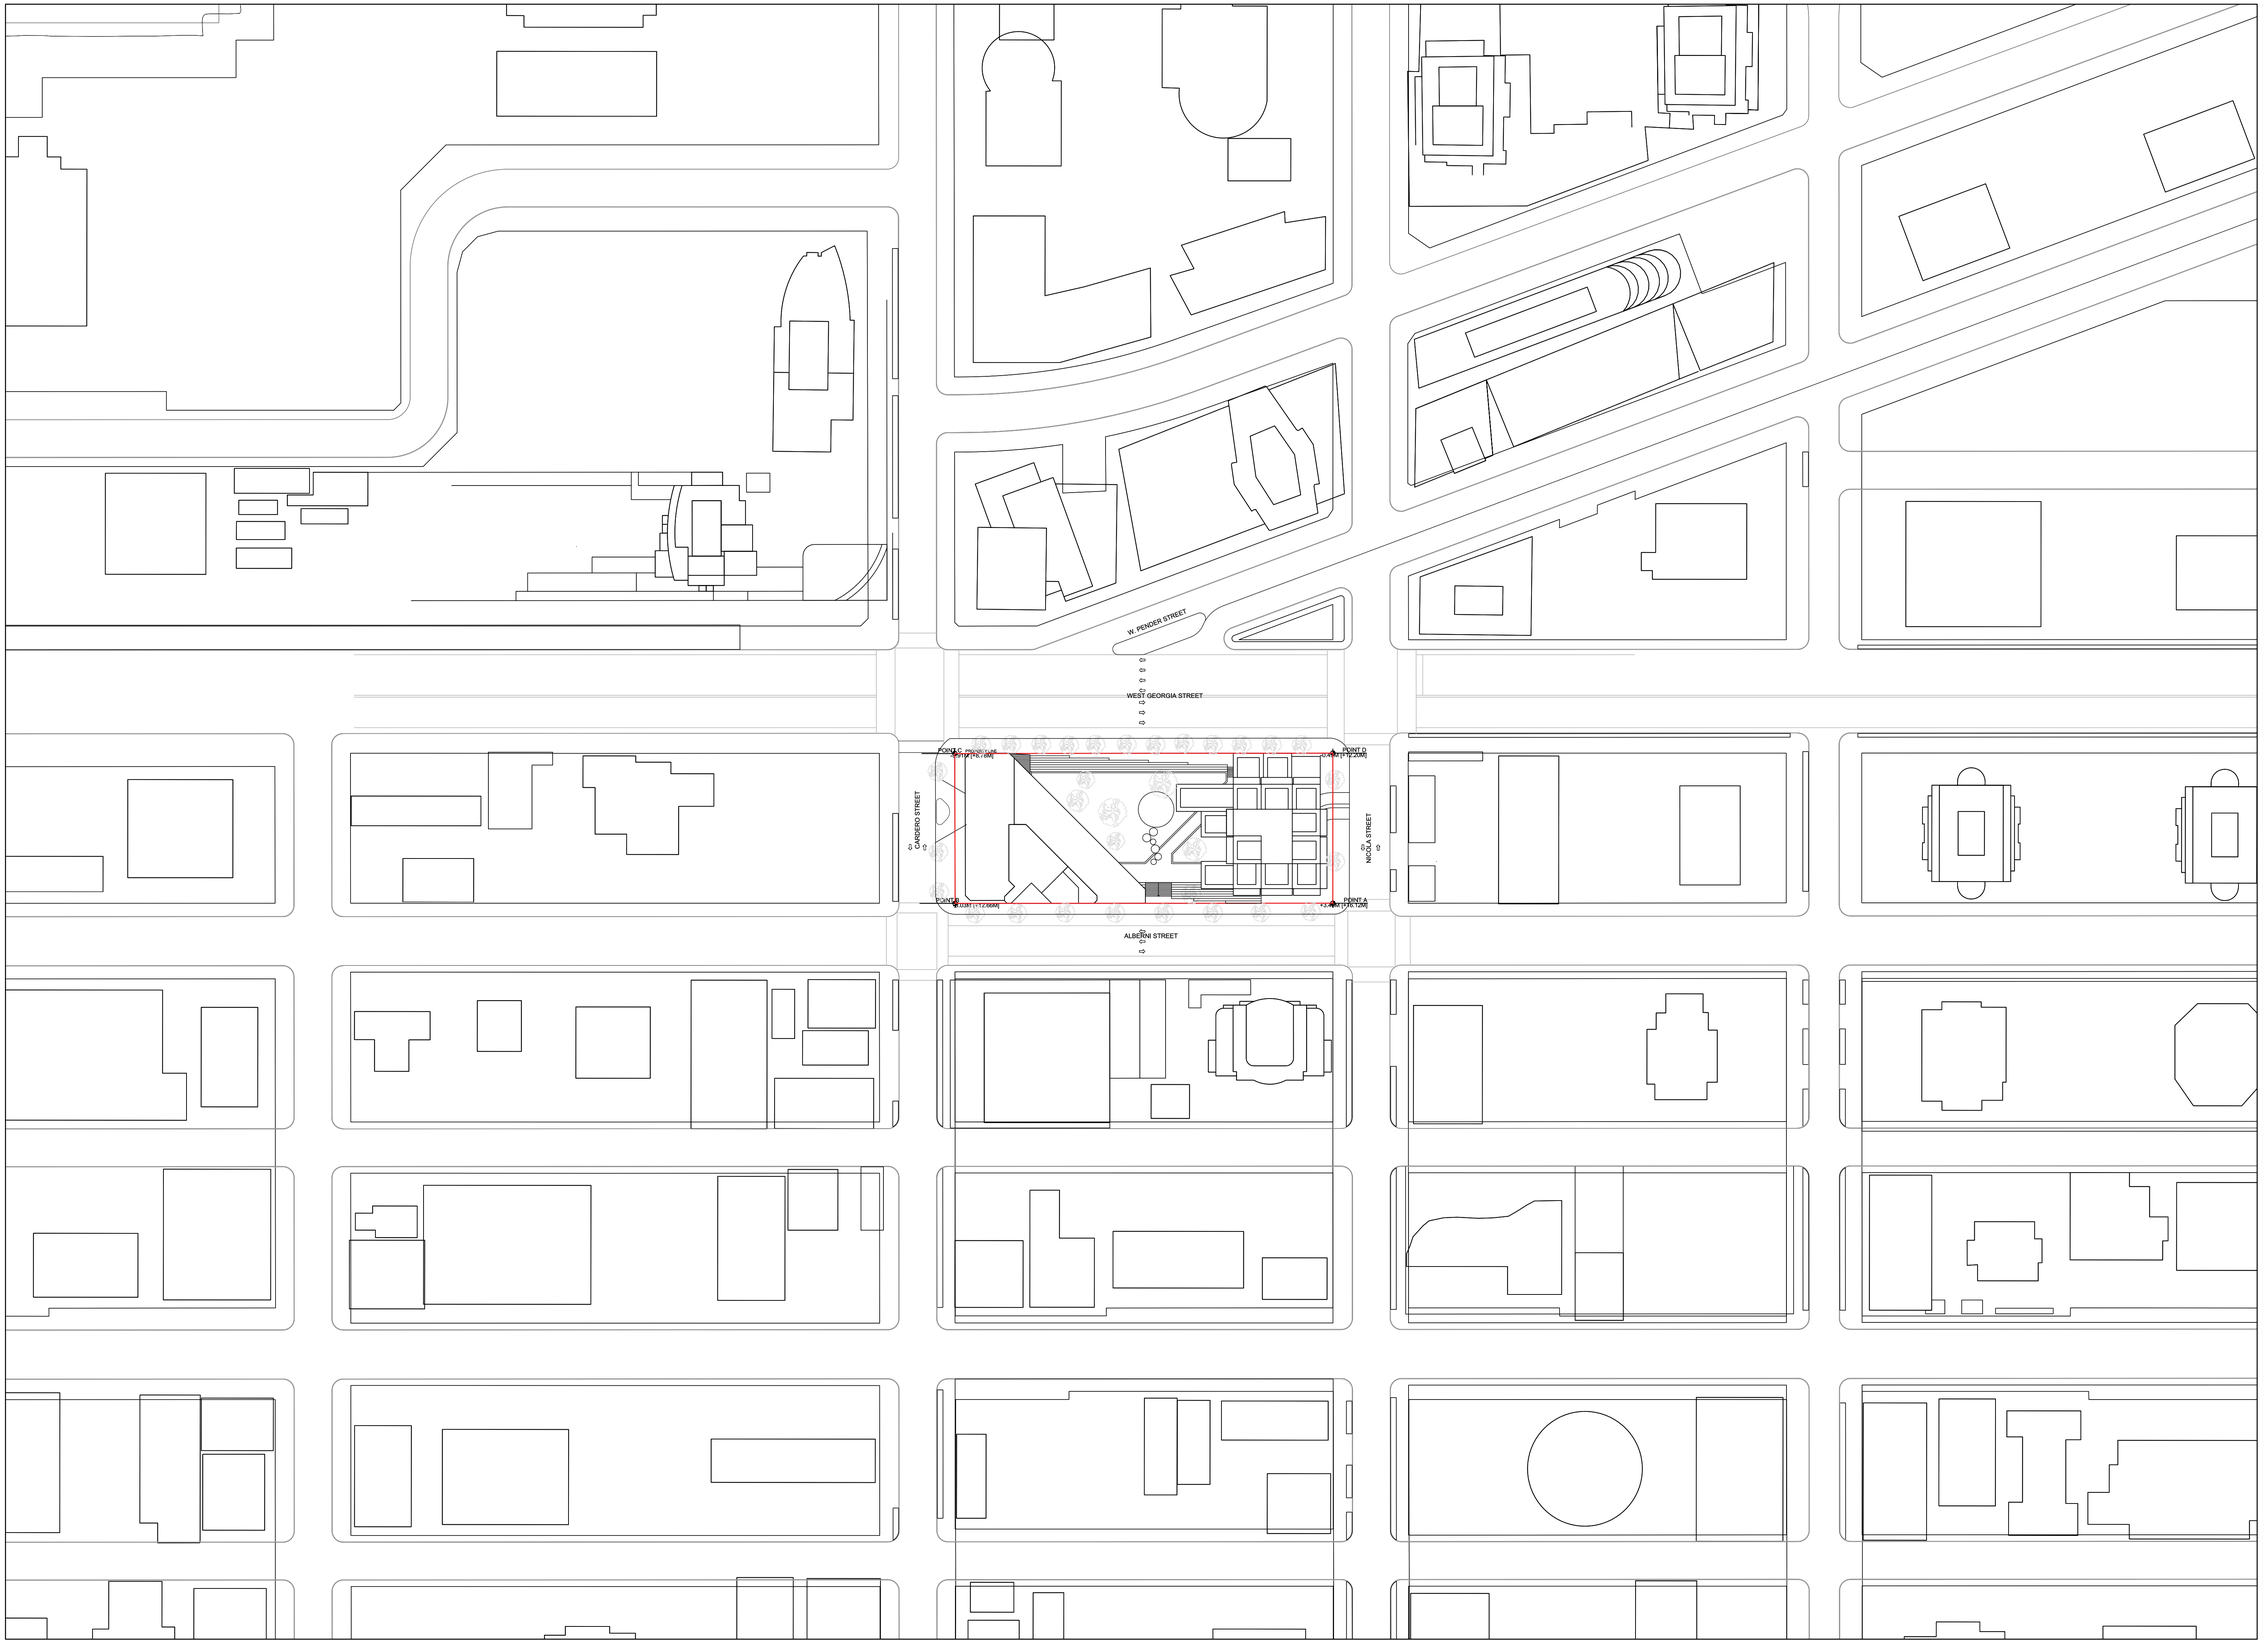

PROJECT

1500 WEST GEORGIA
WEST END, VANCOUVER,
BRITISH COLUMBIA, CANADA

CLIENT

BOSA PROPERTIES
1100 - 838, WEST HASTINGS STREET
VANCOUVER, BRITISH COLUMBIA
CANADA V6V 0A6

KINGSWOOD PROPERTIES
701 W GEORGIA STREET
VANCOUVER, BRITISH COLUMBIA
CANADA V7Y 1A1

LEAD DESIGN CONSULTANT

BURO OLE SCHEEREN LIMITED
UNIT 2207-8, TOWER TWO, LIPPO CENTER
89 QUEENSWAY, ADMIRALTY
HONG KONG
TEL: +852 2530 8870
WWW.BURO-OS.COM

EXECUTIVE ARCHITECT

FRANCL ARCHITECTURE
1684 WEST 2nd AVENUE
VANCOUVER, BRITISH COLUMBIA
CANADA V6J 1H4

STRUCTURAL CONSULTANT

GLOTMAN-SIMPSON
1661 WEST 5th AVENUE
VANCOUVER, BRITISH COLUMBIA
CANADA V6J 1N5

LANDSCAPE CONSULTANT

PFS STUDIO
1777 WEST 3rd AVENUE
VANCOUVER, BRITISH COLUMBIA
CANADA V6J 1K7

TRAFFIC CONSULTANT

BUNT & ASSOCIATES
SUITE 1550, 1050 WEST PENDER STREET
VANCOUVER, BRITISH COLUMBIA
CANADA V6E 3S7

REV	DATE	DESCRIPTION

NOT FOR CONSTRUCTION

DO NOT SCALE FROM DRAWING. ALL DIMENSIONS MUST BE VERIFIED ON SITE. THIS DOCUMENT CONTAINS COPYRIGHTED MATERIAL. ANY UNAUTHORIZED USE, DISCLOSURE, DISSEMINATION OR DUPLICATION OF ANY OF THE INFORMATION CONTAINED HEREIN MAY RESULT IN LIABILITY UNDER APPLICABLE LAWS.

KEY PLAN

TITLE

CONTEXT PLAN

PROJ.	DRAWN BY
VAN	NC
SCALE	CHECKED BY
1:750	
PAPERSIZE	PHASE
24X36	RZS
DATE	REVISION
05/06/2016	

DRAWING NO.

A-01-001

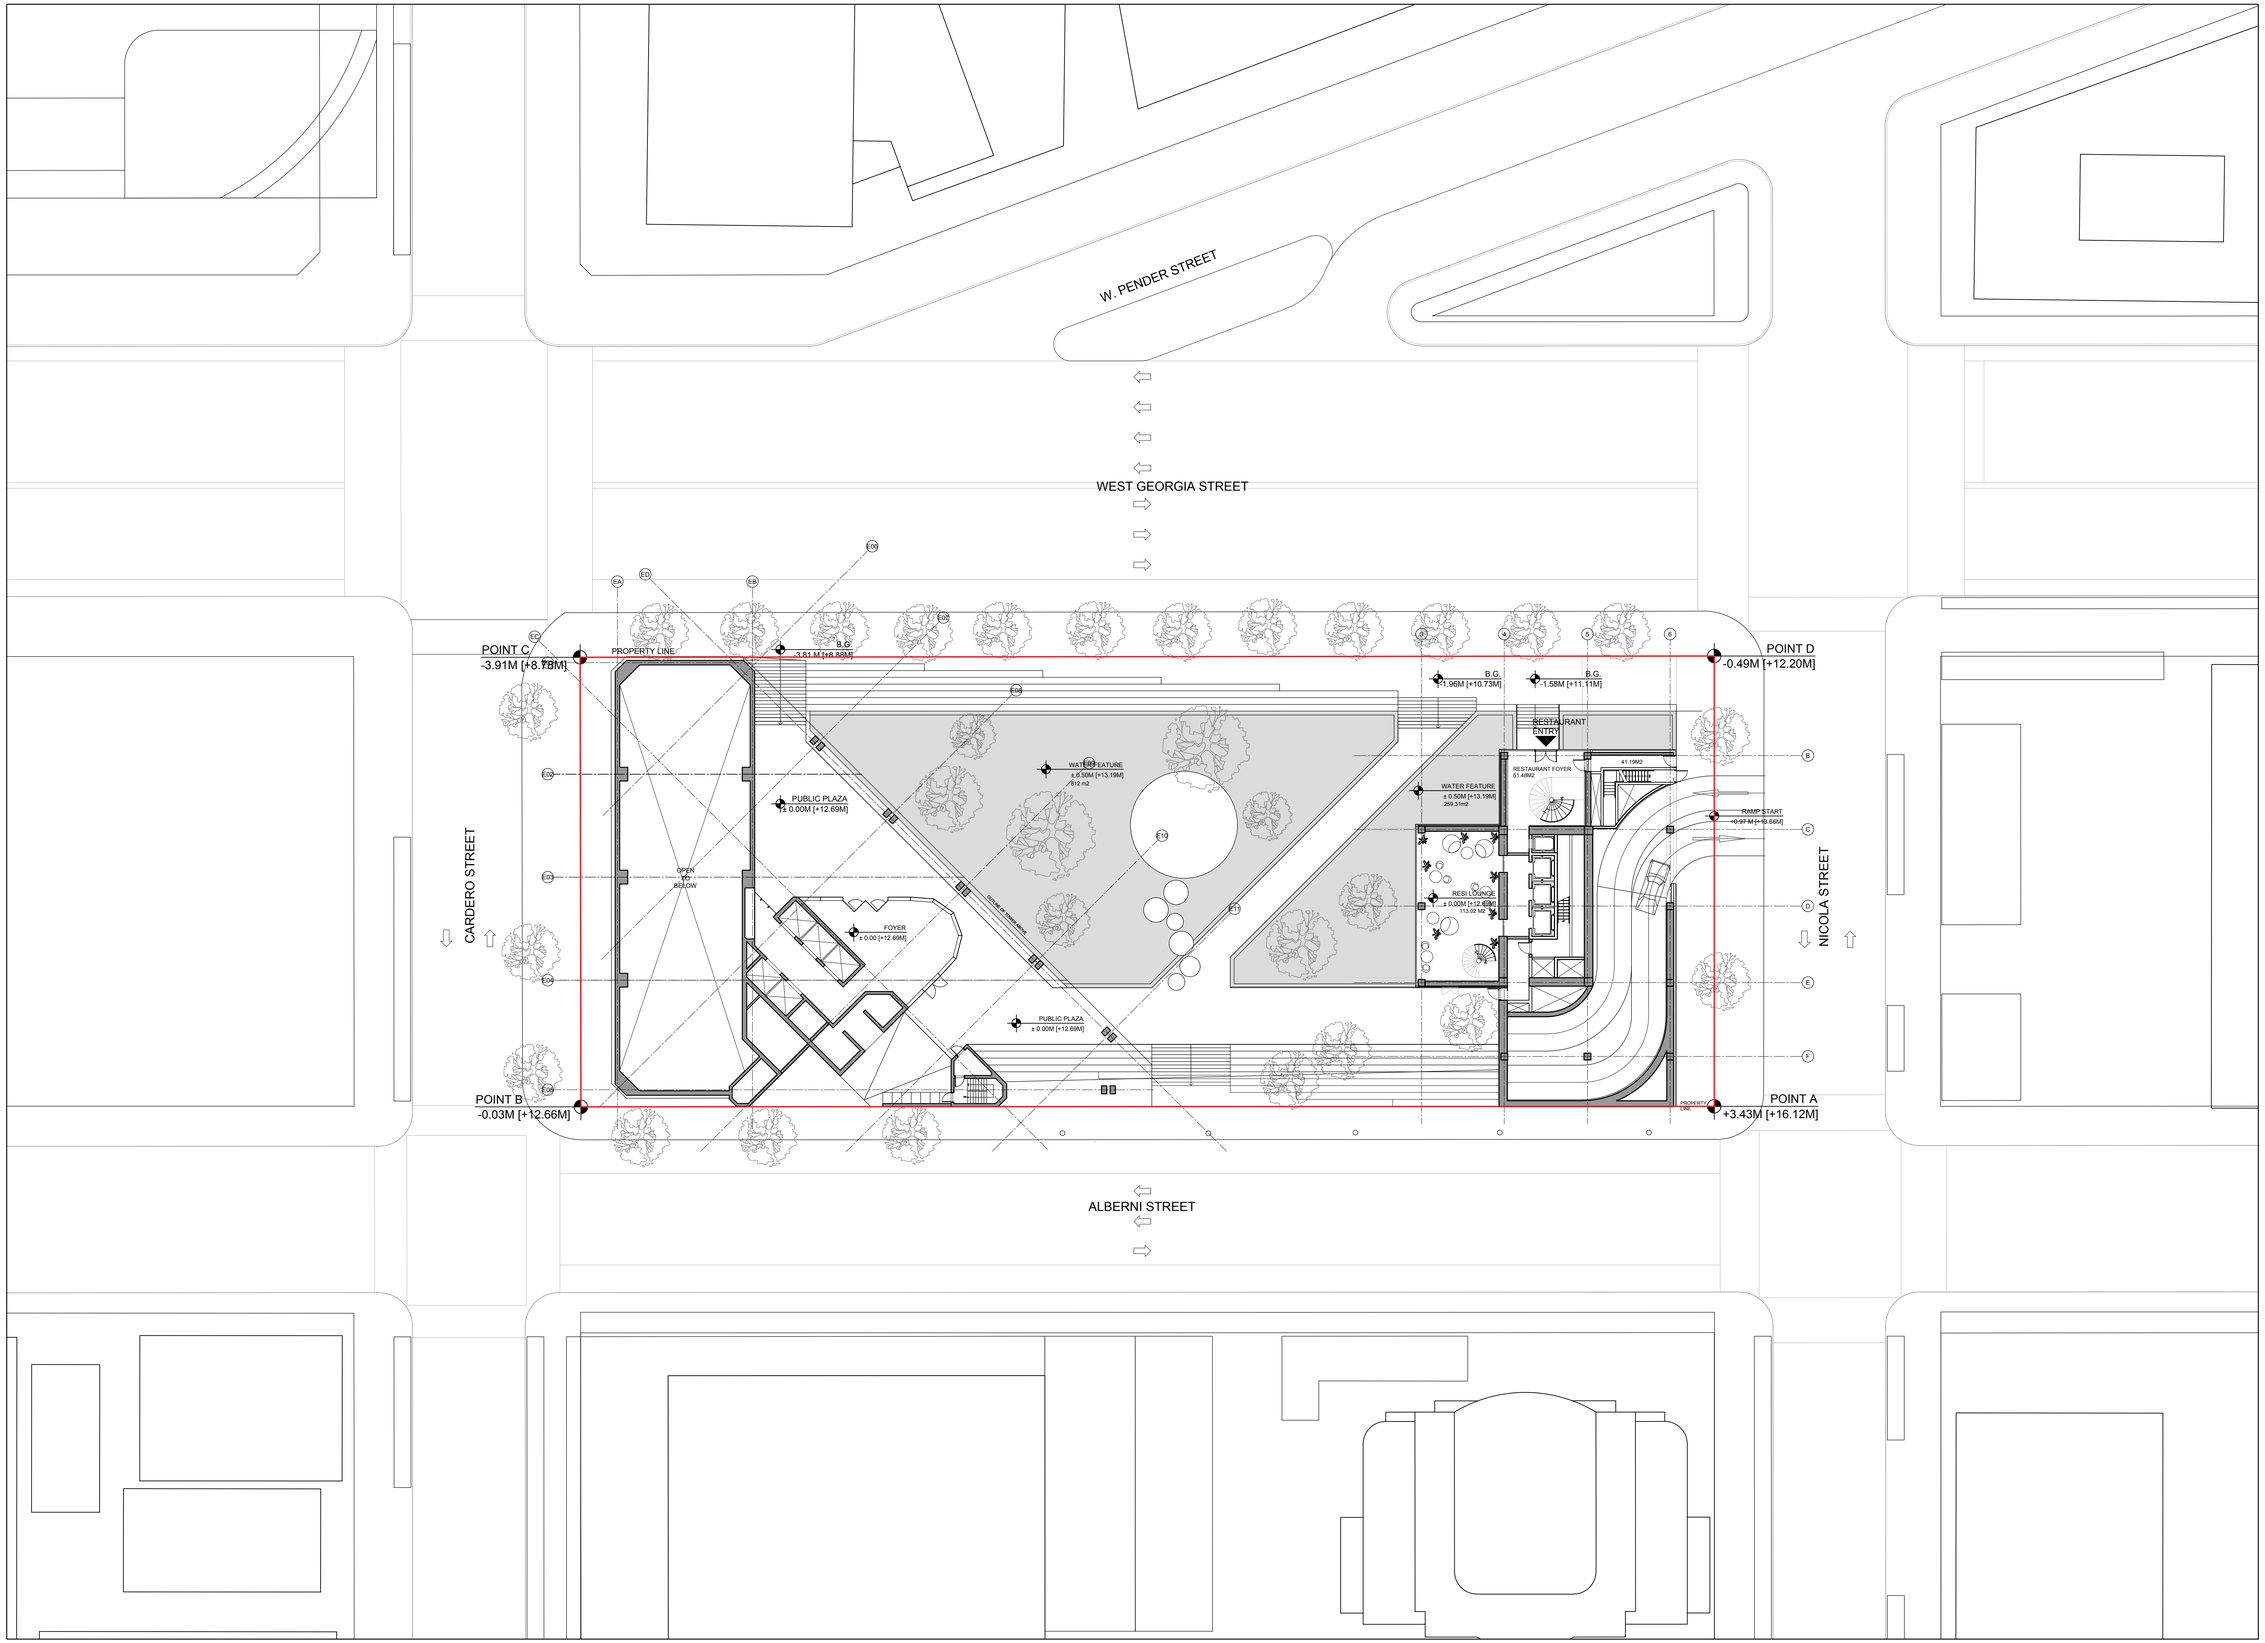

PROJECT

1500 WEST GEORGIA
WEST END, VANCOUVER,
BRITISH COLUMBIA, CANADA

CLIENT

BOSA PROPERTIES
1100 - 838, WEST HASTINGS STREET
VANCOUVER, BRITISH COLUMBIA
CANADA V6V 0A6

KINGSWOOD PROPERTIES
701 W GEORGIA STREET
VANCOUVER, BRITISH COLUMBIA
CANADA V7Y 1A1

LEAD DESIGN CONSULTANT

BURO OLE SCHEEREN LIMITED
UNIT 2207-9, TOWER TWO, LIPPO CENTER
89 QUEENSWAY, ADMIRALTY
HONG KONG
TEL. +852 2530 8870
WWW.BURO-OS.COM

EXECUTIVE ARCHITECT

FRANCL ARCHITECTURE
1684 WEST 2nd AVENUE
VANCOUVER, BRITISH COLUMBIA
CANADA V6J 1H4

STRUCTURAL CONSULTANT

GLOTMAN-SIMPSON
1661 WEST 5th AVENUE
VANCOUVER, BRITISH COLUMBIA
CANADA V6J 1N5

LANDSCAPE CONSULTANT

PFS STUDIO
1777 WEST 3rd AVENUE
VANCOUVER, BRITISH COLUMBIA
CANADA V6J 1K7

TRAFFIC CONSULTANT

BUNT & ASSOCIATES
SUITE 1550, 1050 WEST PENDER STREET
VANCOUVER, BRITISH COLUMBIA
CANADA V6E 3S7

REV	DATE	DESCRIPTION

NOT FOR CONSTRUCTION

DO NOT SCALE FROM DRAWING. ALL DIMENSIONS MUST BE VERIFIED ON SITE. THIS DOCUMENT CONTAINS COPYRIGHTED MATERIAL. ANY UNAUTHORIZED USE, DISCLOSURE, DISSEMINATION OR DUPLICATION OF ANY OF THE INFORMATION CONTAINED HEREIN MAY RESULT IN LIABILITY UNDER APPLICABLE LAWS.

KEY PLAN

TITLE

SITE PLAN - F00 PUBLIC PLAZA AND AMENITIES

PROJ.	DRAWN BY
VAN	KL
SCALE	CHECKED BY
1:250	
PAPERSIZE	PHASE
24X36	RZS
DATE	REVISION
05/06/2016	

DRAWING NO.

A-01-002