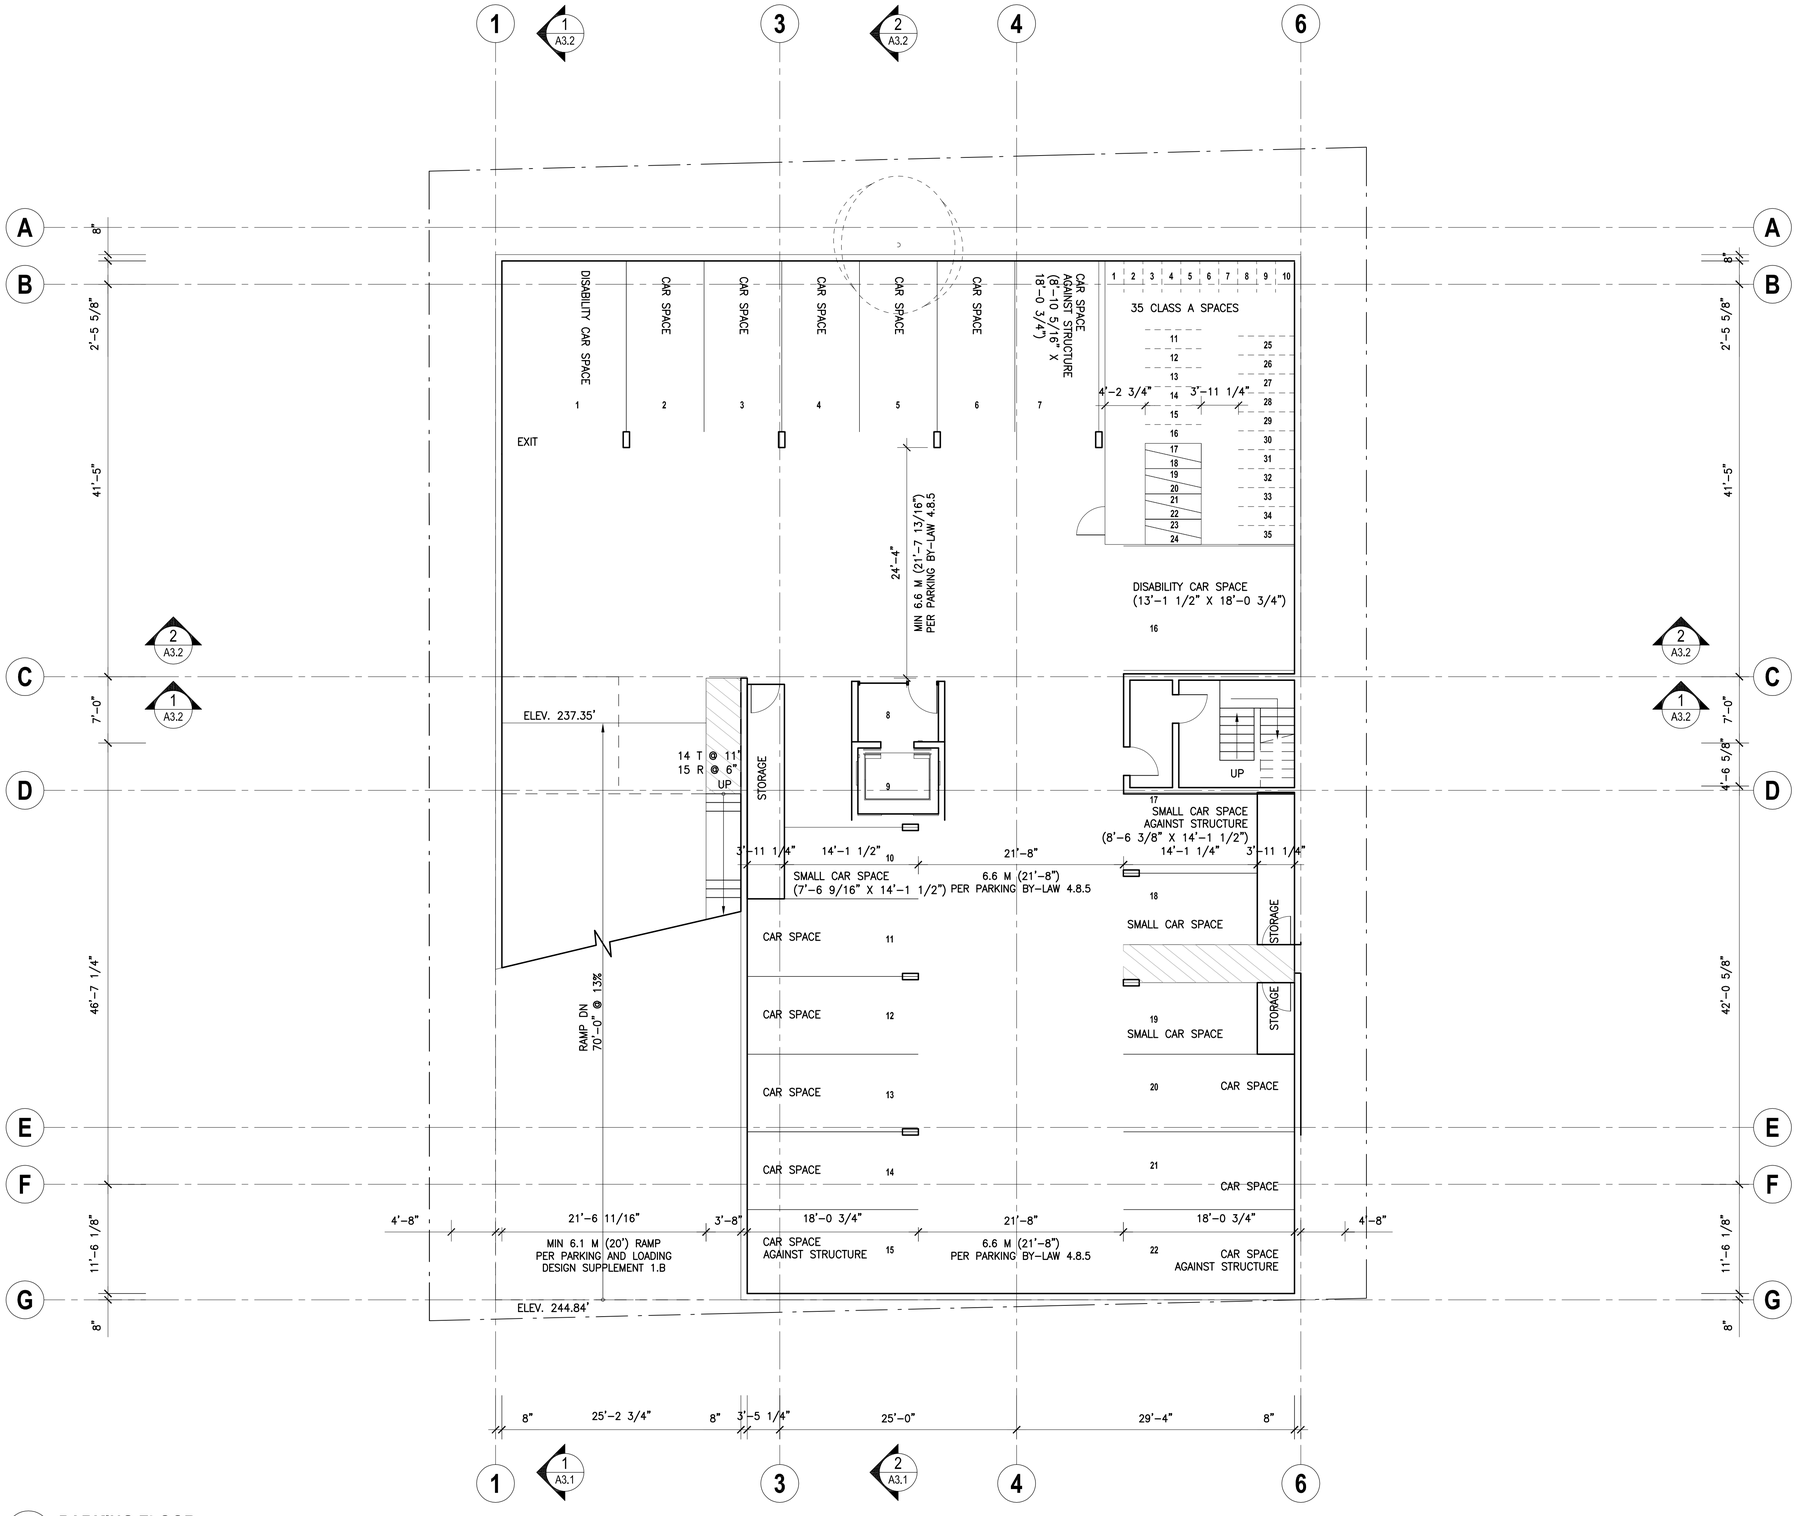

1 PARKING FLOOR

Scale 1/8"-1'0"

715 East Hastings Street
Vancouver BC V6A 1R3
604.633.1830 phone
604.633.1809 fax
www.carscadden.ca

Bruce carscadden **ARCHITECT** inc

DE/RZ 2015 FEB 10

Revisions

Job Title

GALT STREET RESIDENTIAL DEVELOPMENT

Sheet Title

PROPOSED BUILDING PLANS

Drawn	IRM/CM
Checked	IRM/BC
Job No.	1436
Date	OCTOBER 2014
Scale	1/8"=1'-0"

Sheet

A2.2

of #

Copyright reserved. These drawings and the design are, and at all times, remain the exclusive property of the Architects, and cannot be used without the consent of the architects.