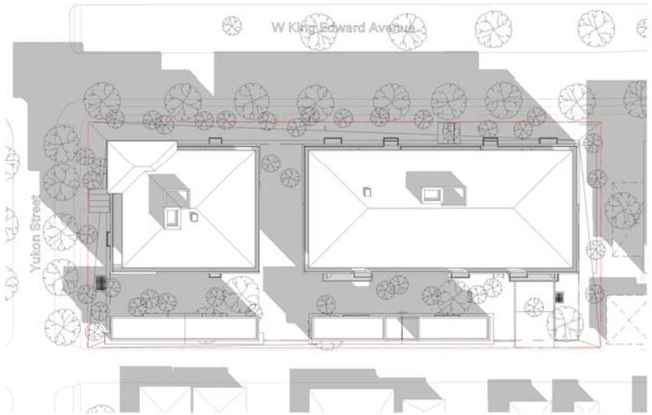

1 SHADOW STUDY MARCH 21 (EQUINOX) 10AM
1/32" = 1'-0"

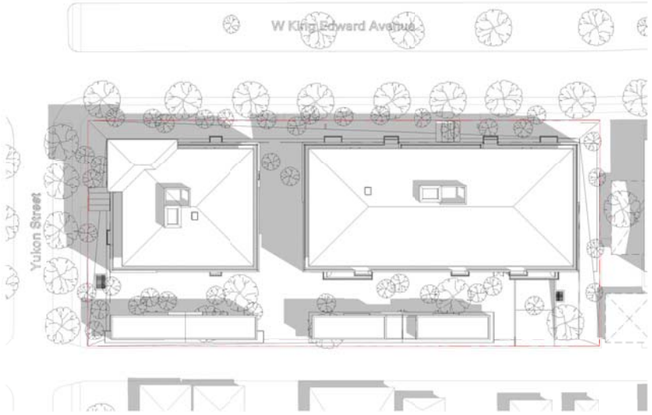

4 SHADOW STUDY JUNE 21 (SOLSTICE) 10AM
1/32" = 1'-0"

2 SHADOW STUDY MARCH 21 (EQUINOX) 12PM
1/32" = 1'-0"

5 SHADOW STUDY JUNE 21 (SOLSTICE) 12PM
1/32" = 1'-0"

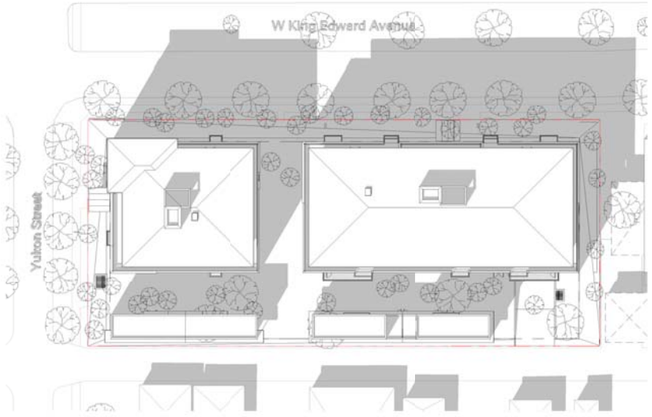

3 SHADOW STUDY MARCH 21 (EQUINOX) 2PM
1/32" = 1'-0"

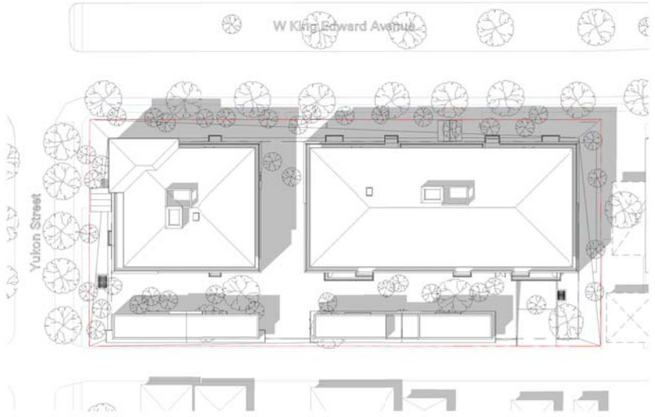

6 SHADOW STUDY JUNE 21 (SOLSTICE) 2PM
1/32" = 1'-0"

TN N

SHIFT
SHIFT ARCHITECTURE INC
200-1000 West 3rd Street,
North Vancouver, B.C. V7P 3J6
Tel: 604.988.7501
Fax: 604.988.7510

This drawing is an instrument of service and the property of Shift Architecture Inc. and shall remain their property. The use of this drawing shall be restricted to the original site for which it was prepared and publication thereof is expressly limited to such use. Reuse, reproduction or publication by any method in whole or in part is prohibited without their written consent.

No.	Date	Revision Notes
1	2015/09/04	ISSUED FOR REZONING
No.	Date	Revision Notes

Issued for Rezoning September 4, 2015

Project Title
288-388 YUKON

288-388 West King Edward Ave.
Vancouver, B.C. V5Y 2J2

MOSAIC

Client/Owner
MOSAIC

500 - 2609 Granville Street
Vancouver, B.C. V6H 3H3

Sheet Title
SHADOW STUDIES

Drawn By	CH / HK
Reviewed by	CH
Project Number	**1408**
Plot Date:	*Issue Date:*
2015/05/08	2015/09/04
Scale:	*Issue/Revision:*
1/32" = 1'-0"	**1**

Sheet Number

A0.03

09/09/15 10:26:17 AM

D:\REVIT LOCAL FILES\1408 MH YUKON BUILDING CENTRAL_kevin.rvt