Copyright reserved. These drawings and the design are, and at all times remain the exclusive property of the architects, and cannot be used without the consent of the architects. These drawings are not valid for construction unless revision number notes – Issued for Construction.

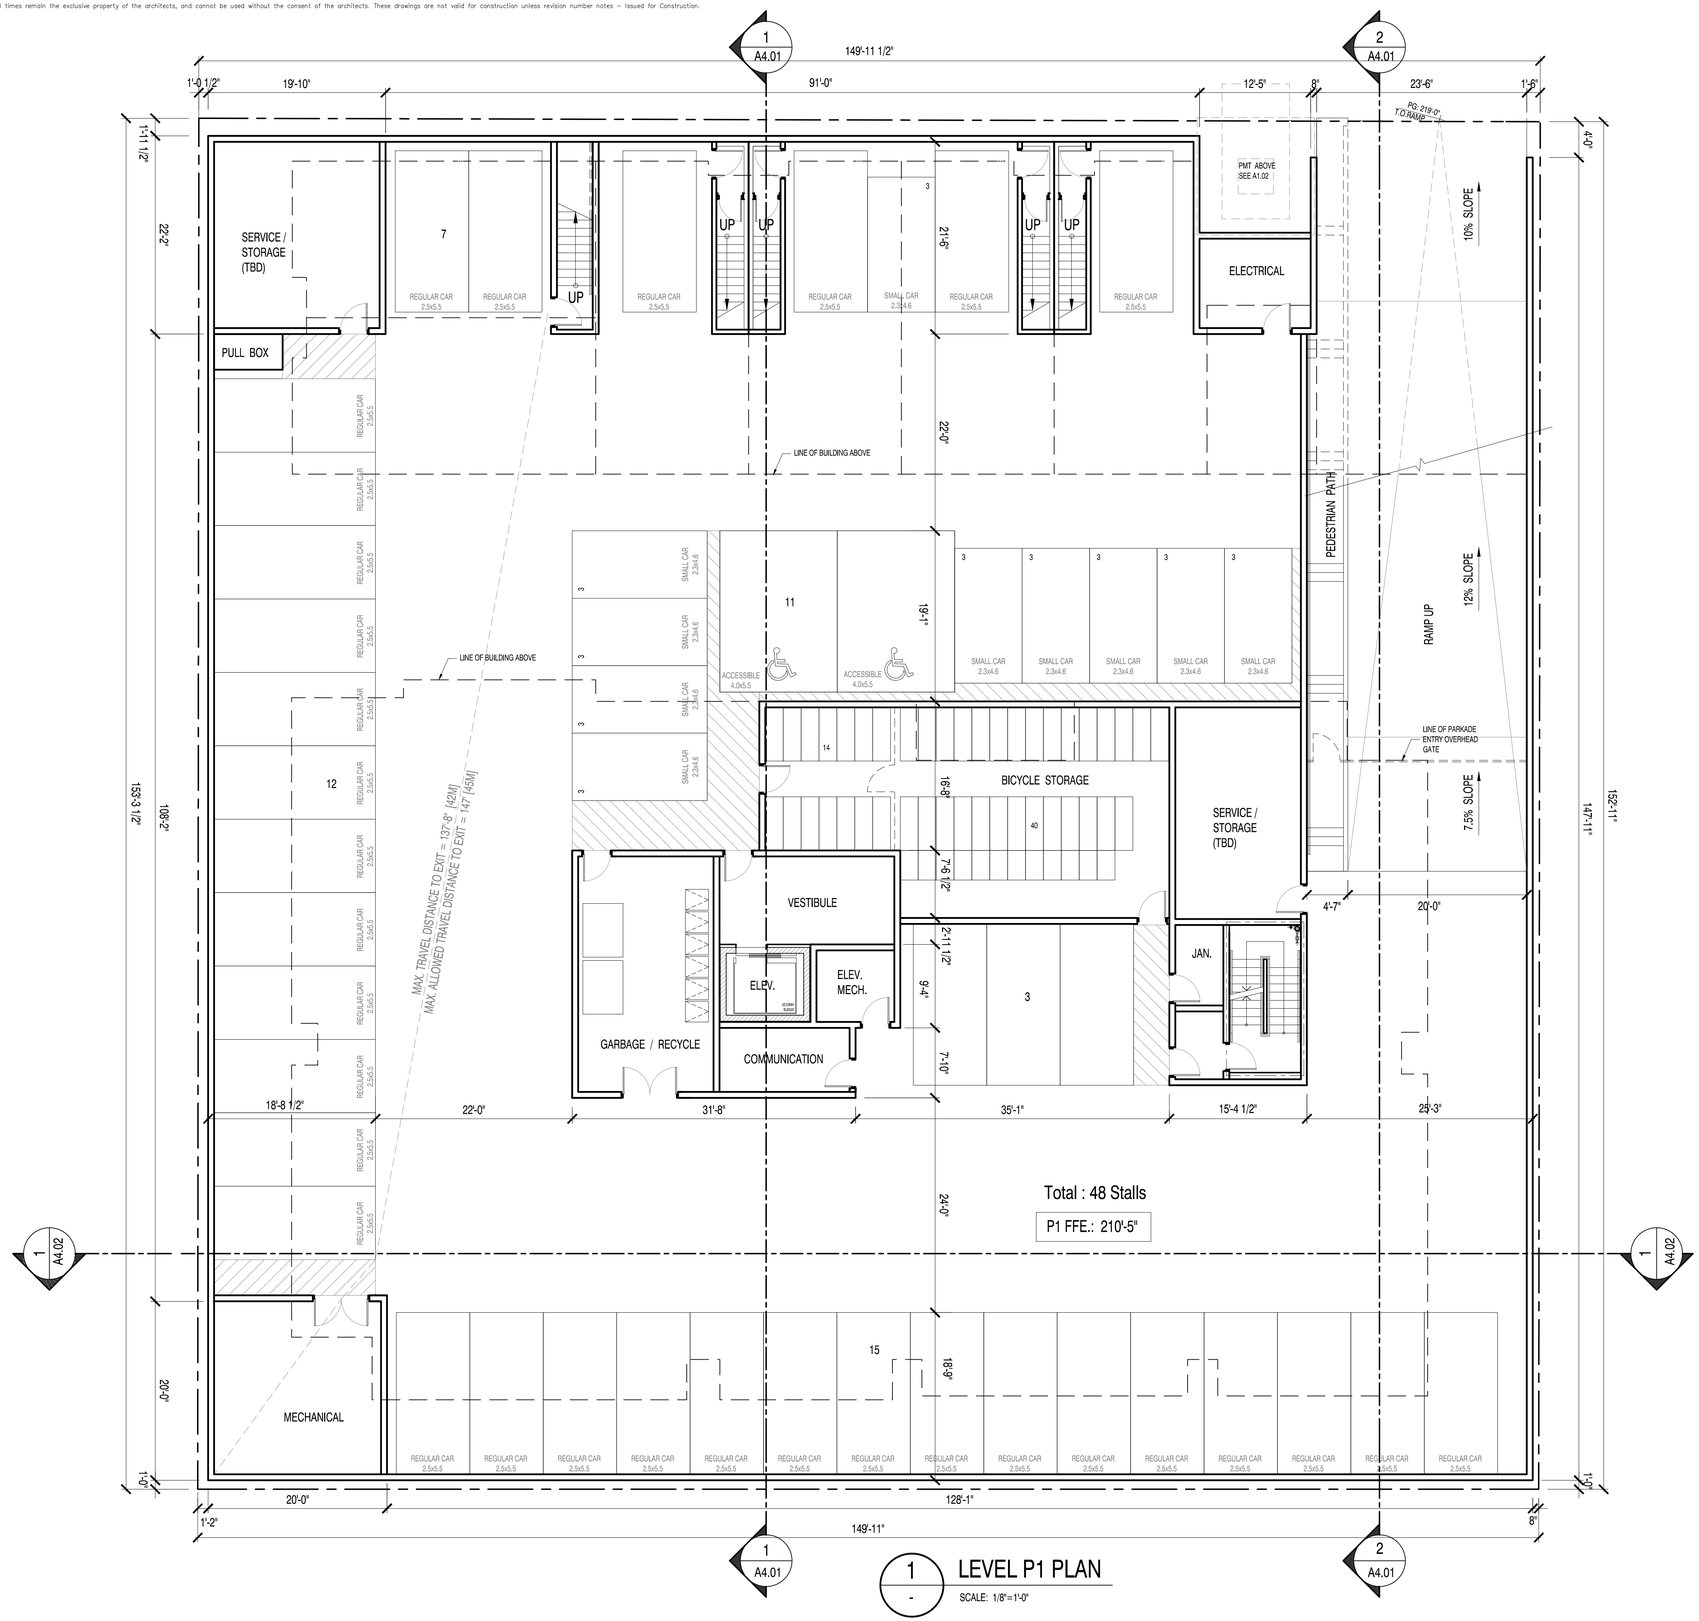

1 / - LEVEL P1 PLAN

SCALE: 1/8"=1'-0"

RAMSAY WORDEN ARCHITECTS LTD.
355 Kingsway @ 11th Avenue
Vancouver, BC
Canada V5T-3J7
T: 604.736.8959
F: 604.736.8999
E: info@rwa.ca
W: www.rwa.ca

CONSULTANT:

CLIENT:
Pennyfarthing Development Corp.
100 – 1450 Creekside Drive
Vancouver, B.C.
V6J-5B3

PROJECT TITLE:
King Edward Avenue & Yukon Street
357–391 West King Edward Avenue
Vancouver, BC

DRAWING TITLE:
PLAN - Parking P1

DRAWING ISSUED FOR:	DATE ISSUED	BY
ISSUED FOR REZONING	2014.01.24	JW

STAMP:

DATE :

KEY PLAN:

ISSUED FOR REZONING - JANUARY 24, 2014

NORTH ARROW:

DRAWN BY: –
JOB NUMBER: 1313
REVISION NO.: –
SCALE:
FILE NAME: –
SHEET NO.:

A2.00