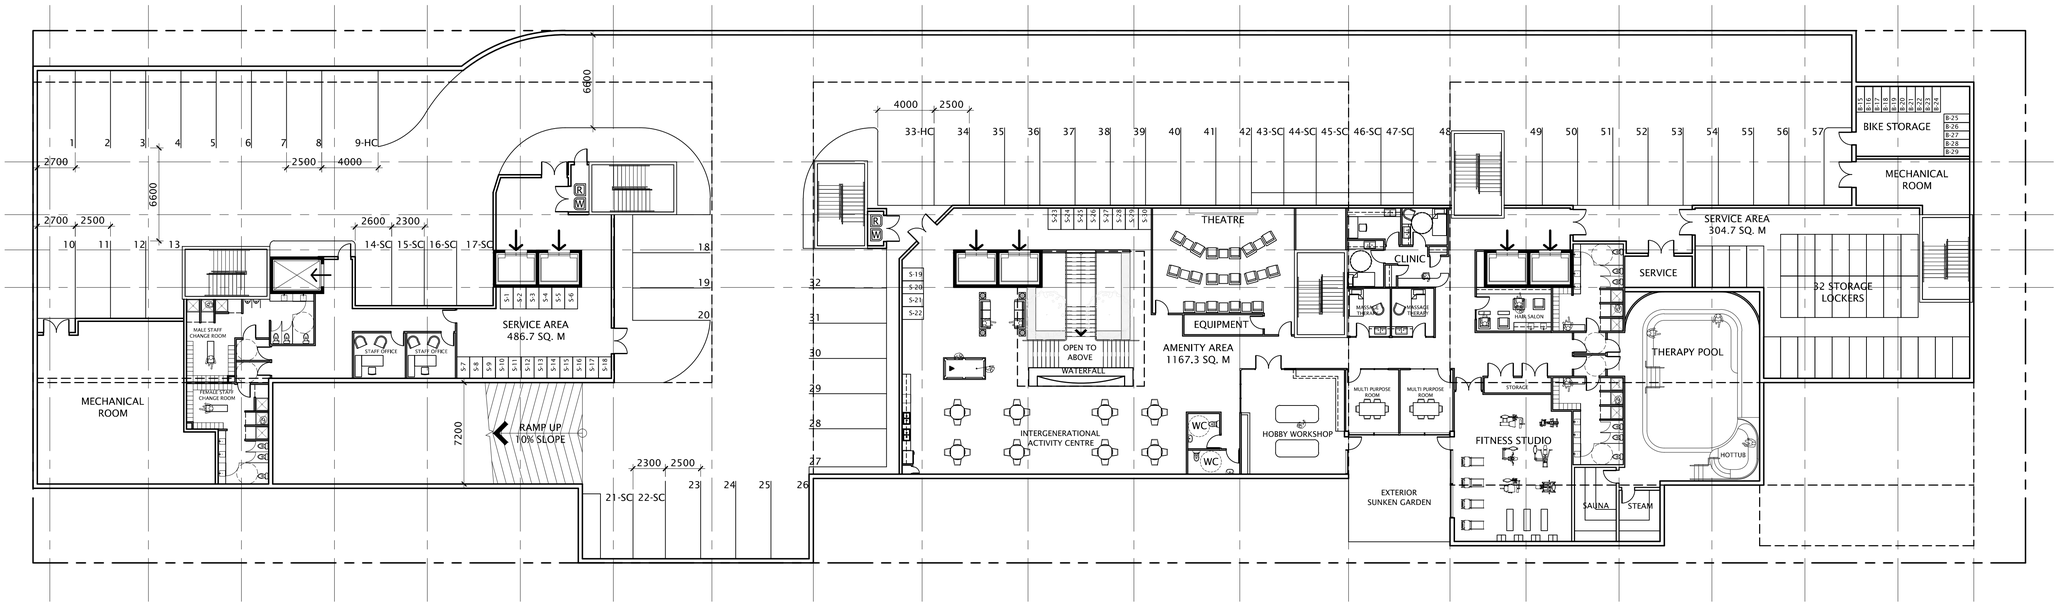

01
DP20-00-01

LEVEL 00 FLOOR PLAN

1 : 200

DATE	ISSUED FOR	REV
05/06/14	REZONING APPLICATION	01

This drawing has been prepared solely for the use of the CLIENT and there are no representations of any kind made by NORR Architects Planners Inc. to any party with whom NORR Architects Planners Inc. has not entered into a contract.

This drawing shall not be used for construction purposes until the seal appearing hereon is signed and dated by the Architect or Engineer.

Keyplan

North Arrow

TRUE NORTH

Detail Symbol

XX
XX-XX

Symbol not to scale

Consultants

Civil:
Landscape: NORR ARCHITECTS PLANNERS
Architectural: NORR ARCHITECTS PLANNERS
Structural:
Mechanical:
Electrical:

Seal(s)

NORR Architects Planners Inc.
An Ingenium Group Company
Suite 710 - 1201 West Pender Street
Vancouver, BC, Canada V6E 2V2
T 604 685 3237 F 604 685 3241
www.norr.com

Victor Smith, Architect, AAA, B.Arch, MAIBC
Ronald M. Poon, Architect, AAA, M.Arch, MAIBC
Bruce C. McKenzie, Architect, AAA, M.Arch, MAIBC
Glenn Burwell, Architect, M.Arch, MAIBC

NORR ARCHITECTS PLANNERS

Project Manager B.T. & G.B.	Drawn J.S.
Project Leader B.T. & G.B.	Checked

Client
CARE PACIFIC HOLDINGS

Project
CAMBIE SENIORS RESIDENCE
408-488 W KING EDWARD AVE
VANCOUVER, BC

Drawing Title
LEVEL 00
FLOOR PLAN

Check Scale (may be photo reduced)
0 1inch 0 10mm

Project No. OCVA13-0018

Drawing No. A20-00-01

PLOT DATE: June 5, 2014 TIME: 9:59 AM FULL PATH AND FILENAME: Z:\OCVA13-0001-00 CAMBIE SENIORS\500-DELIV\ARCH\02-DD\A20-00-01.DWG PLOTSYLE TABLE: ----