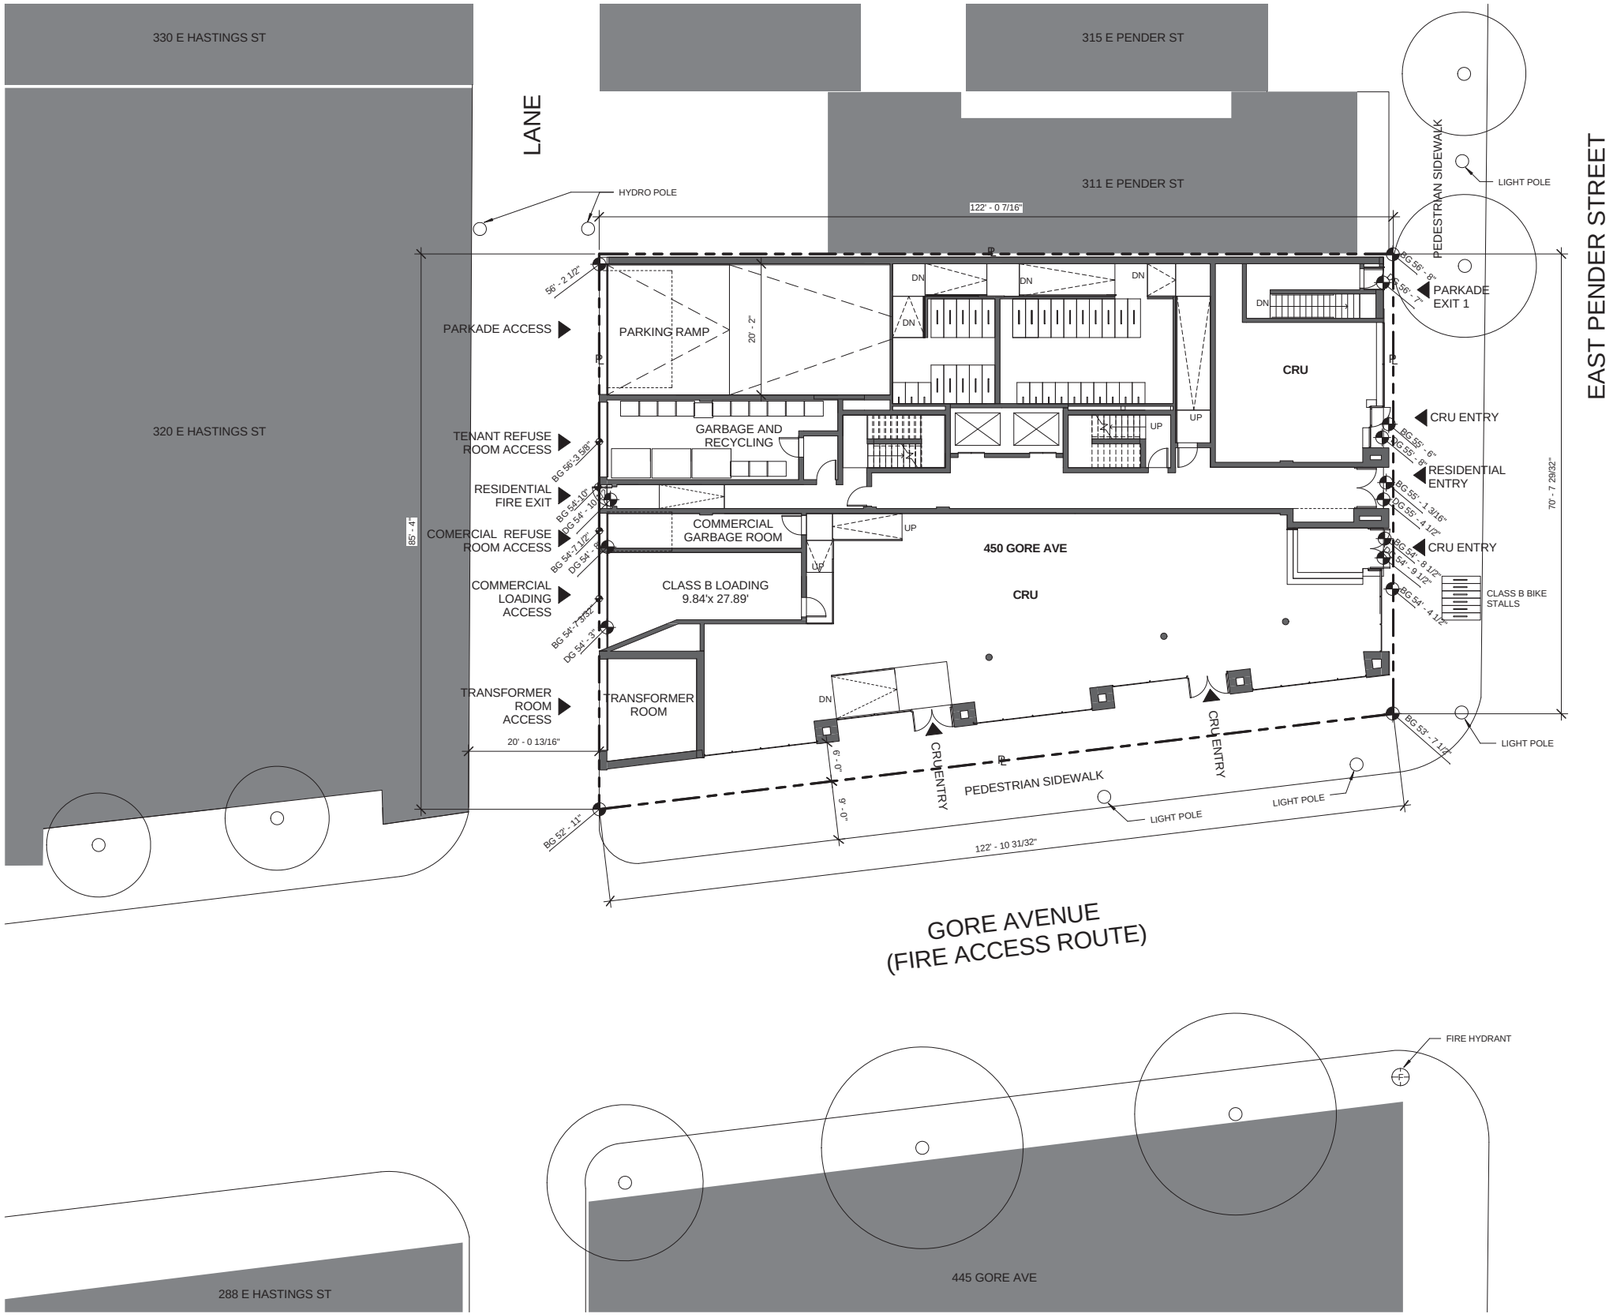

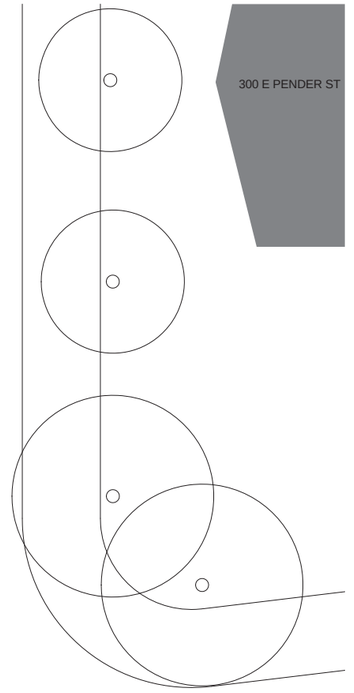

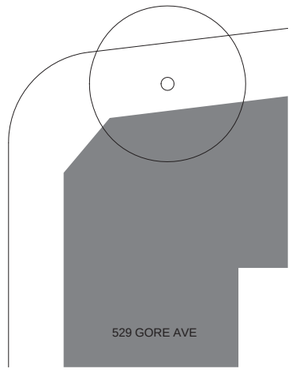

1 SITE PLAN
A3.01 3/32" = 1'-0"

PROJECT INFORMATION

450 GORE AVENUE
VANCOUVER, BC. V6A2Z5

LOTS: 31, 32, 33
BLOCK: 71
PLAN: VAP196
DL: 196
GROUP: 1
PID: 015-577-457
015-577-481
015-577-490

COPYRIGHT:

This drawing and all copyright herein are the sole and exclusive property of Gair Williamson Architects. Reproduction or use of this drawing in whole or in part, by any means, in any way whatsoever without the prior written consent of Gair Williamson Architects is strictly prohibited.

REVISIONS:

NOTES:

All Drawings in this set to be read in conjunction with each other. Any errors or discrepancies to be reported to the Architect before commencing work.
All Dimensions to be confirmed on site

Contractors are responsible to ensure that all work is executed to the requirements of the appropriate Building Code Authority.

ISSUED FOR REVIEW	14/11/28
REZONING SUBMISSION	**07/25/14**
SUBMISSION:	DATE:

REVISION:	DATE:

GAIR**WILLIAMSON**ARCHITECTS
219 - 209 CARRALL STREET VANCOUVER BC V6B 2J2 CANADA
T 604 648 2626 F 604 684 2656 W www.gwarchitects.ca

GMC PROJECTS INC.
ONE ALEXANDER ST VANCOUVER BC V6A 1B2 CANADA
T 604 717 4477 F 604 717 4478 www.gmcprojects.com

PROJECT:
450 GORE

DRAWING TITLE:
SITE PLAN

DRAWN: **TM**
REVIEWED: **DL**

ISSUE:
REZONING SUBMISSION

SCALE:
3/32" = 1'-0"

PROJECT NO. REVISION:

DRAWING NO.
A0.04a