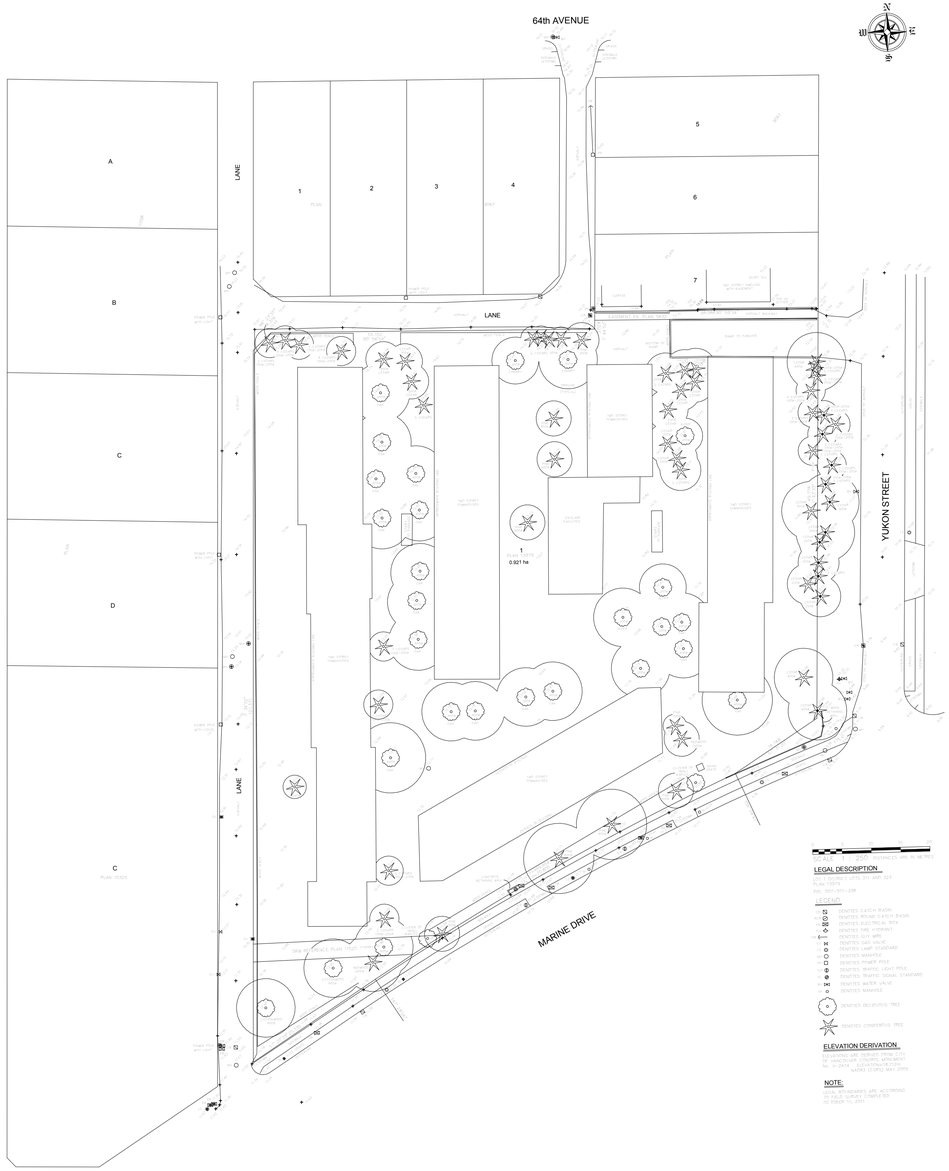

SURVEY
1" = 40'-0"

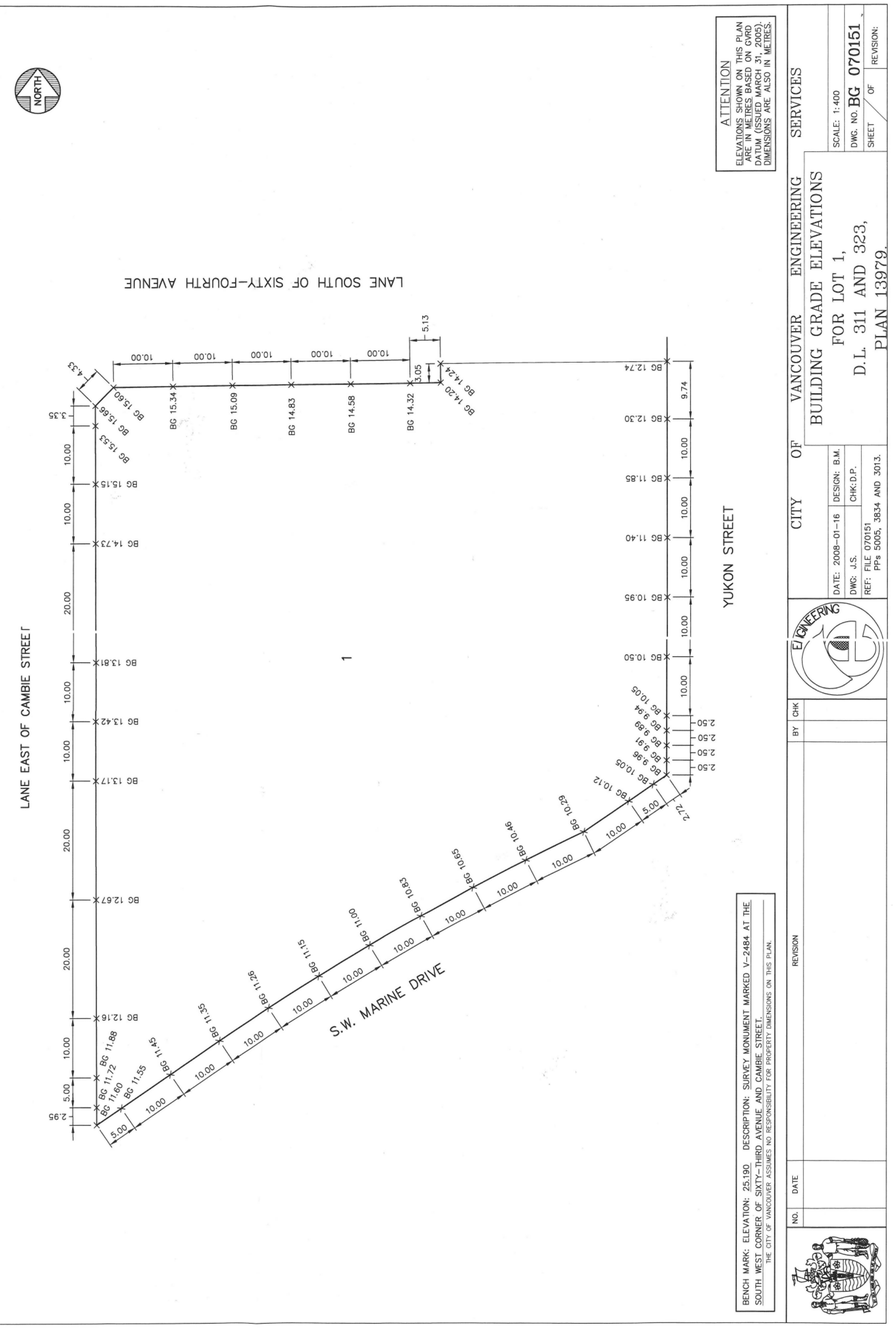

CITY OF VANCOUVER ENGINEERING SERVICES

BUILDING GRADE ELEVATIONS
FOR LOT 1,
D.L. 311 AND 323,
PLAN 13979.

SCALE: 1:400
DWG. NO. BG 070151
SHEET OF REVISION:

DATE: 2008-01-16 DESIGN: B.M.
DWG: J.S. CHK'D:P.
REF: FILE 070151
PPS 50005, 16834 AND 3013.

ENGINEERING

BY CHK
REVISION
NO. DATE

gBL

GBL ARCHITECTS INC.
140 - 2034 WEST 11TH AVENUE TEL 604 736 1156
VANCOUVER, BC CANADA V6J 2C9 FAX 604 731 5279

COPYRIGHT RESERVED - THIS PLAN AND DESIGN ARE AND AT ALL TIMES REMAIN THE EXCLUSIVE PROPERTY OF GBL ARCHITECTS INC., AND MAY NOT BE USED OR REPRODUCED WITHOUT THEIR WRITTEN CONSENT

NOTES

REVISIONS
NO. DATE DESCRIPTION

MARINE GARDENS

445 SW MARINE DRIVE

SURVEY & BUILDING GRADES

DATE	06/03/2013 6:18:46 PM
DRAWN BY	Author
CHECKED BY	Checker
SCALE	1" = 40'-0"
JOB NUMBER	1156

A-1.04