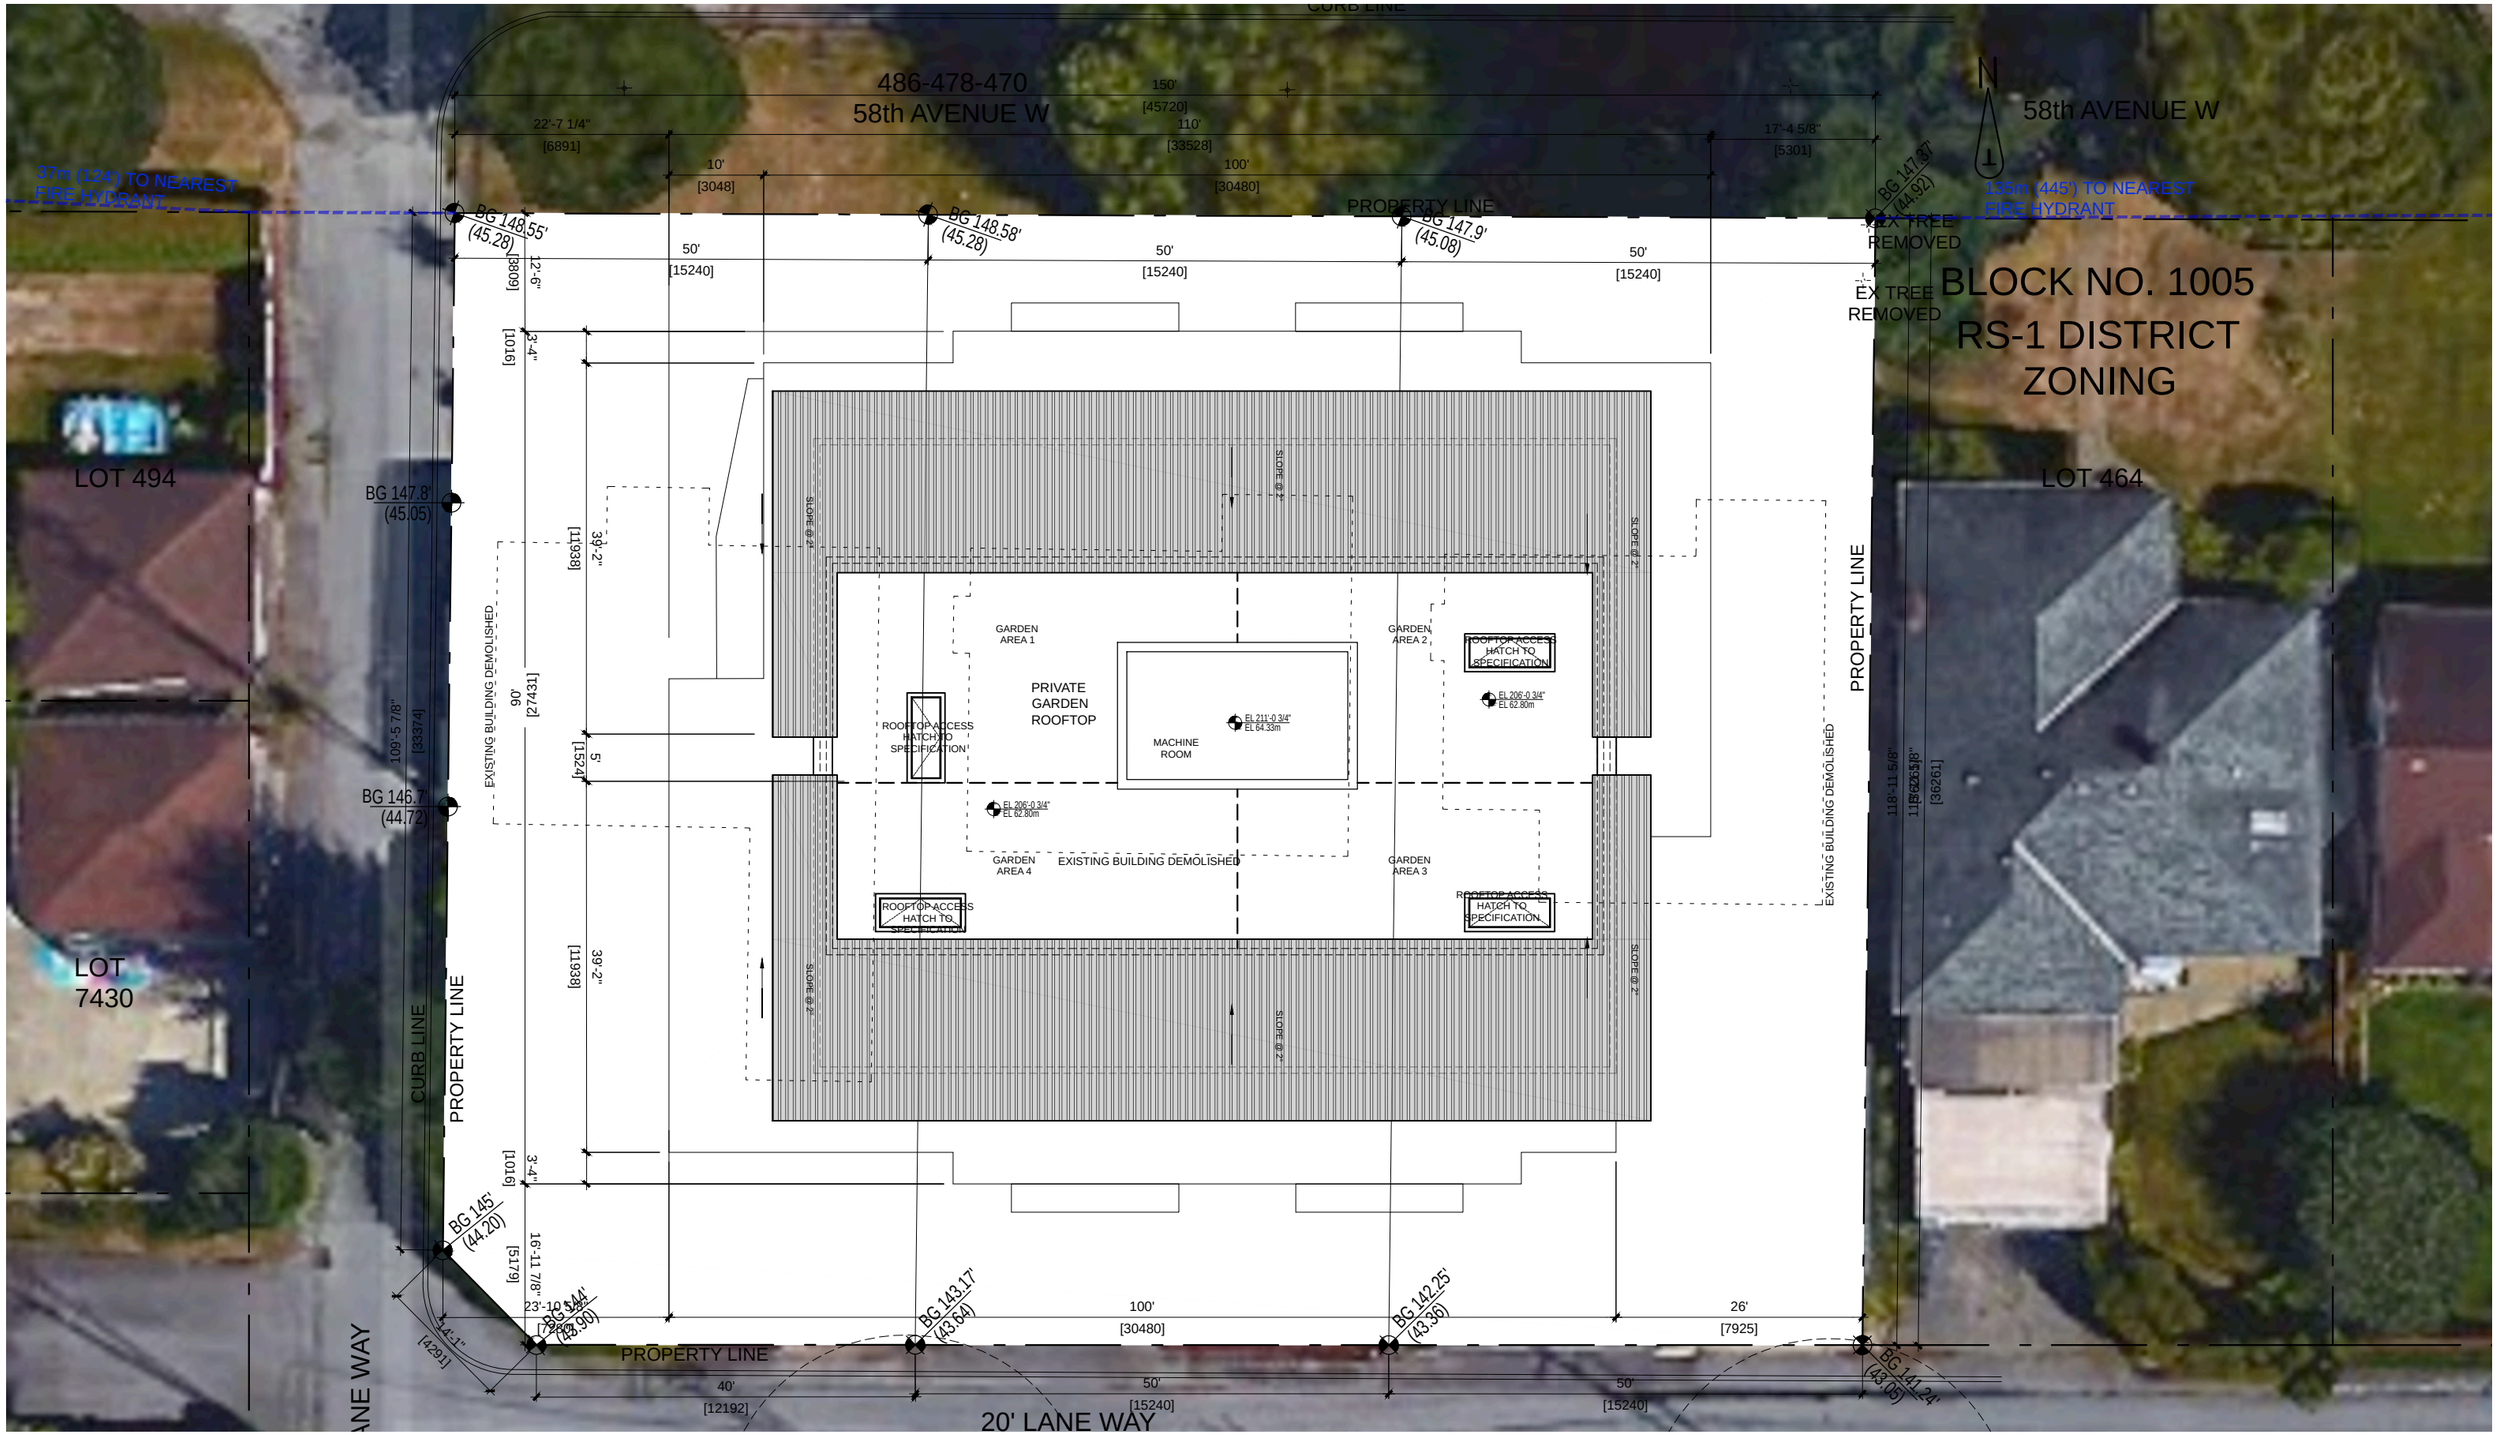

FRANCL ARCHITECTURE

VANTAC

This drawing as an instrument of service is the property of Francl Architecture and may not be reproduced without the firm's permission. All information shown on the drawing is for the use in this specific project only and shall not be used otherwise without written permission from this office. Contractors shall verify and be responsible for all dimensions on the job and this office shall be informed of any discrepancies and variations shown on this drawing. Do not scale drawings.

REZONING SUBMISSION

#486, #478, #470 WEST 58th Ave

Project No: 21619

Title: ROOF LEVEL

Scale: 1/16" = 1'-0"

A207

Date: **10/28/2016**