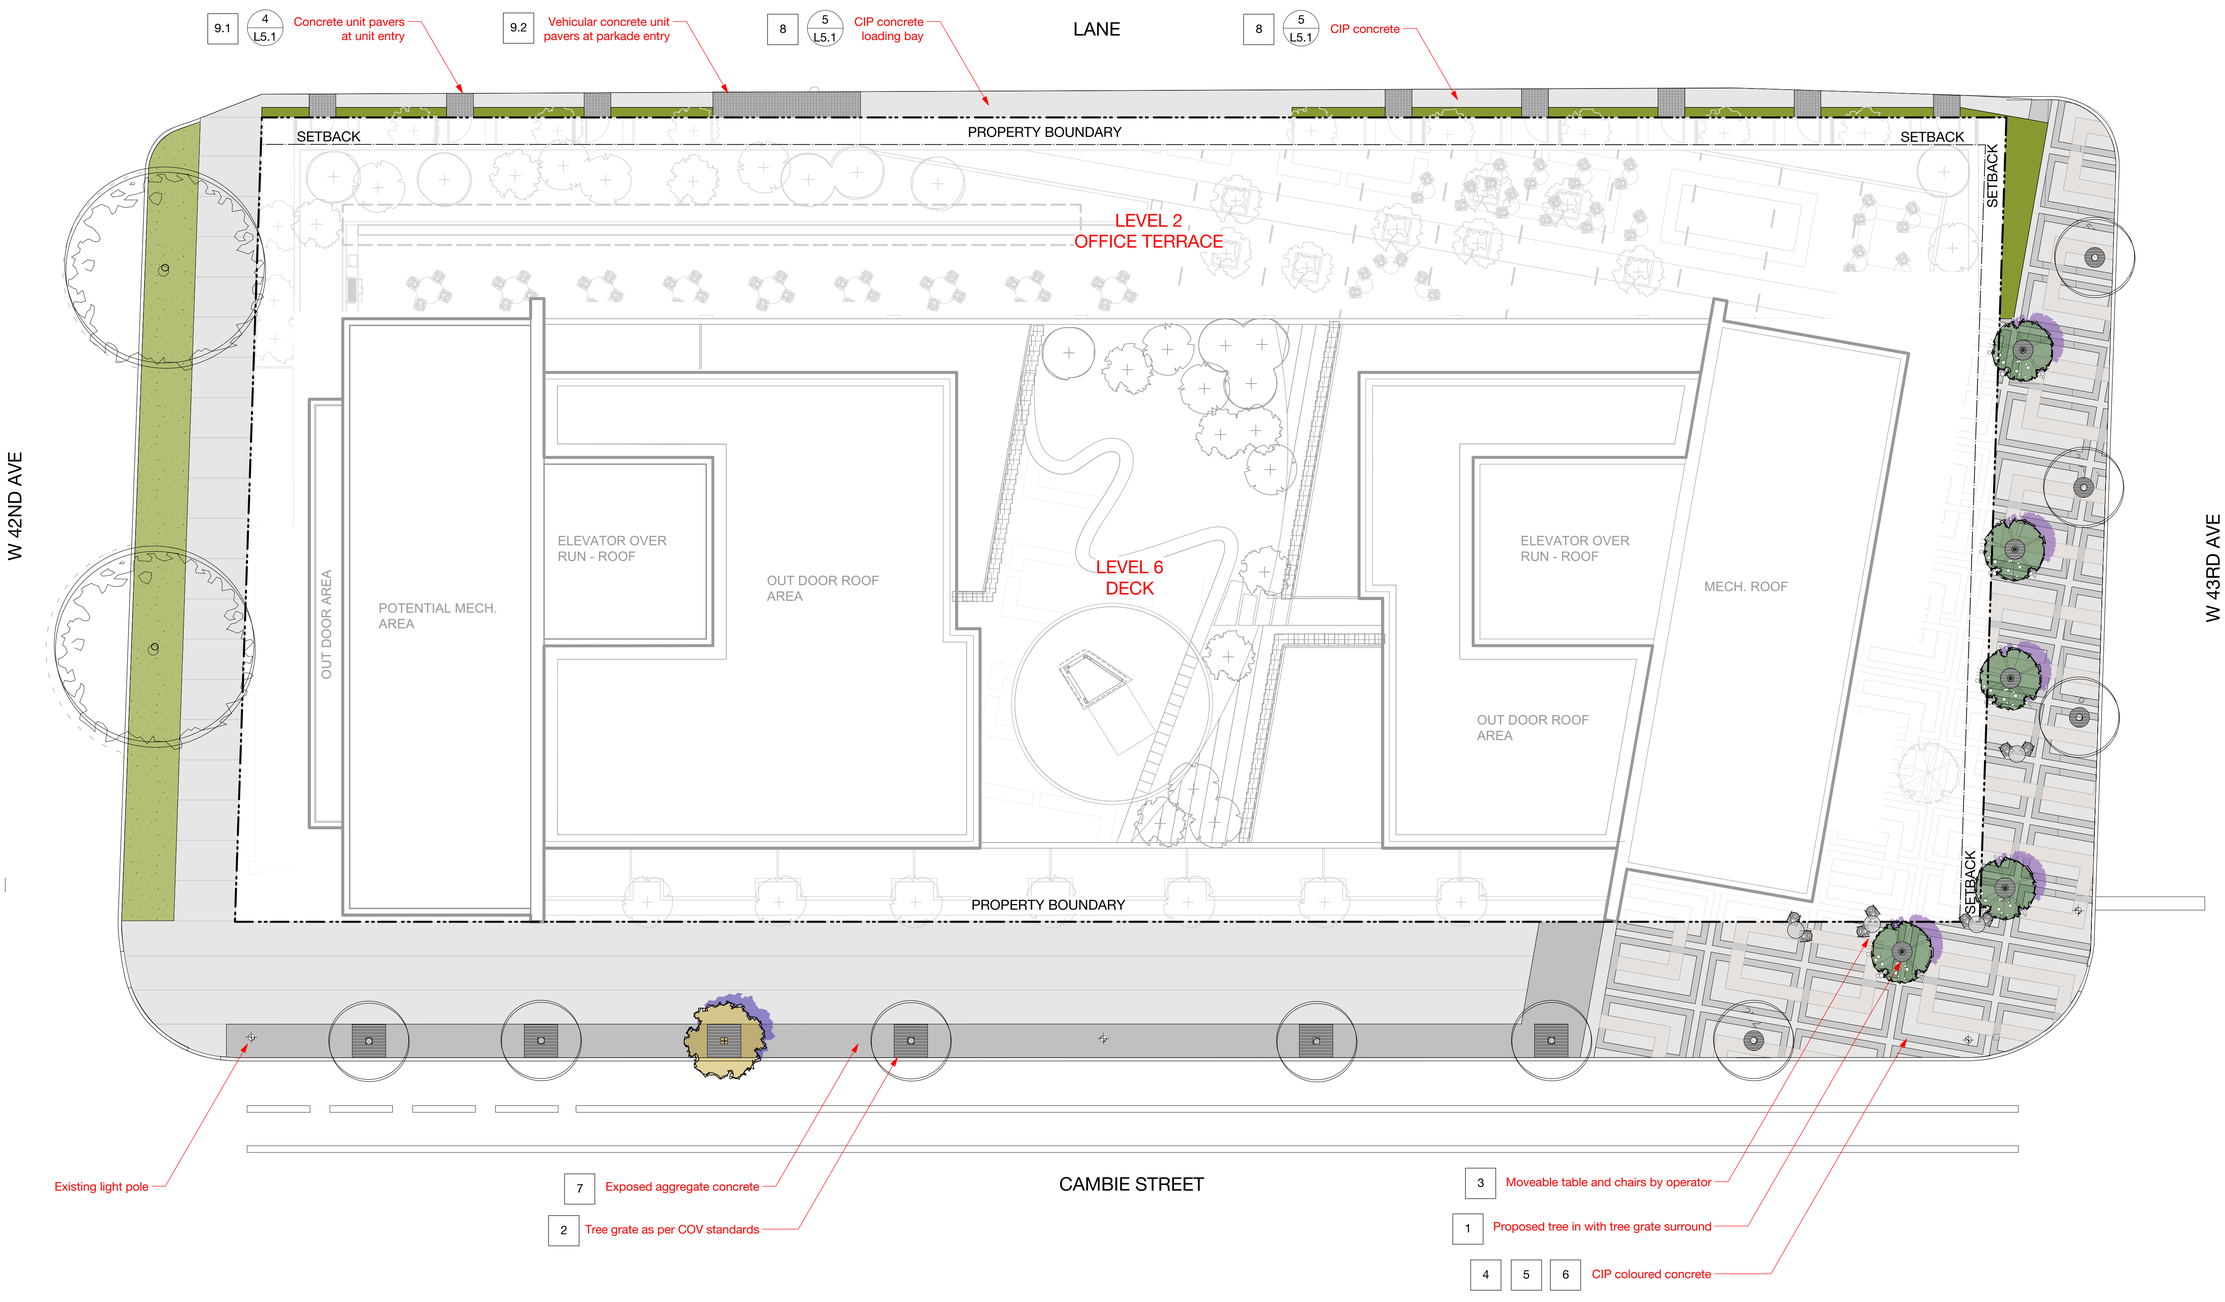

Revision

No.	Date	Revision Notes

Issue

No.	Date	Issue Notes
A	16-8-9	Issued for Review
B	16-11-17	Issued for Rezoning

Professional Seal

eta landscape architecture

1690 West 2nd Avenue
Vancouver , BC , Canada , V6J 1H3

t | 604.683.1456
f | 604.683.1459
w | www.etala.com

All Rights Reserved by eta landscape architecture inc.
Information contained on these documents is part of the Consultant's instruments of service, and the Consultant shall retain ownership thereof. Such information shall not be used for any purpose other than for the construction of the referenced project. Any other use, reuse or modification of the documents without the Consultant's prior written consent will be at the recipient's sole risk and without liability or legal exposure to the Consultant.

Project

Cambie + 42nd Ave

Cambie Street and 42nd Avenue
Vancouver

Drawing Title

Public Realm Plan

Legal

Project Manager: df	Project ID: 21623
Drawn By: df	Scale: 3/32"=1'0"
Reviewed By: dt	Drawing No.: L-2.0
Date: 16/11/17	of Total Sheets

Plot Date:
16-11-10
21623 42nd + Cambie MASTER_timclark.vwx