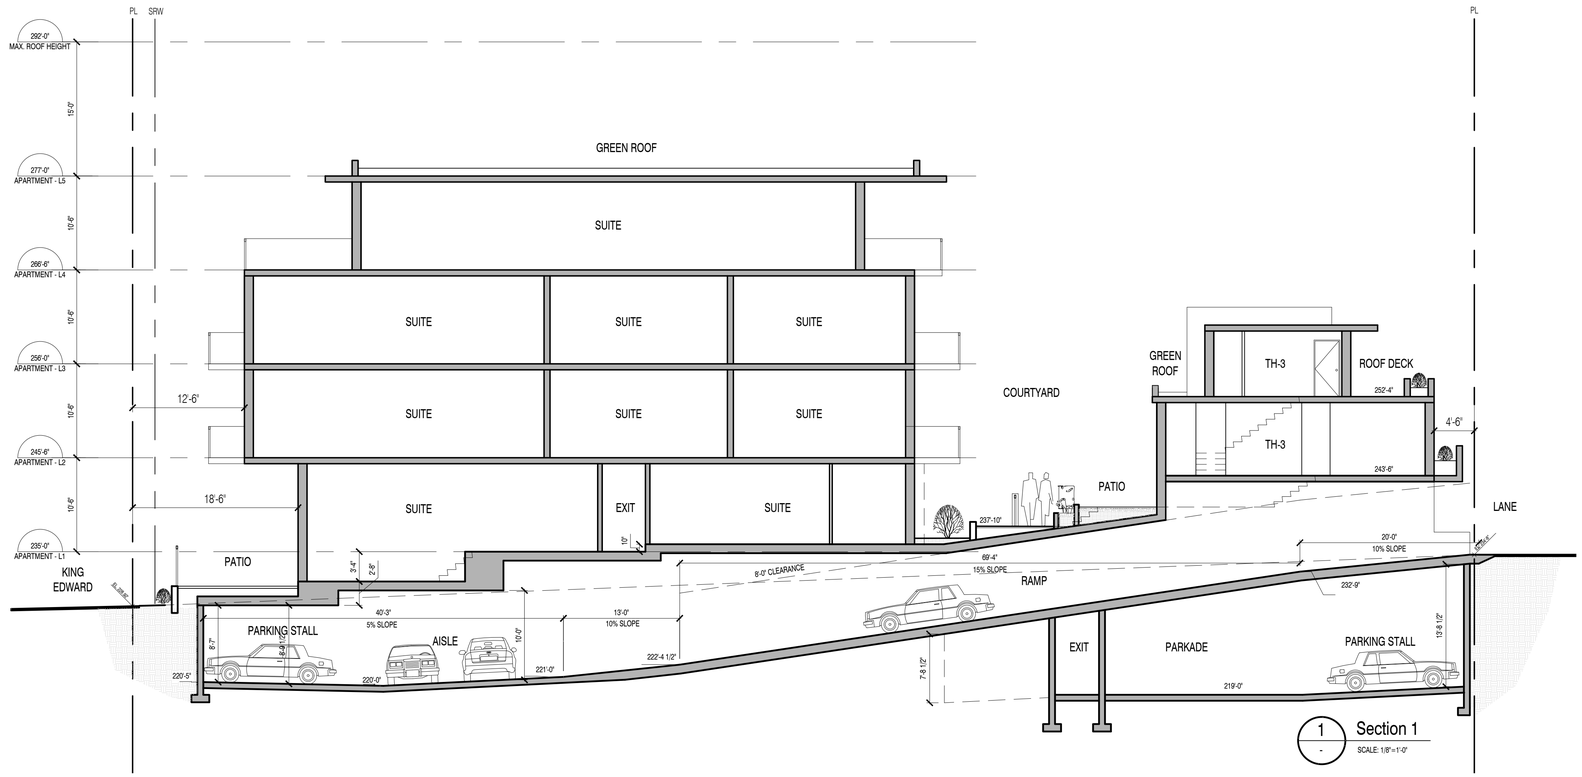

1 Section 1

SCALE: 1/8"=1'-0"

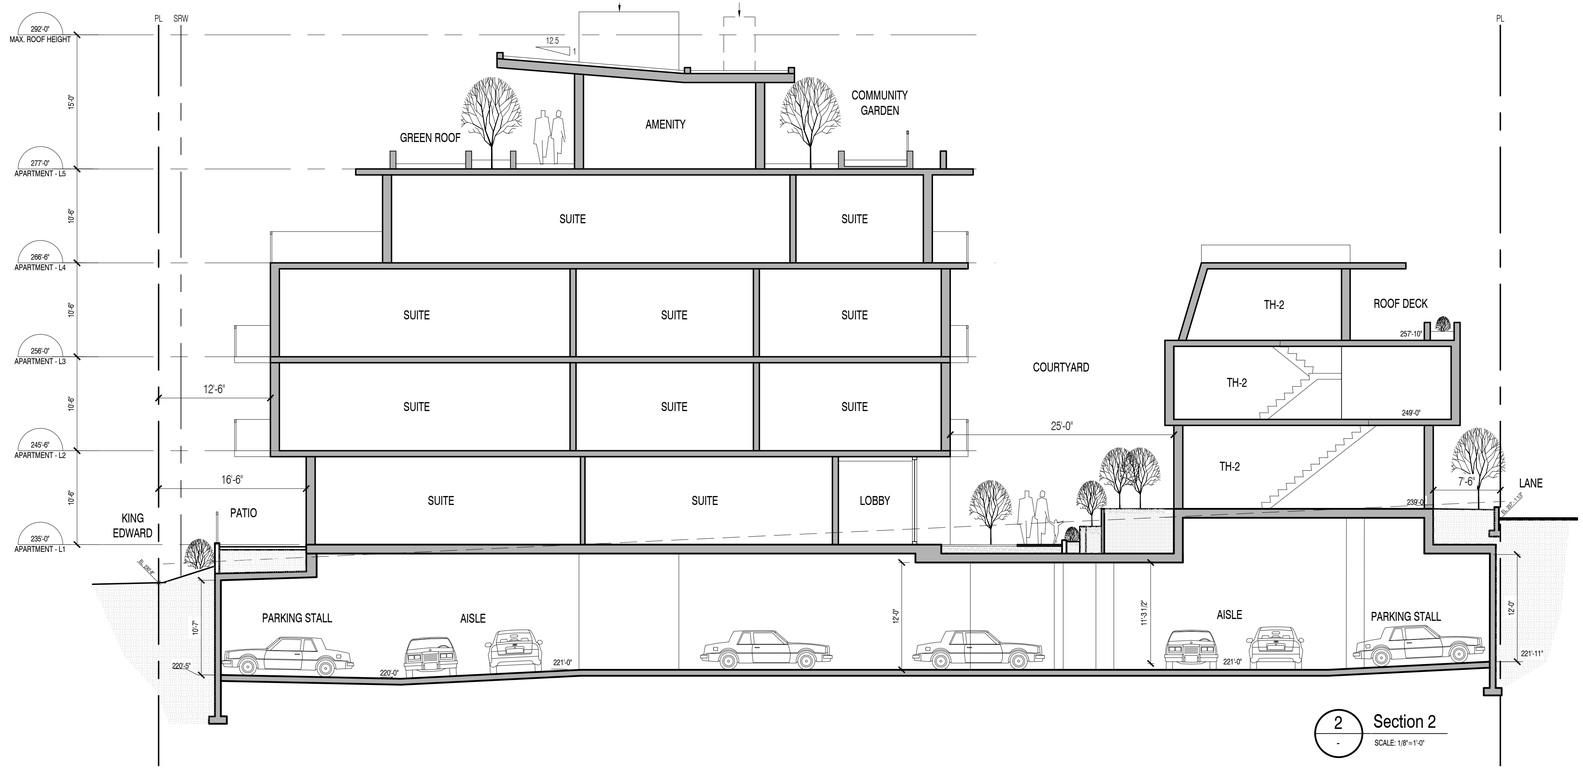

2 Section 2

SCALE: 1/8"=1'-0"

RWA ARCHITECTURE
355 Kingsway
Vancouver BC
Canada V5T 3J7
T. 604.736.8959
E. info@rwa.ca
W. www.rwa.ca

CLIENT:

Aragon ARAGON

1628 W 1st Ave
Vancouver, BC
V6J 1G1

DRAWING ISSUED FOR:		DATE ISSUED	BY
1	Rezoning	2018.09.28	DR

REVISIONS (post tender) DATE REVISED BY

Issued for Rezoning - Sept. 28, 20118

Copyright reserved. These drawings and the design are, and at all times remain the exclusive property of the architects, and cannot be used without the consent of the architects. These drawings are not valid for construction unless revision number notes - Issued for Construction.

KEY PLAN / NOTES:

SEAL:

PROJECT TITLE:

582 King Edward Ave.

582 - 588 King Edward Ave. W, Vancouver, BC

1806

DRAWING TITLE:

Section 1 & 2

SCALE: 1/8" = 1'-0" SHEET NO:

DRAWN BY:

FILE NAME:

DP4.01

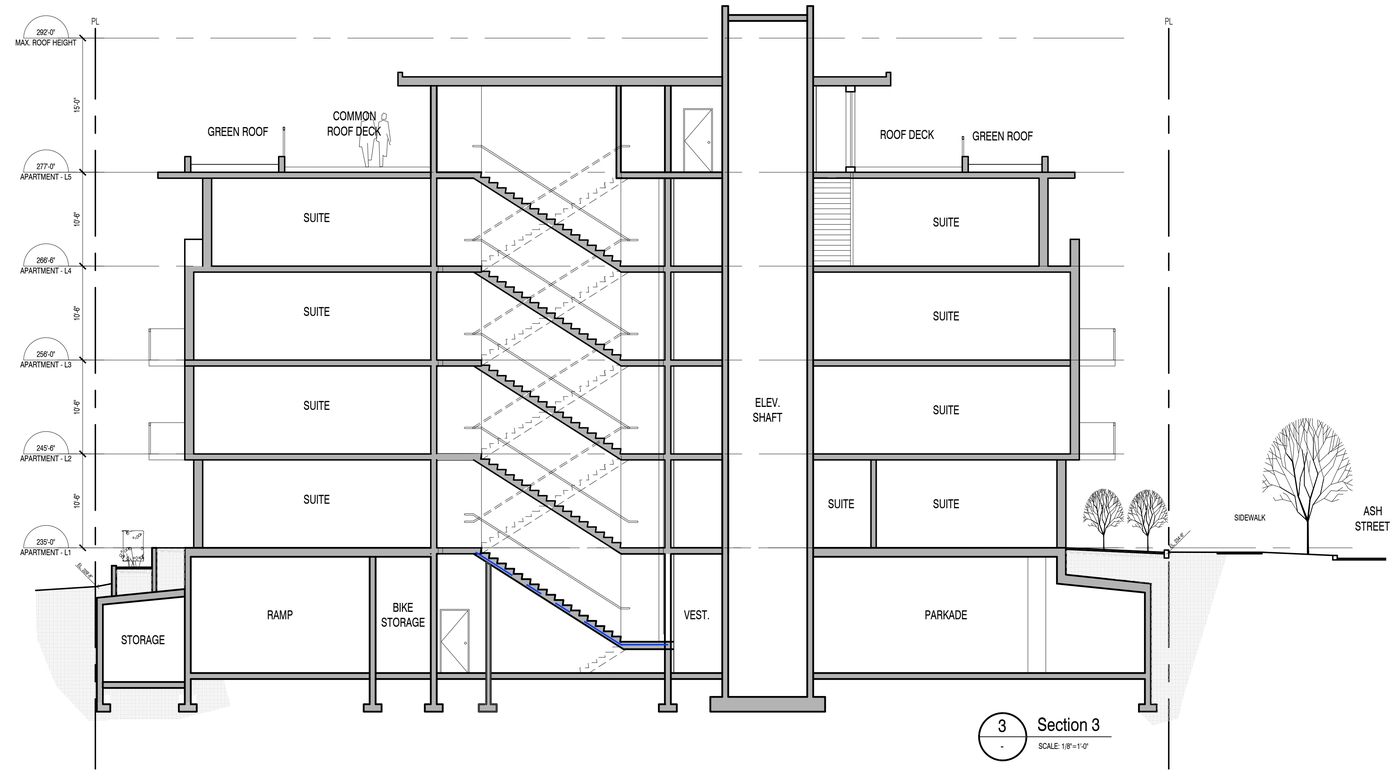

3 Section 3
SCALE: 1/8"=1'-0"

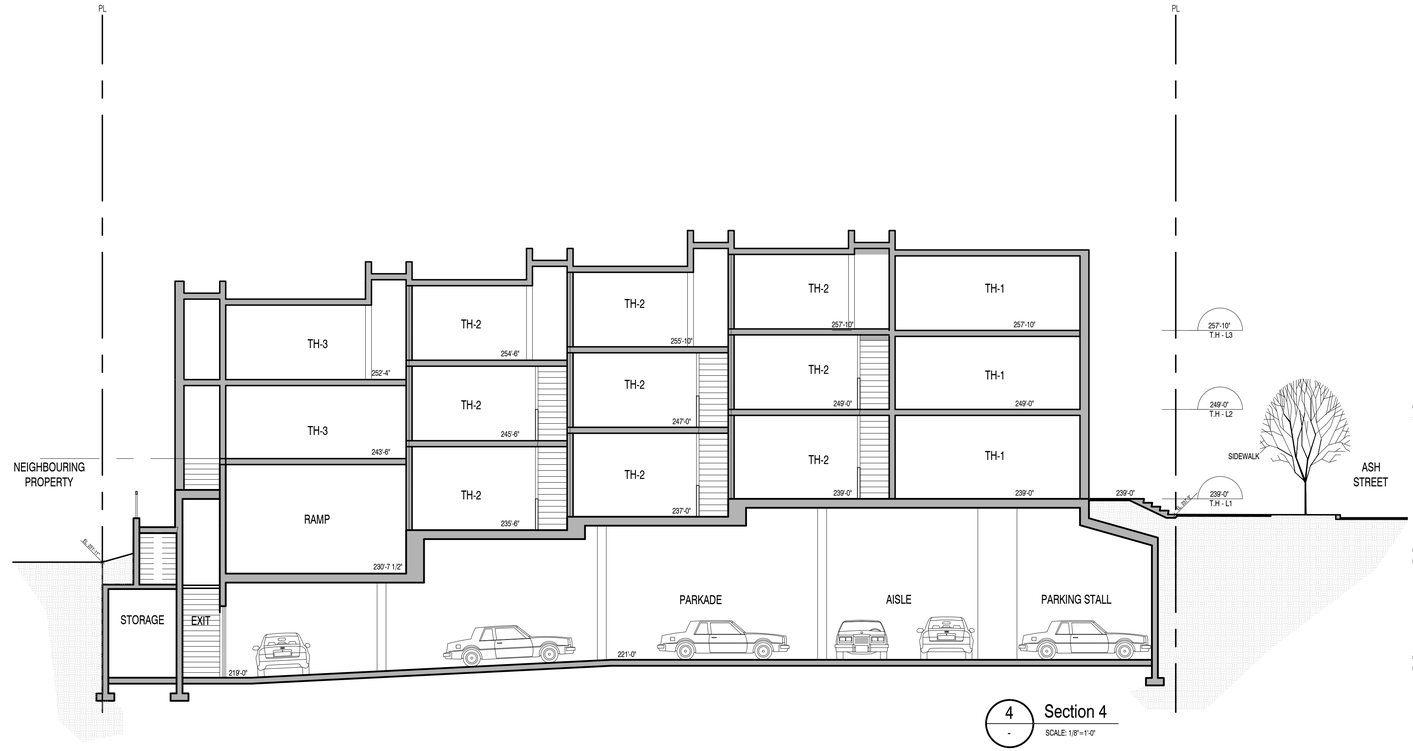

4 Section 4
SCALE: 1/8"=1'-0"

RWA ARCHITECTURE
355 Kingsway
Vancouver BC
Canada V5T 3J7
T. 604.736.8959
E. info@rwa.ca
W. www.rwa.ca

CLIENT:

Aragon ARAGON
1628 W 1st Ave
Vancouver, BC
V6J 1G1

DRAWING ISSUED FOR:		DATE ISSUED	BY
1	Rezoning	2018.09.28	DR

REVISIONS (post tender) DATE REVISED BY

Issued for Rezoning - Sept. 28, 20118

Copyright reserved. These drawings and the design are, and at all times remain the exclusive property of the architects, and cannot be used without the consent of the architects. These drawings are not valid for construction unless revision number notes - Issued for Construction.

KEY PLAN / NOTES:

SEAL:

PROJECT TITLE:

582 King Edward Ave.
582 - 588 King Edward Ave. W, Vancouver, BC

1806

DRAWING TITLE:

Section 3 & 4

SCALE: 1/8" = 1'-0"
DRAWN BY:
FILE NAME:
SHEET NO: DP4.02