*NOTE: THESE DOCUMENTS ARE A PROGRESS SET TOWARDS FINAL CONSTRUCTION DOCUMENTS. BY THEIR NATURE, THEY ARE INCOMPLETE. THEY ARE NOT SUITABLE FOR BIDDING OR CONSTRUCTION. ANY ATTEMPT TO ESTABLISH CONSTRUCTION COSTS FROM THESE DOCUMENTS MUST BE DONE WITH EXTREME CAUTION. COST ALLOWANCES MUST BE PROVIDED FOR DESIGN ELEMENTS AND MATERIALS NOT YET INDICATED ON THESE DOCUMENTS. JOHN CLARK ARCHITECT, INC. AND OUR CONSULTANTS HAVE NO RESPONSIBILITY OR LIABILITY FOR COSTS OF CONSTRUCTION ASSOCIATED WITH DESIGN ELEMENTS AND MATERIALS NOT YET SHOWN ON THESE DOCUMENTS.

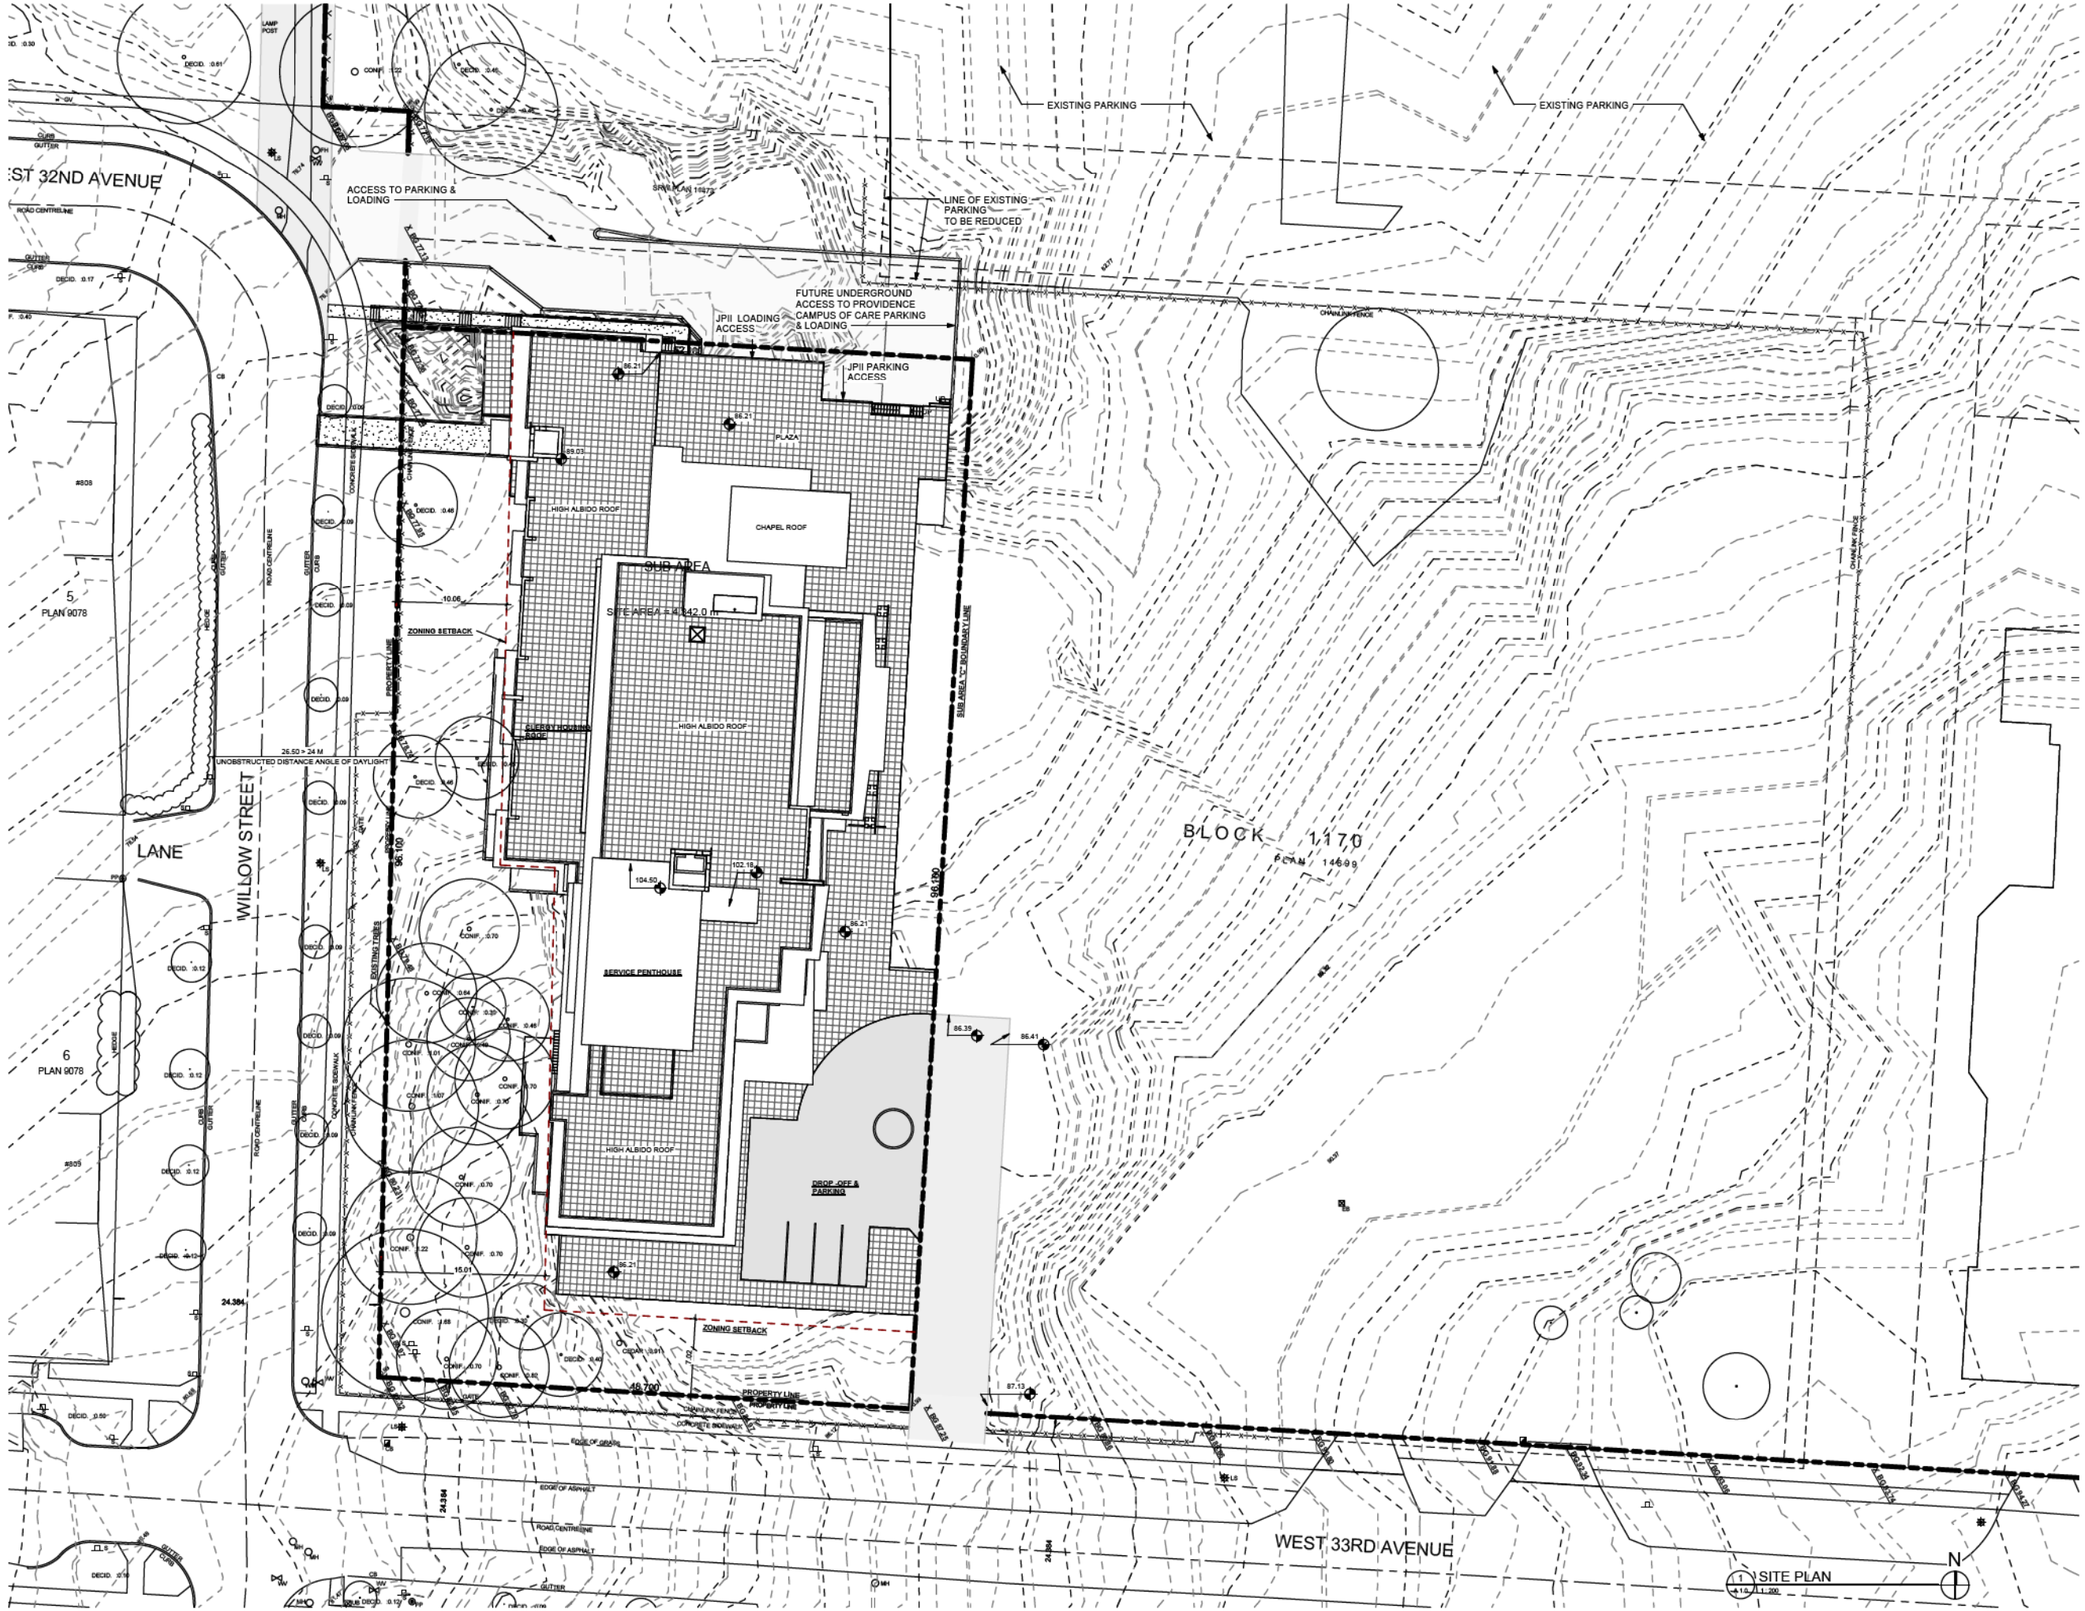

JOHN CLARK ARCHITECT INC.
5306 Laurina Ave., Burnaby, BC V5G 2S3
Tel: 604 438-3311
E-mail: info@jcarc.ca
Website: www.jcarc.ca

DRAWINGS NOT VALID WITHOUT LICENSED PROFESSIONAL SEAL

Catholic Charities
JOHN PAUL II PASTORAL CENTRE

749 W 33rd St. Vancouver, B.C.

This drawing is an instrument of service and shall remain the property of John Clark Architect, Inc. (JCA). This drawing and the information contained herein shall not be used, reproduced or realized or retained without the express written approval of John Clark Architect, Inc. (JCA).

Submission or distribution of this drawing to meet official or regulatory requirements or for other purposes in connection with the project is not to be construed as publication in derogation of any of the rights of John Clark Architect, Inc. (JCA).

© Copyright

Project Number	09-745
Issued For	RE-ZONING/DP APP.
Date:	09/14/12
Revision	Date

SITE PLAN

A 1.0