BUILDING PROGRAM

- MARKET RESIDENTIAL
- SENIORS HOUSING
- CIRCULATION
- RETAIL
- SENIORS' SPACE
- RESIDENTIAL AMENITY EXCLUSION AREA
- PARKING/ LOADING

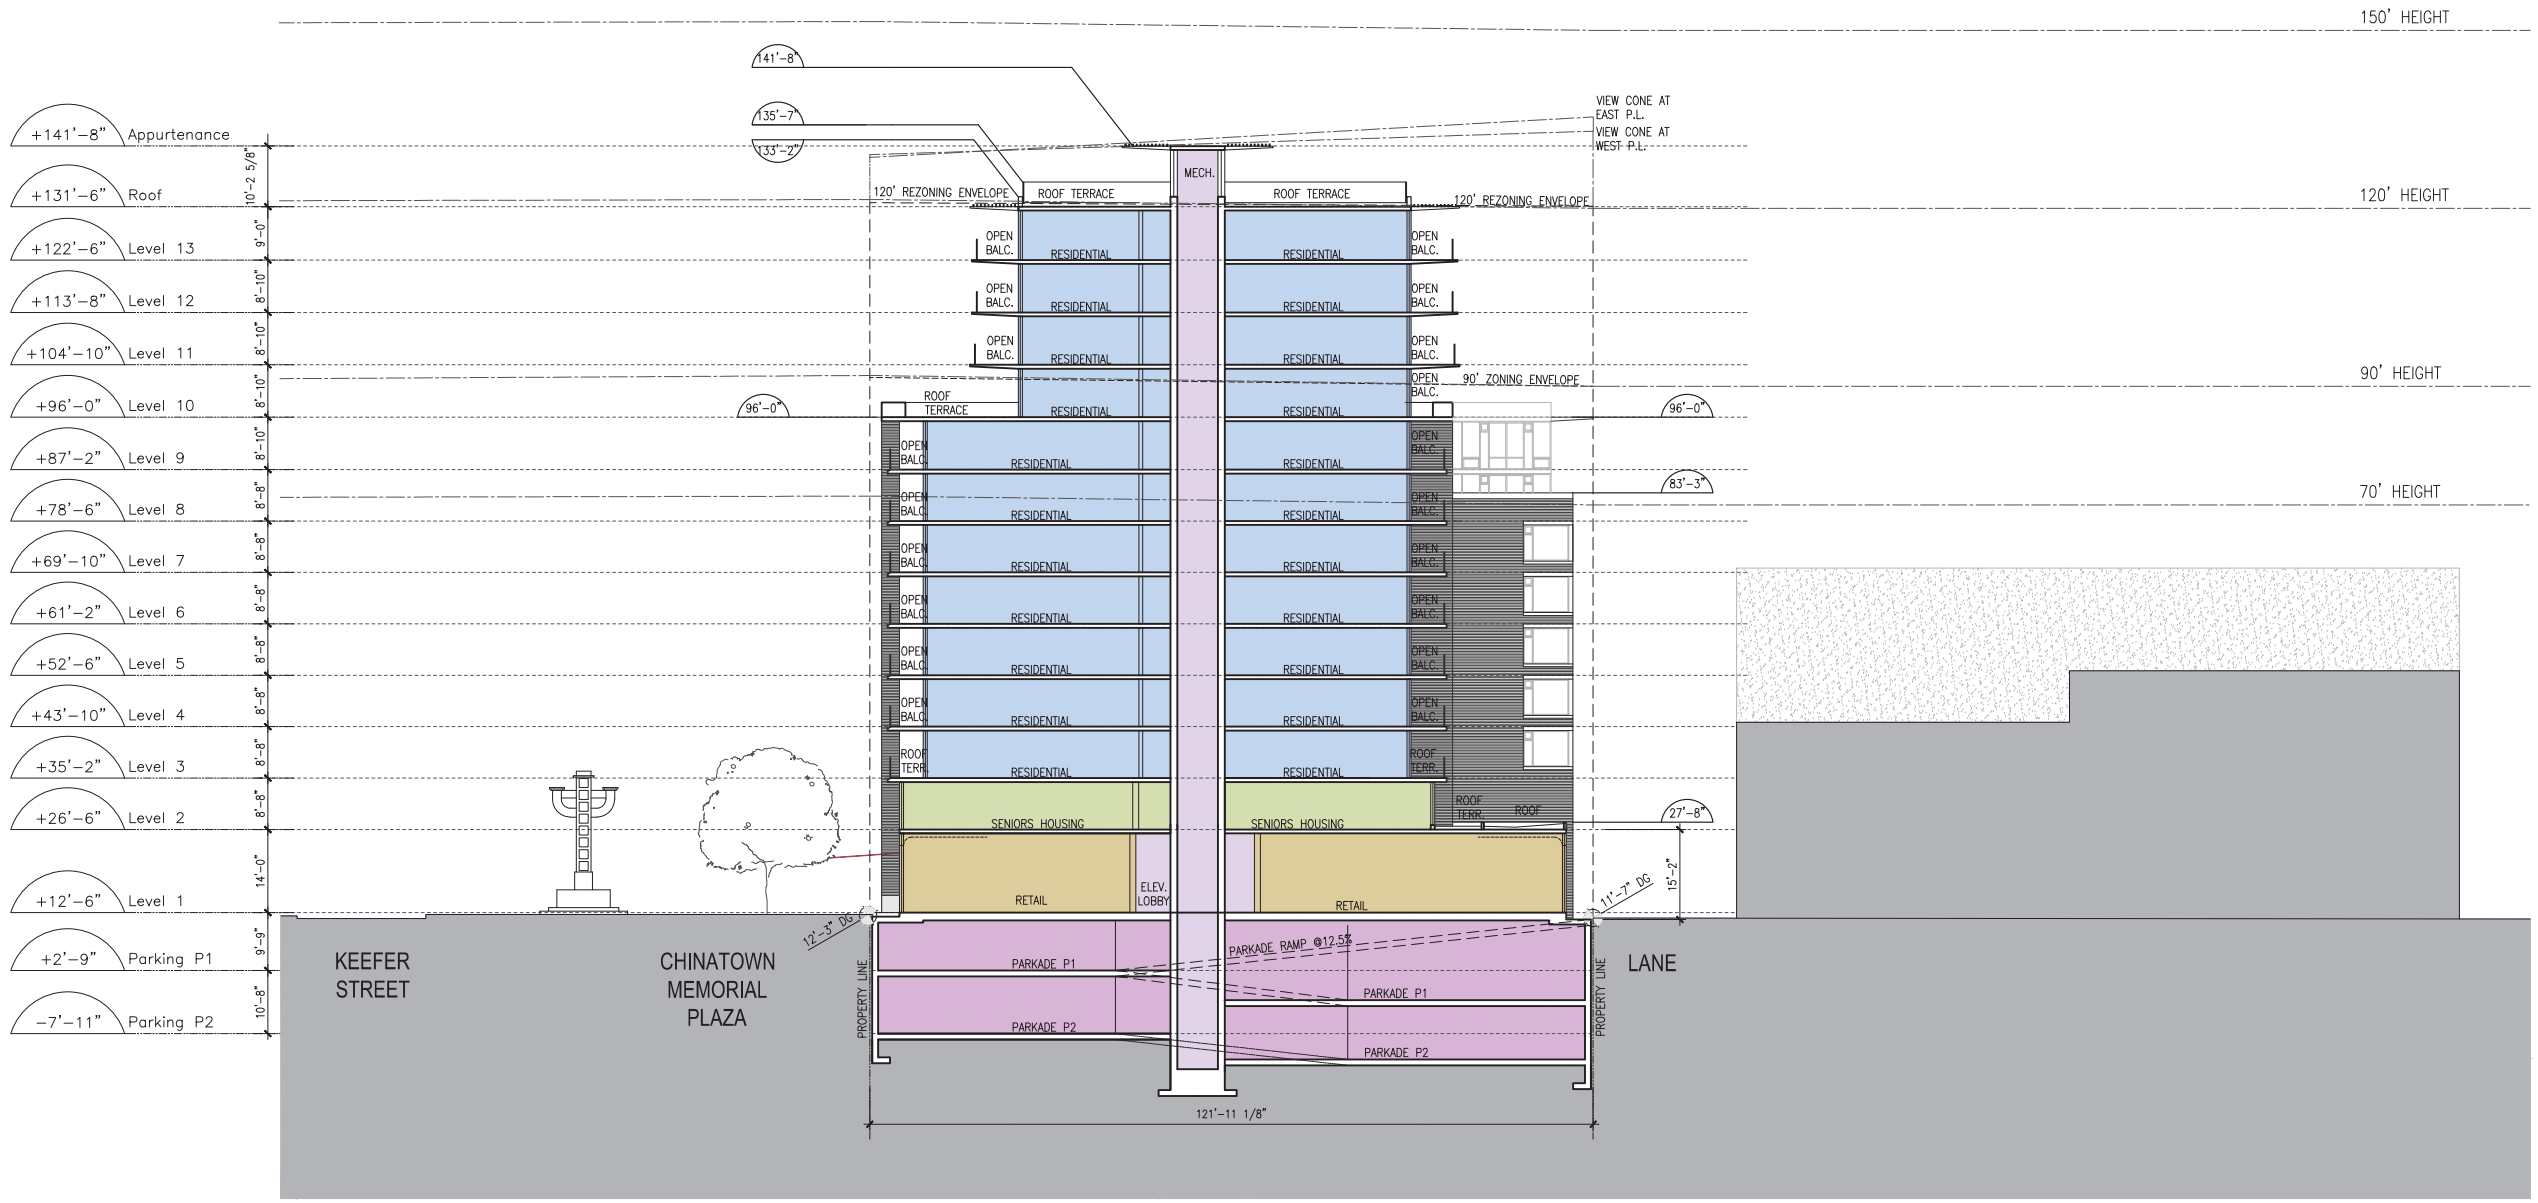

1 / A4.01 NORTH–SOUTH SECTION
SCALE: 1/16"=1'-0"

This drawing is a copyright drawing and shall not be reproduced or revised without the written permission of Merrick Architecture. This drawing must be returned to Merrick Architecture at completion of work or upon request. This drawing shall not be used for construction purposes until marked "Issued for Construction." The General Contractor shall check and verify all dimensions and report all errors and omissions to Merrick Architecture. Do not scale the drawings. Plotted 2016/04/12.

MERRICK ARCHITECTURE
BOROWSKI SAKUMOTO FLIGG MCINTYRE LTD.

VANCOUVER
839 Cambie Street, Suite 300
Vancouver BC V6B 2P4
T: 604.683.4131
F: 604.683.9313

VICTORIA
18 Bastion Square
Victoria BC V8W 1H9
T: 250.480.7811
F: 250.480.5215

www.merrickarch.com

Revision

No.	Description	Date

Issue	Issue Date
Re-Issue for Rezoning	March 2016
---	---
---	---
---	---
---	---
---	---
---	---
---	---
---	---
---	---
---	---

Consultant

Project

105 Keefer Street

105 Keefer Street & 544 Columbia Street
Vancouver BC
For
Beedie Living

Sheet Title

NORTH-SOUTH SECTION

Drawn By	Checked
PM	GB
Project Number	Scale
1336.1	AS NOTED
Revision	Sheet Number
---	A4.01