ARCHITECTURAL DRAWINGS

SECTIONS - EAST SITE

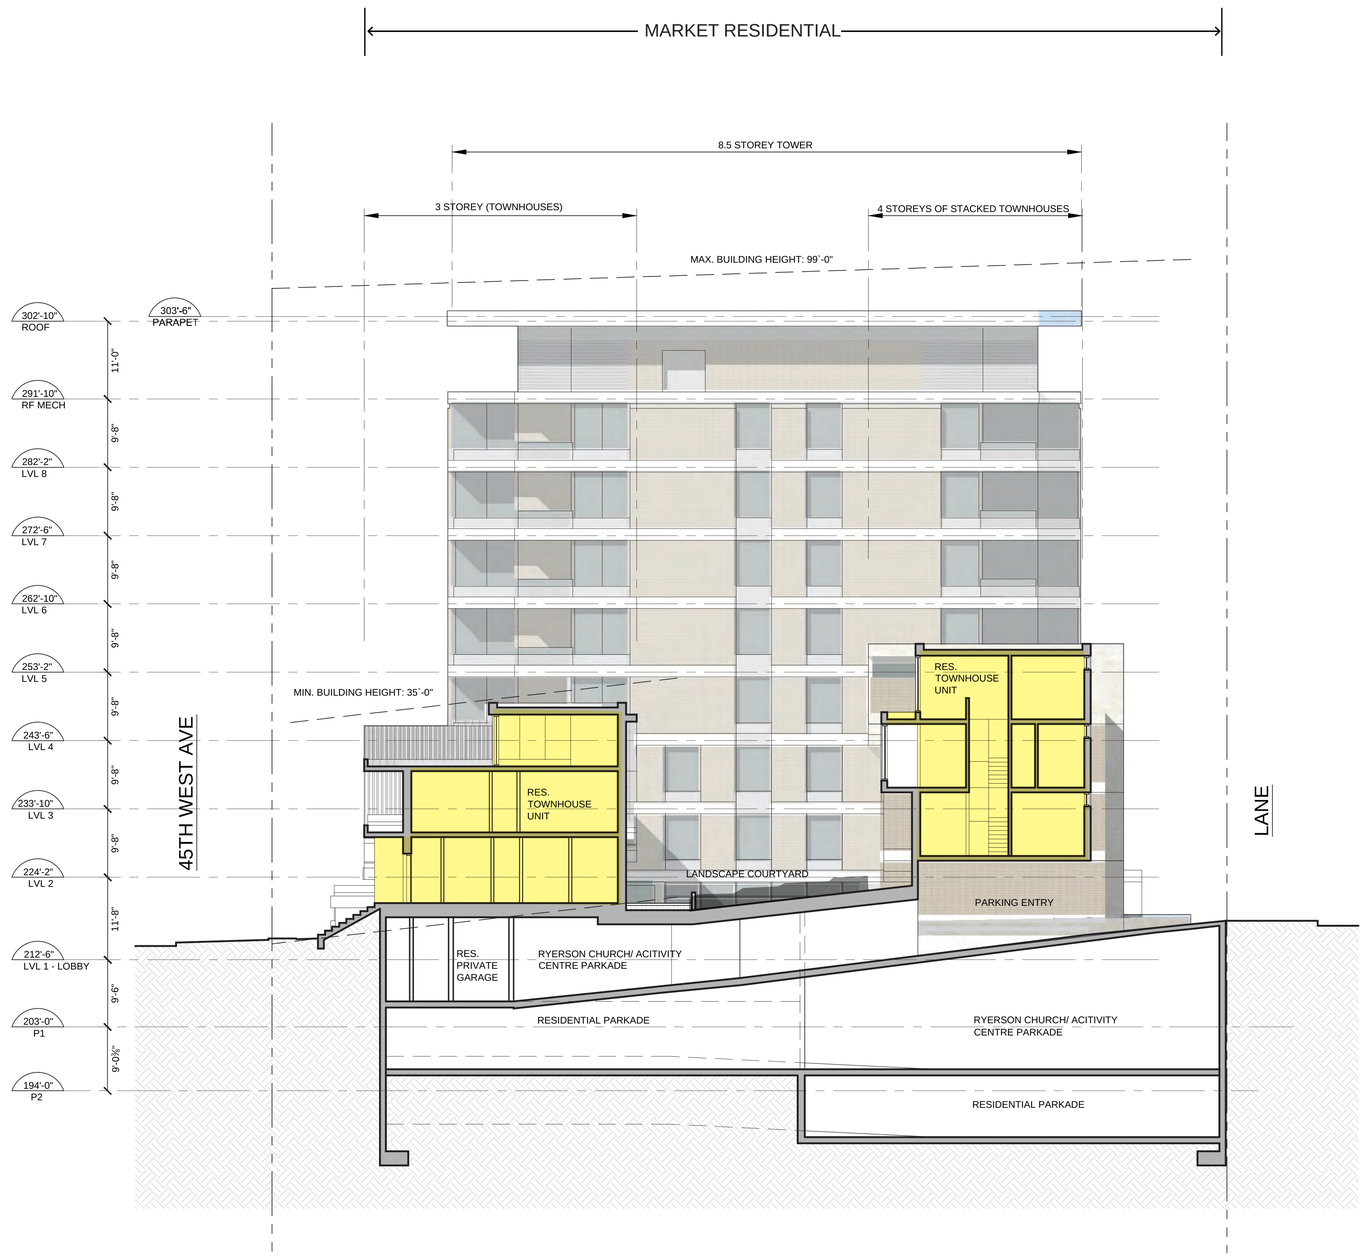

ARCHITECTURAL DRAWINGS
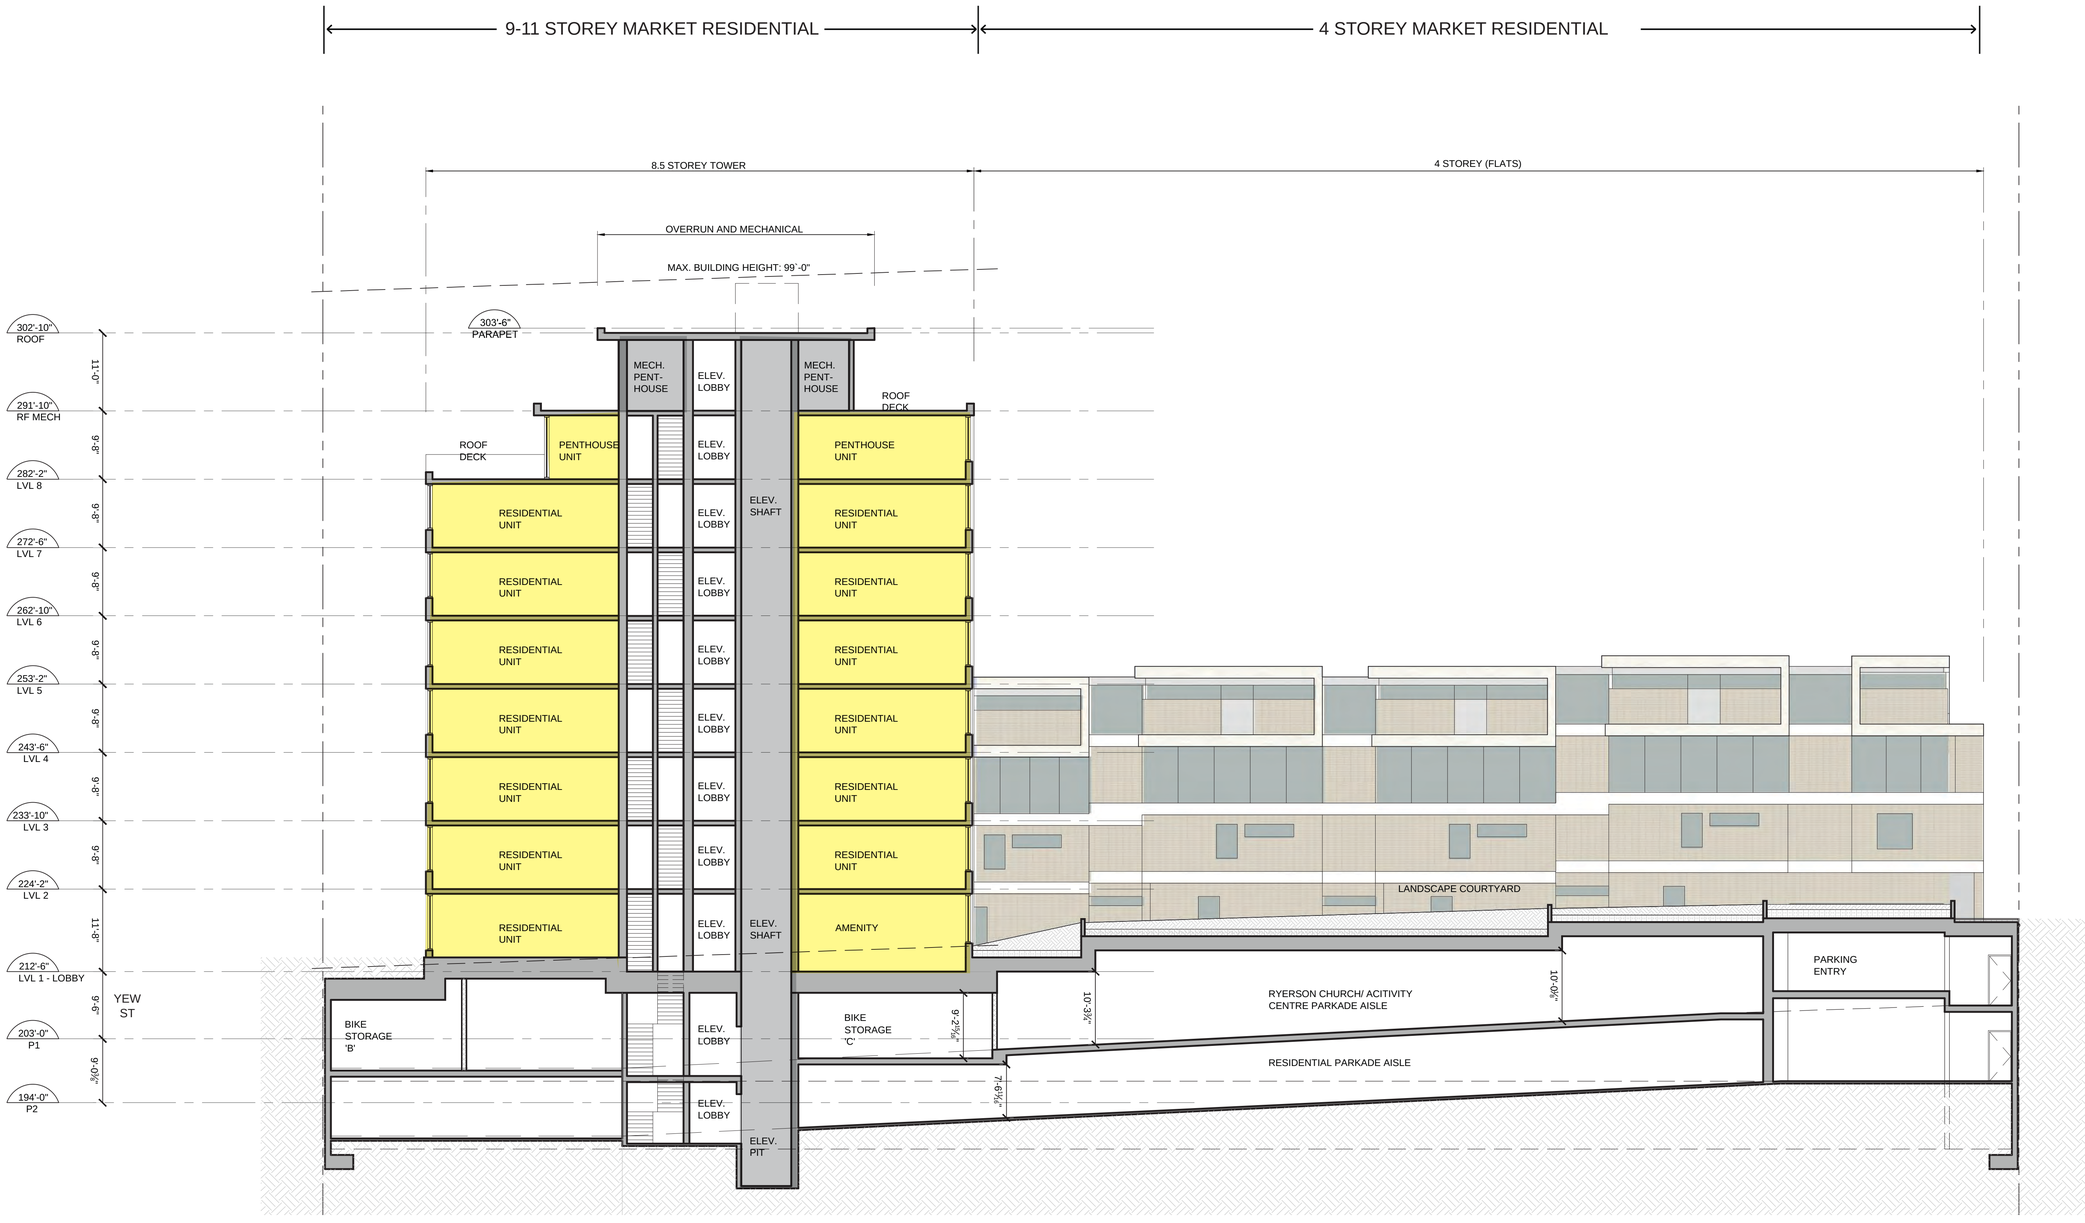
SECTIONS - EAST SITE