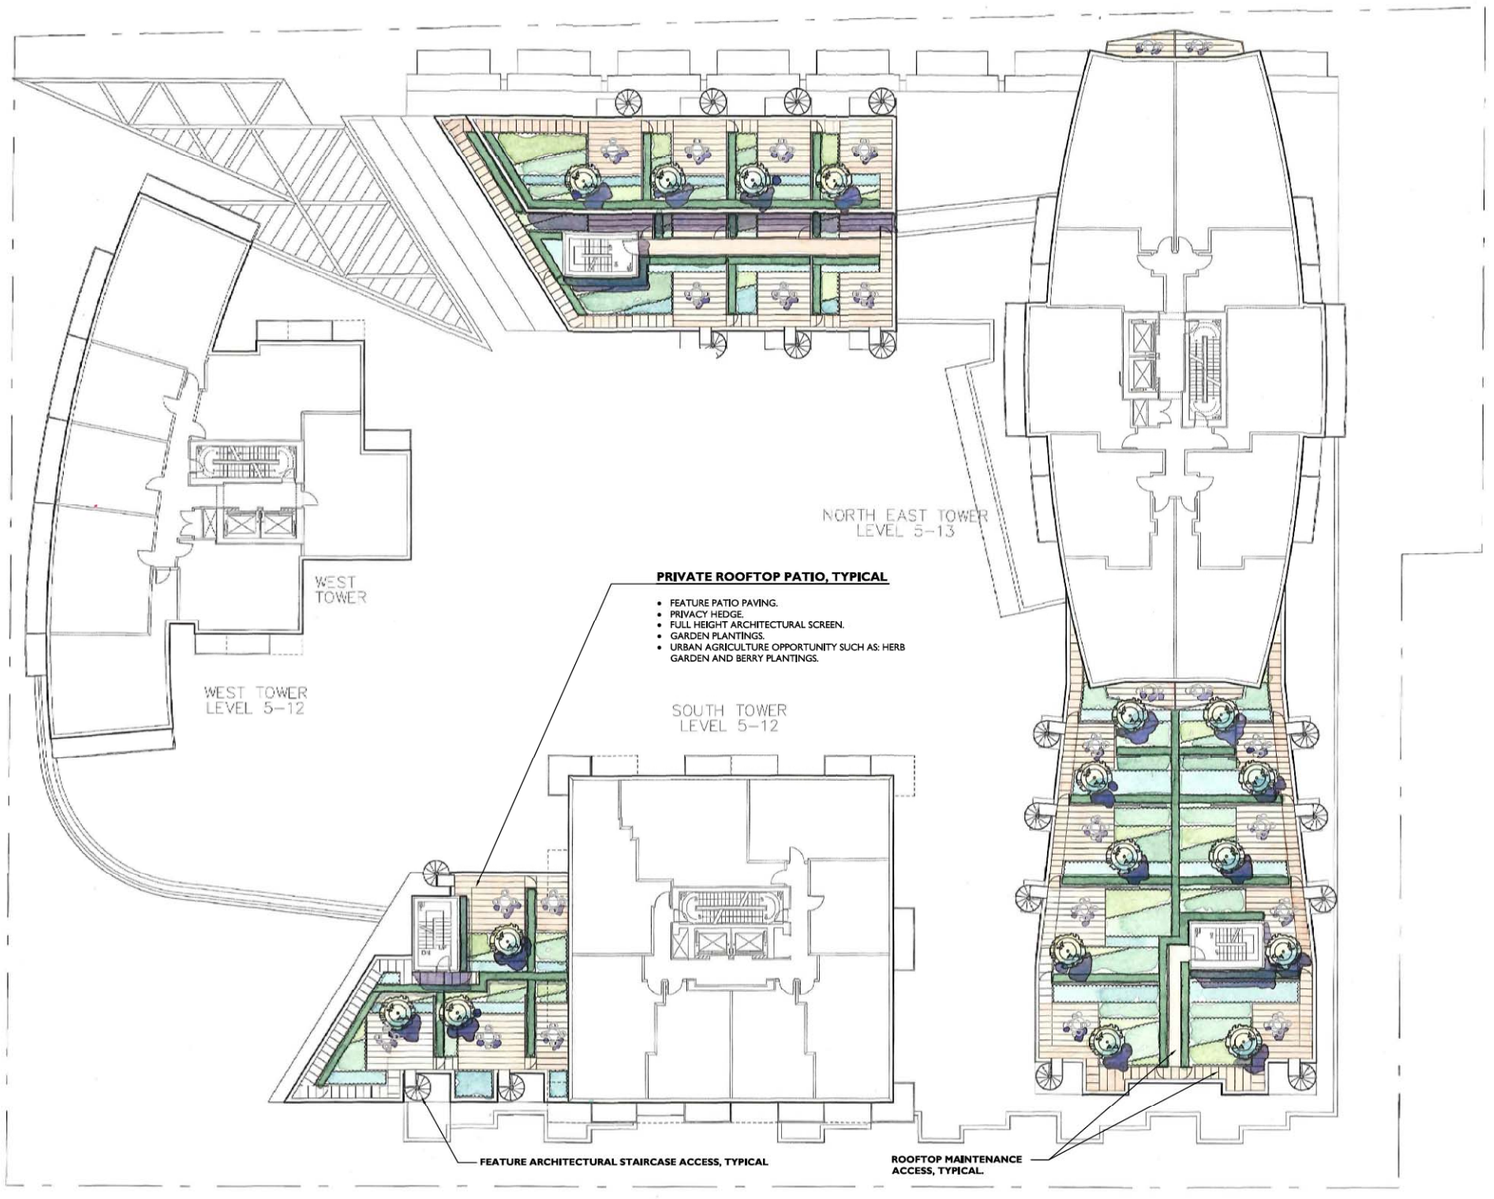

CHARACTER: LEVEL 5 PATIOS

ROOFTOP DECK

STEPPING STONE

PRIVATE BALCONY

ARCHITECTURAL SCREEN WITH PLANTING AND SCULPTURE

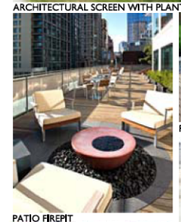
PATIO FIREPIT

PATIO FURNITURE

PRIVATE PATIO

PLANTING PATTERN

PRIVATED PATIO/ GARDEN SPACE

STEP STONE

PRIVATE PATIO

OUTDOOR FIREPLACE
PATIO WITH GREEN SCREEN

westbank

NOTE:
ALL PUBLIC PROPERTY TREATMENTS ARE TO BE APPROVED BY THE GENERAL MANAGER OF ENGINEERING SERVICES IN CONSULTATION WITH THE DIRECTOR OF PLANNING PRIOR TO ANY WORK PROCEEDING.

REVISION	DATE
1	June. 7, 2012 ISSUED FOR REZONING

HENRIQUEZ - PARTNERS
Architects
Urban Designers
452 West Pender Street
Vancouver, BC V6B 1T8
Tel: 604.681.6691
Fax: 604.681.6630

PROJECT TITLE
KINGSWAY & GLADSTONE

CONSULTANT
PHILLIPS-FAREVAAG-SMALLENBERG
PLANNING • URBAN DESIGN • LANDSCAPE ARCHITECTURE

DRAWING TITLE
LEVEL 5 LANDSCAPE PLAN

DATE	7 June 2012
SCALE	
DRAWN	JL
CHECKED	CM
PROJECT No.	12002

L3.0