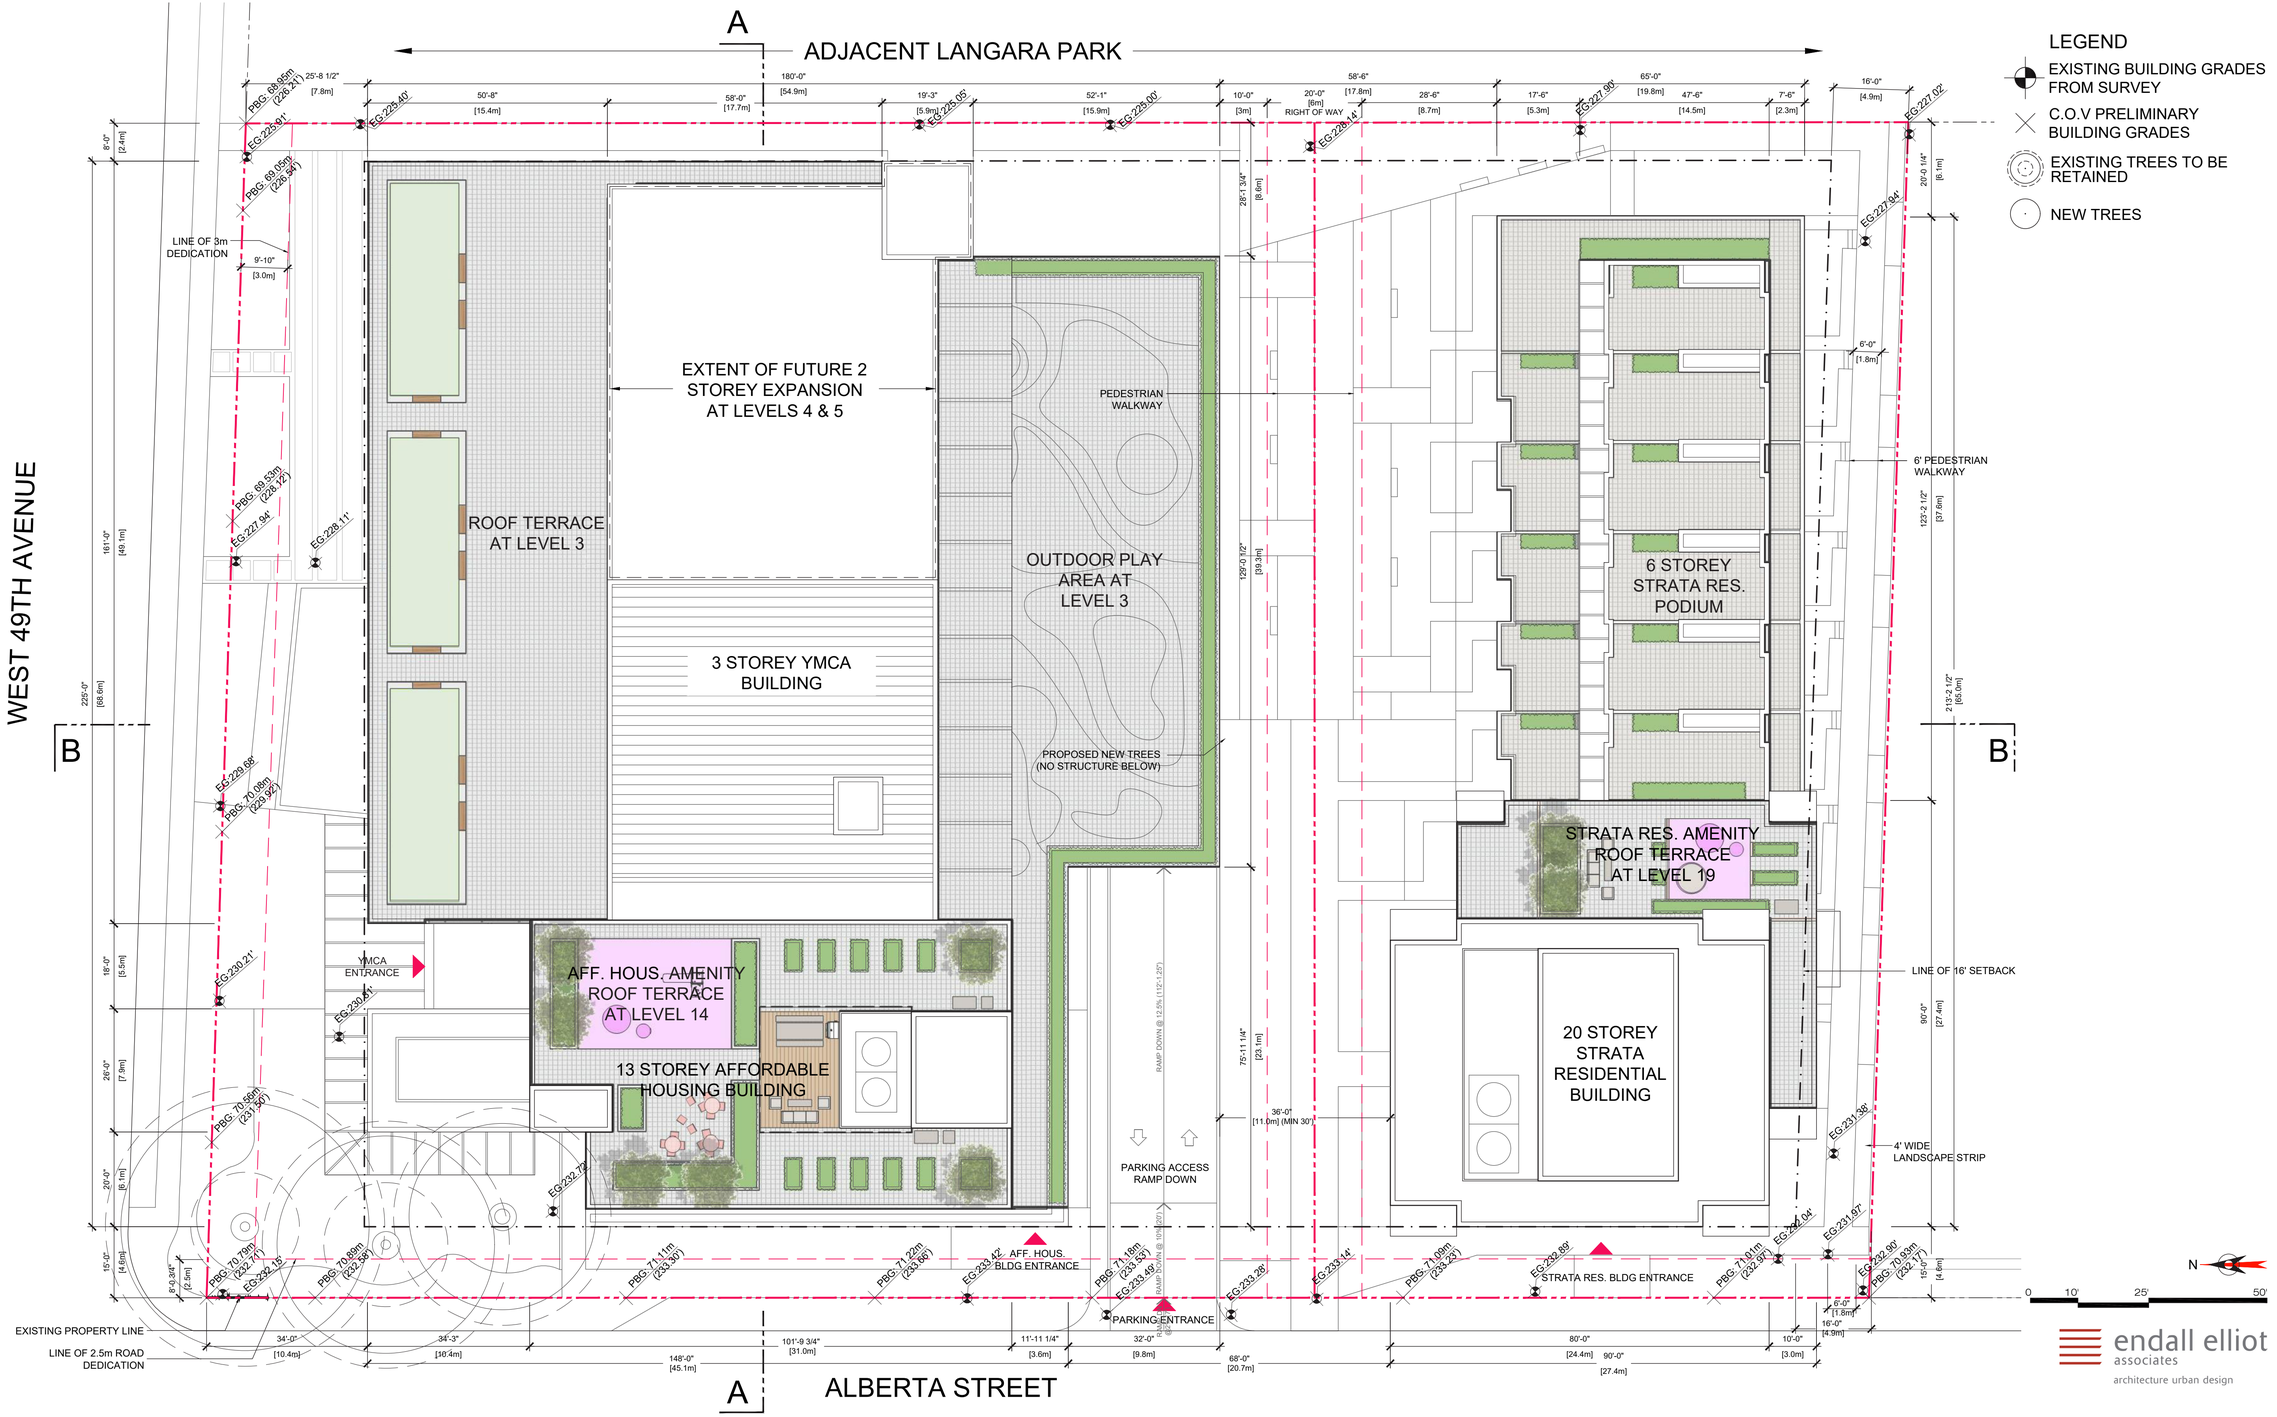


LEGEND

- EXISTING BUILDING GRADES FROM SURVEY
- C.O.V PRELIMINARY BUILDING GRADES
- EXISTING TREES TO BE RETAINED
- NEW TREES

N

0 10' 25' 50'

endall elliot associates
architecture urban design