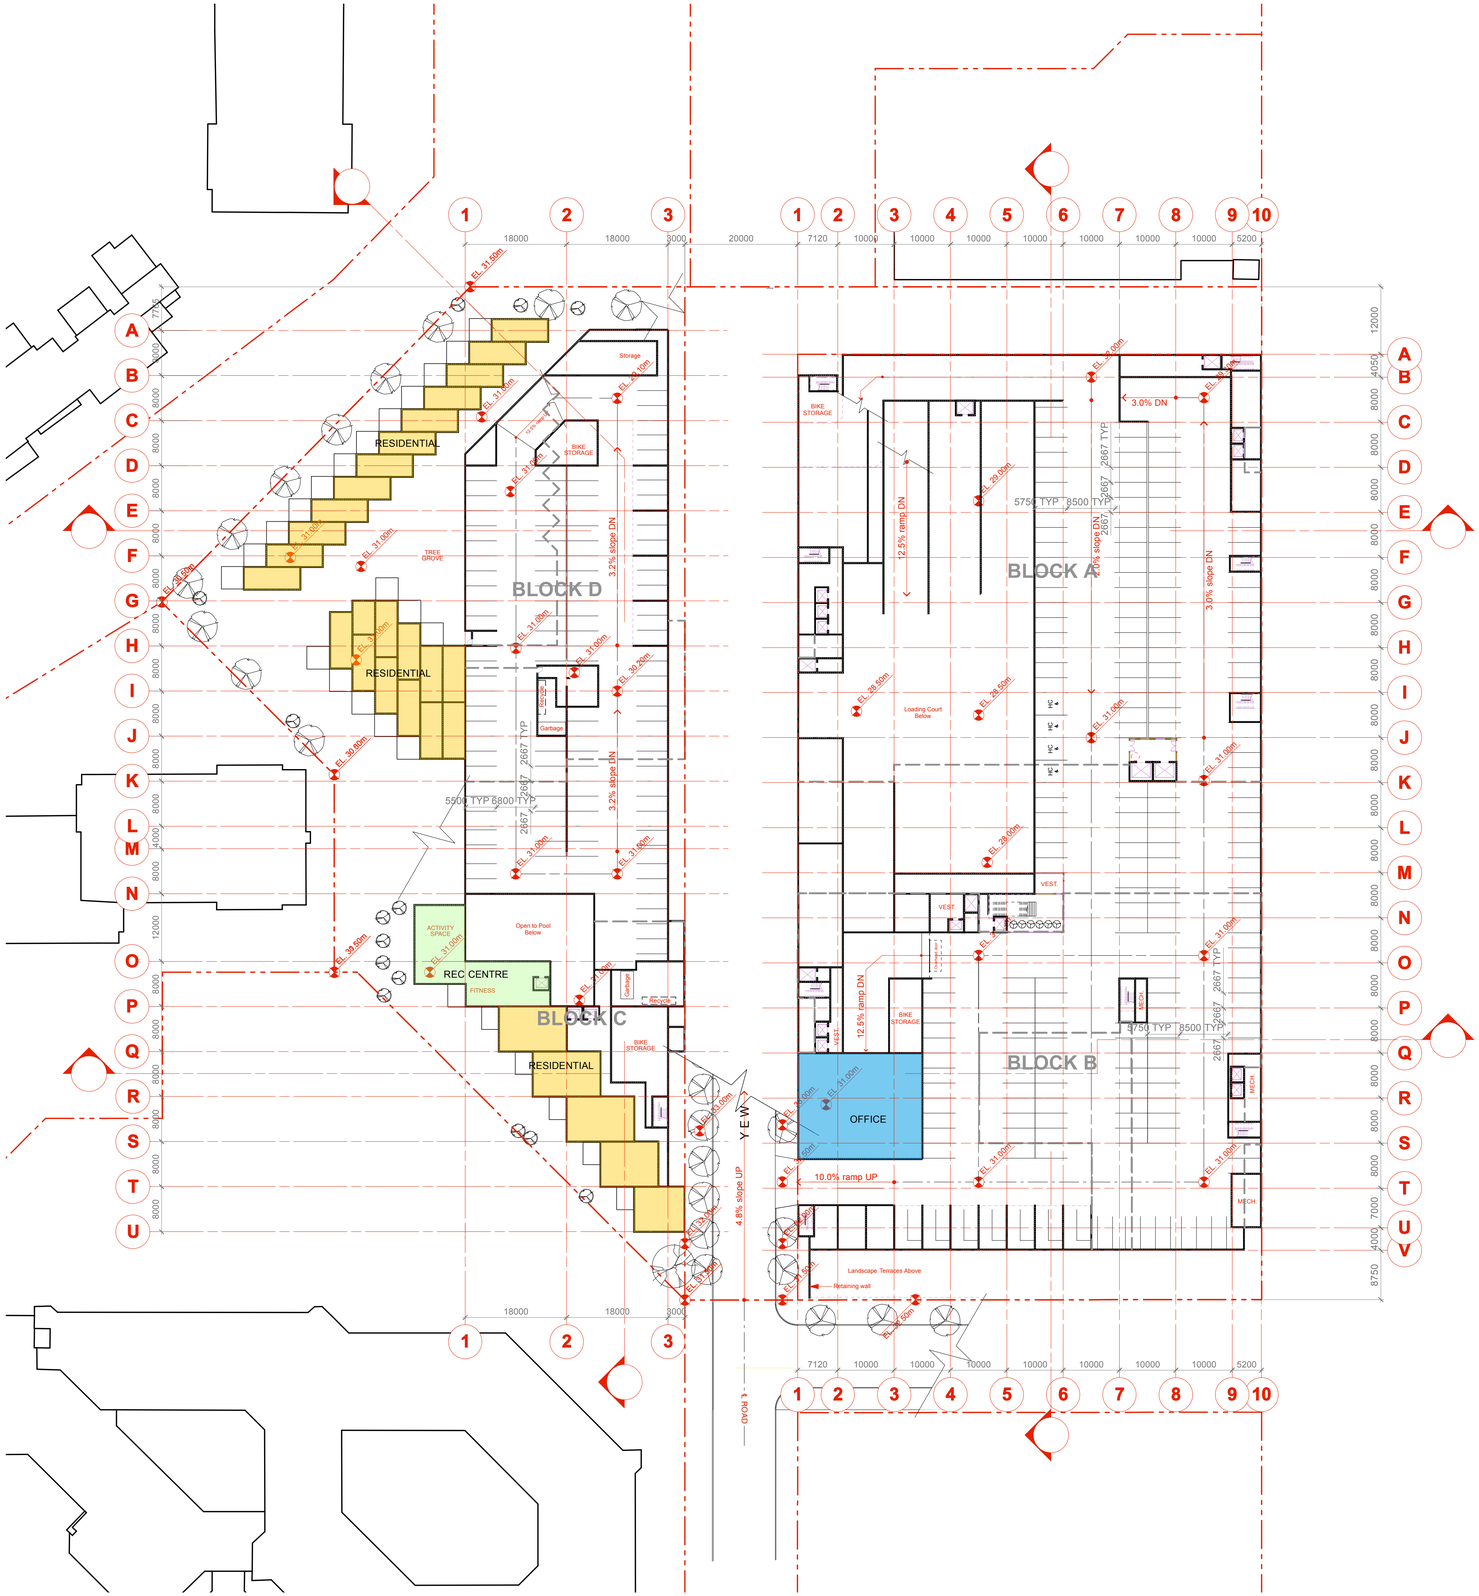
BLOCK D
BLOCK A
BLOCK C
BLOCK B
RESIDENTIAL
RESIDENTIAL
RESIDENTIAL
REC CENTRE
FITNESS
OFFICE
BIKE STORAGE
BIKE STORAGE
BIKE STORAGE
BIKE STORAGE
Storage
Garbage
Garbage
Loading Court Below
Open to Pool Below
ACTIVITY SPACE
TREE GROVE
Landscape Terraces Above
Retaining wall
12.5% ramp DN
12.5% ramp DN
3.0% DN
3.0% slope DN
3.0% slope DN
3.2% slope DN
3.2% slope DN
4.8% slope UP
10.0% ramp UP
5750 TYP
5500 TYP
6800 TYP
9750 TYP
8500 TYP
2667 TYP
MECH.
VEST.
MC
MC
MC