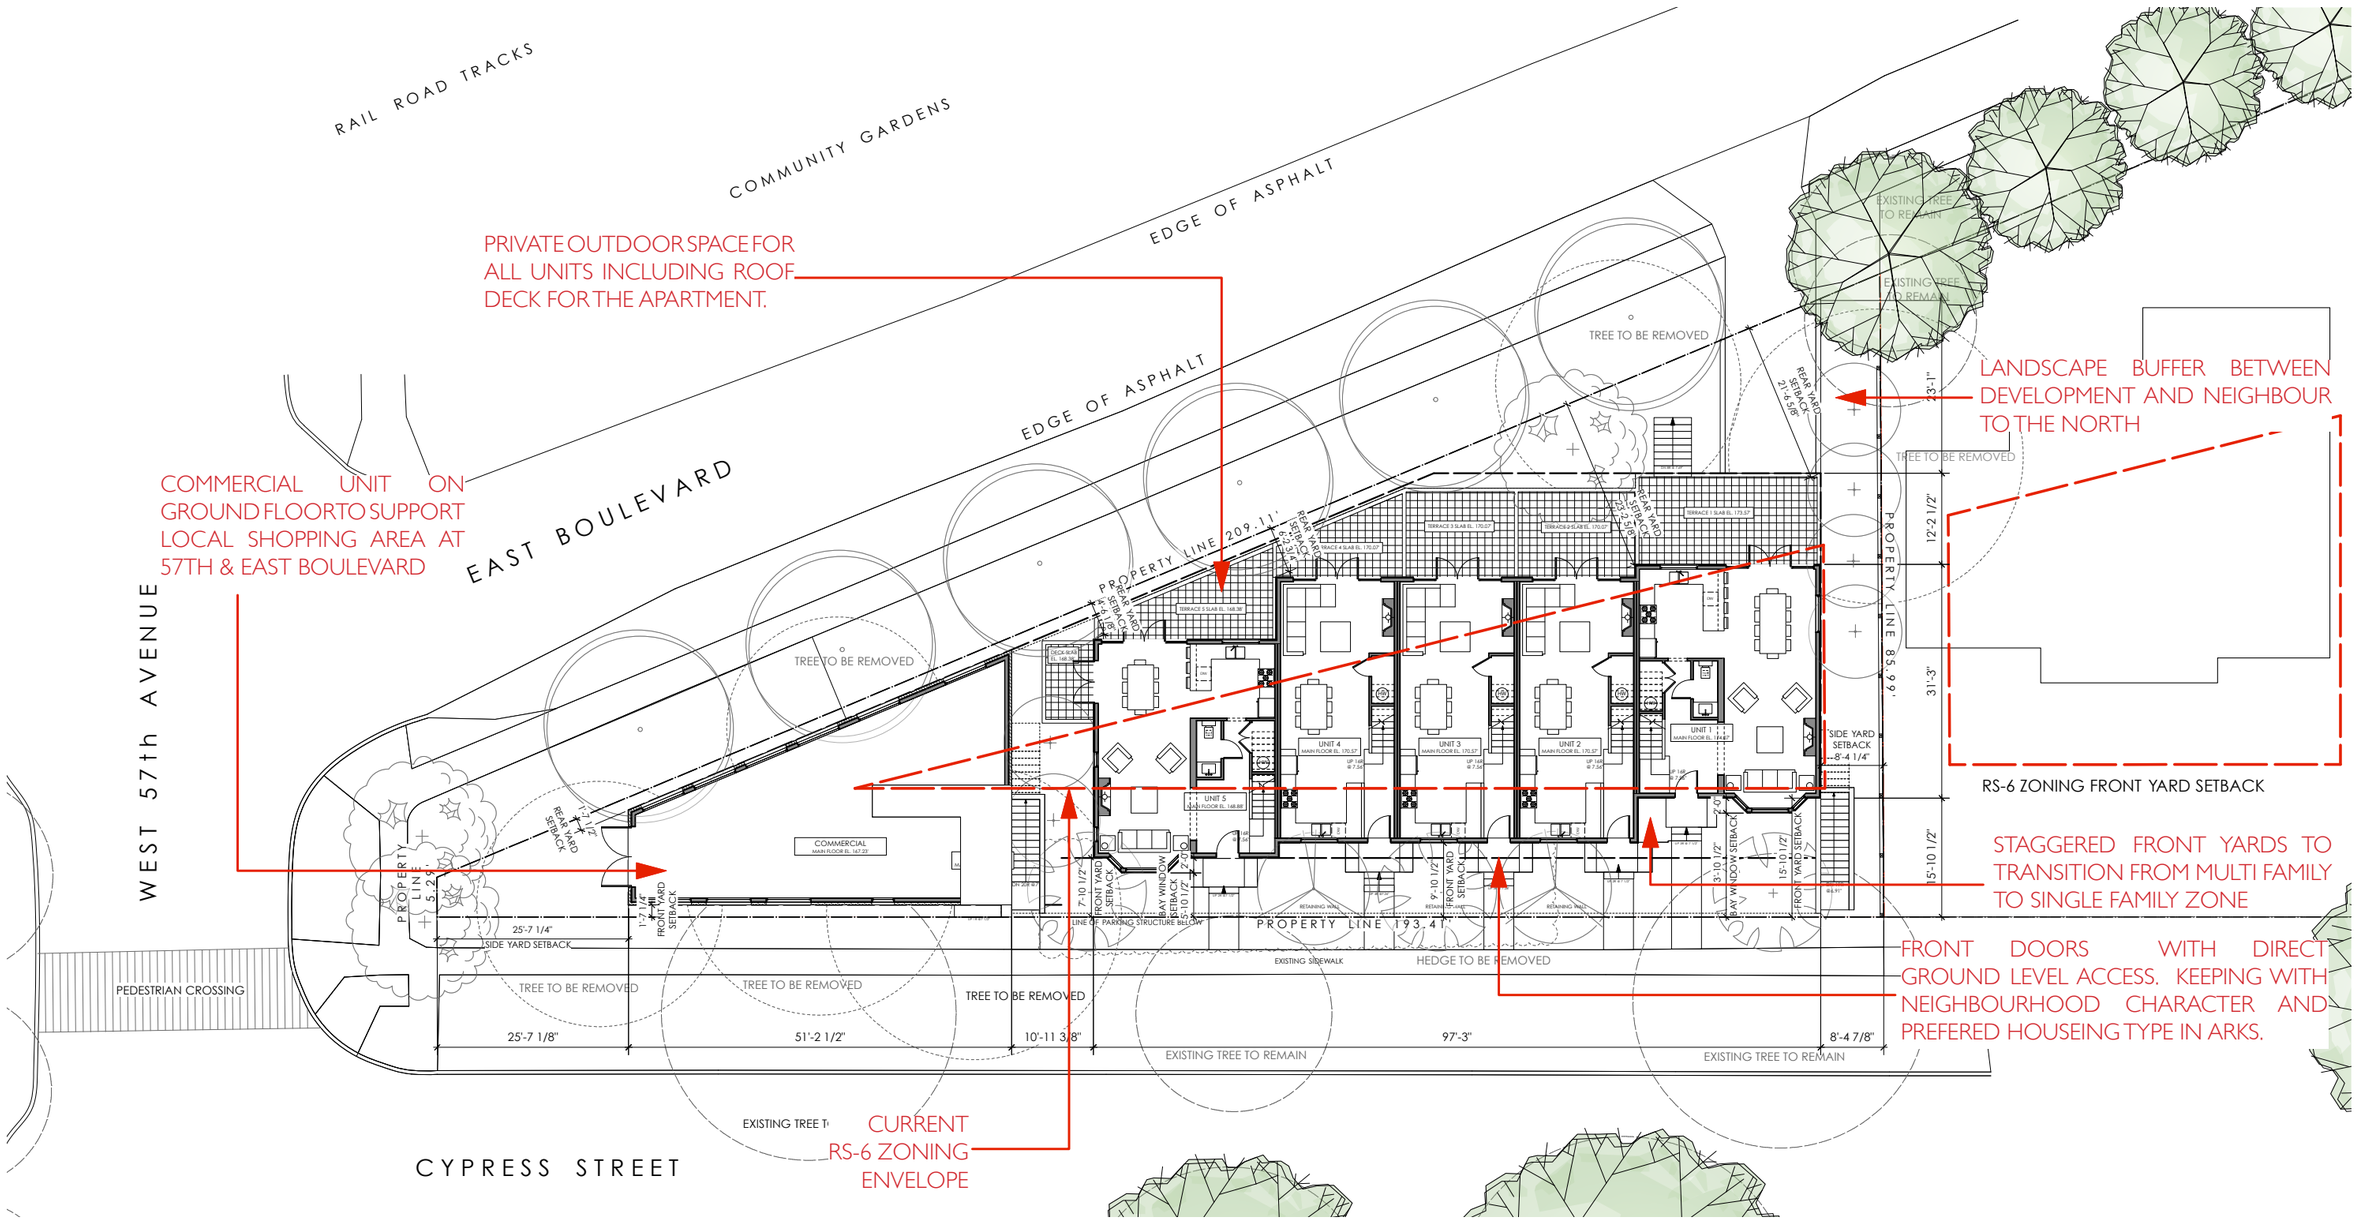Proposed Site Plan